
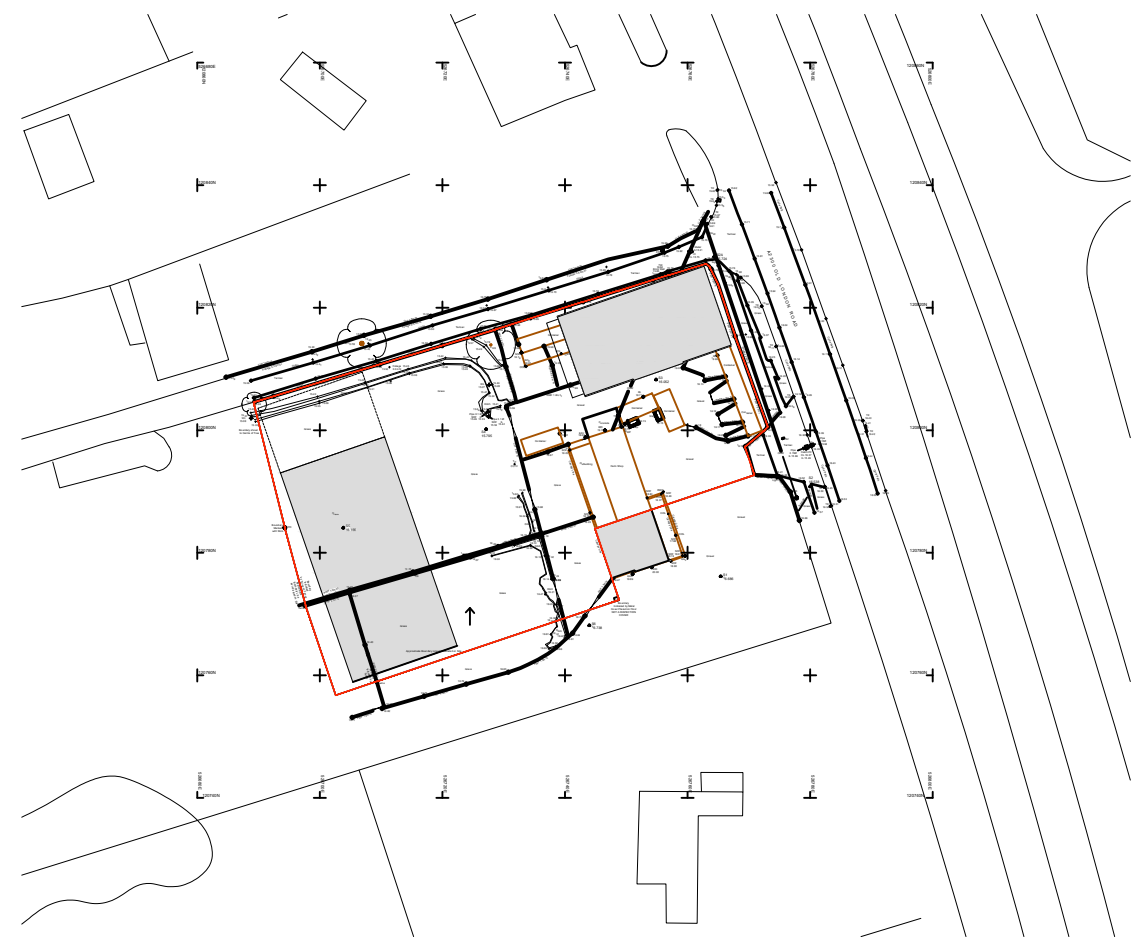
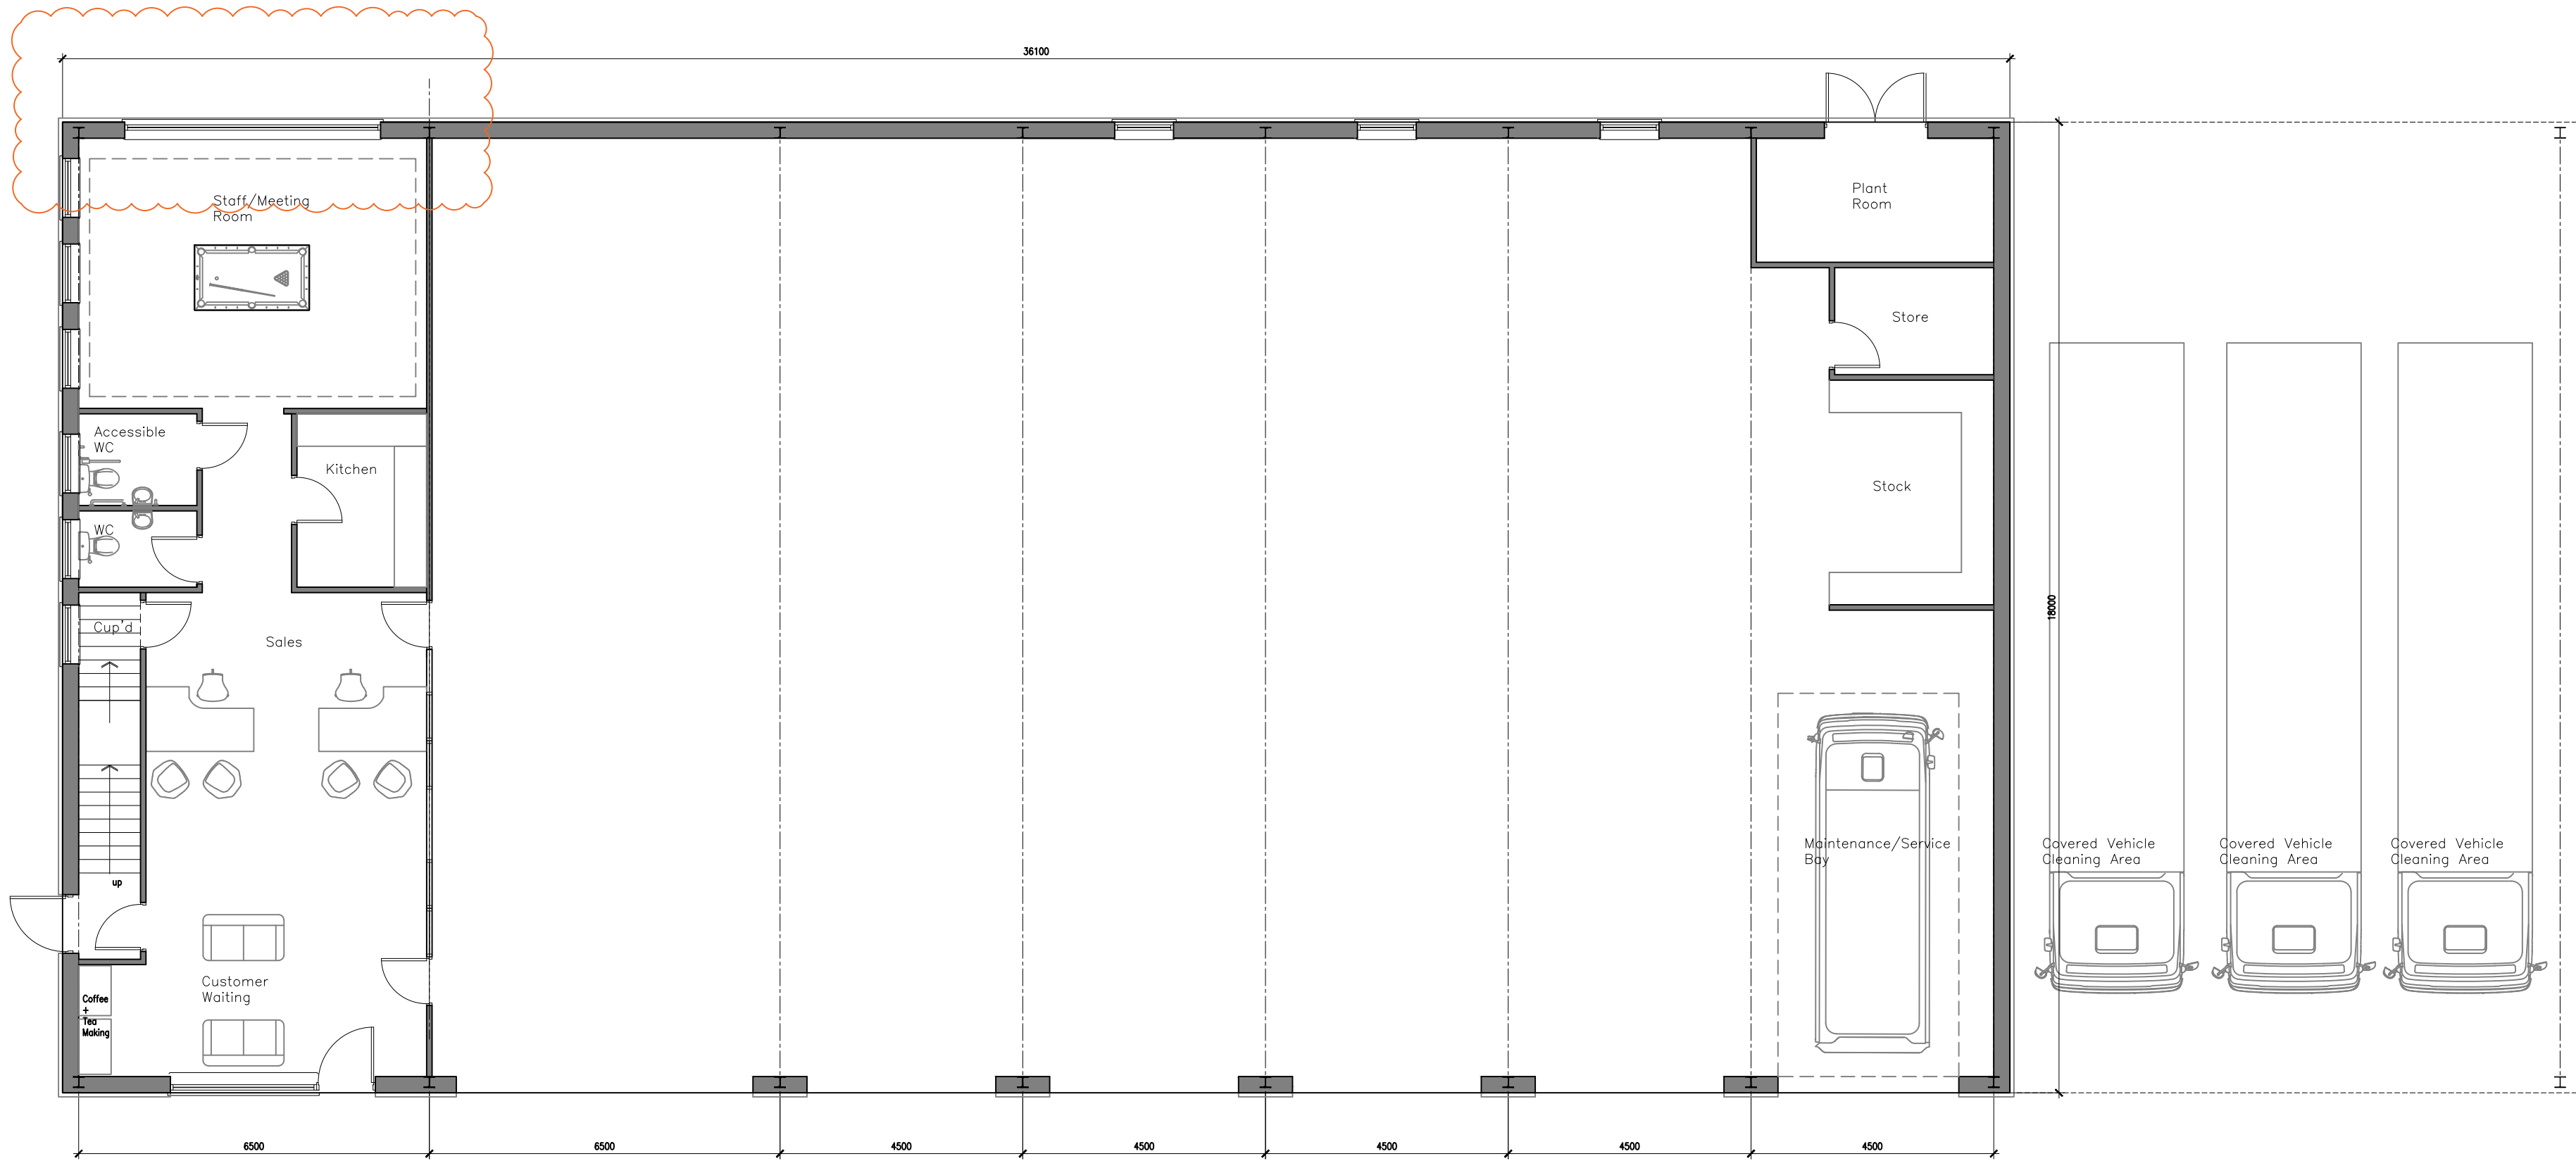
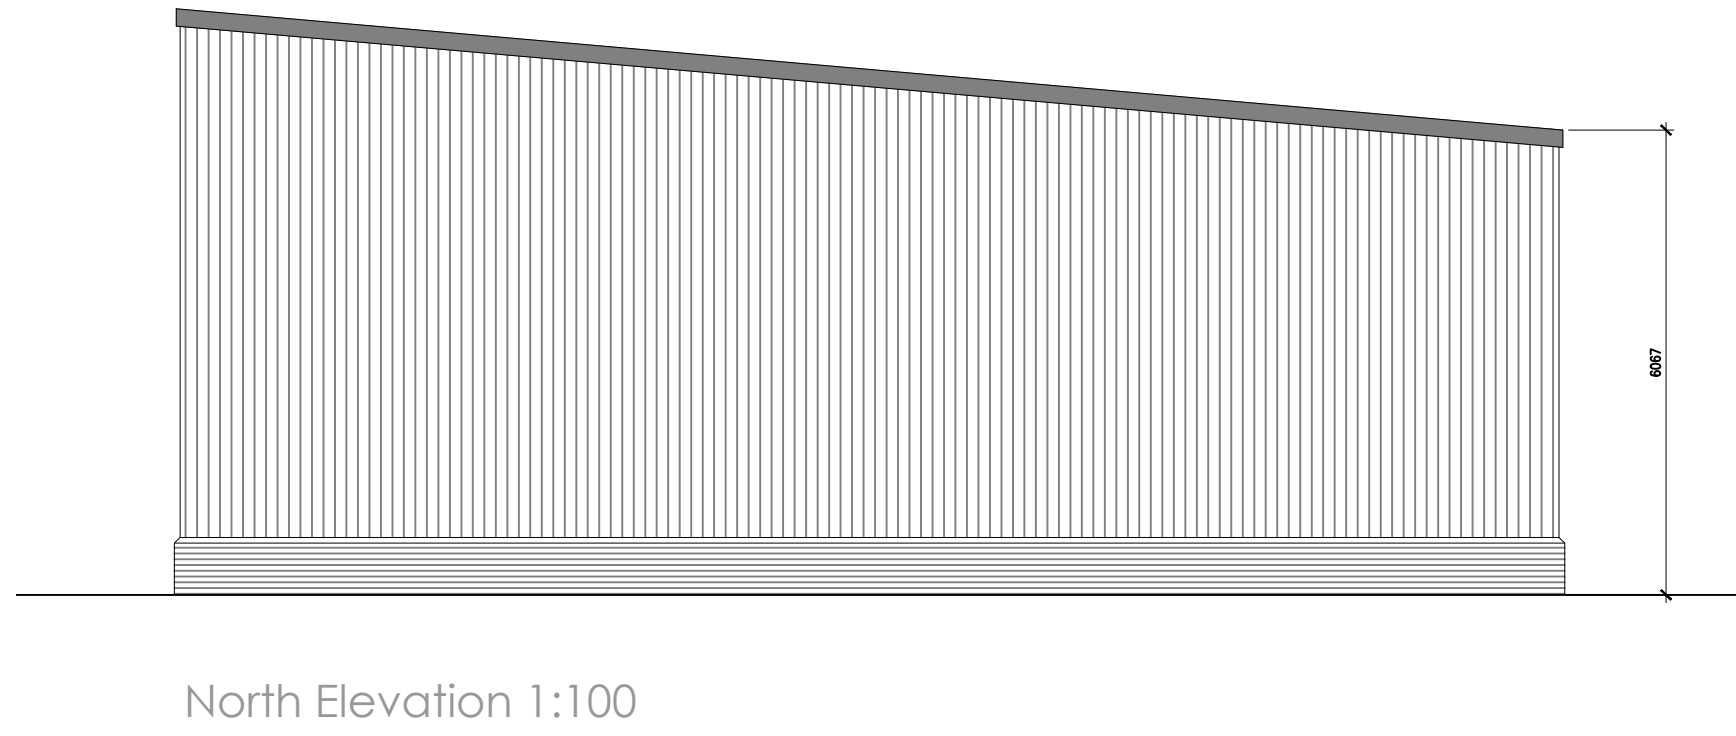
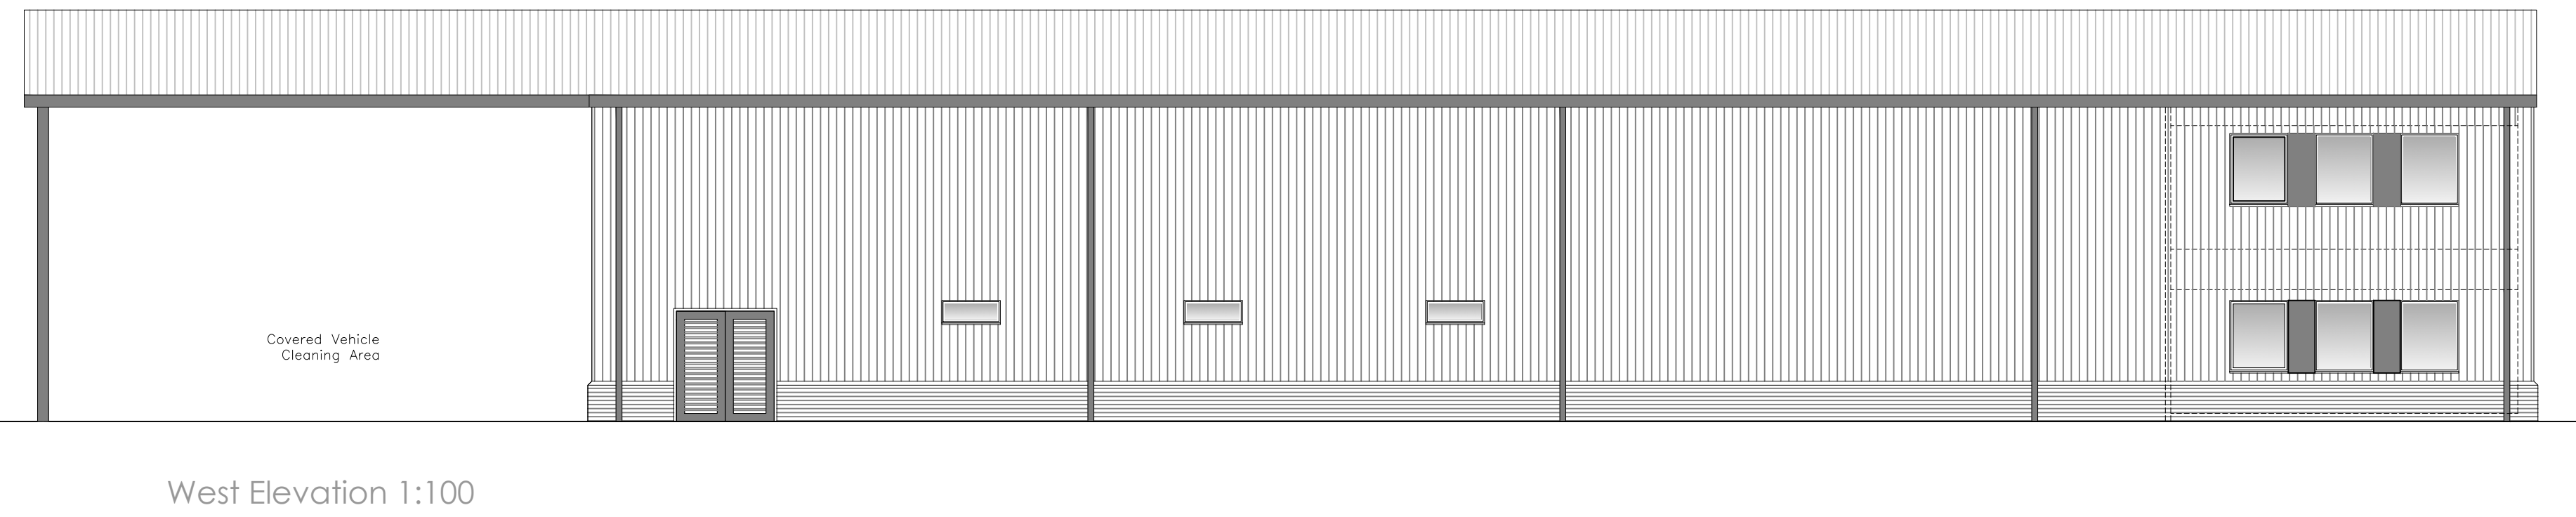
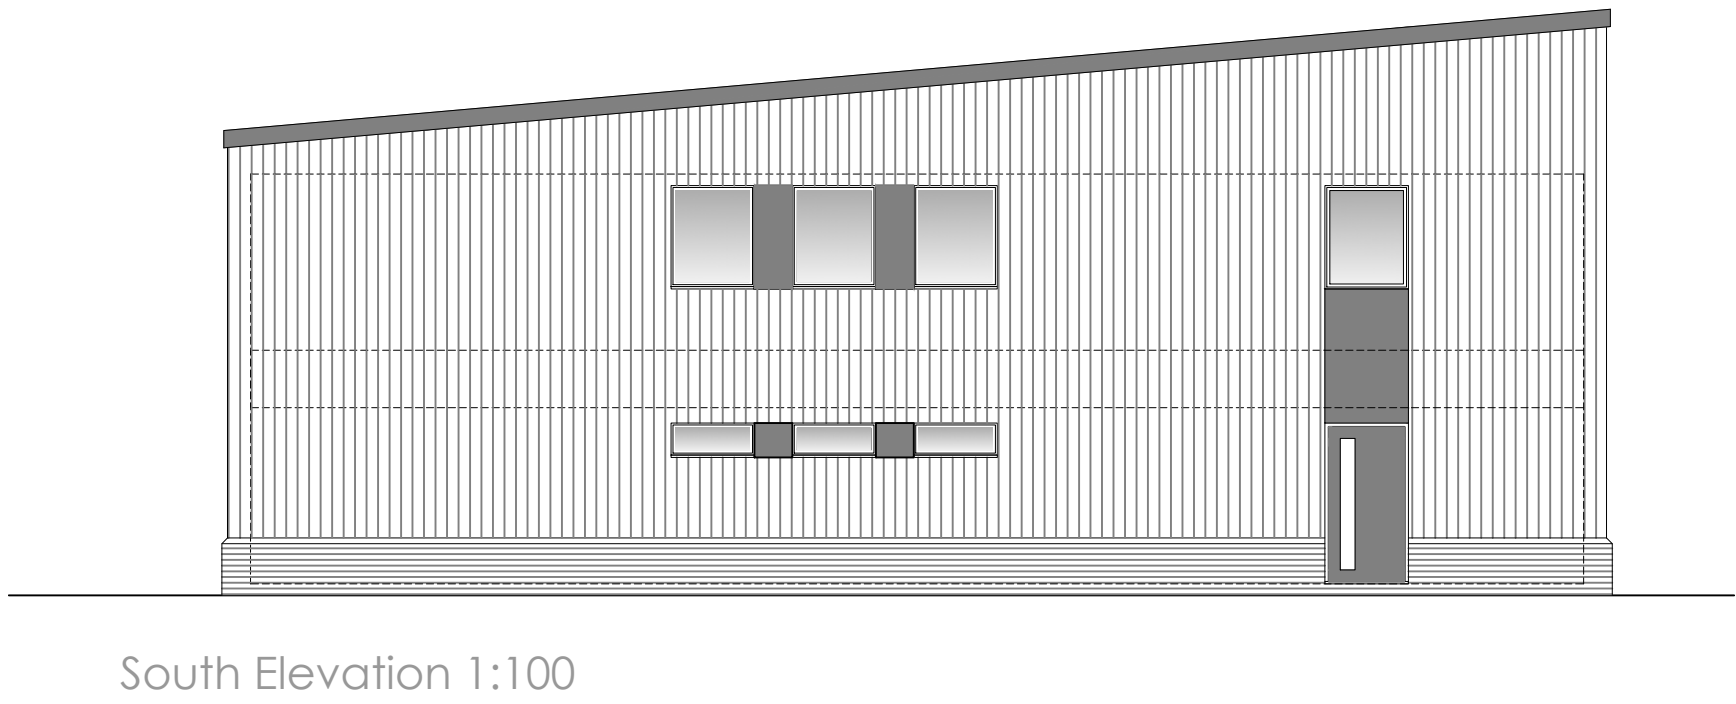


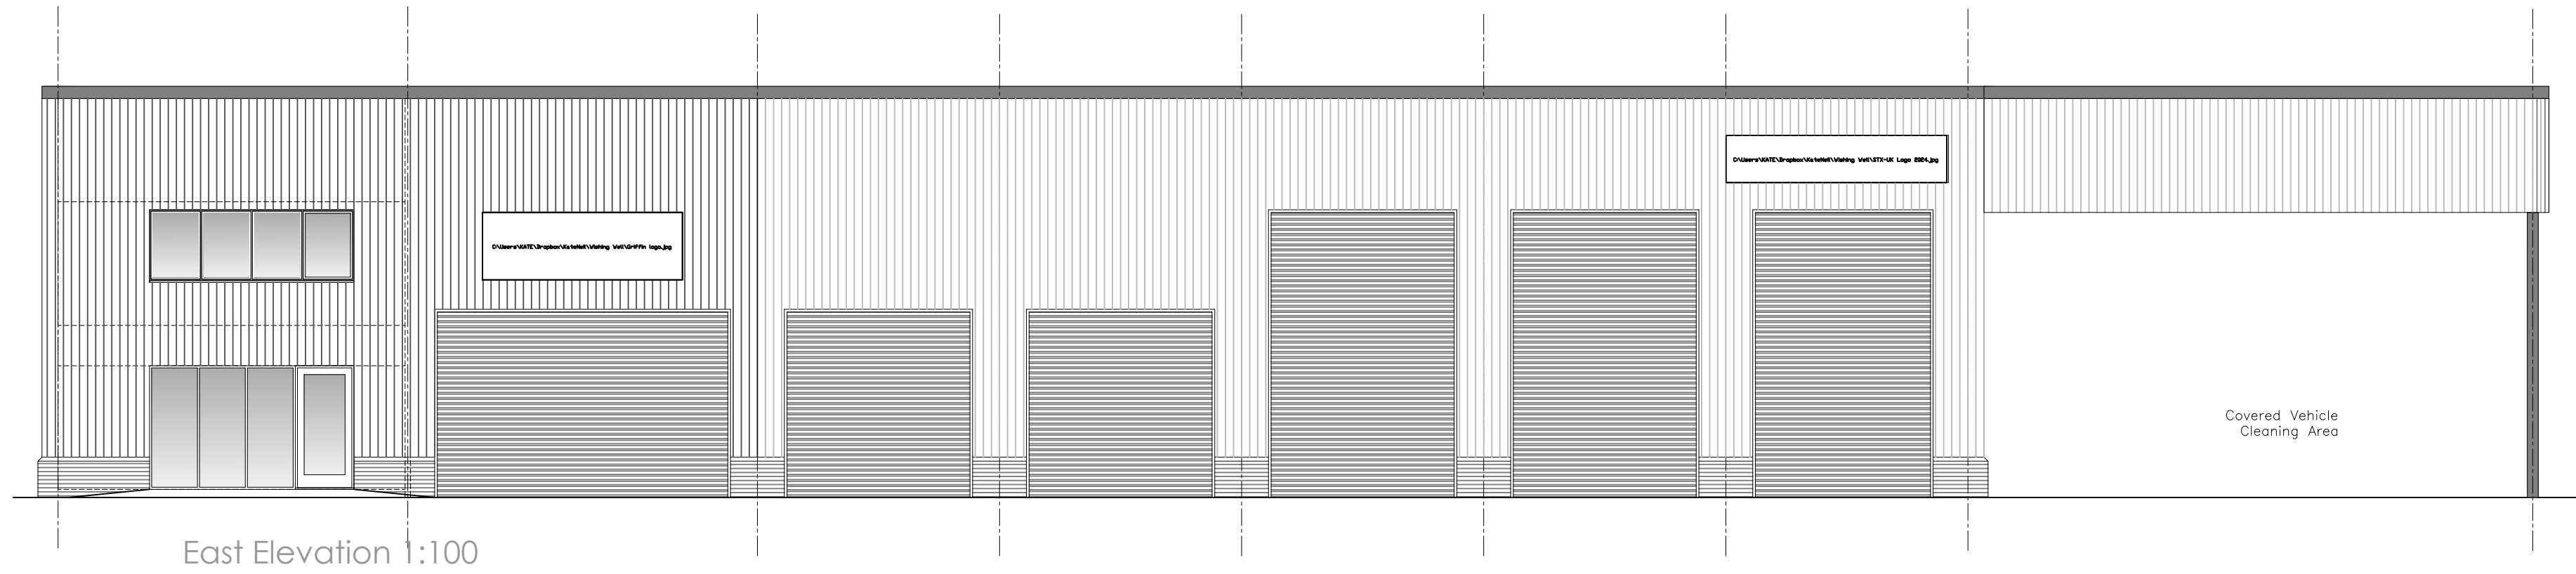

Ground Floor Plan 1:100

Location Plan 1:1250

B	6.2.26	Window added to GF plan - Staff room
A	22.1.26	amendments to title page
rev.	date	comment
amendments		
k aarchitects		
client		
Mr & Mrs W. Robbins		
job		
Land adjacent to Wishing Wells Greenfield Farm to mixed commercial use		
drawing number		
304.PL.02/B		
drawing title		
Proposed Commercial unit Elevations, ground floor plan & location plan		
date	Jan.'26	scale/original sheet size
		1:100
		RIBA work stage
		3
Do not scale off drawing. Check all dimensions on site before all work is commenced. All goods materials workmanship to conform with current building regulations BS and CDP's. © Copyright K A Architects Ltd.		
K A architects limited 57 Perland Road Haywards Heath West Sussex RH16 1PJ		
K A architects limited 57 Perland Road Haywards Heath West Sussex RH16 1PJ		
Telephone 07712 649 562 email k a.architects@gmail.com www.k aarchitects.co.uk		
Company No. 4285521 Registered Office 57 Perland Road Haywards Heath, RH16 1PJ		