


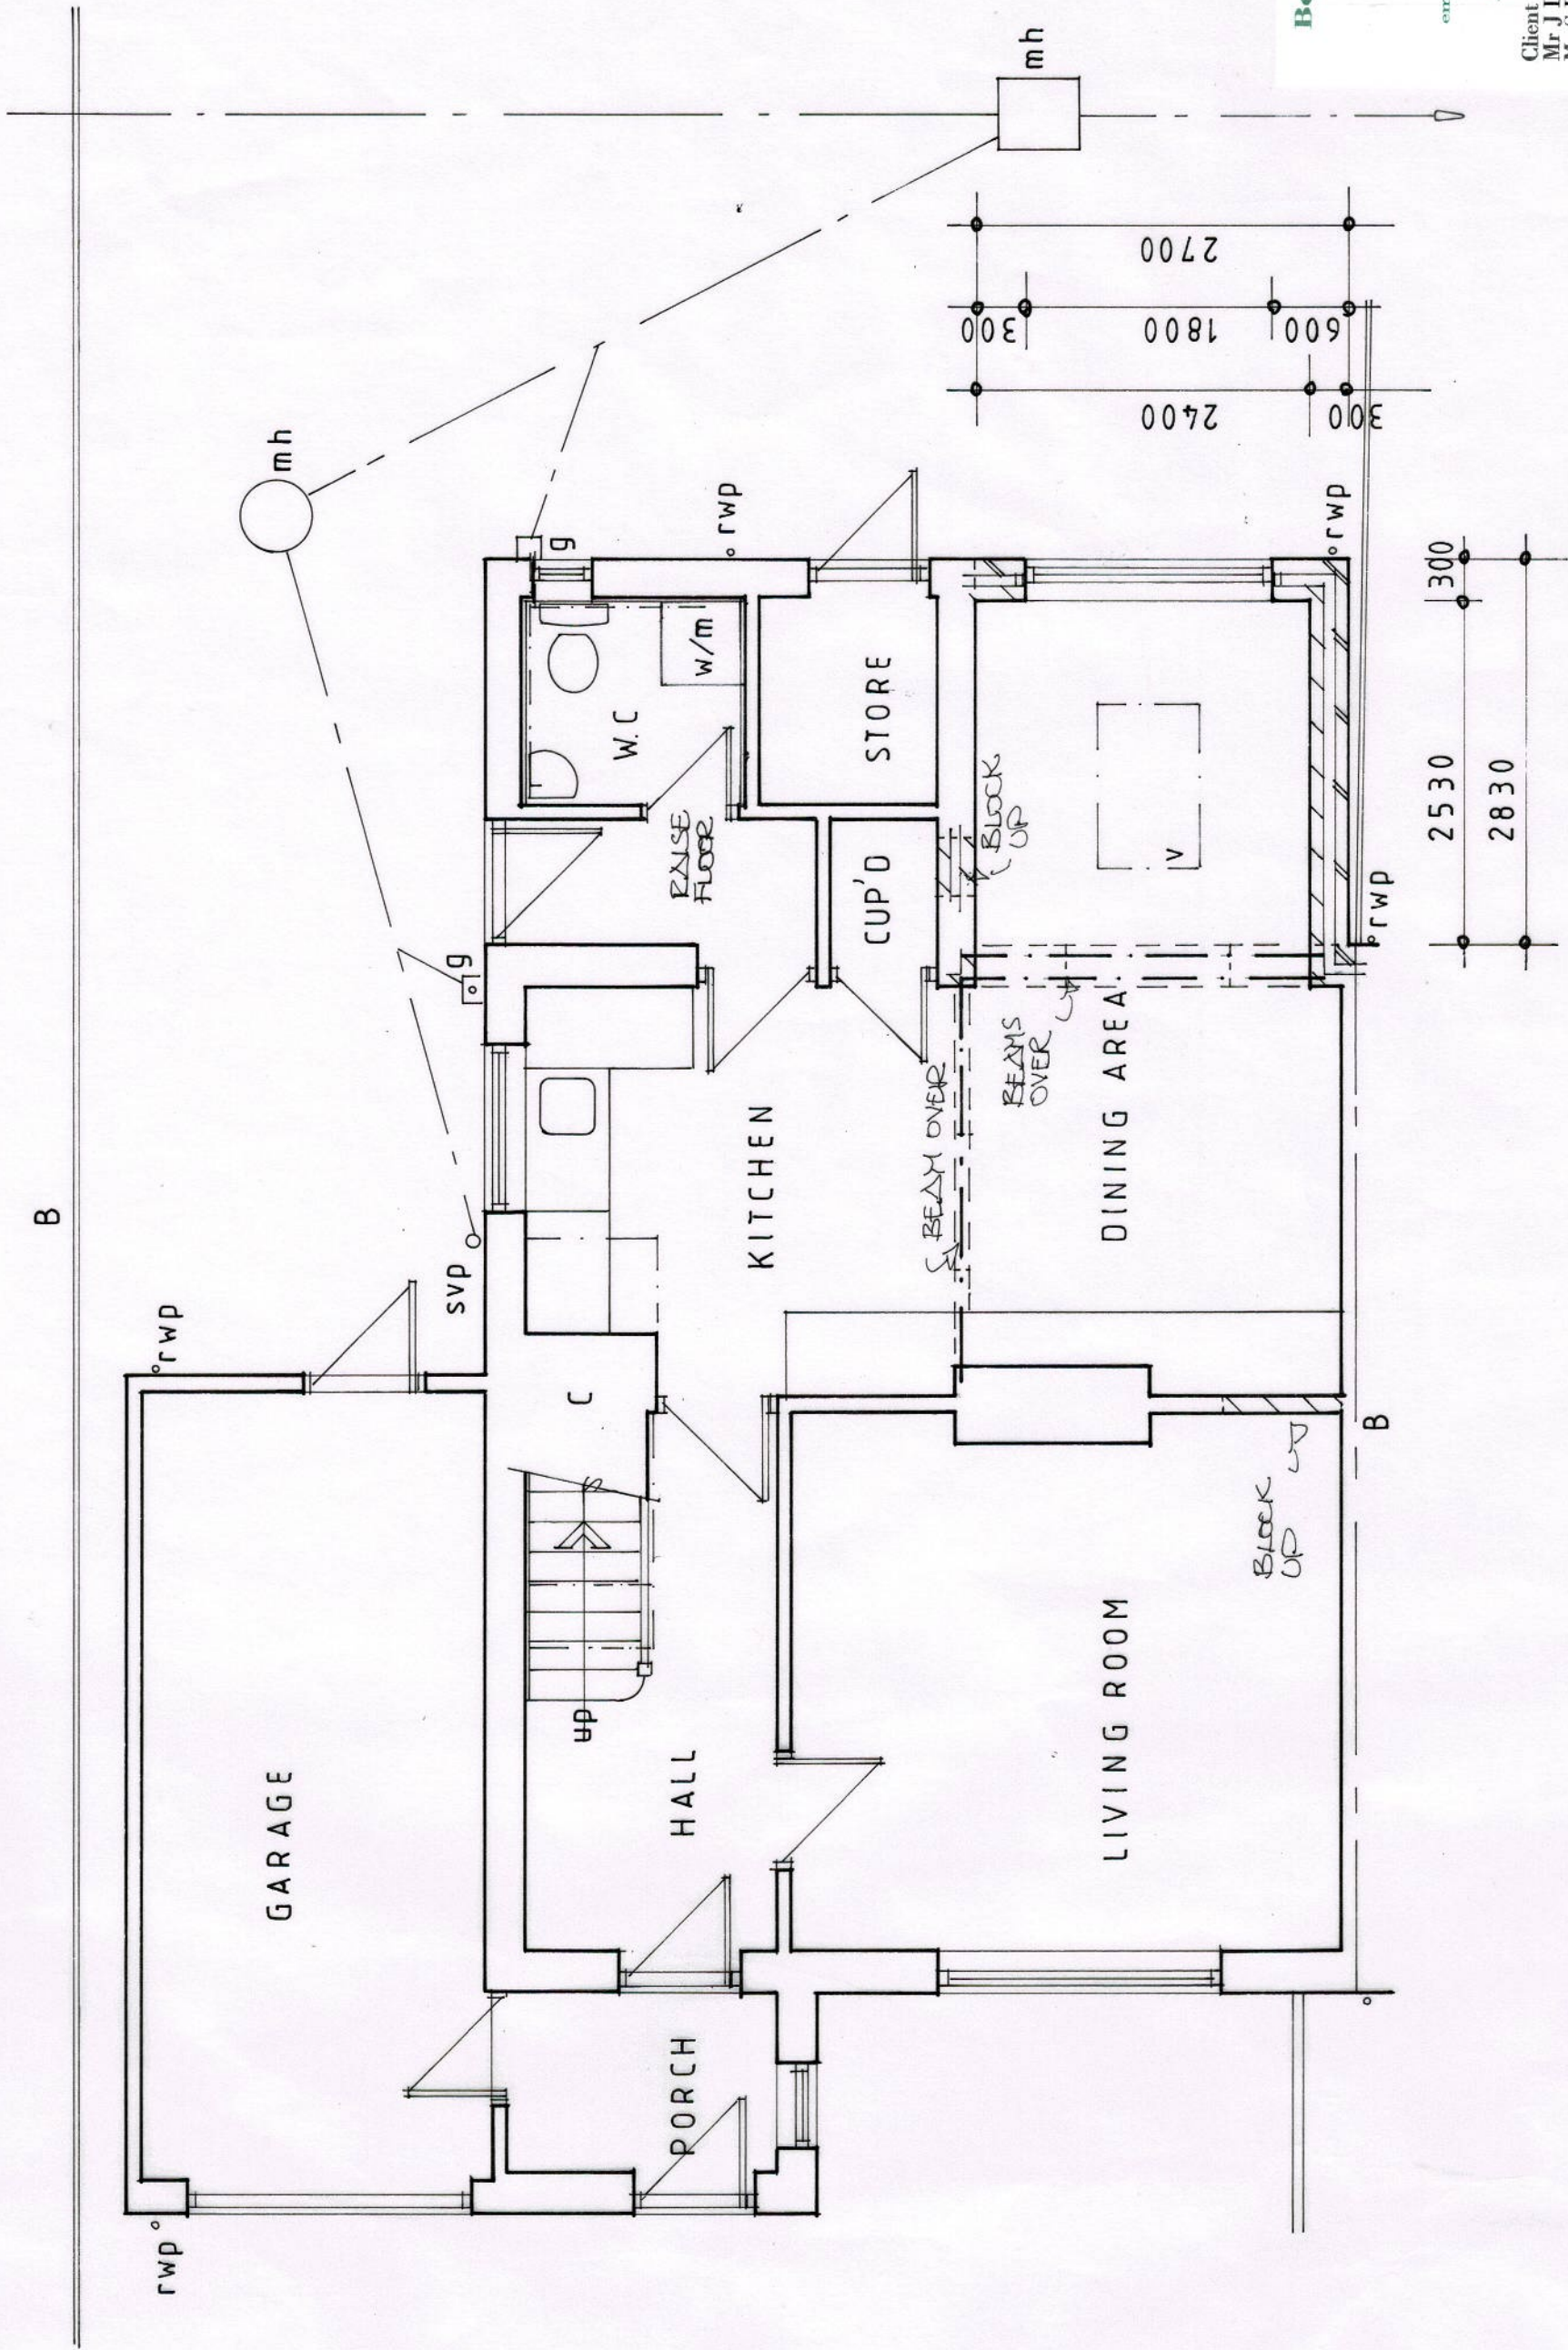

GROUND FLOOR PLAN

scale bar 1:50



**Belmont Designs Practice
Limited**

37 Ashenground Road
Haywards Heath
West Sussex
RH16 4PS
email:james@belmont-designs.co.uk

Architectural Practice

Client
Mr J Lawrence &
Ms S Deverell

Date July 2026
Scale 1:50 @ A3
Drawn JTM
Drawing No

Site
15 Stonepound Road
Hasocks
BN6 8PN

B.044.26.06

copyright and all
dimensions to be
checked prior to
commencement

Project
Proposed rear extension
and rooms in the roof

Proposed Ground Floor Plan