




Unit 7

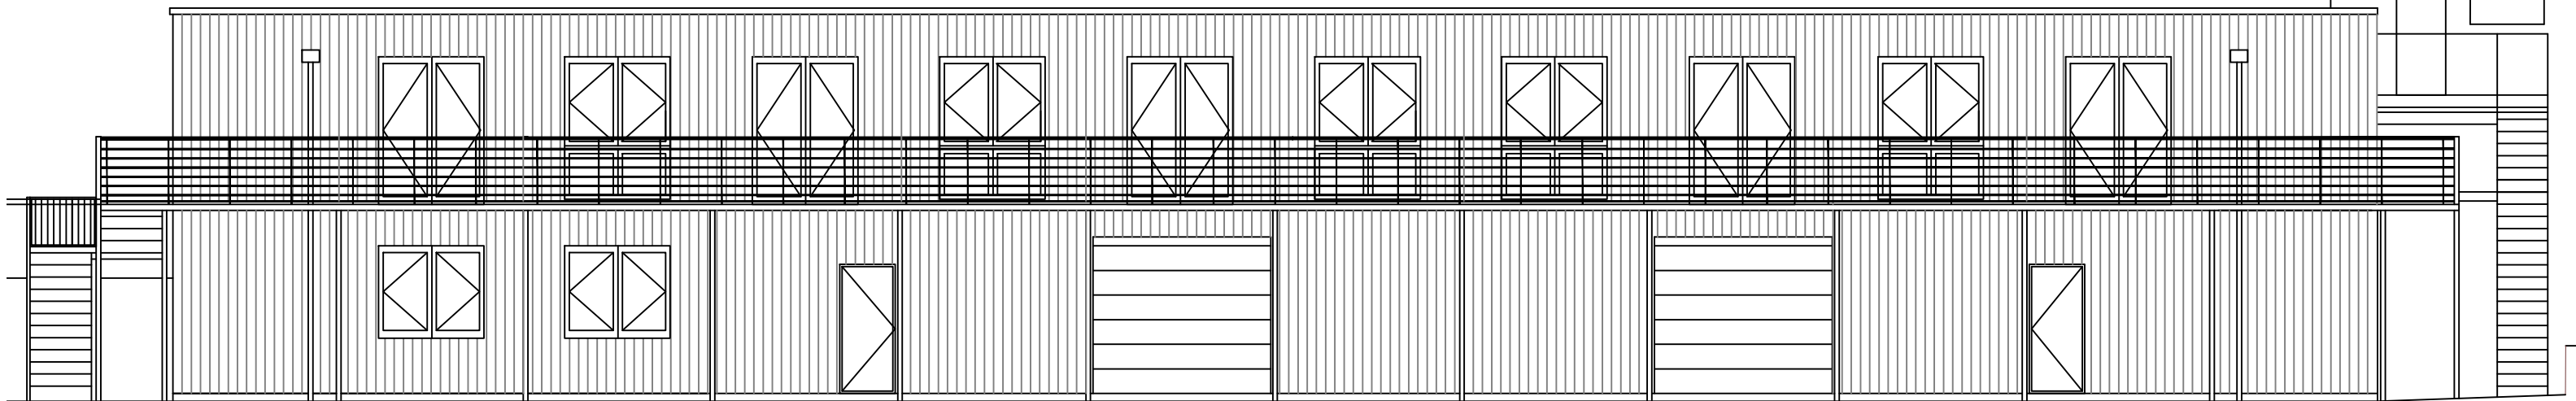

NORTH ELEVATION

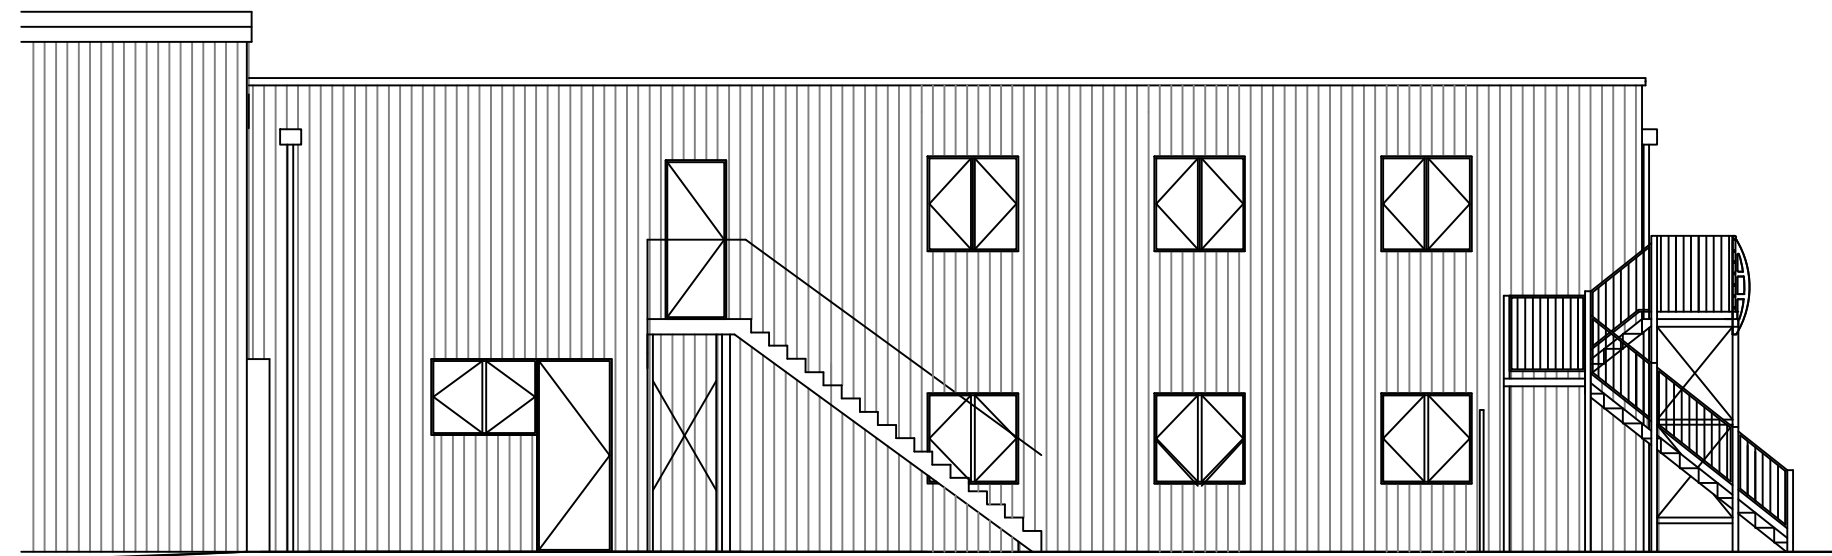

EAST ELEVATION

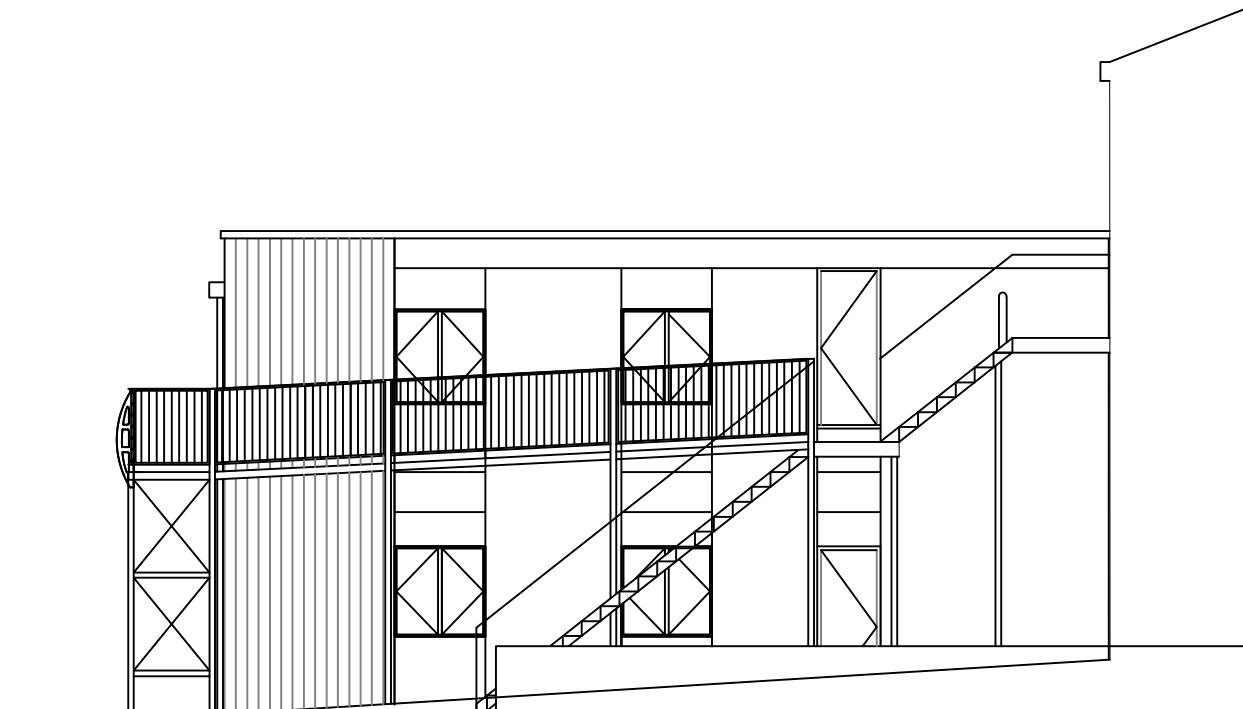

WEST ELEVATION

PROPOSED ELEVATIONS

Braybon-223-211-3000B-R12

Scale 1:100@A3

