




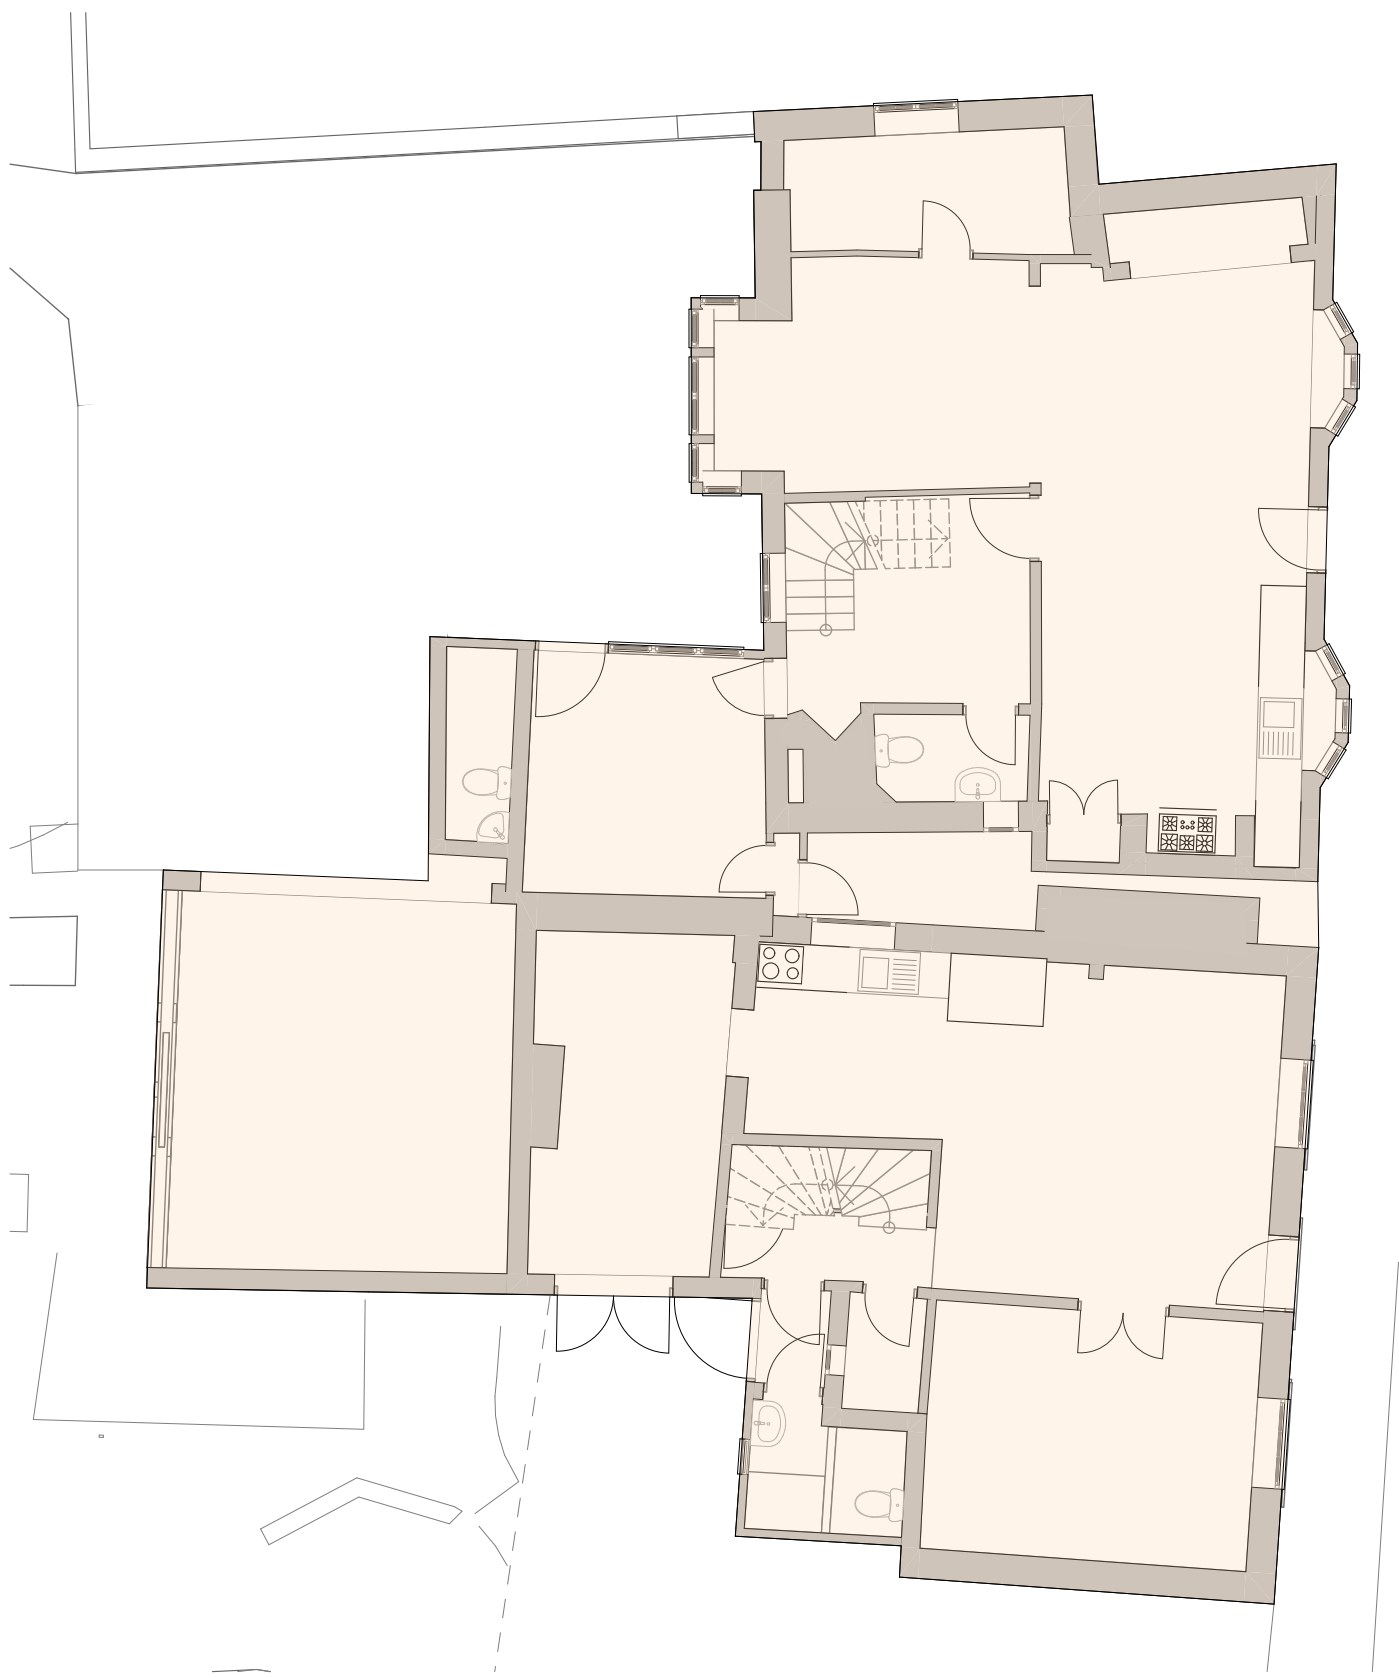


Ground Floor

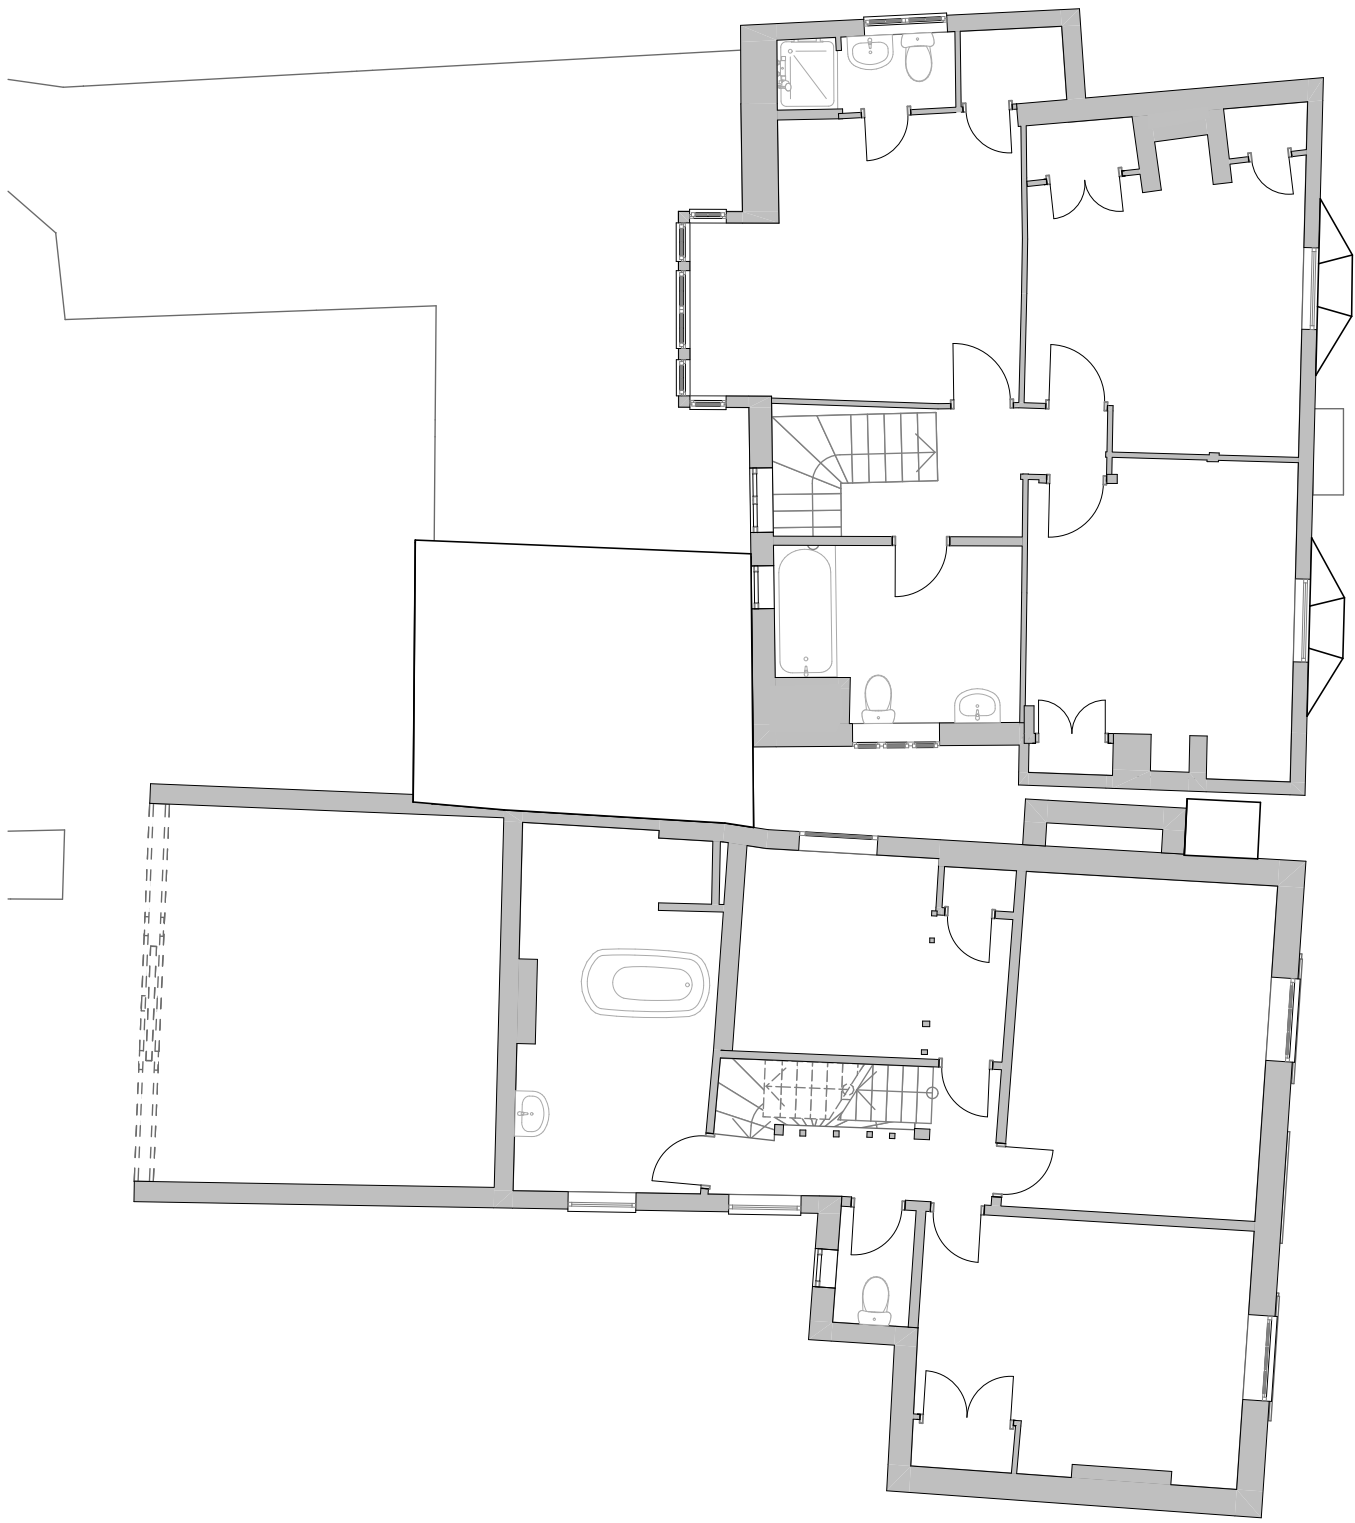

First Floor

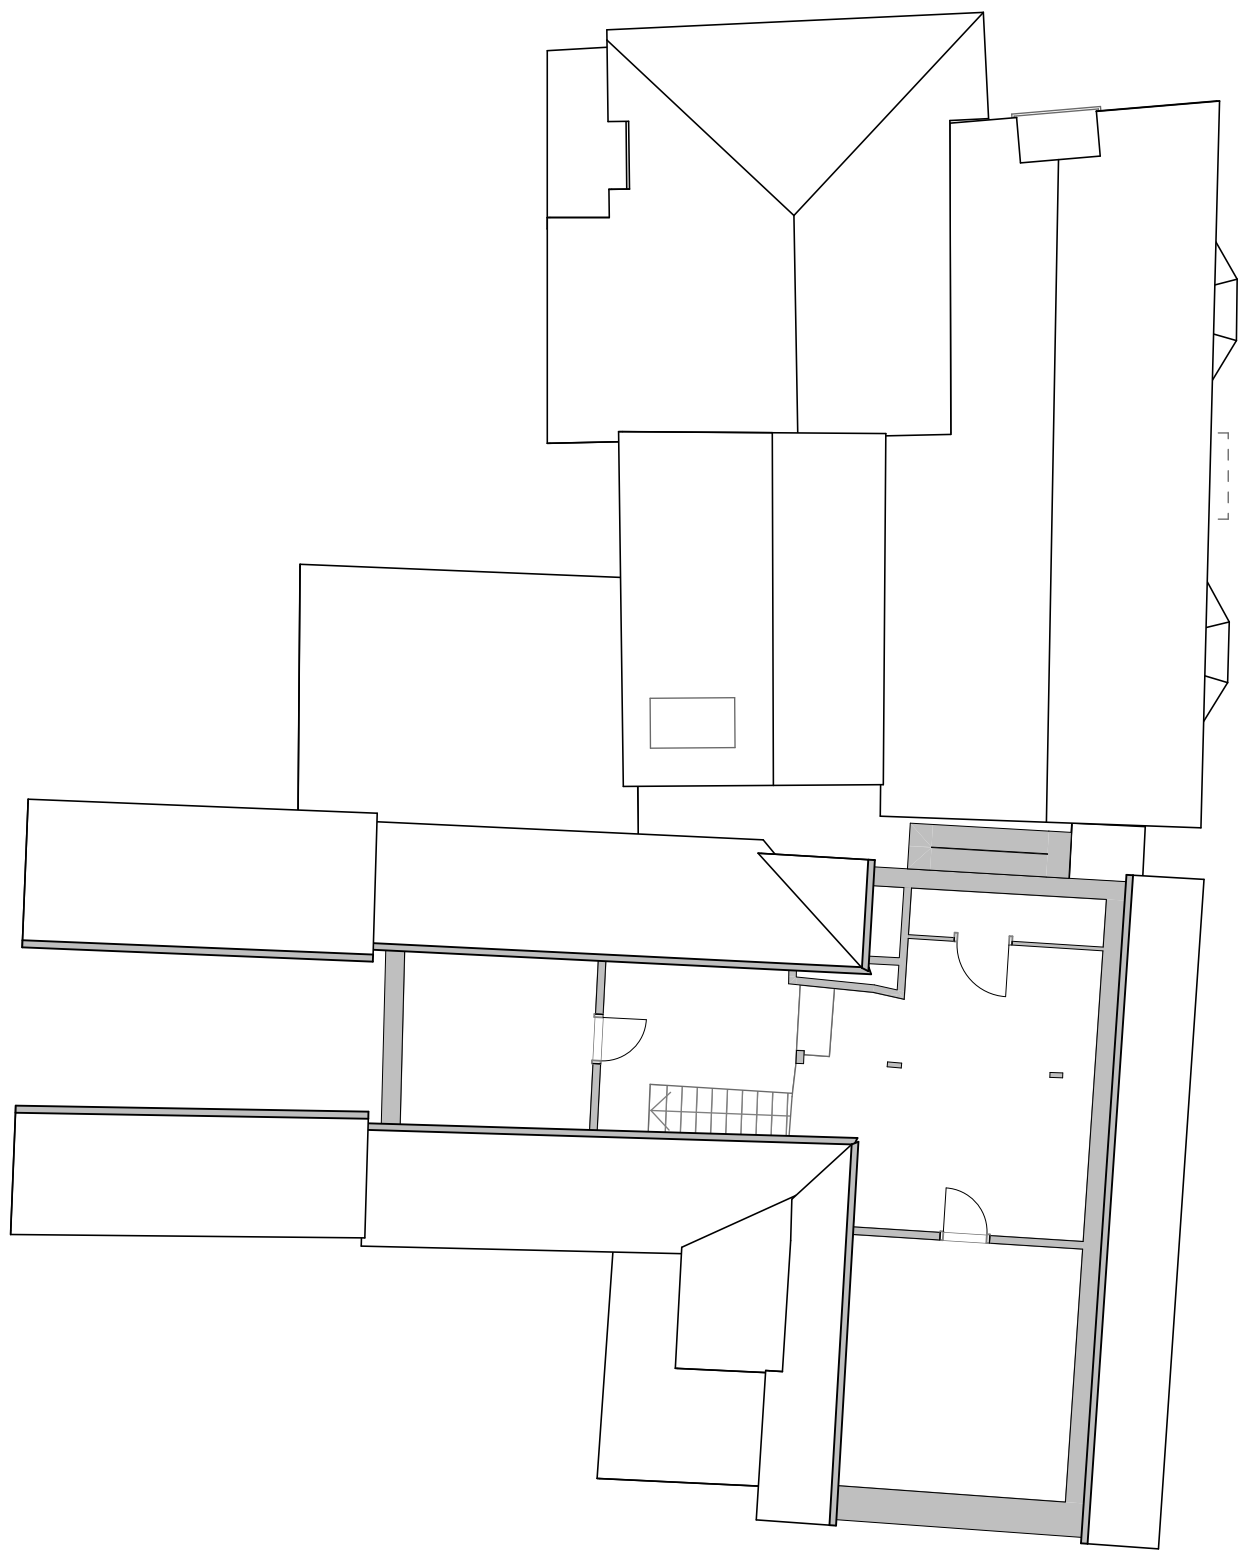

Second Floor

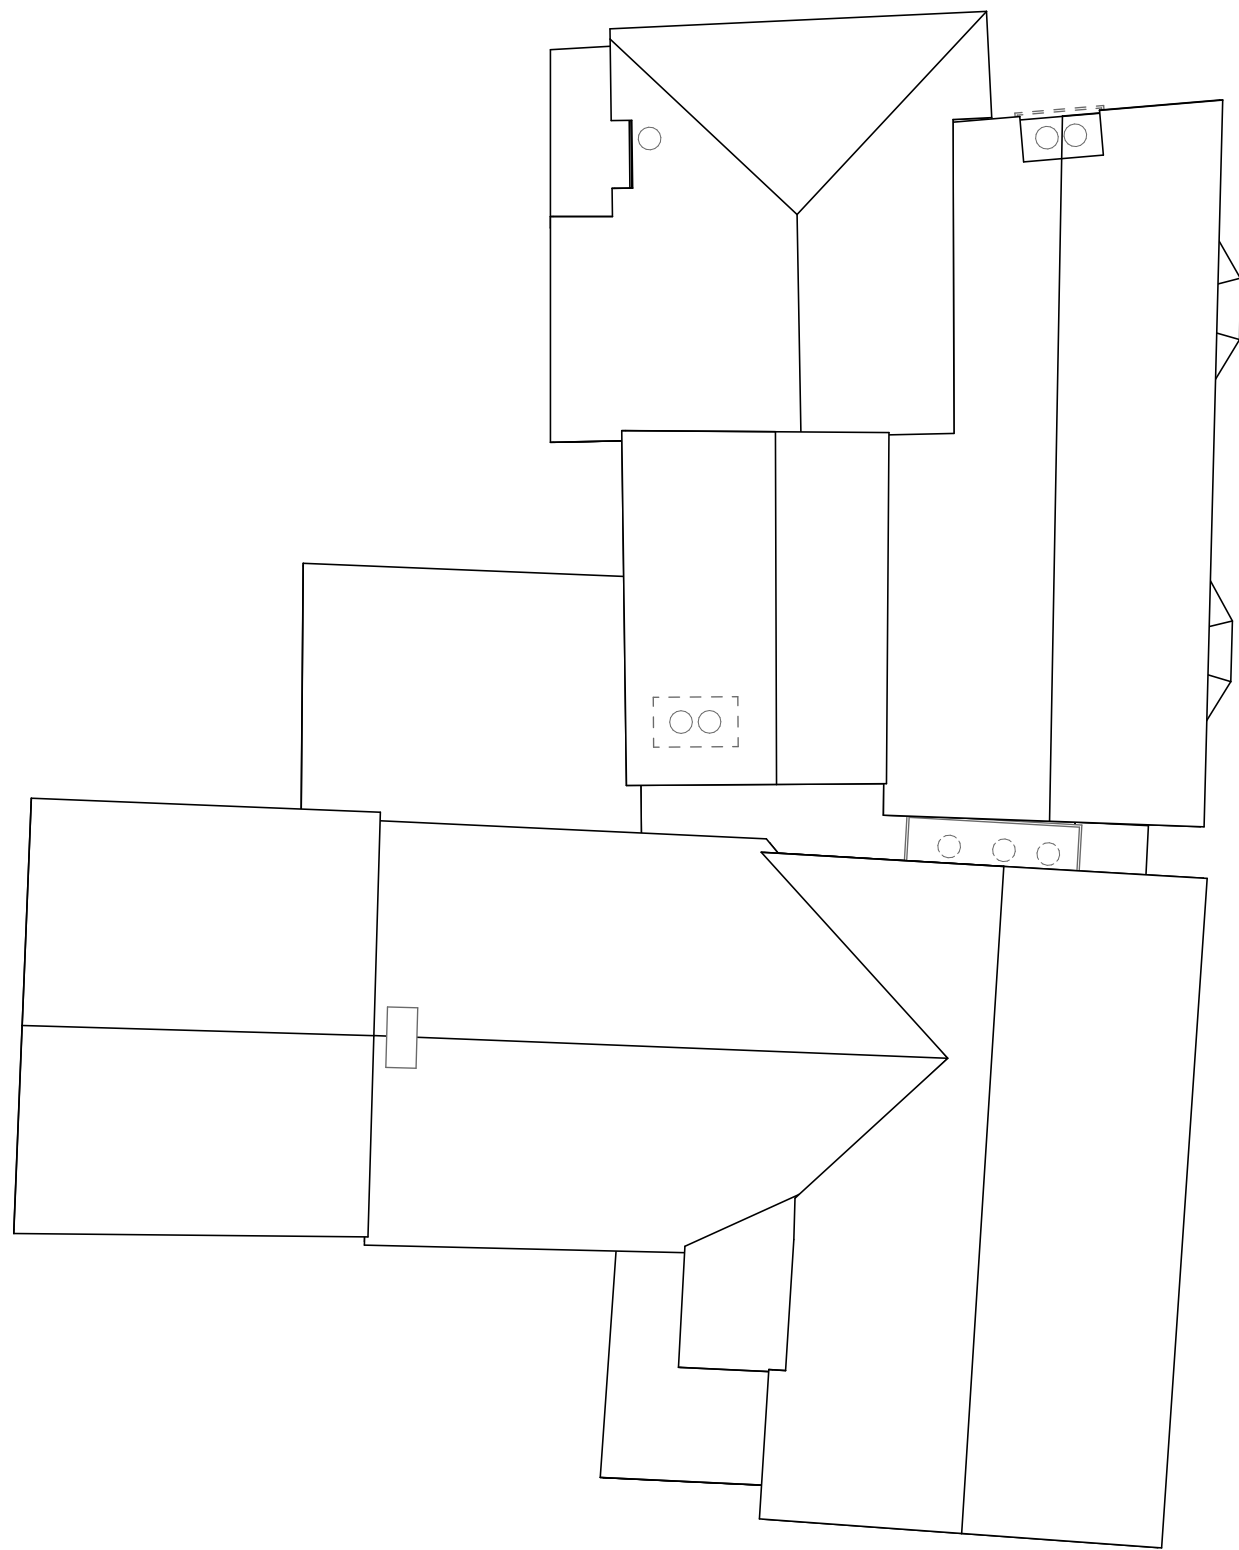

Roof Plan



South Elevation




West Elevation



North Elevation



East Elevation

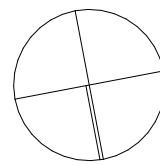

N

Notes

Do not scale off this drawing except for planning purposes
Check all dimensions on site before any work commences
All goods, materials and workmanship must conform to current building regulations, british standards and codes of practice.
Copyright of this drawing is to be retained by Ecotecture Ltd and must not be reproduced without written consent from the practice.

Drawing to be printed A1



Scale Bar

Rev/D	Transmitted By	Transmitted Date	Layout Comment

ecotecture

ECOLOGICAL ARCHITECTURE

01444 416745 info@ecotecture.co.uk
www.ecotecture.co.uk

31 Sussex Road Haywards Heath
West Sussex RH16 4DZ
Client: David Thackeray

Address: Dumbrells
Church Platt
Cuckfield
RH17 5LA

Description: Existing plans and elevations

Scale: 1:100 Date:
Drawn: CH Checked: JS

Drawing No: 805 /02C