

Notes:

Health & Safety notes:

rev / revision details:	by:	date:
1. Issued for Planning	mj	12/11/24

status: **PLANNING**

client:
Mr & Mrs Puddefoot-Knaggs
1 Nightingale Close
East Grinstead RH19 4DG

project:
Extension to:
1 Nightingale Close


title:

PROPOSED PLANS & ELEVATIONS


scale: **1:50/100 @ A1**
checked: mj date: 12/11/24
originated: mj date: 12/06/23

MAJ ARCHITECTS
Andreas, Mill Lane, Felbridge, East Grinstead, RH19 2PE
Tel: 01342 323441
email: info@majarchitects.co.uk
web: www.majarchitects.co.uk


drawing number: **D23162_A_1003** revision: **P1**

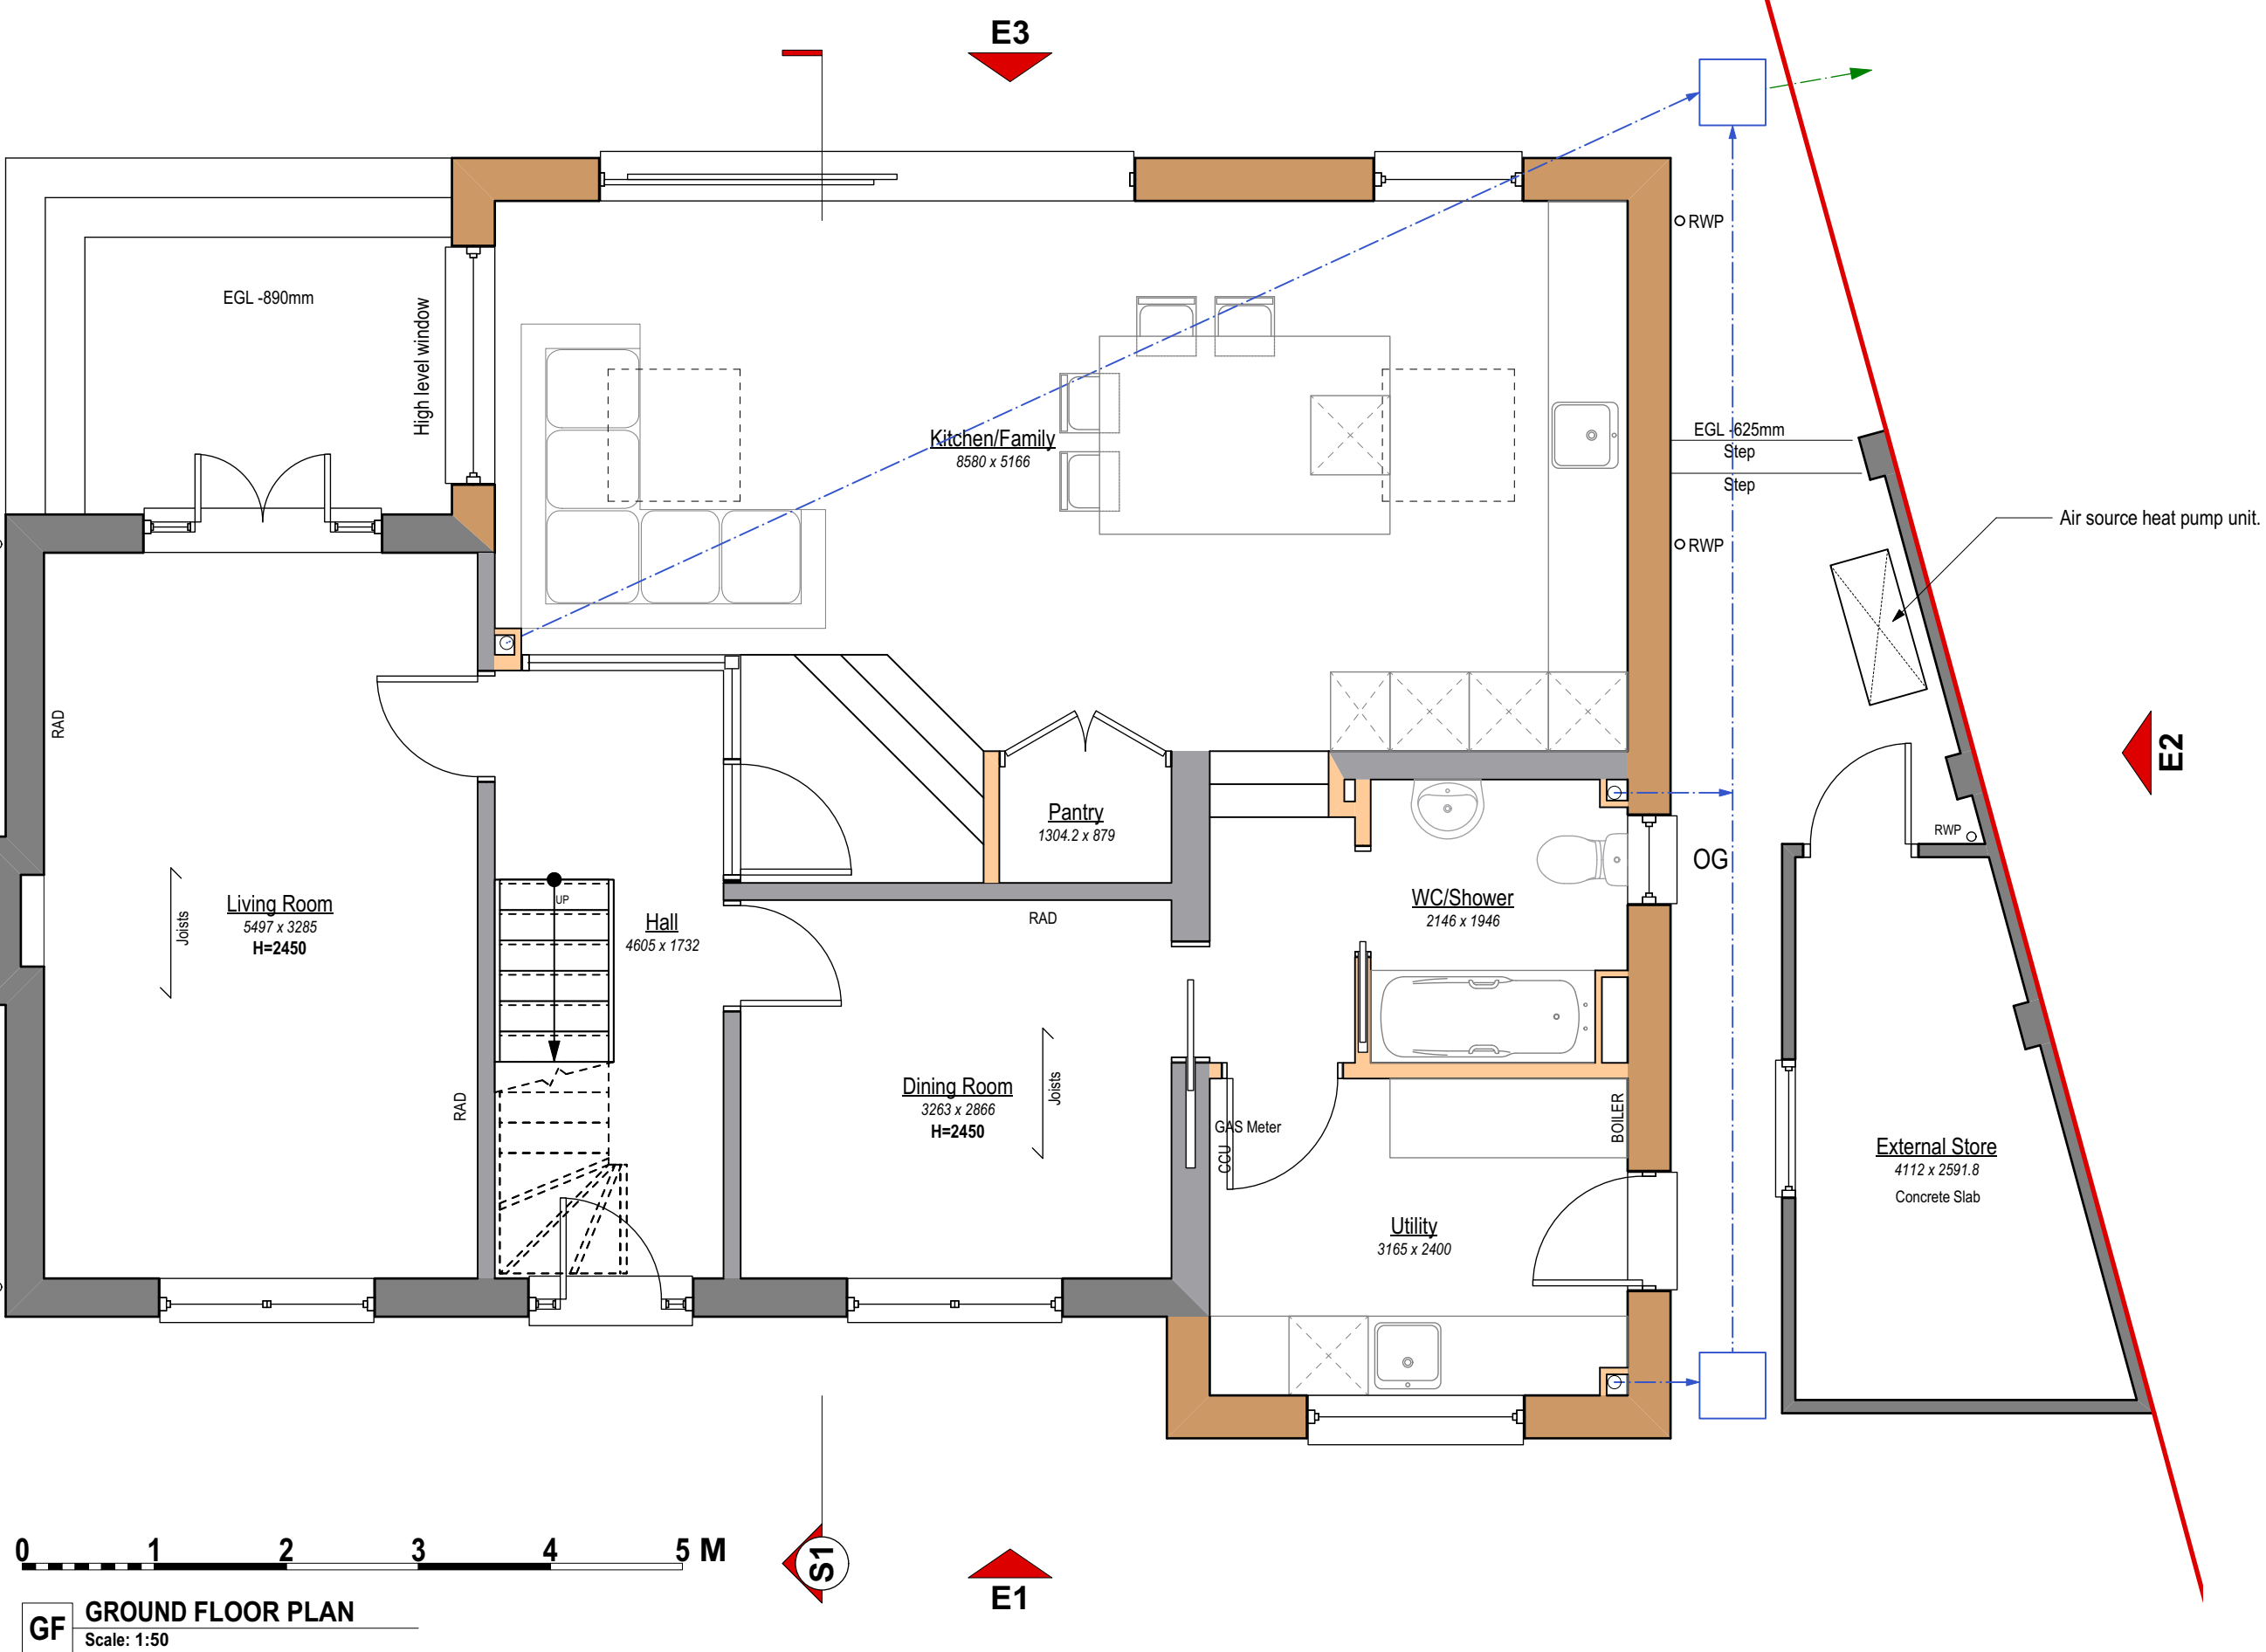

1F FIRST FLOOR PLAN
Scale: 1:50

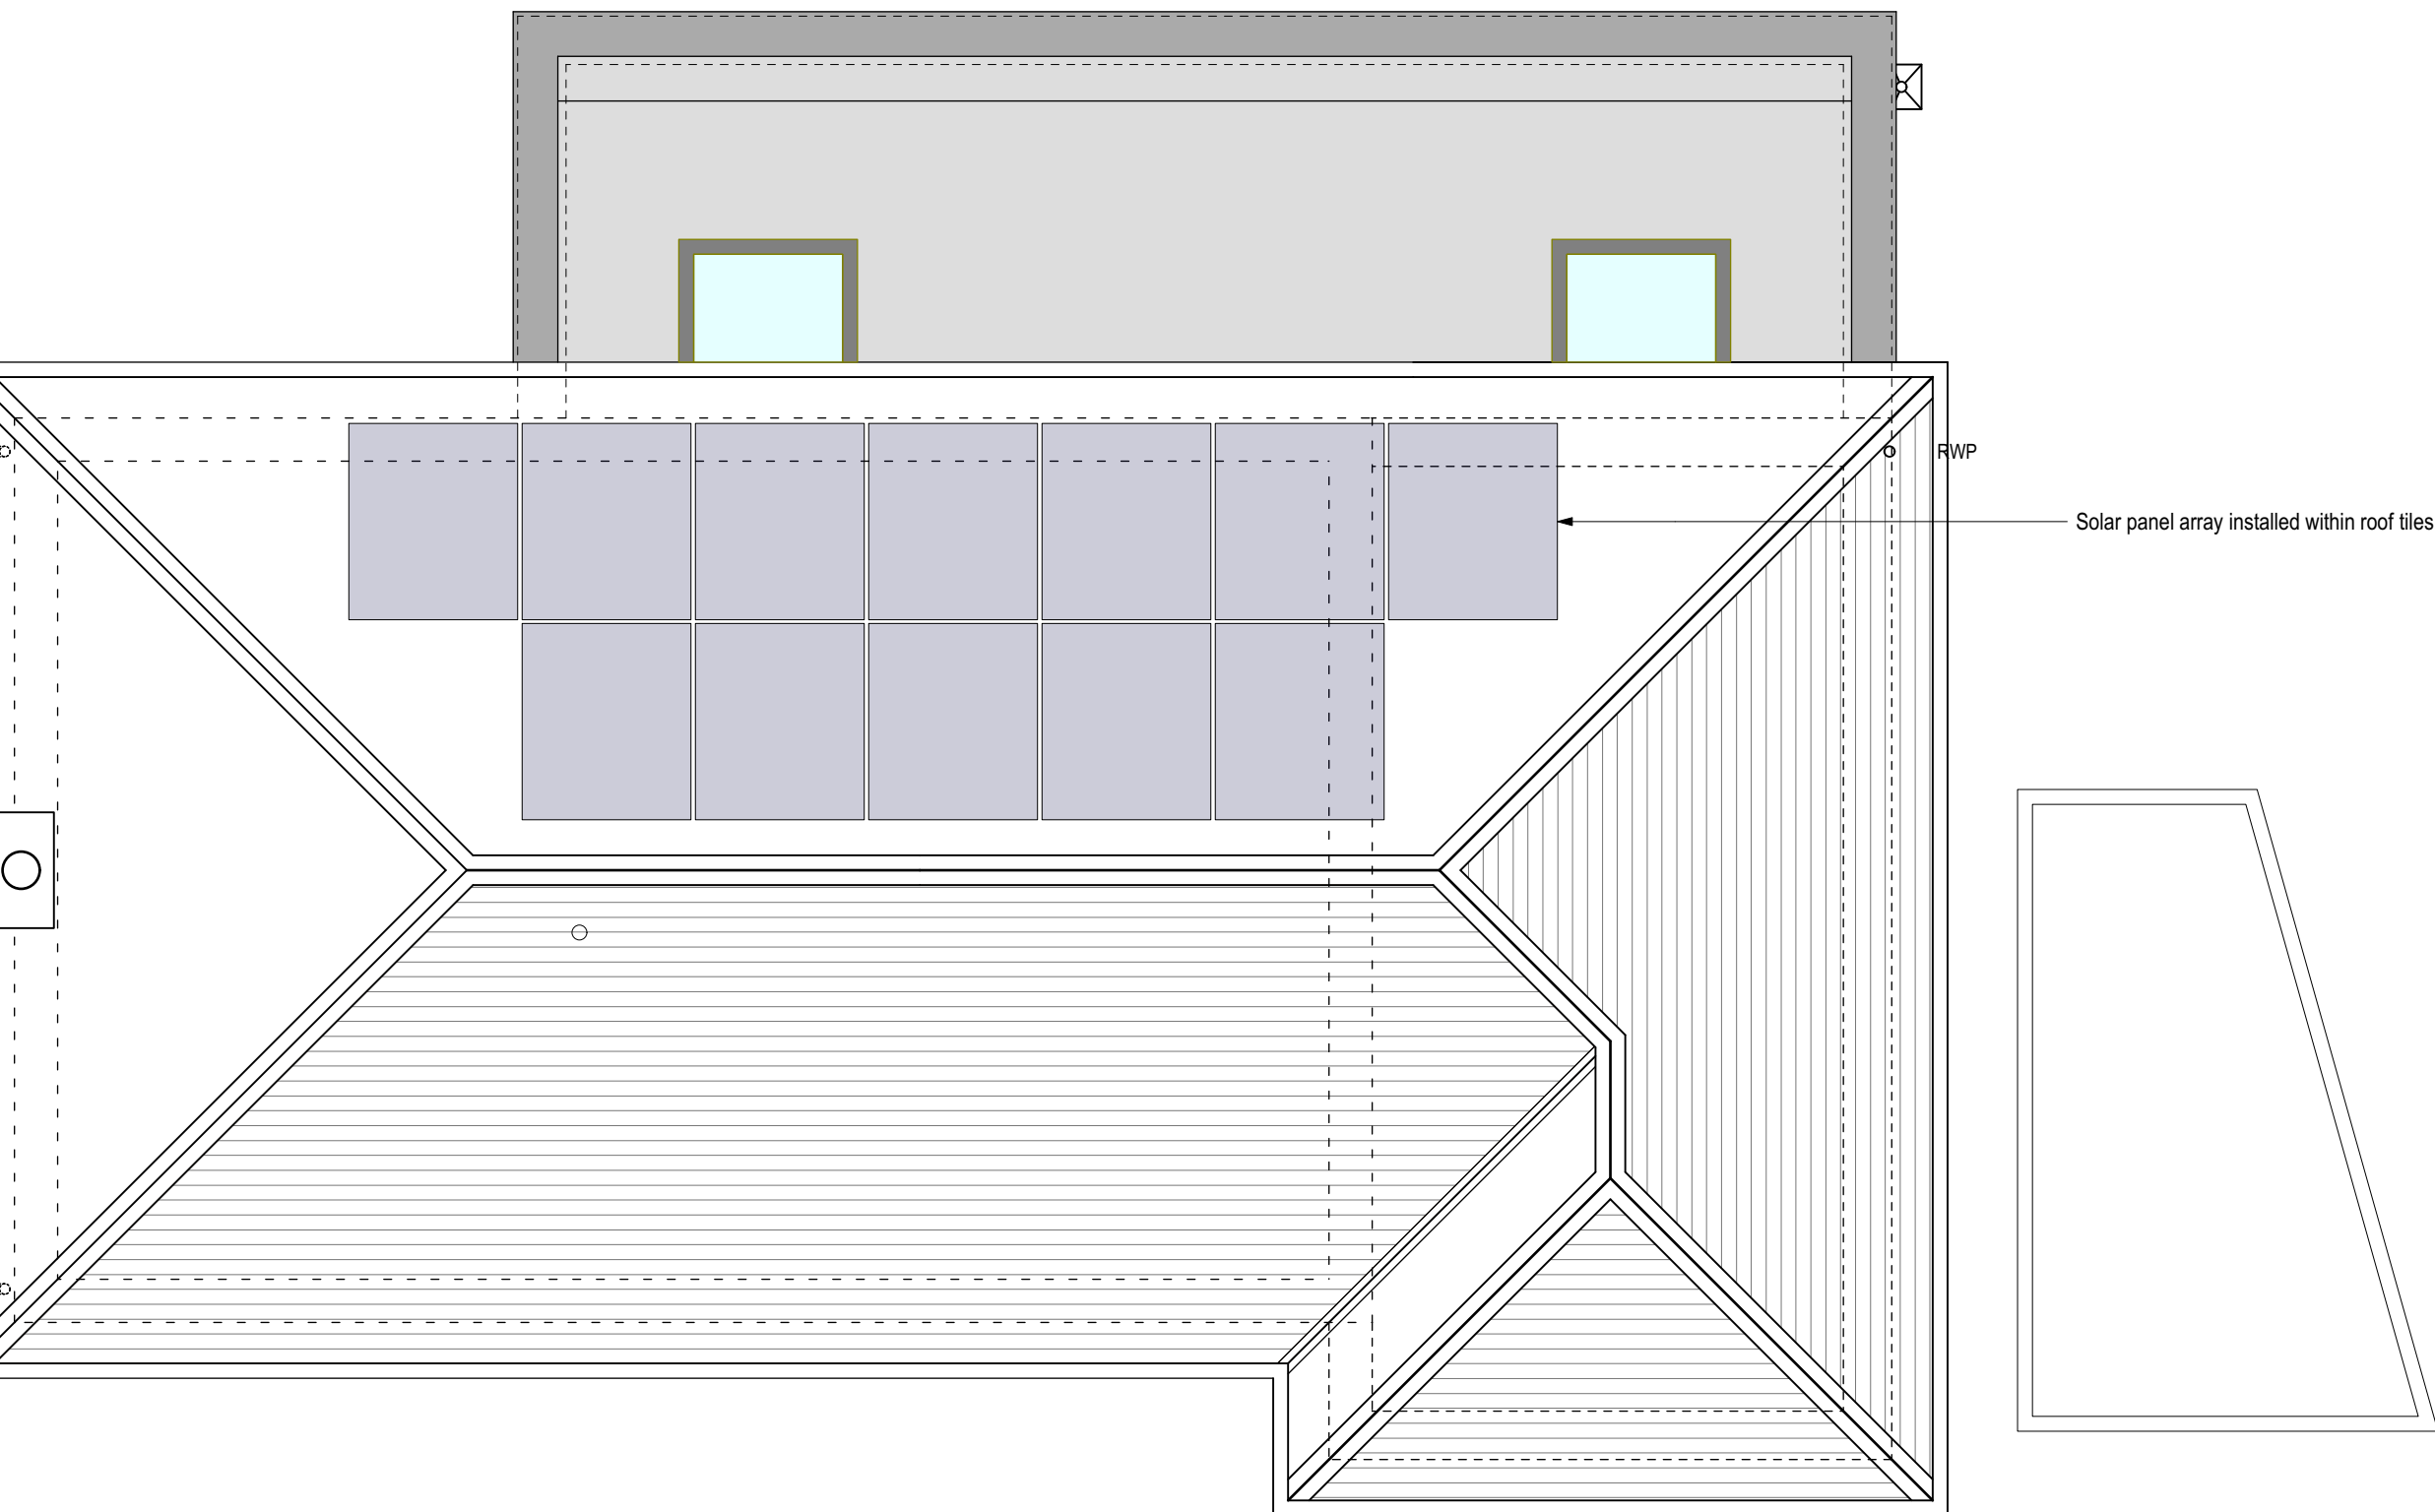

RP ROOF PLAN
Scale: 1:50

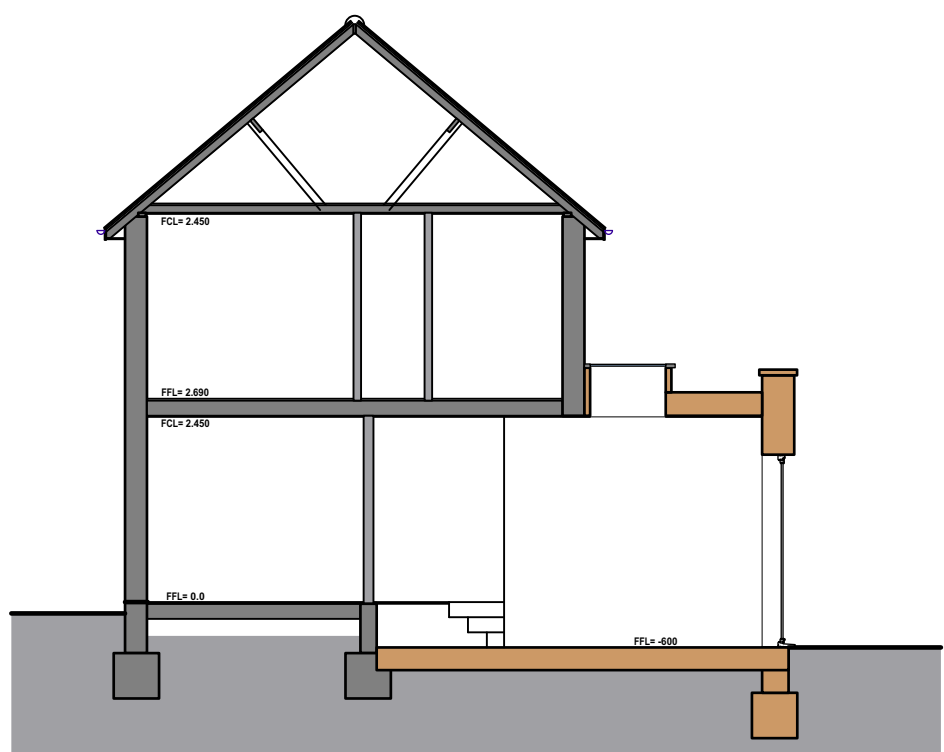


S1 SECTION
Scale: 1:100

VERTICAL CLADDING BOARD
Type : Cedar channel boards
Size : 90mm wide
Colour: Dark Grey stain + (UV protection)
Supplier : Timber Merchant




E1 ELEVATION - Northwest
Scale: 1:100

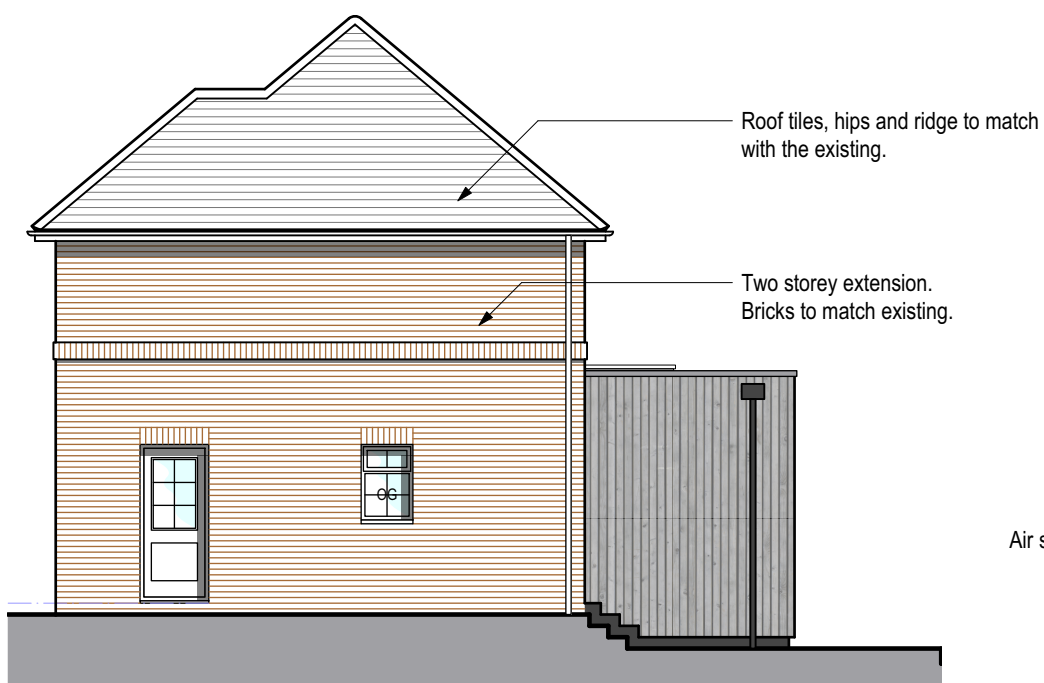

E2 ELEVATION - Southwest
Scale: 1:100



E3 ELEVATION - Southeast
Scale: 1:100

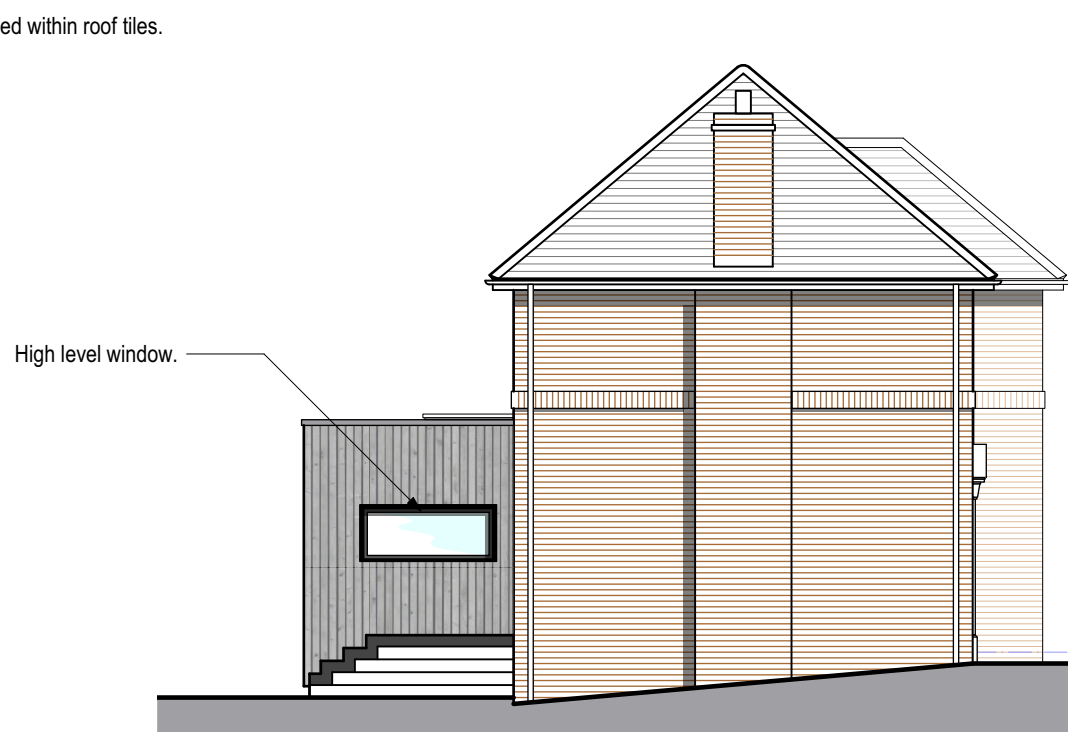

E4 ELEVATION - Northeast
Scale: 1:100