


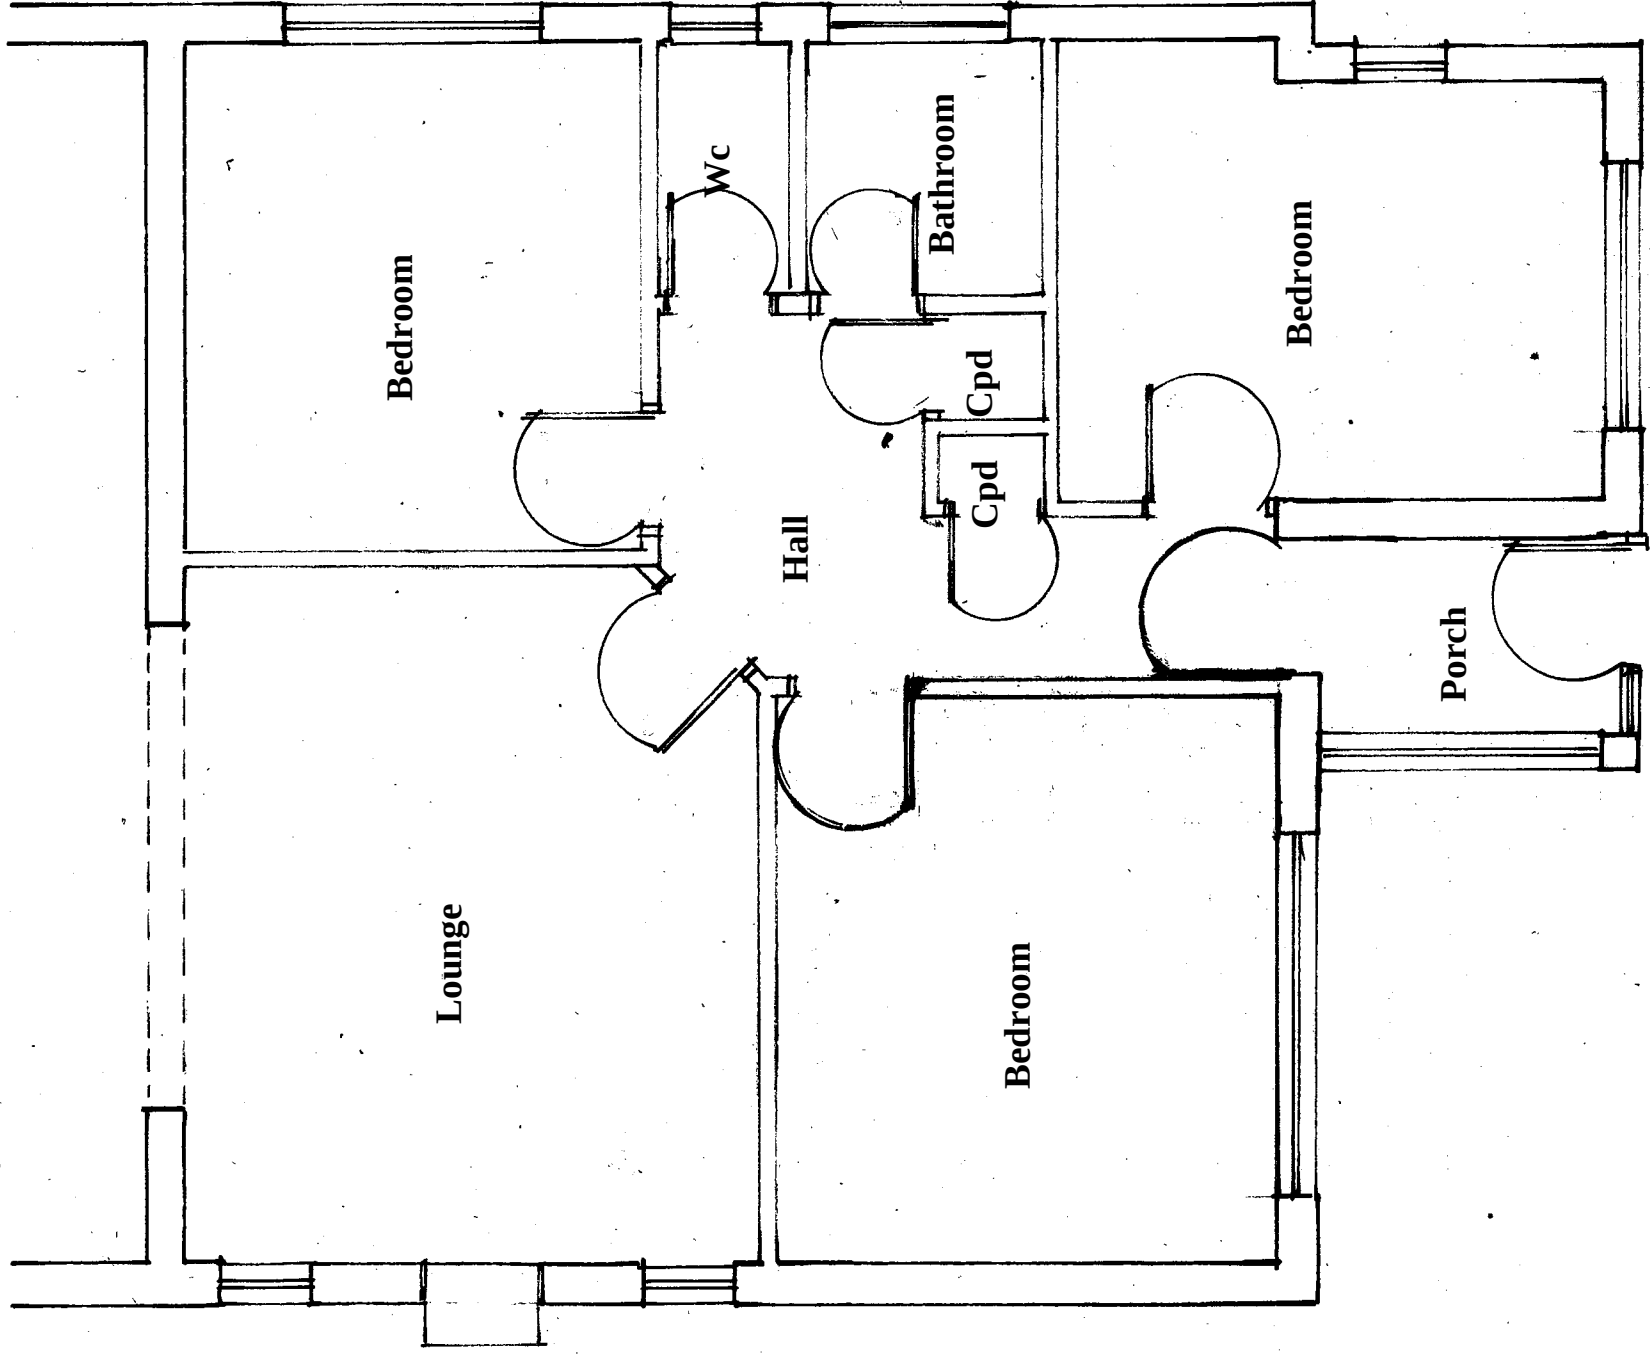

Proposed Ground Floor Plan

|            |  |      |
|------------|--|------|
|            |  |      |
|            |  |      |
| Amendments |  | Date |
| Client     |  |      |

Ms F. Jones

Site Address

10 Downs View Road  
Hassocks  
West Sussex  
BN6 8HJ

Proposal Loft Conversion

Drawing Title Existing Ground Floor Plan

Date 22/02/25 Drawn S. Burrows

Scales

1:50

DWG NO. S13502/7

REV