



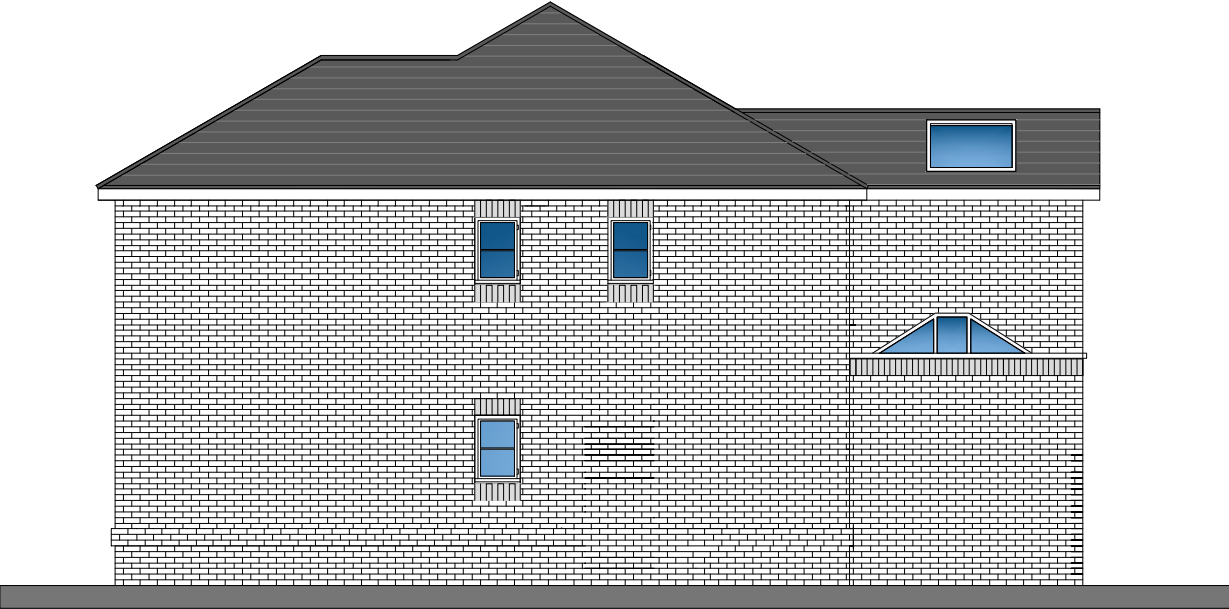


north elevation

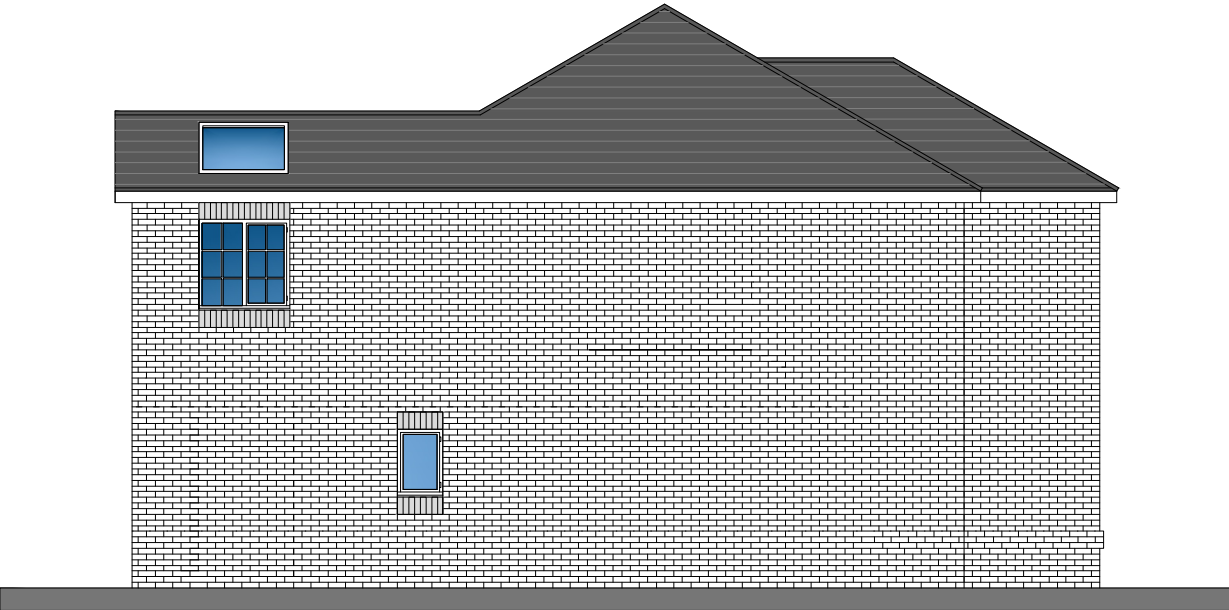

west elevation



south elevation

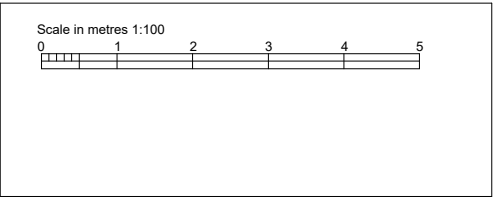

9 Woodpecker Crescent, Burgess Hill, West Sussex, RH15 9XY.	Drawing No. CCC-08 Proposed Elevations	8G ARCHITECTS
Revision :	Scale 1:100 at A3 / 1:50 at A1 Date : March 2026	