



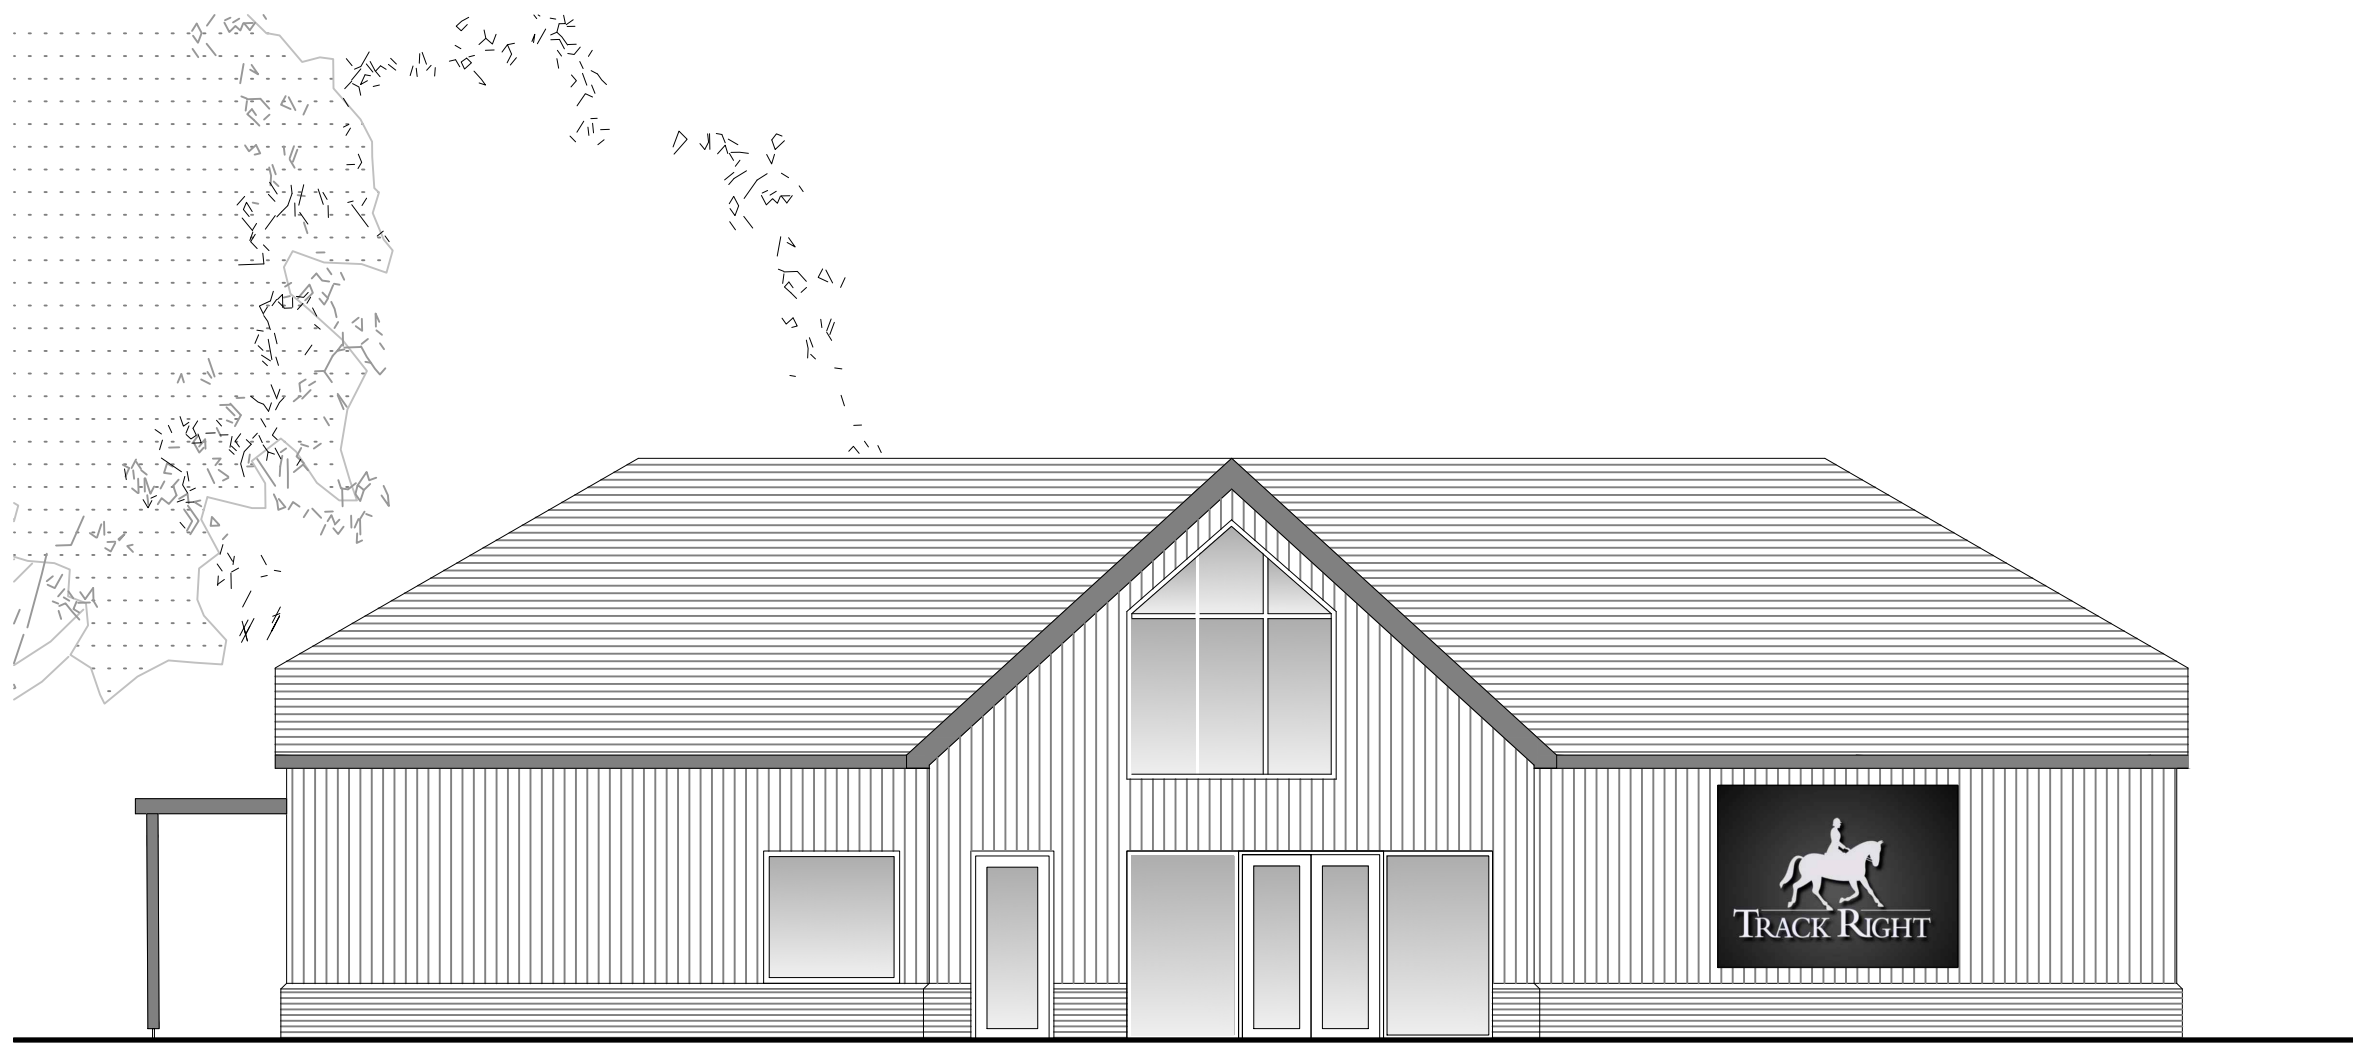

South Elevation 1:100

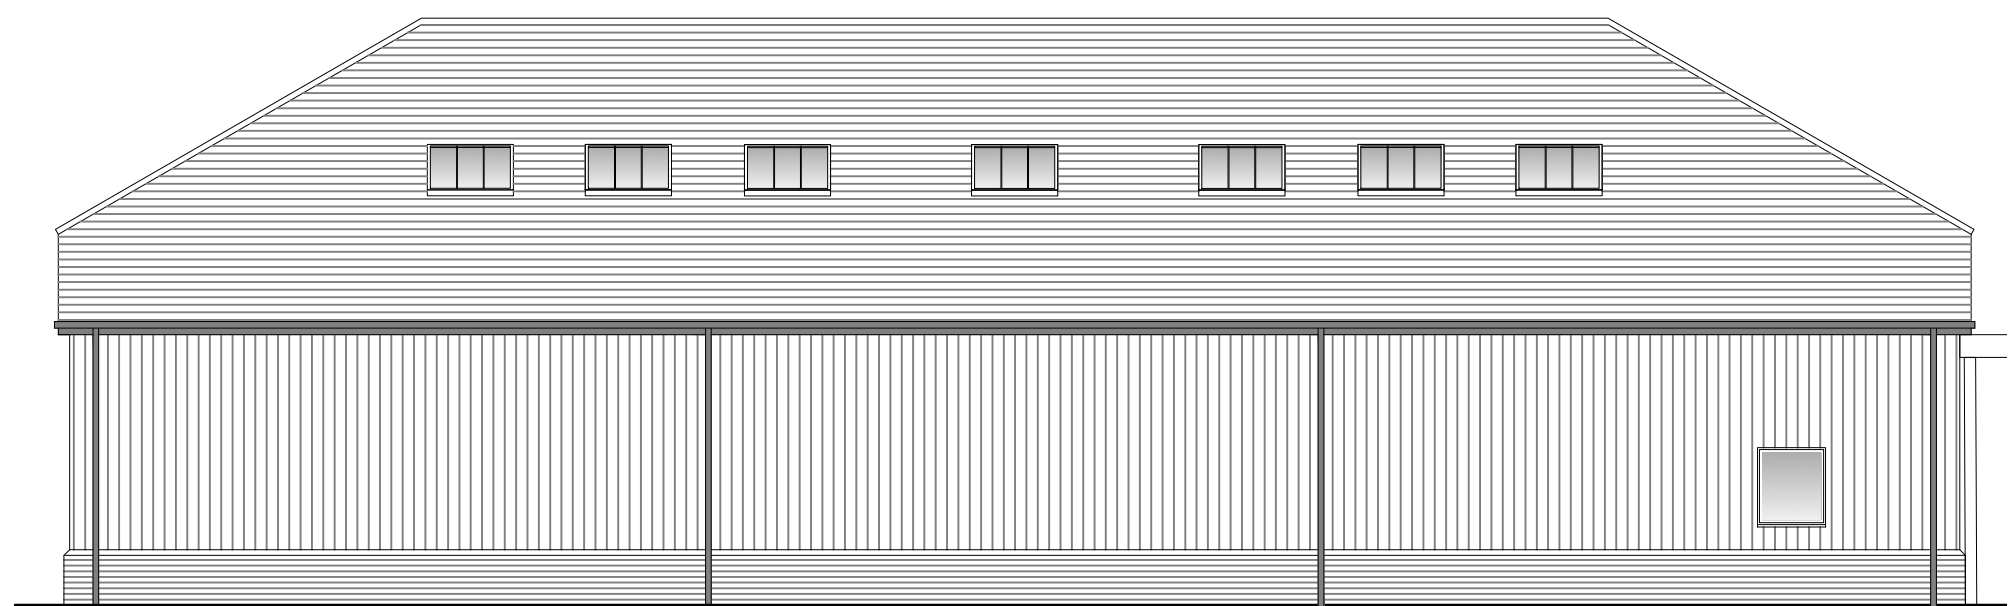


West Elevation 1:100




North Elevation 1:100




East Elevation 1:100

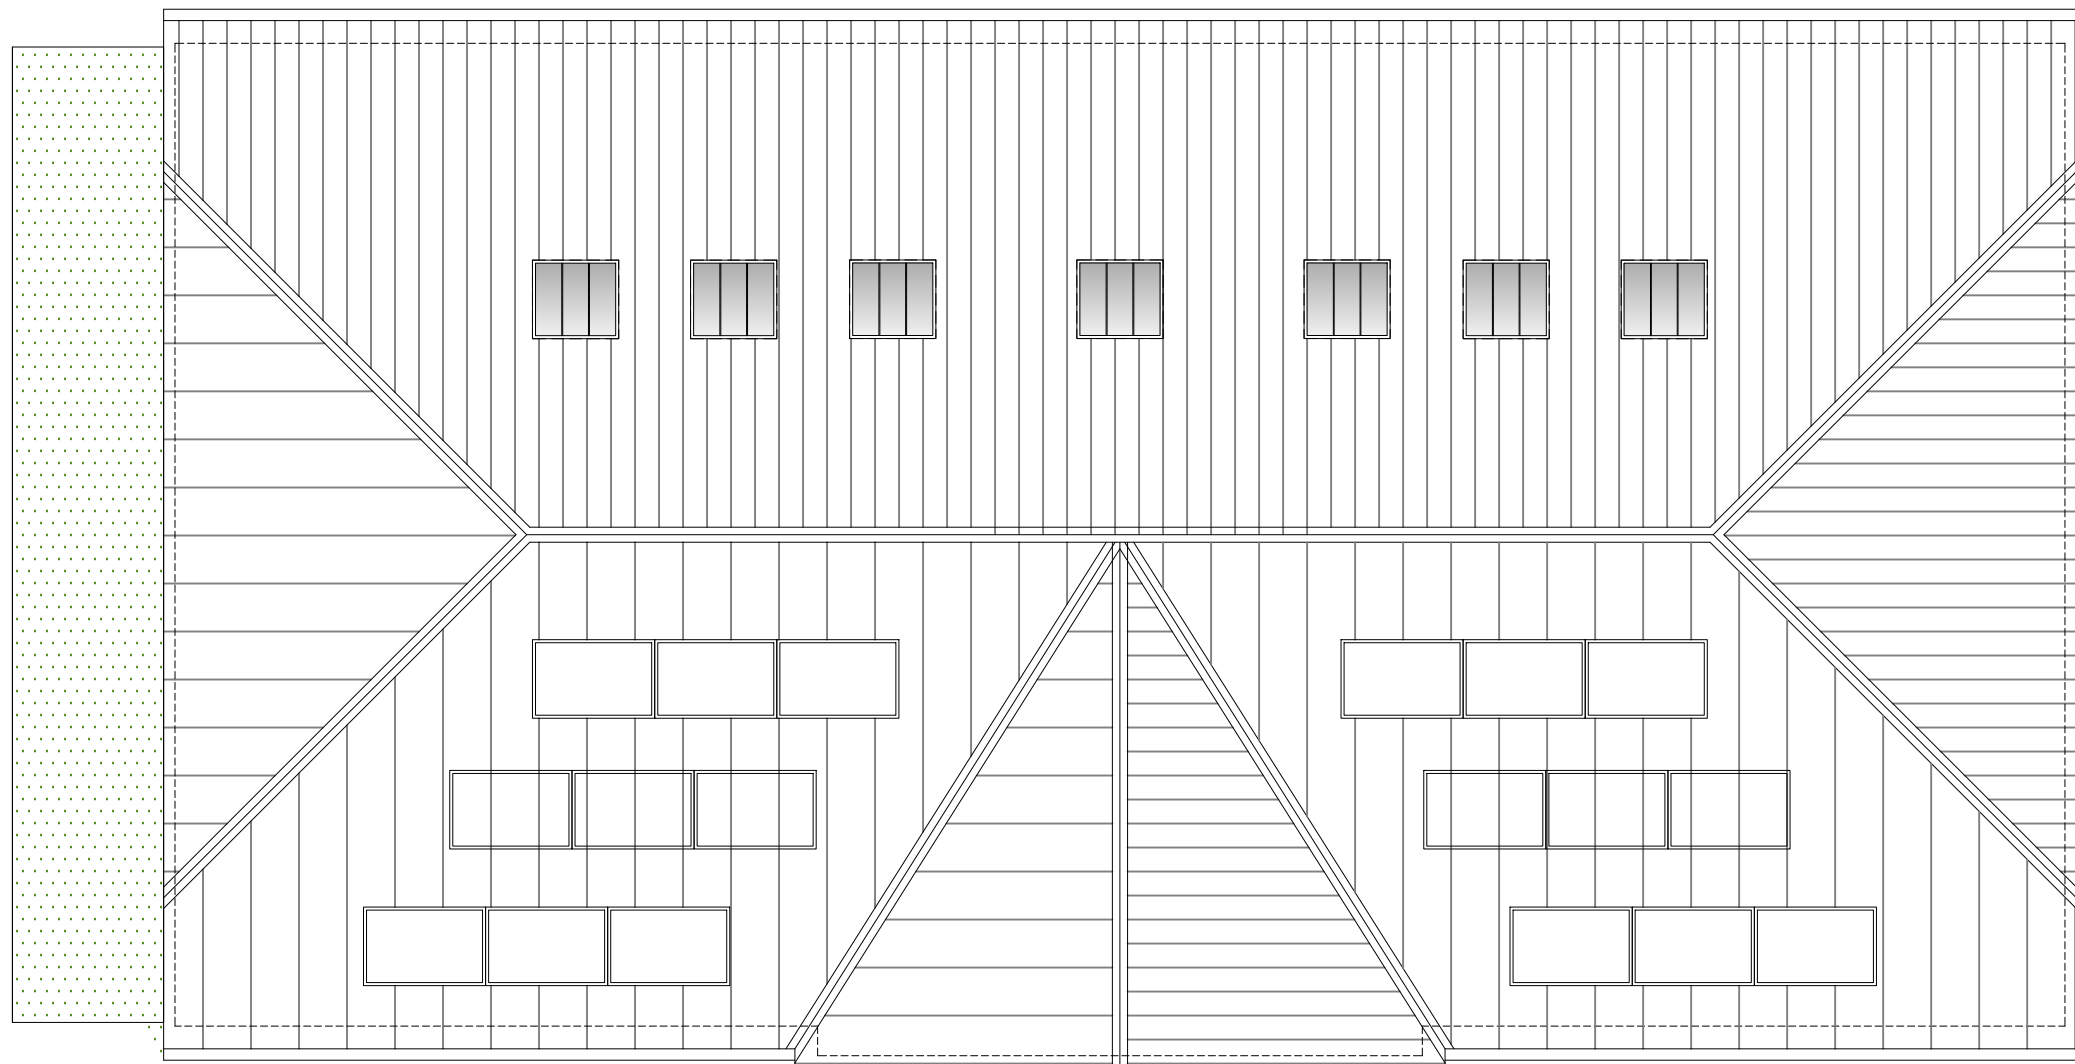

Roof plan 1:100

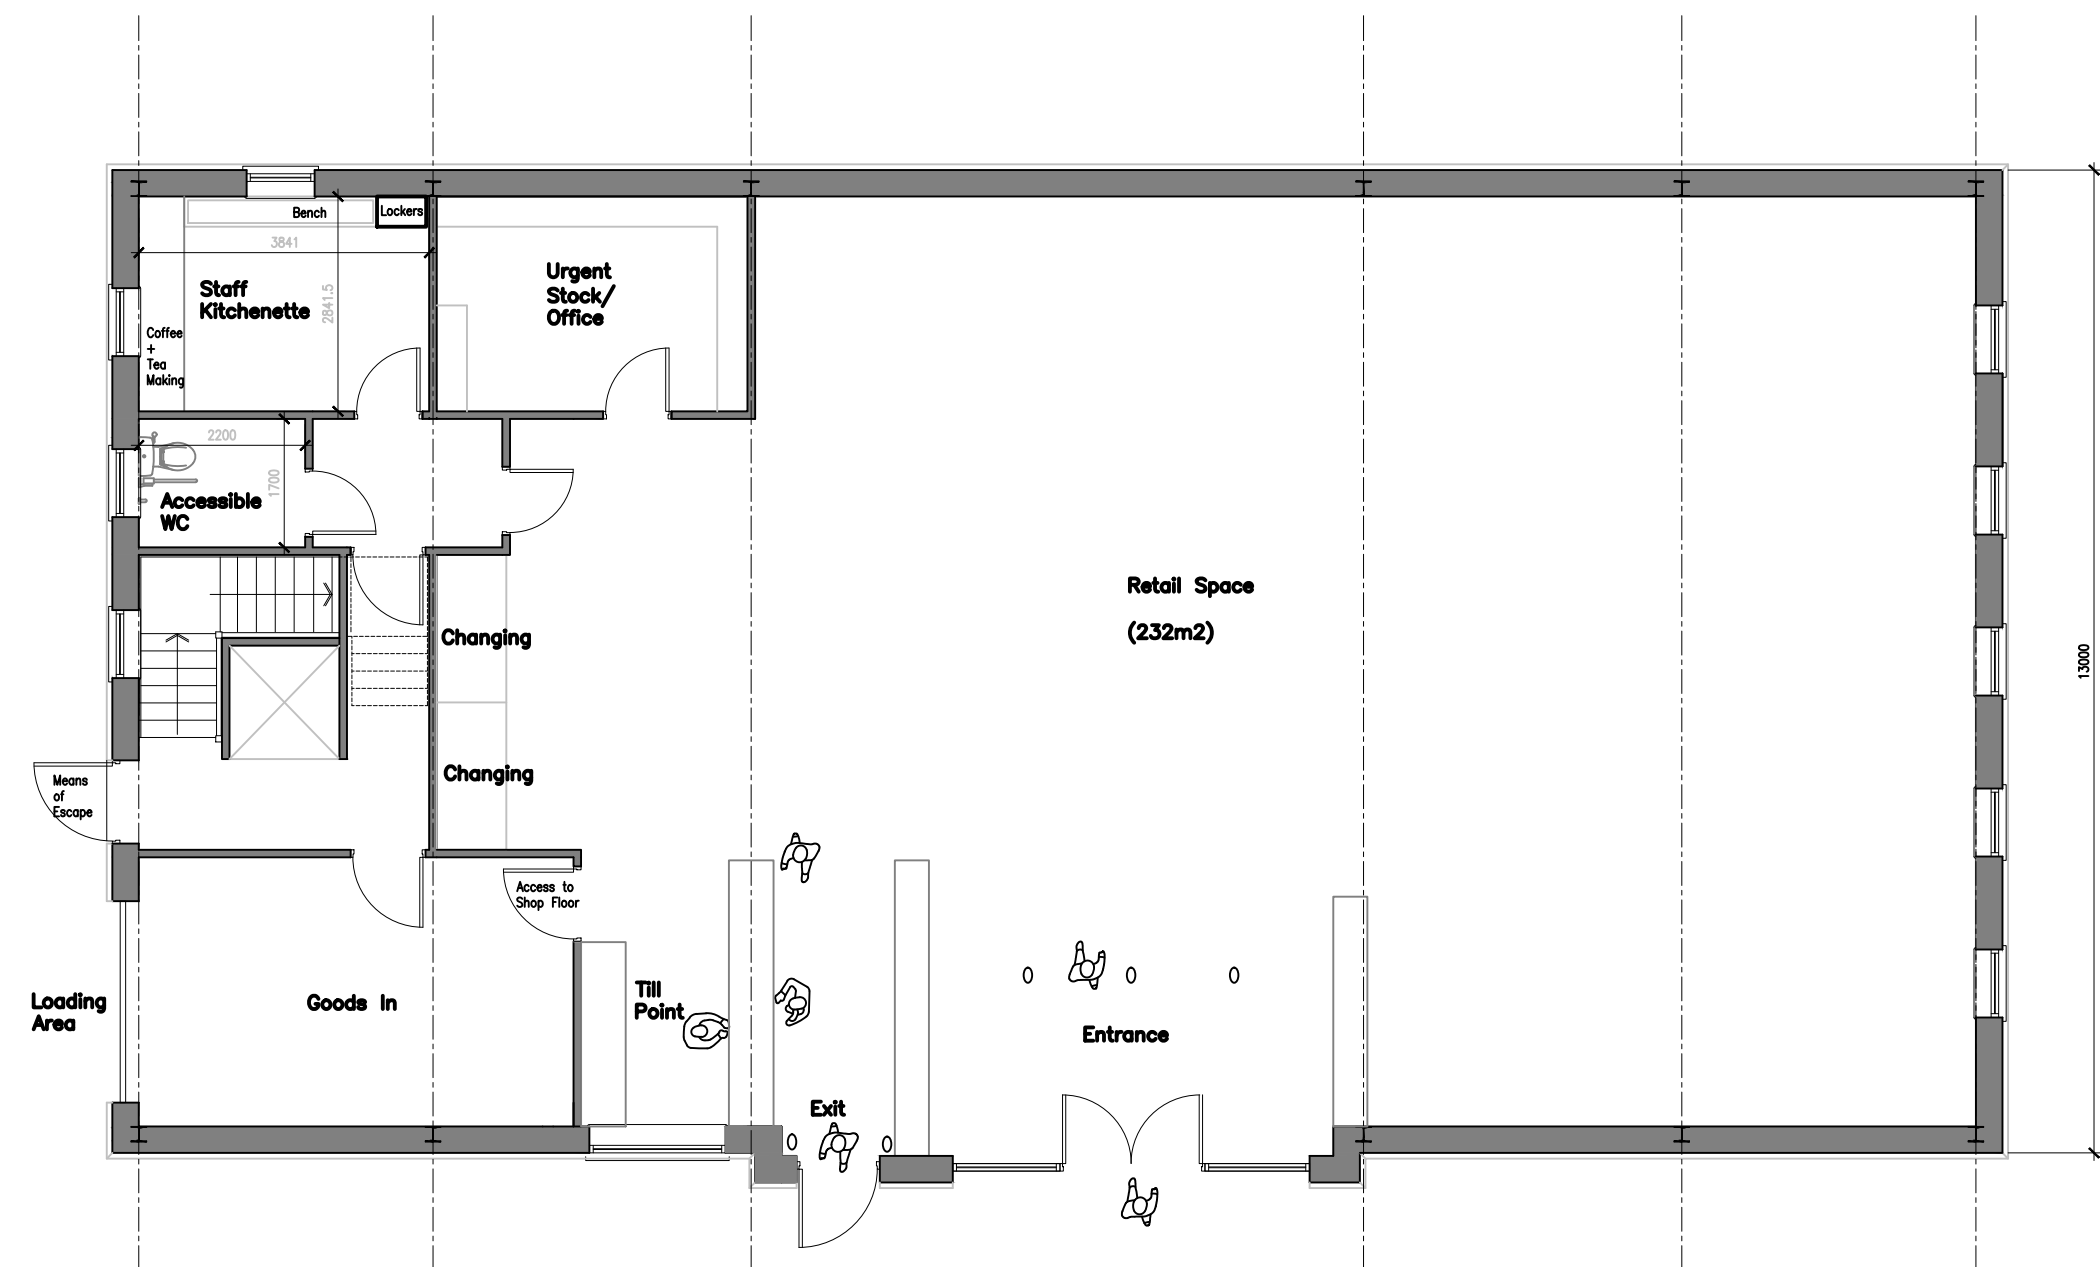

Ground Floor Plan 1:100

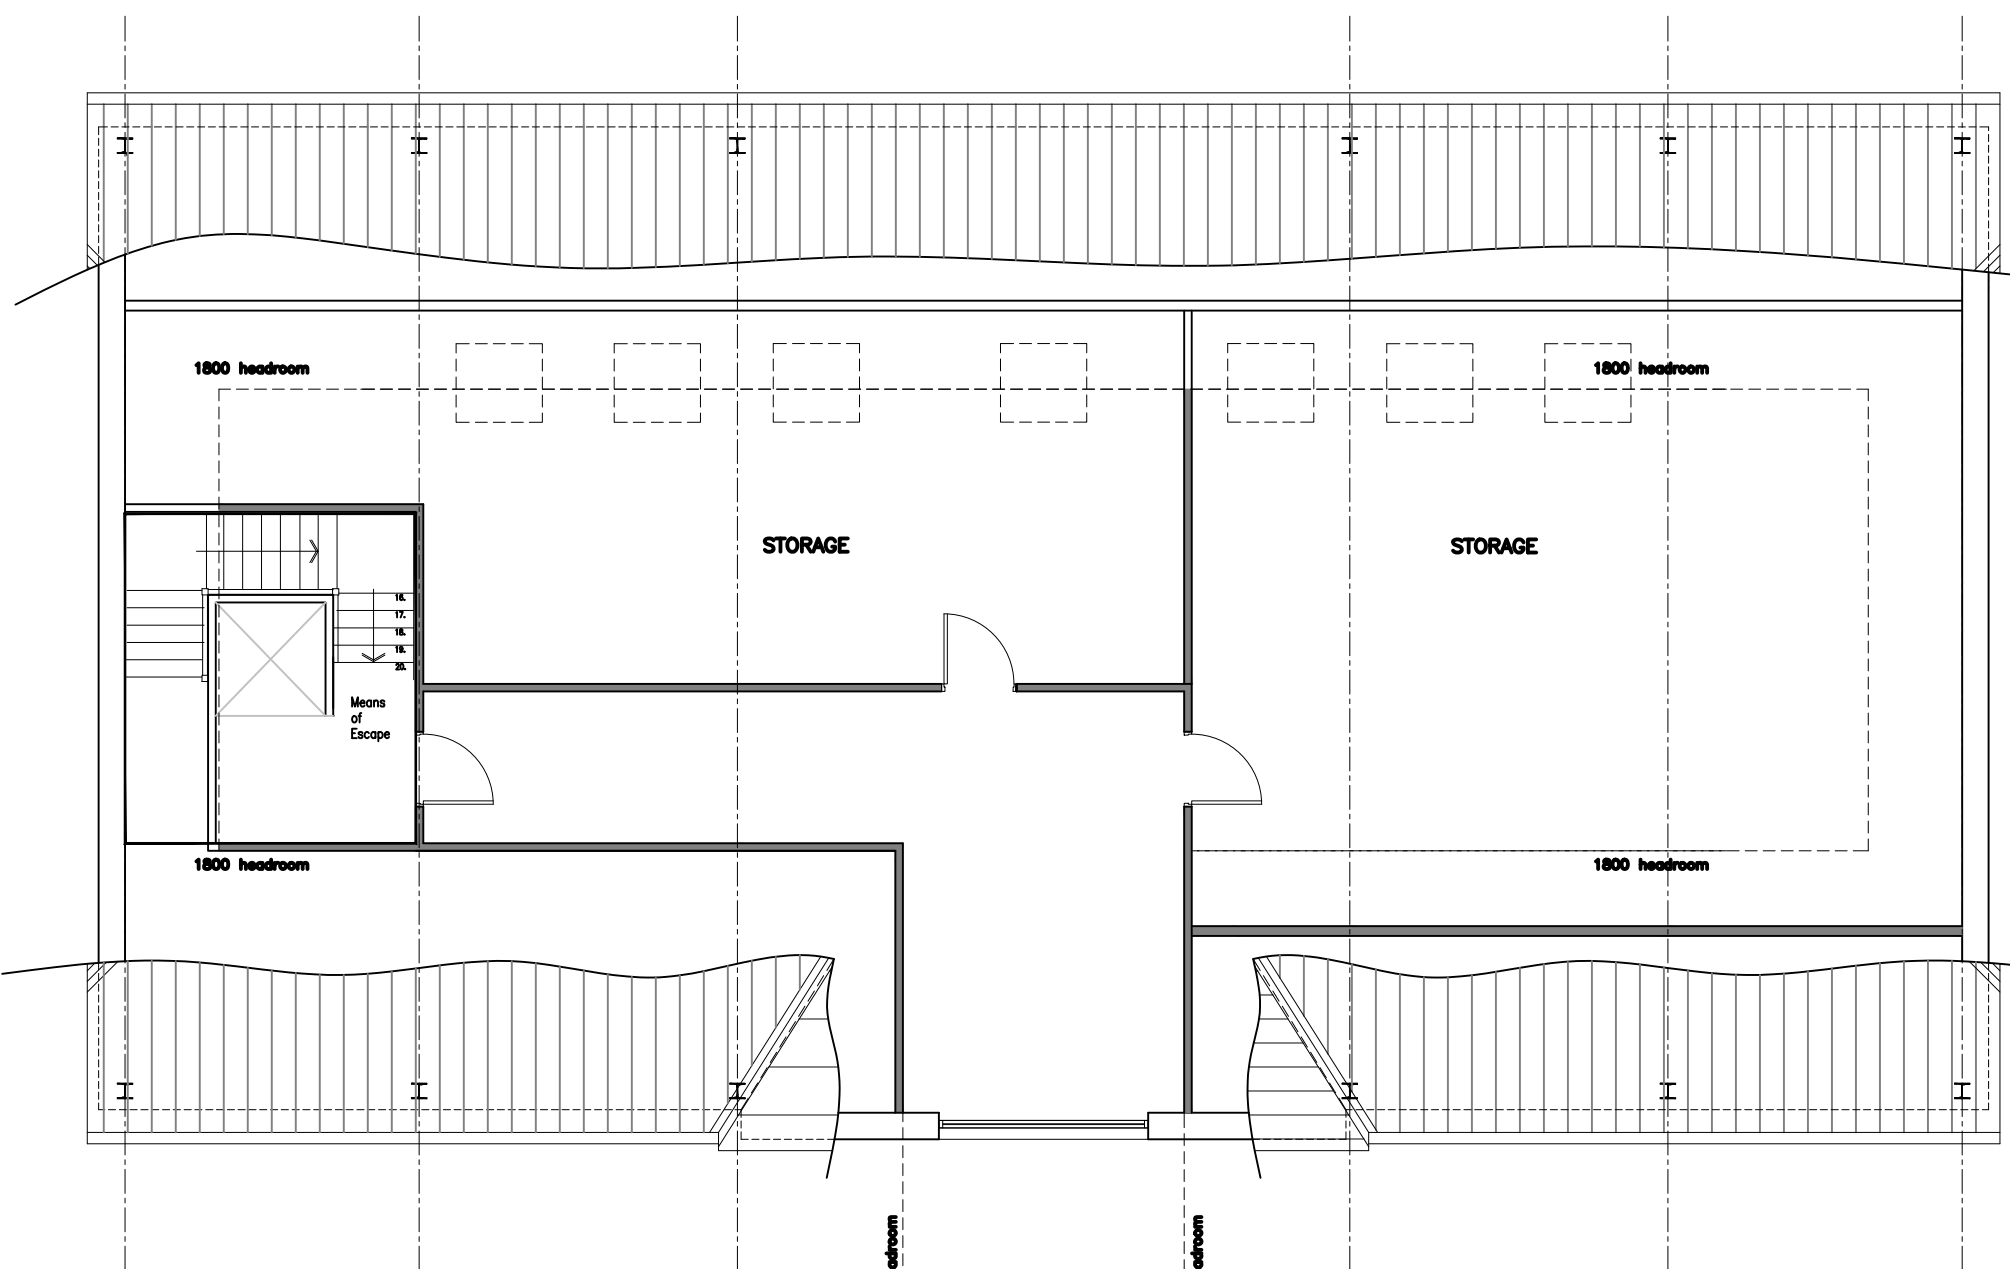

First Floor Plan 1:100

A	22.1.26	roof plan added
rev.	date	comment
amendments		
k aarchitects		
client	Mr & Mrs W. Robbins	
job	Land adjacent to Wishing Wells Greenfield Farm to mixed commercial use	
drawing number	304.PL.01/A	
drawing title	Proposed Retail unit Elevations, section, ground, first floor and roof plans	
date	Jan.'26	scale/original sheet size
		1:50 & 1:100
		RIBA work stage
		3
Do not scale off drawing. Check all dimensions on site before all work is commenced. All goods materials workmanship to conform with current building regulations BS and CDM's. © Copyright K A Architects Ltd.		
K A architects limited 27 Ferland Road Weymouth Heath West Sussex BN16 1PJ		Telephone 0712 449 562 email k a.architects@gmail.com www.k aarchitects.co.uk
		Company No. 6338381 Registered Office 27 Ferland Road, Rushup, BN16 1PJ