




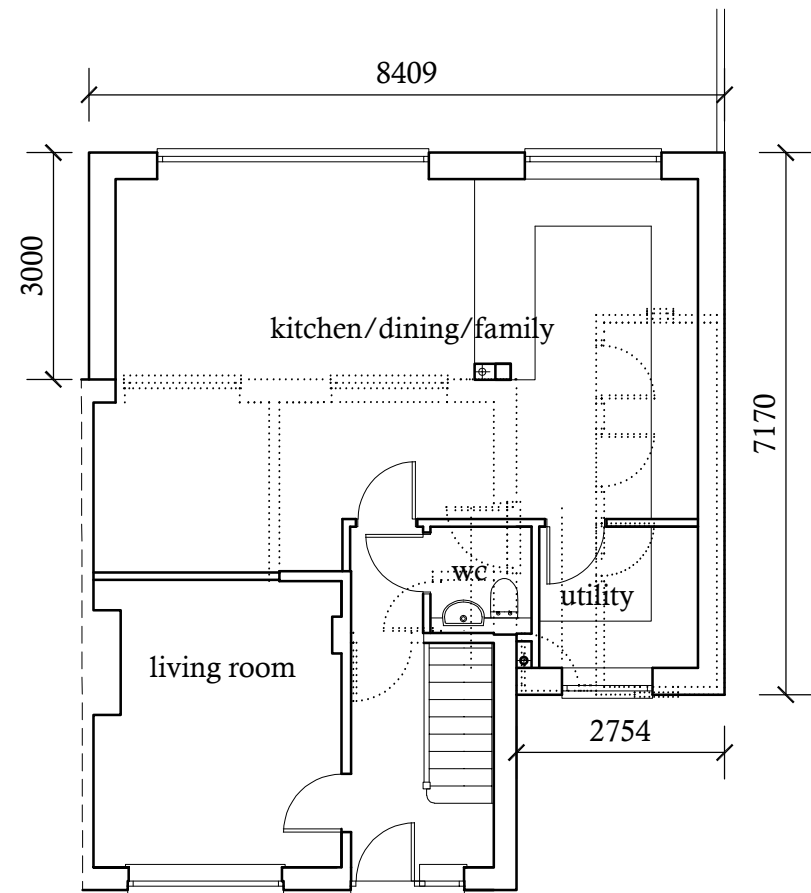


PROPOSED GROUND FLOOR PLAN

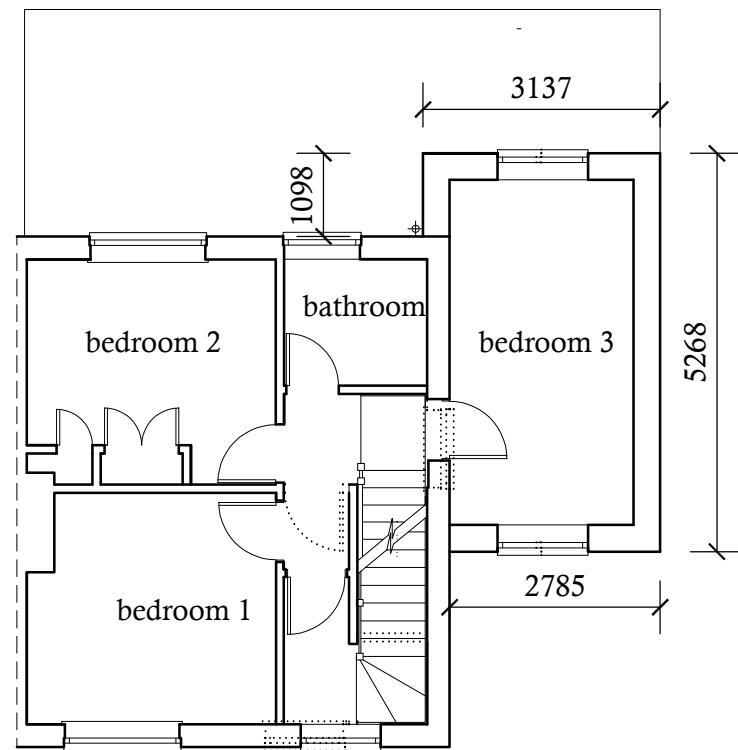


PROPOSED FIRST FLOOR PLAN

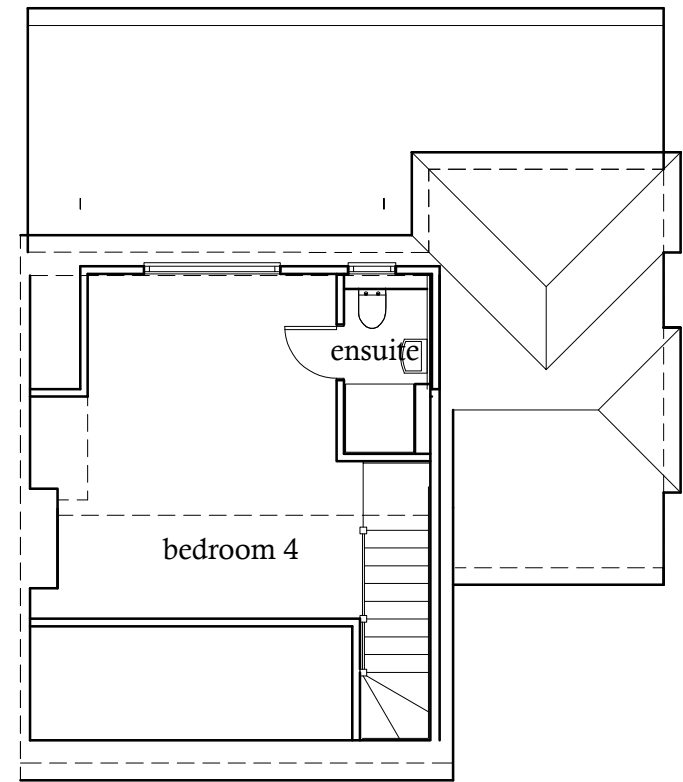


PROPOSED SECOND FLOOR PLAN

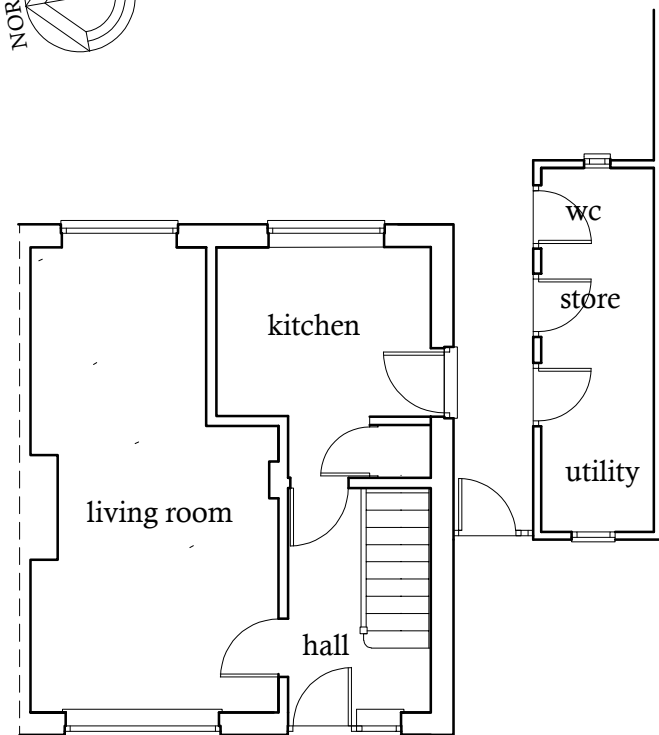

EXISTING GROUND FLOOR PLAN

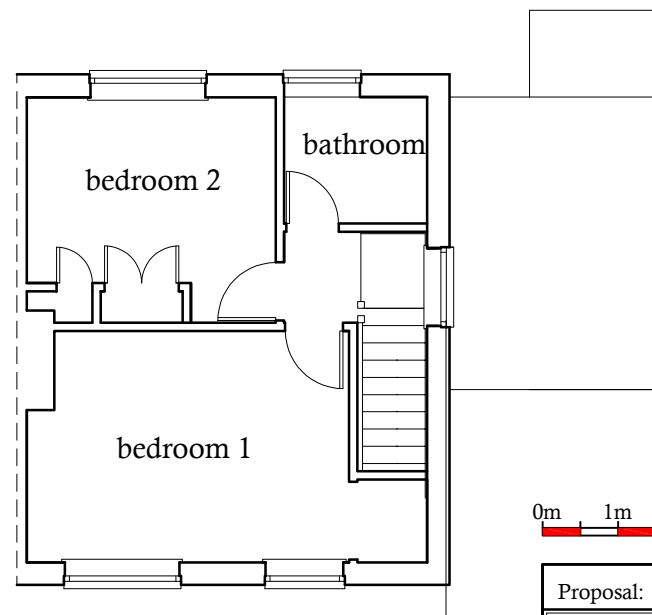

EXISTING FIRST FLOOR PLAN

 

Proposal: PROPOSED SINGLE STOREY REAR, TWO STOREY SIDE EXTENSION & LOFT CONVERSION			
 Tel: 07917858987 Email: stevebulldesign@gmail.com		Drawing Description. EXISTING & PROPOSED FLOOR PLANS	
		Location. 10 Chapel Lane Ashurst Wood East Grinstead RH19 3QS	
Scale : 1:100		For: Mr & Mrs Ross Harrison Drawing No: 2026-39-03	Date : July 2026 rev.