


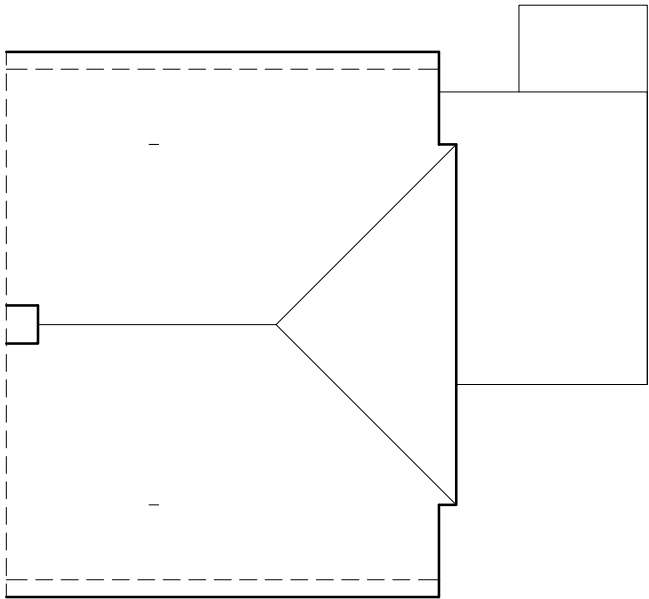
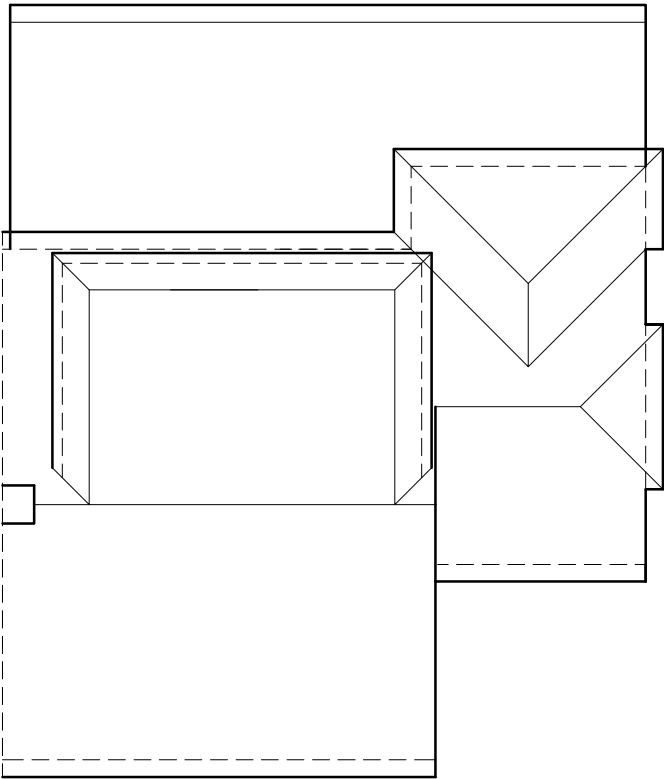


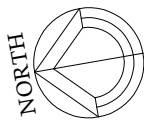

EXISTING ROOF PLAN

 

PROPOSED ROOF PLAN

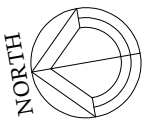

Proposal: PROPOSED SINGLE STOREY REAR, TWO STOREY SIDE EXTENSION & LOFT CONVERSION		
	Drawing Description. EXISTING & PROPOSED ROOF PLANS	
	Location. 10 Chapel Lane Ashurst Wood East Grinstead RH19 3QS	
Tel: 07917858987 Email: stevebulldesign@gmail.com	For: Mr & Mrs Ross Harrison	Date : July 2026
Scale : 1:100	Drawing No: 2026-39-04	rev.