



LOCATION PLAN


0 10 50m
1:1250

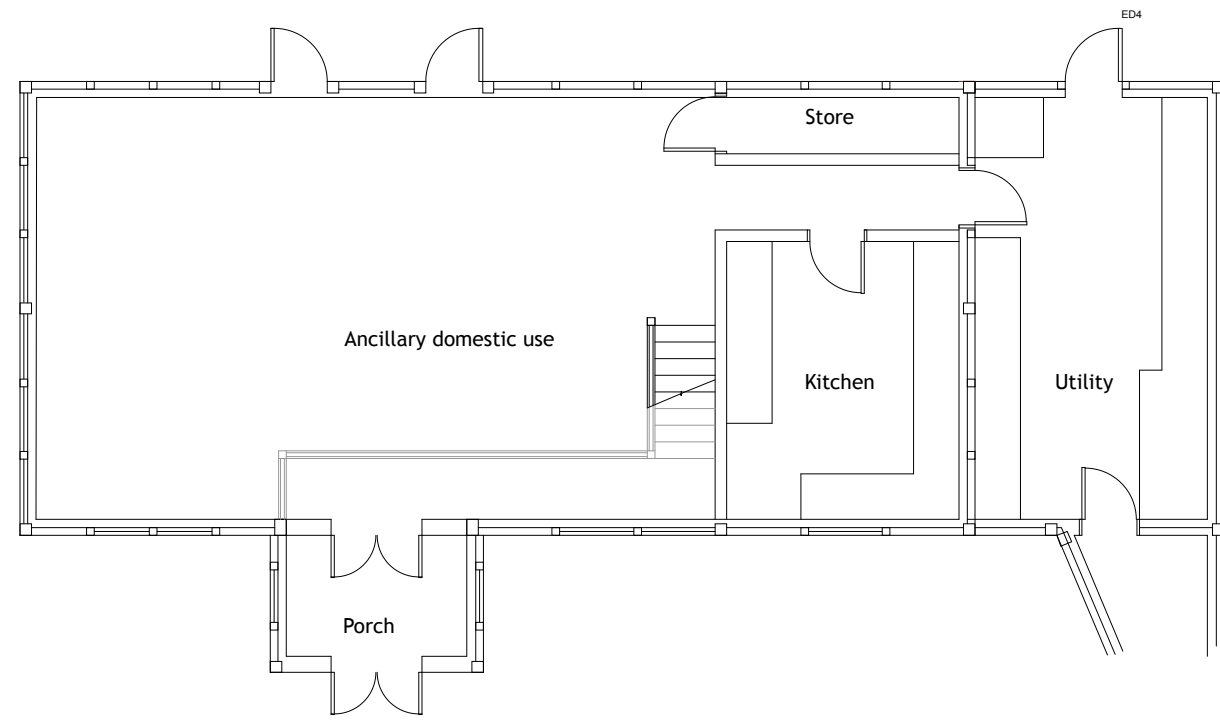

2022 WORK GROUND FLOOR PLAN 1:100

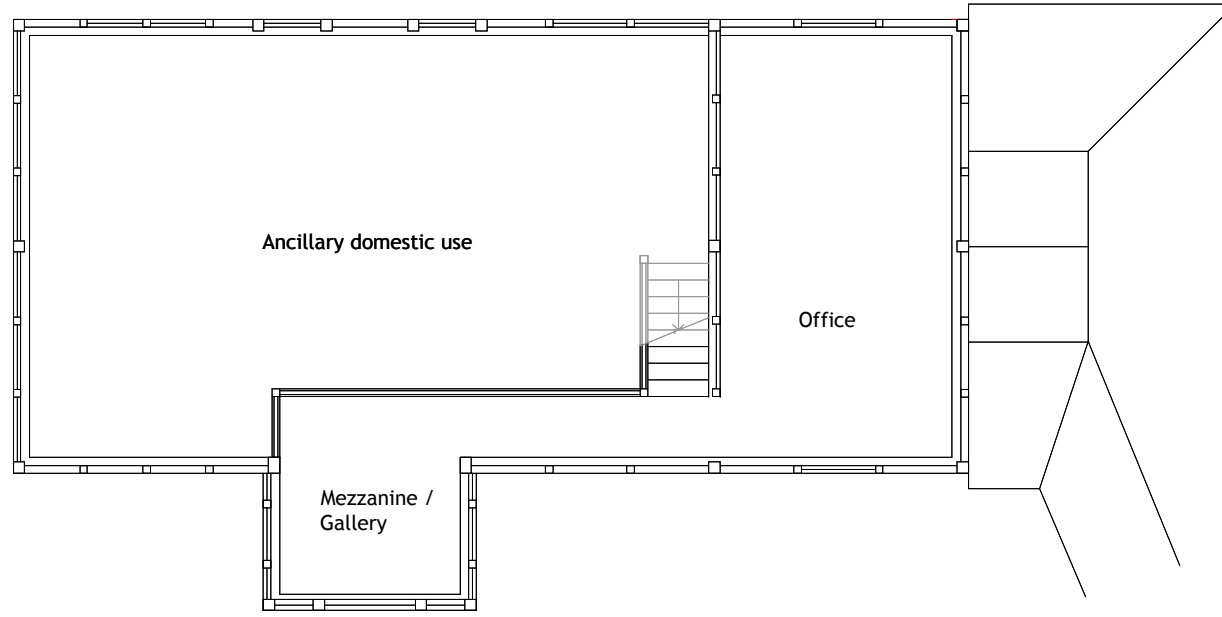

2022 WORK FIRST FLOOR PLAN 1:100

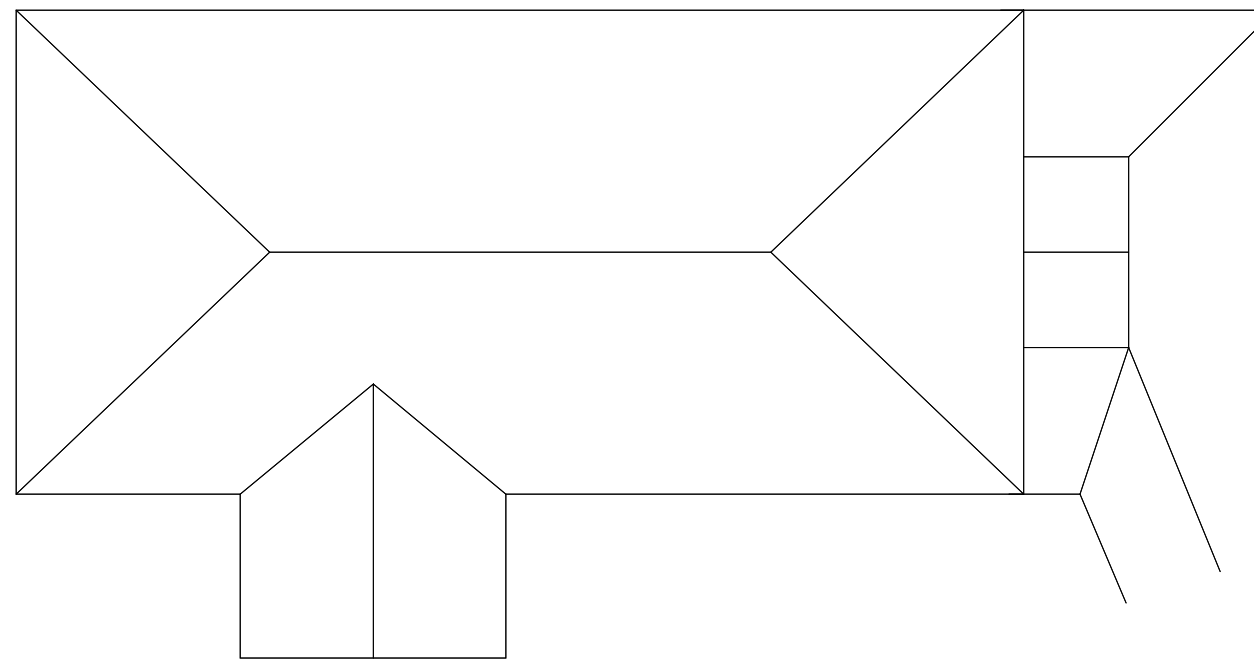


2022 WORK ROOF PLAN 1:100


EXISTING PLANS

0 1 5m
1:100


- 1 Clay tile, plain
- 2 Lime render
- 3 Facing brickwork
- 4 Hardwood door
- 5 Glazing
- 6 Oak structure
- 7 Flint

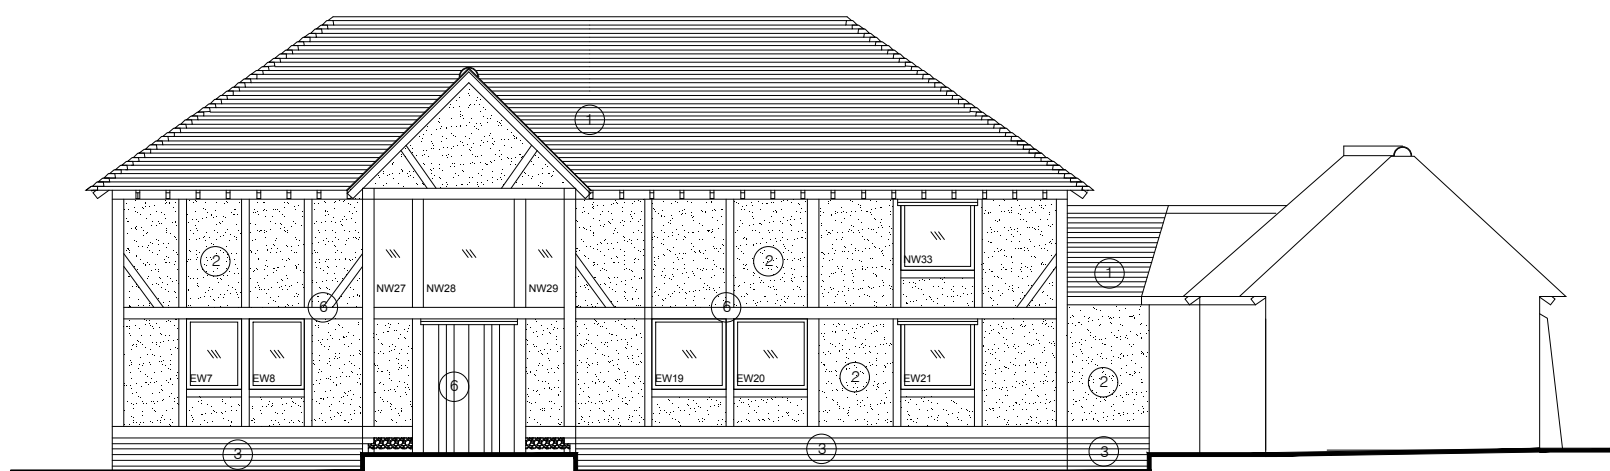

Front elevation (west)

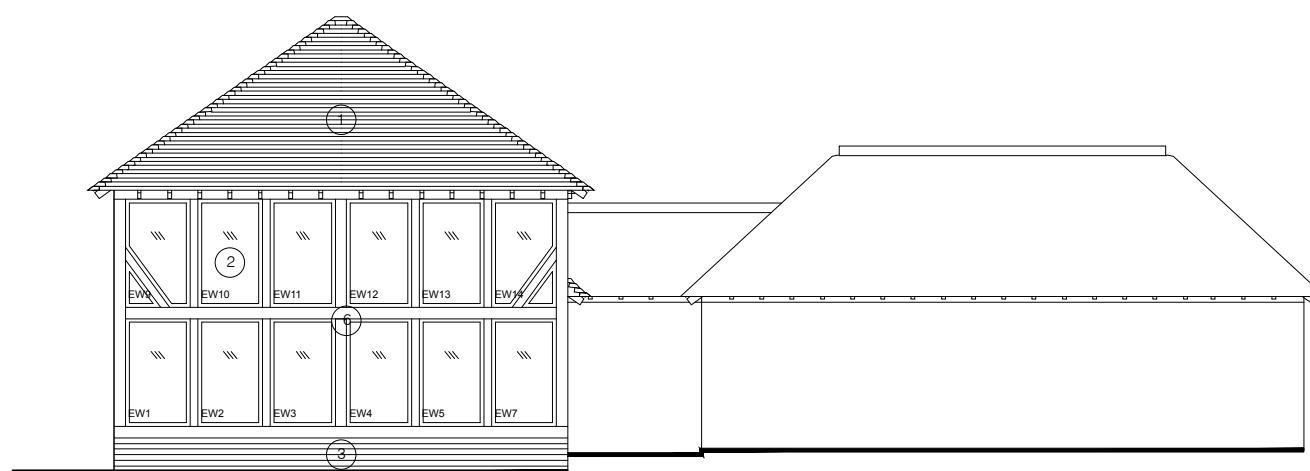

Side elevation (north)

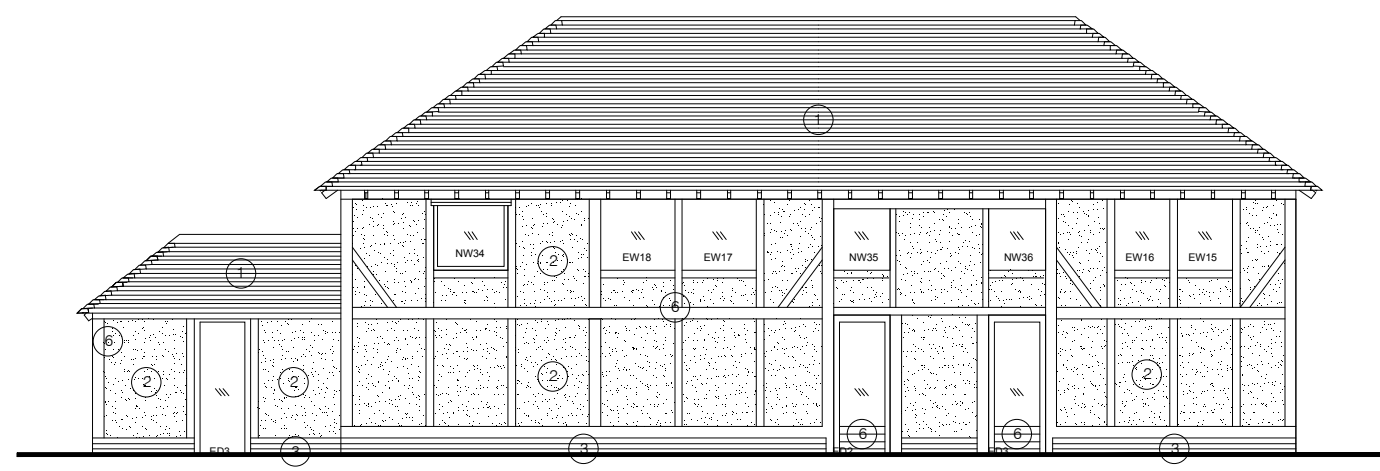

Rear elevation (east)

EXISTING ELEVATIONS

0 1 5m
1:100

Agricultural

Shepherds Cottage

Residential

Pond

Dwelling

Barn

Shed

Outbuilding


Workshop

Longhovel Cottages

SITE PLAN

0 5 25m
1:500

Notes:
This drawing is to be read in conjunction with all other drawings carrying the same drawing numbers.
Contractor to check all dimensions on site and report any discrepancies before proceeding
All relevant British standards and Codes of Practices to be complied with

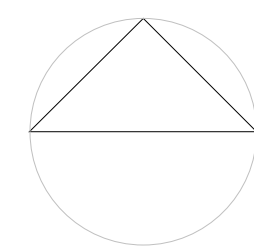

B	Revised red line boundary at planners request	August 2026
A	Revised red line boundary at planners request	April 2026
Rev:		Date:
Revisions:		

	A	B	C	P	T
Drawing Status:				×	

Lisa Vohmann architecture Hilside, Hawkspur Green, L1 Bandfield, Essex CM7 4BH Tel: 07720391122, Email: hl_side@reconnect.com	
Project Title: Shepherds Cottage, Stuccles Farm Twineham Lane, Sayers Common BN69JF Barn	
Client: Mrs Daisy Honeybunn	
Drawing Title: Barn 2022 Work plans and elevations	
Dwg No: LVa2208.03.106	Rev: B
Scale @ A1: 1:1250 & 1:500	Date: February 2023
All dimensions are to be checked on site. Do not scale from this drawing. Copyright remains with Lisa Vohmann	