





LOCATION PLAN

0 10 50m
1:1250

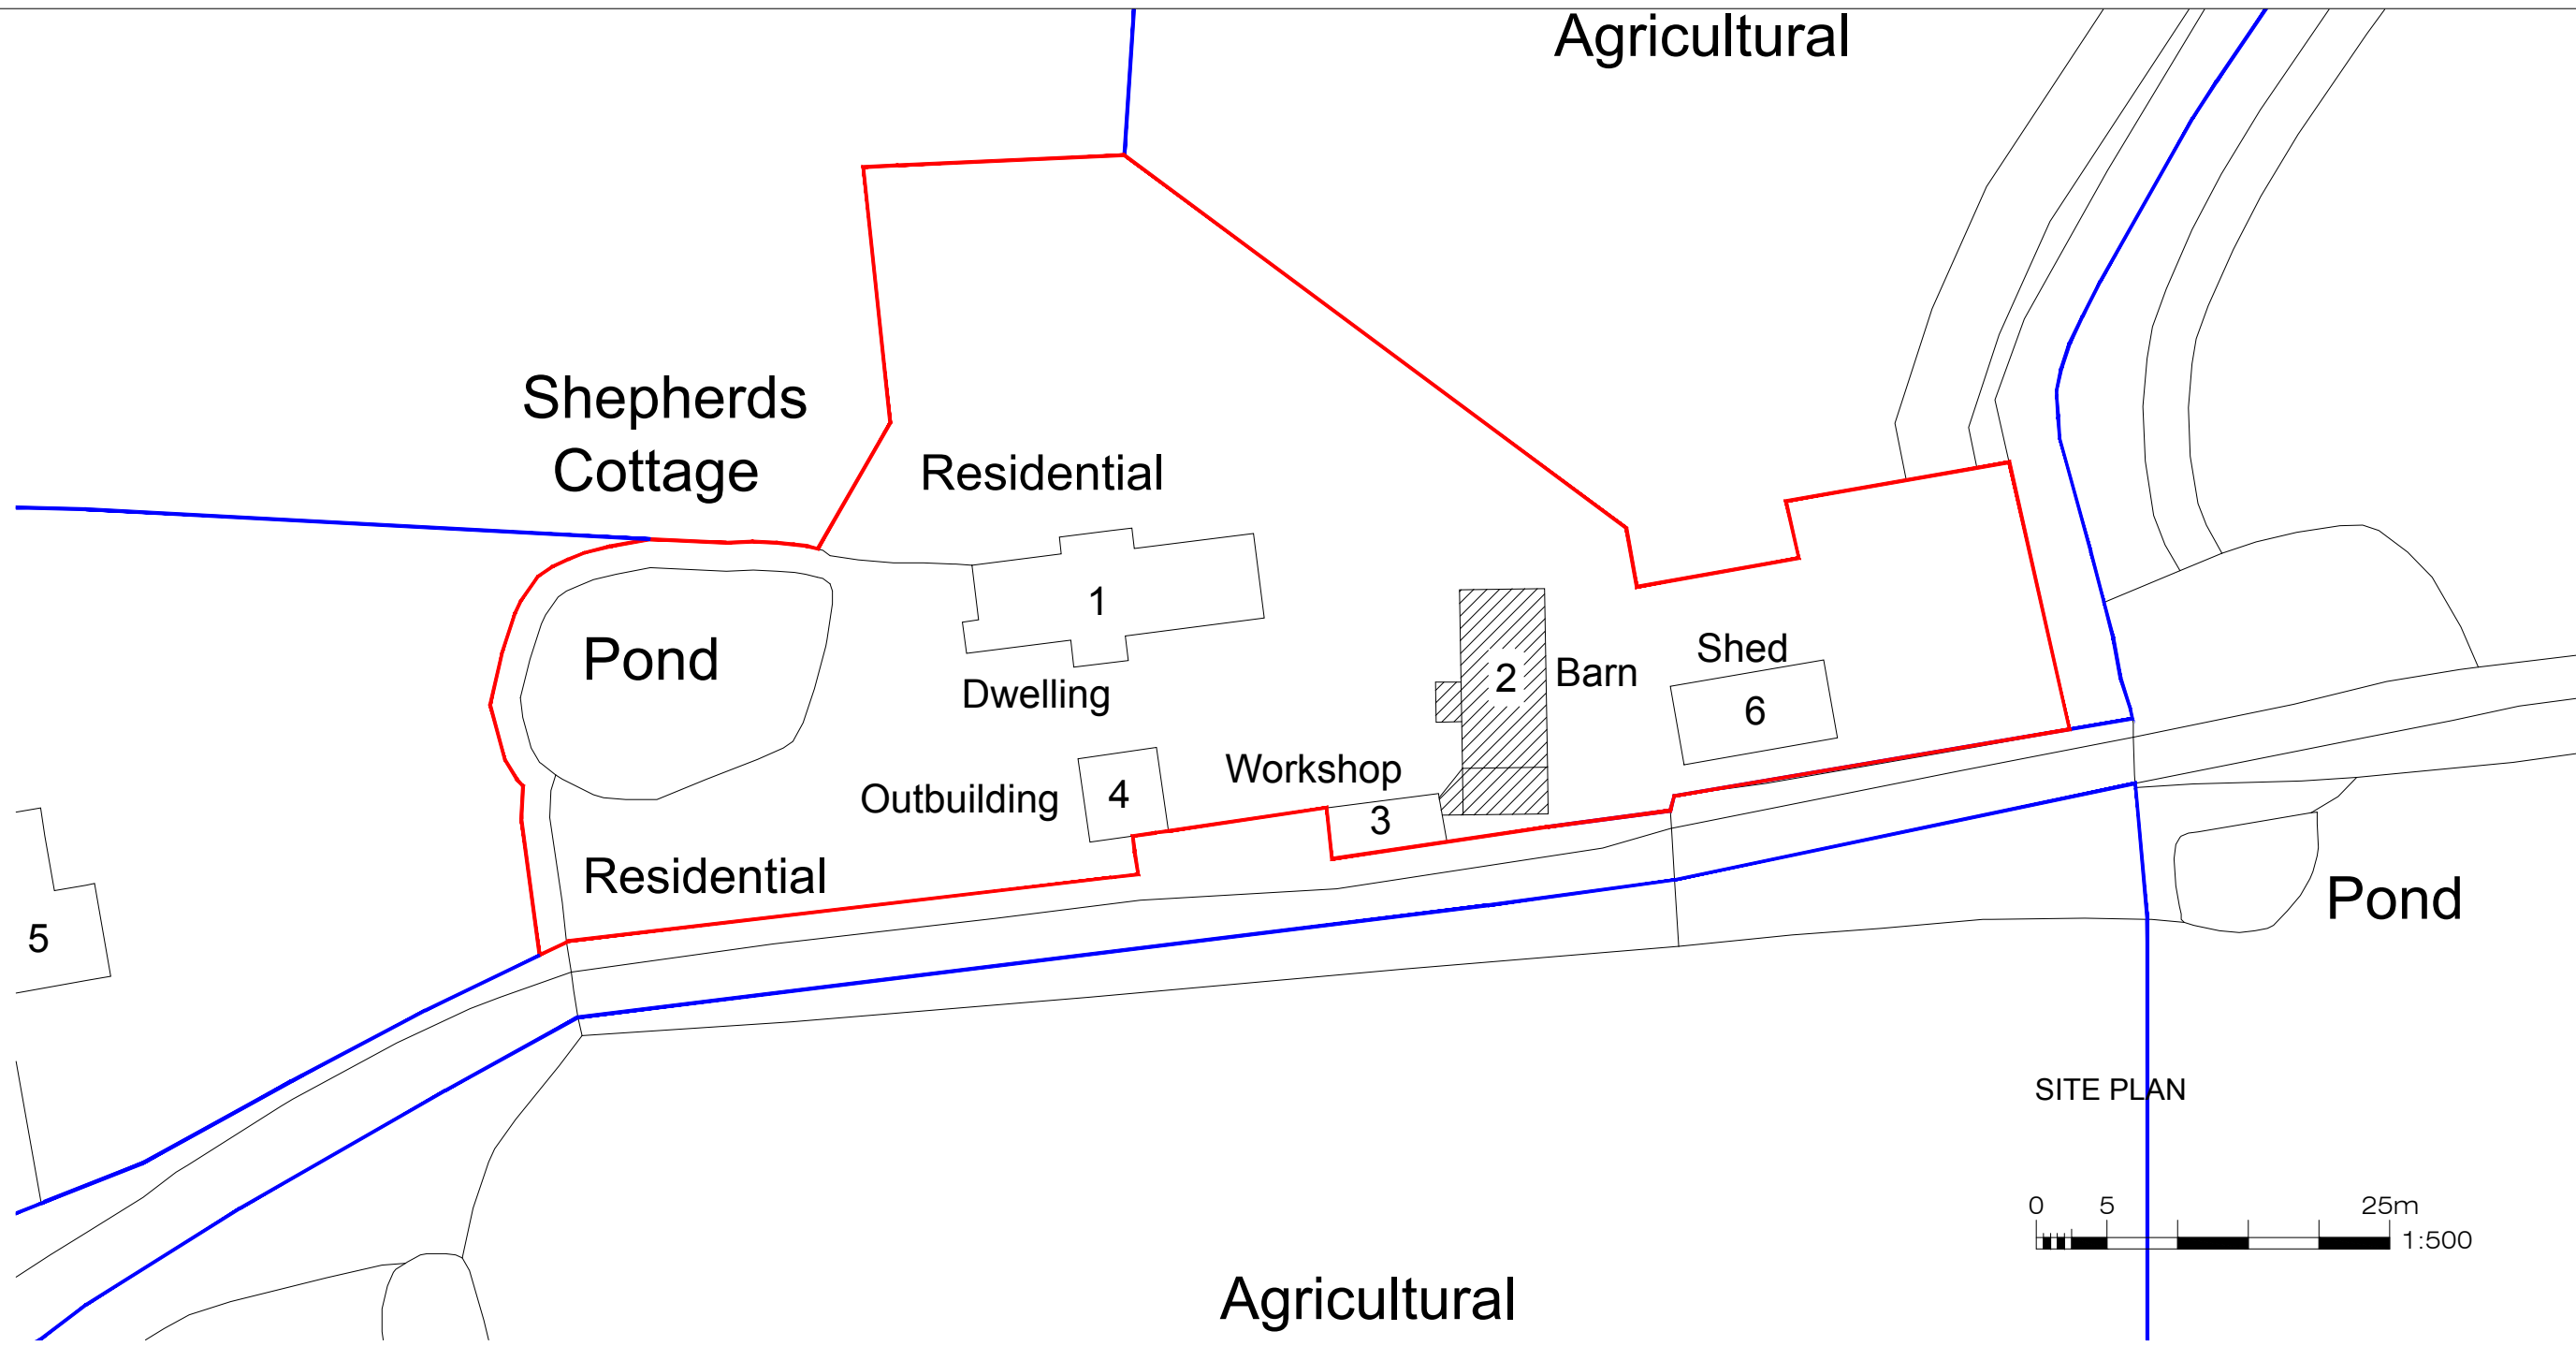

SITE PLAN


0 5 25m
1:500

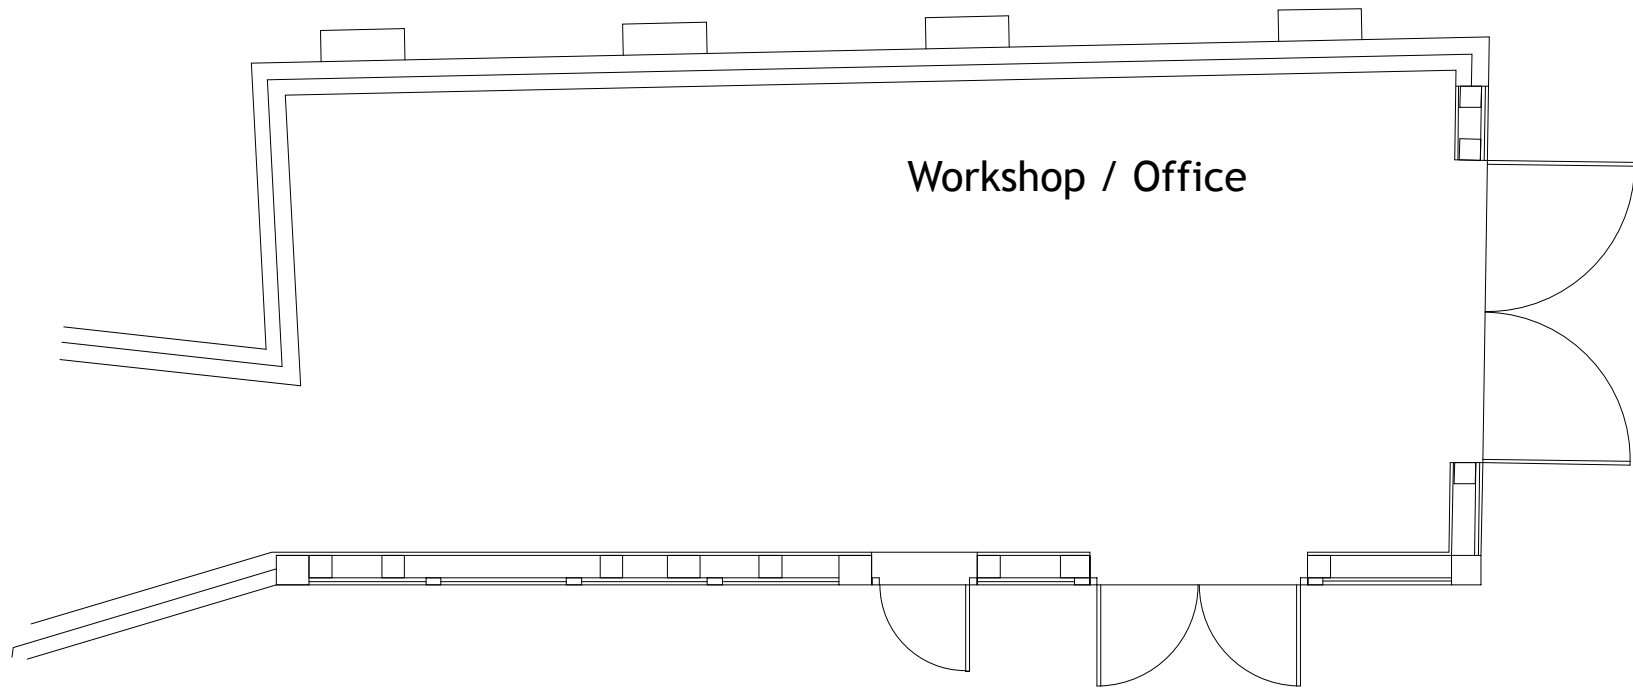

EXISTING PLANS


0 0.5 2m
1:50

2022 WORK GROUND FLOOR PLAN 1:50

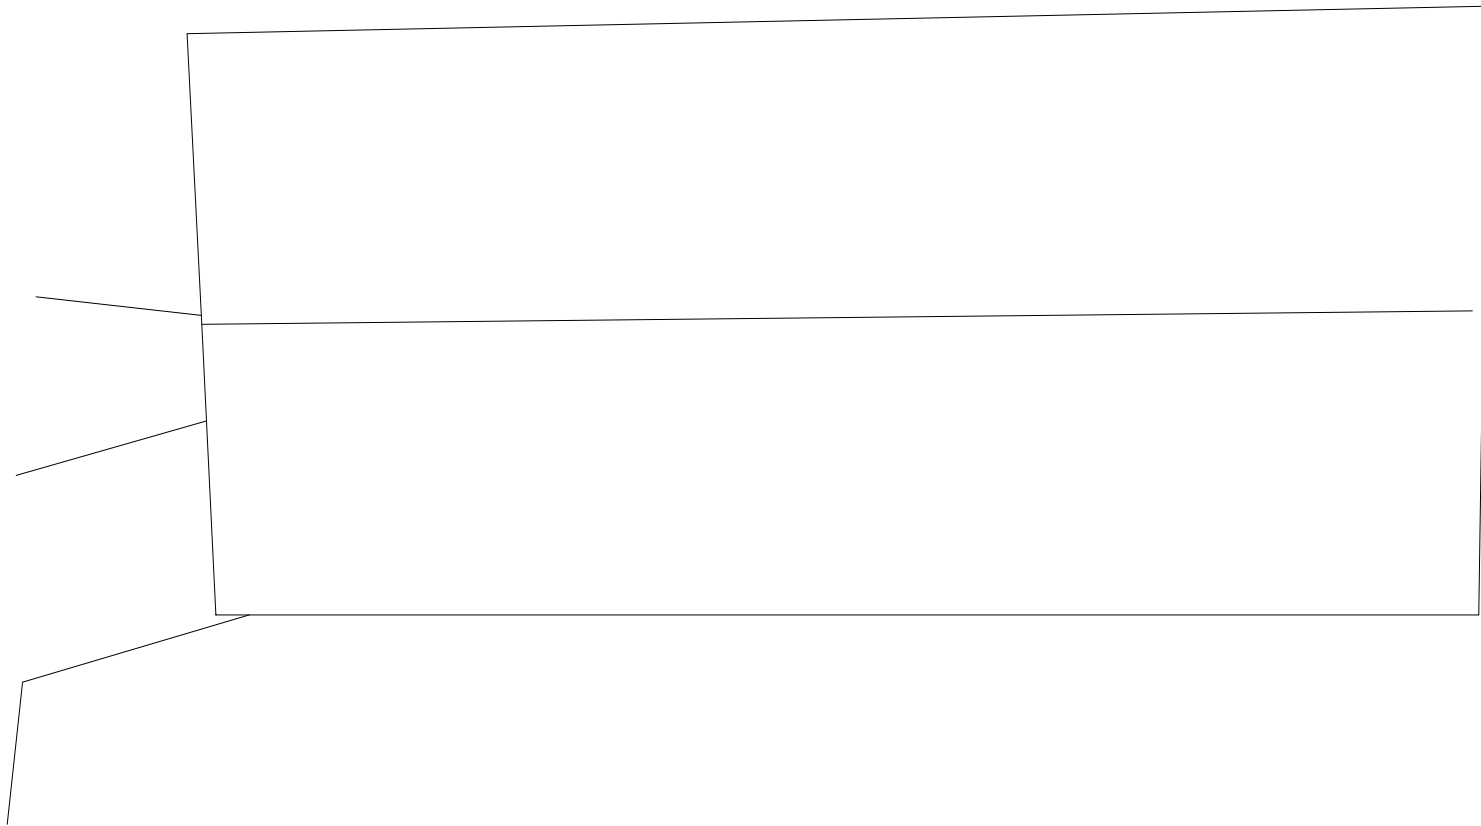

2022 WORK ROOF PLAN 1:50


- 1 Clay tile, plain
- 2 Lime render
- 3 Facing brickwork
- 4 Painted softwood
- 5 Hardwood
- 6 Oak structure
- 7 Flint

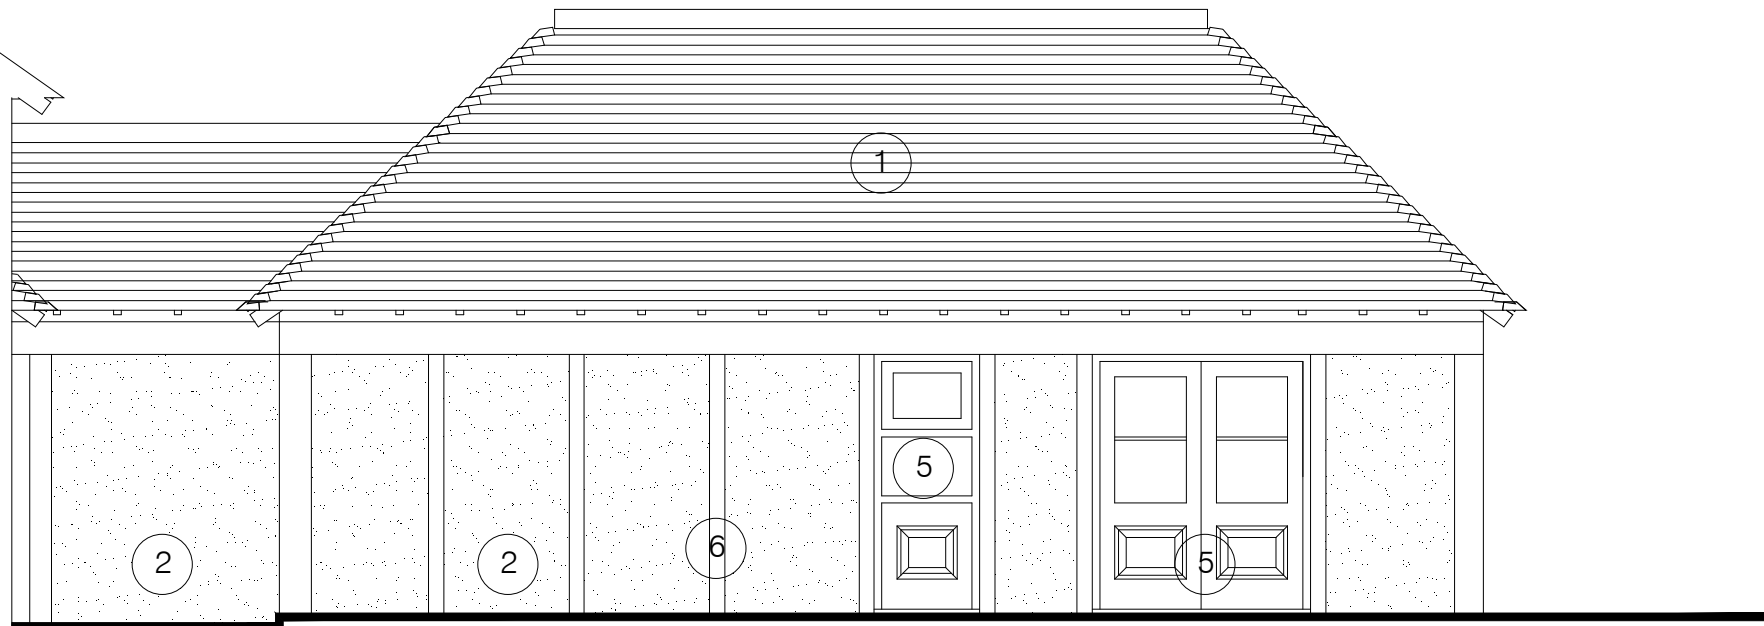


Front elevation (North)

EXISTING ELEVATIONS

0 0.5 2m
1:50

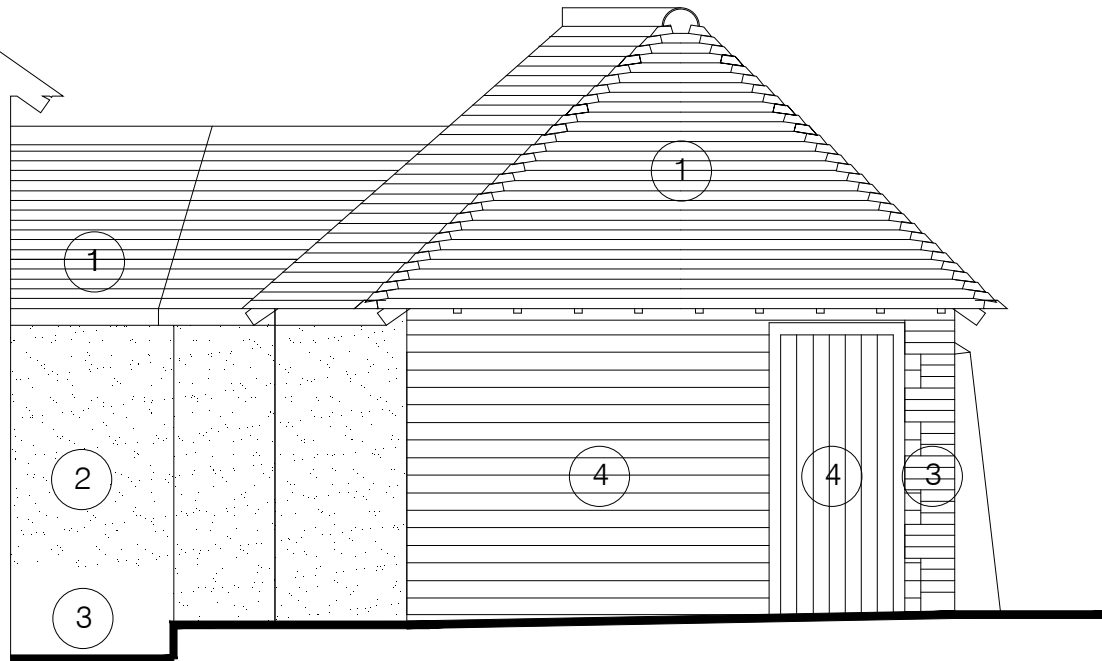


Side elevation (west)

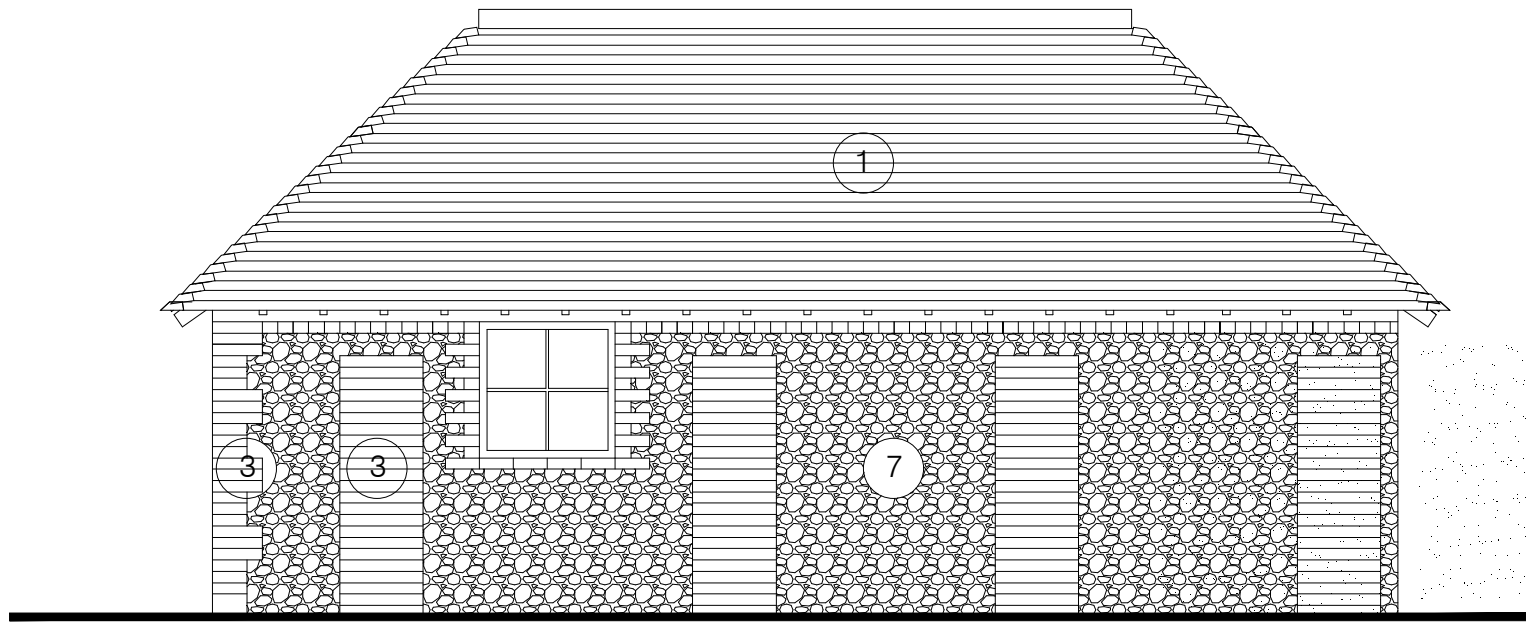

Rear elevation (South)

Notes:
This drawing is to be read in conjunction with all other drawings carrying the same drawing numbers.
Contractor to check all dimensions on site and report any discrepancies before proceeding
All relevant British standards and Codes of Practices to be complied with

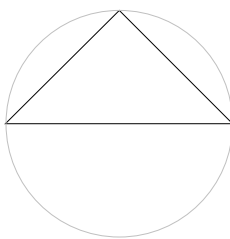

B	Revised red line boundary at planners request	August 2026
A	Revised red line boundary at planners request	April 2026
Rev:		Date:
Revisions:		

	A	B	C	P	T
Drawing Status:				×	

Lisa Vohmann architecture	
Hilade, Hawkspur Green, L1 Bandfield, Essex CM7 4SH Tel: 07720391122, Email: Hilade@reconnect.com	
Project Title: Shepherds Cottage, Stuccles Farm Twineham Lane, Sayers Common BN69JF Workshop	
Client: Mrs Daisy Honeybunn	
Drawing Title: Workshop post 2022 plans and elevations	
Dwg No: LVa2208.03.107	Rev: B
Scale @ A1: 1:1250 & 1:500	Date: October 2024
Volume/SAM/SUNG/WORK/Lisa Vohmann Architecture/Shepherds Cottage/DWG	
All dimensions are to be checked on site. Do not scale from this drawing. Copyright remains with Lisa Vohmann	