
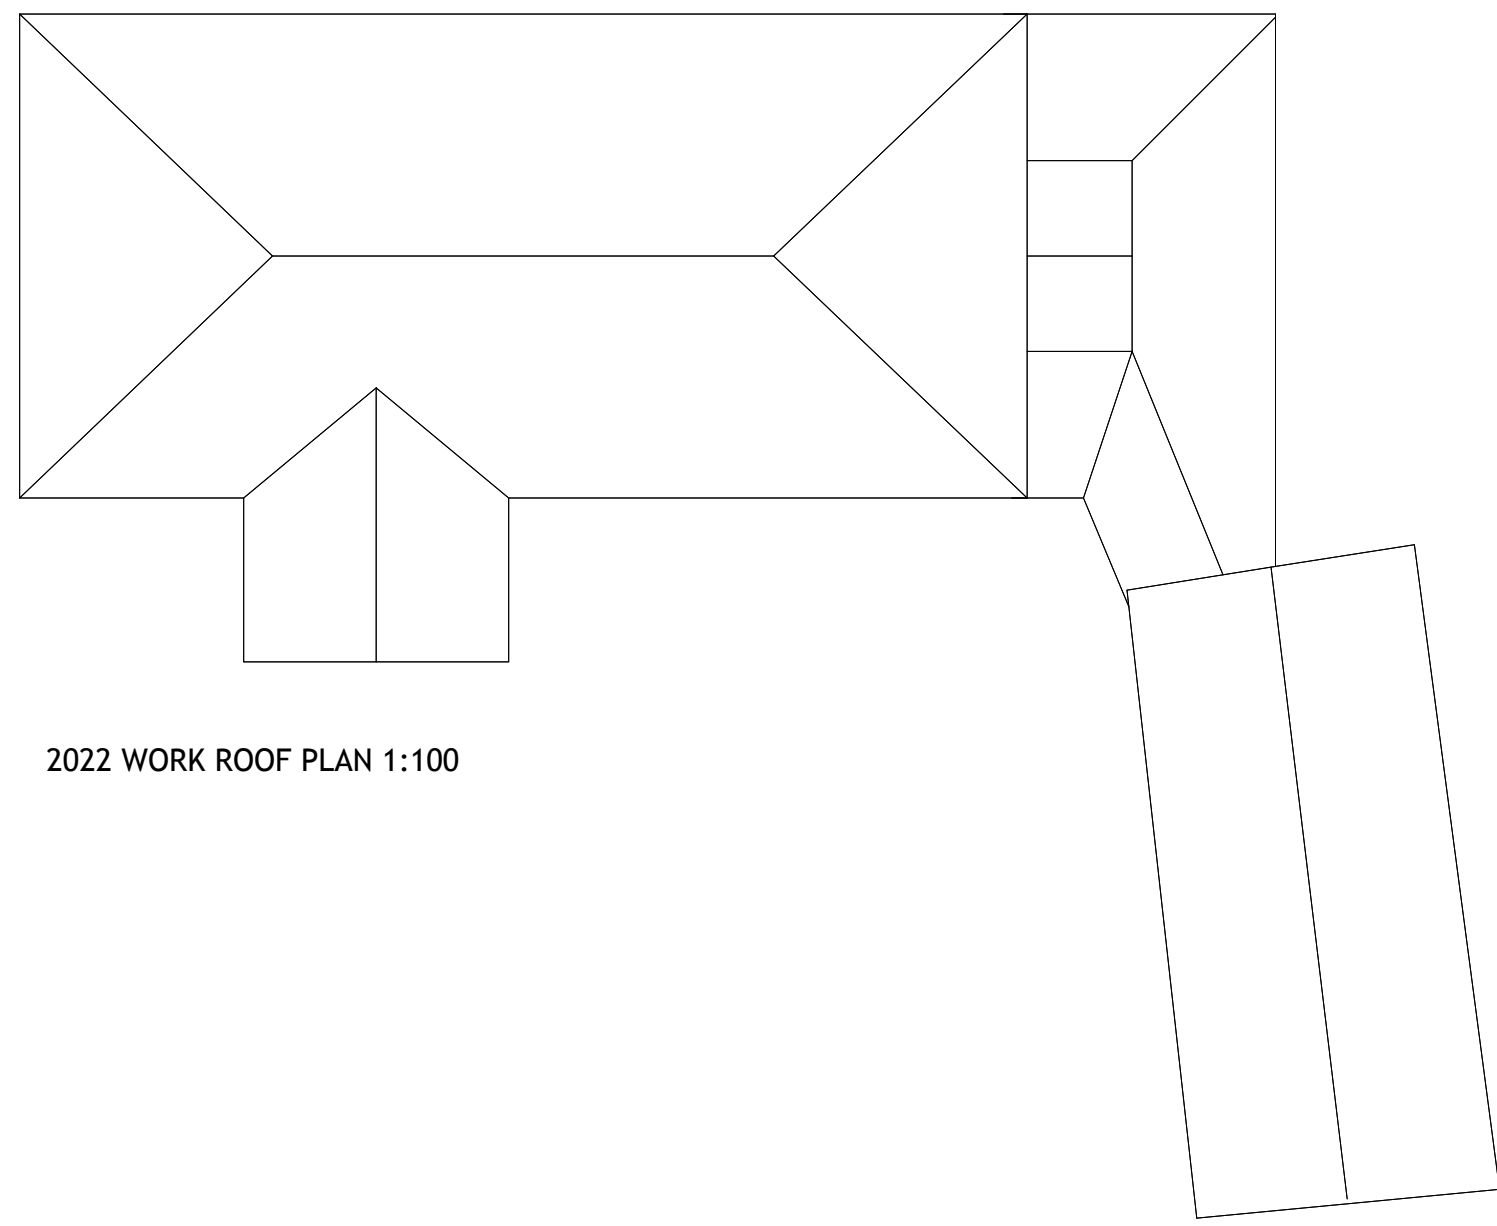
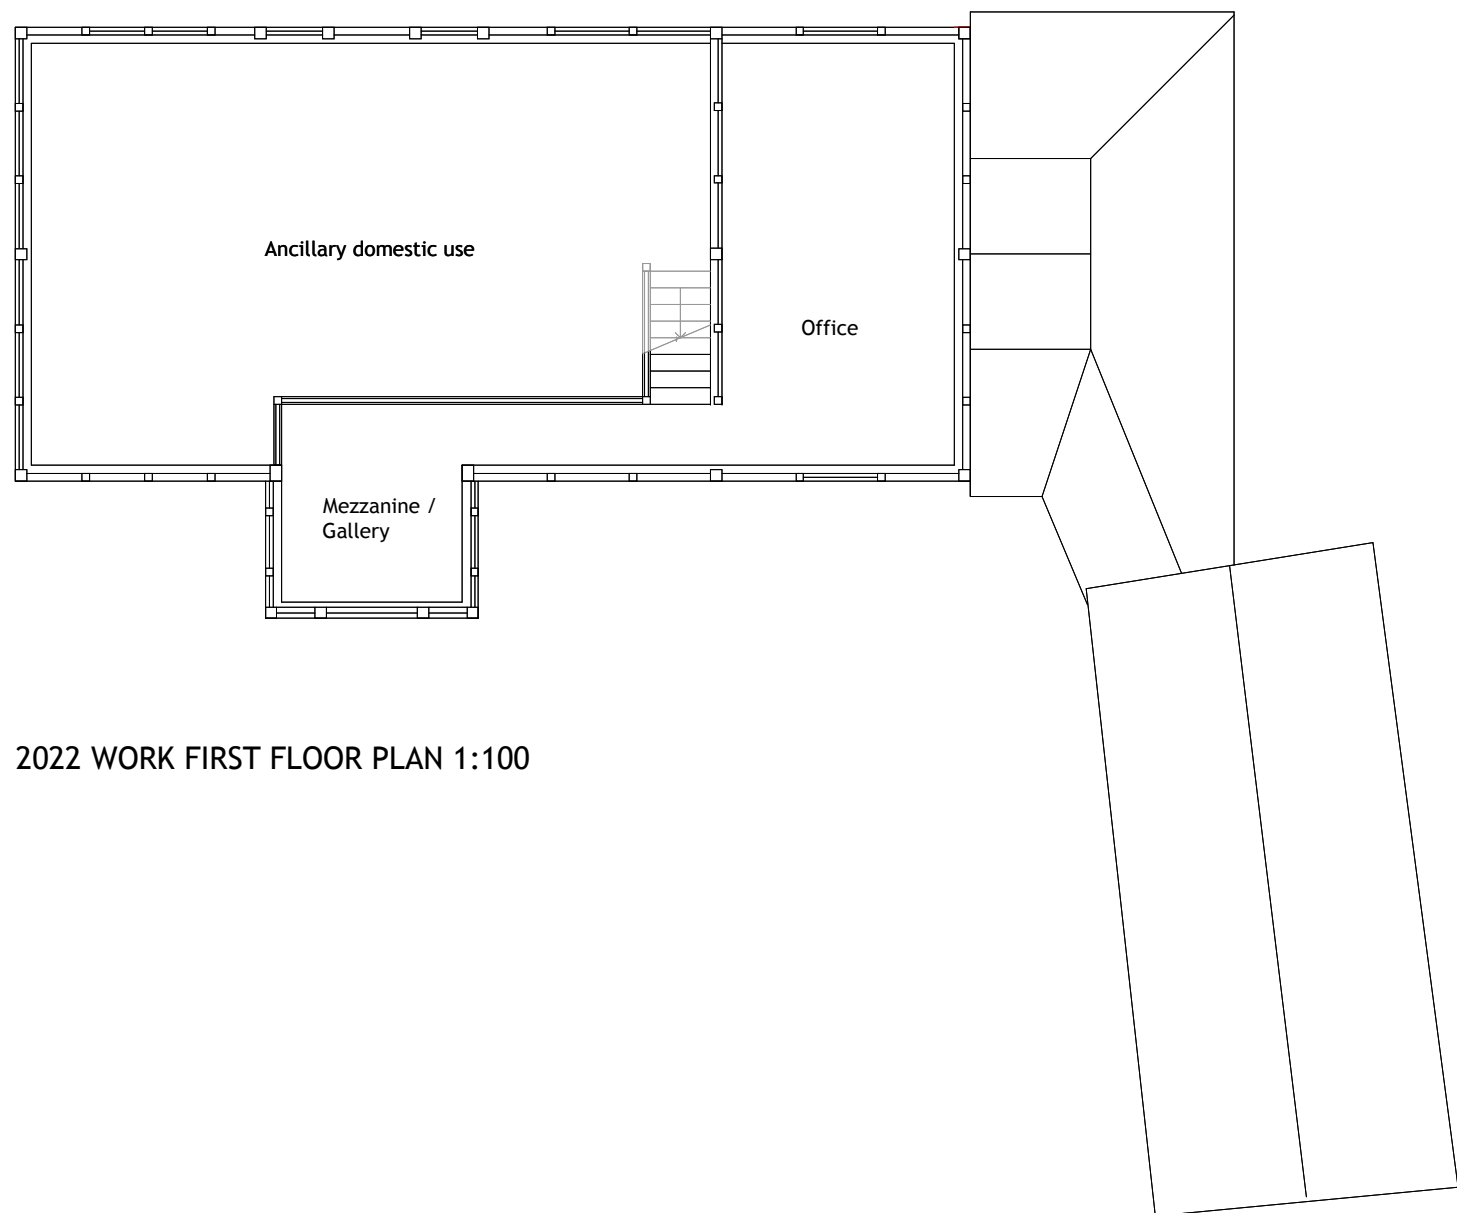


LOCATION PLAN


0 10 50m
1:1250

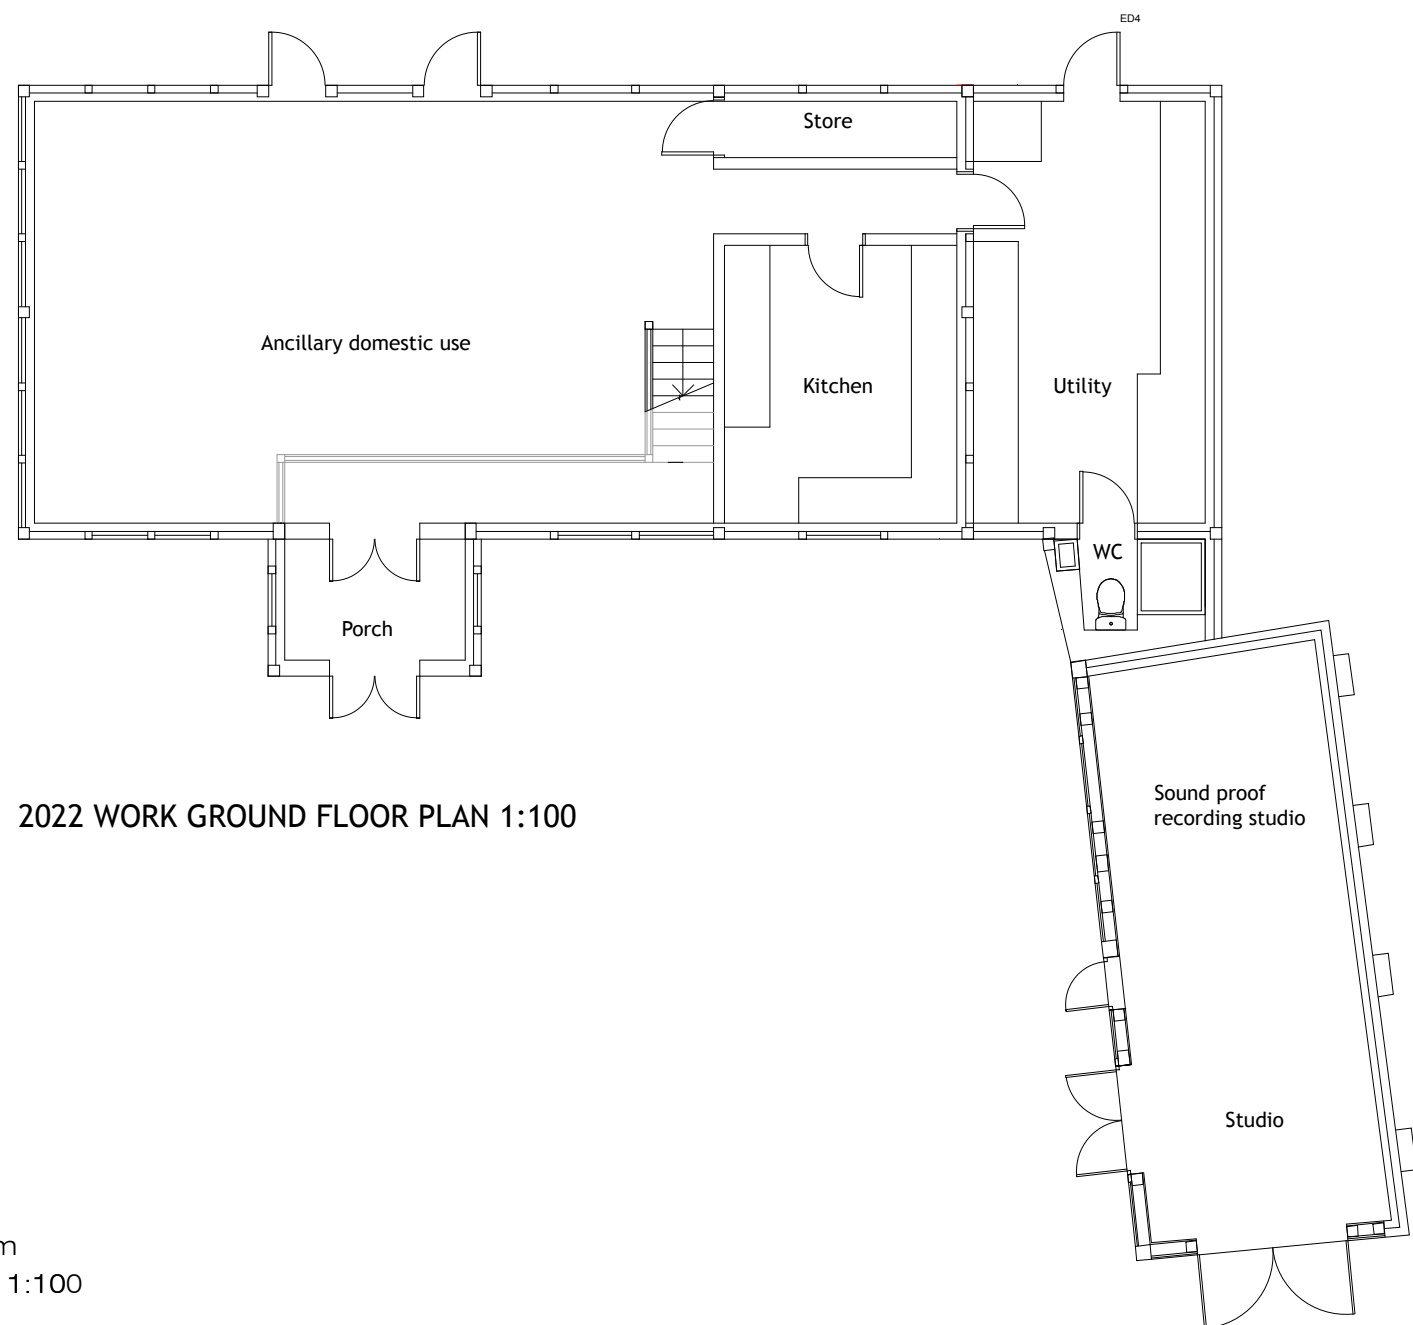


EXISTING PLANS

0 1 5m
1:100


- 1 Clay tile, plain
- 2 Lime render
- 3 Facing brickwork
- 4 Hardwood door
- 5 Glazing
- 6 Oak structure
- 7 Flint

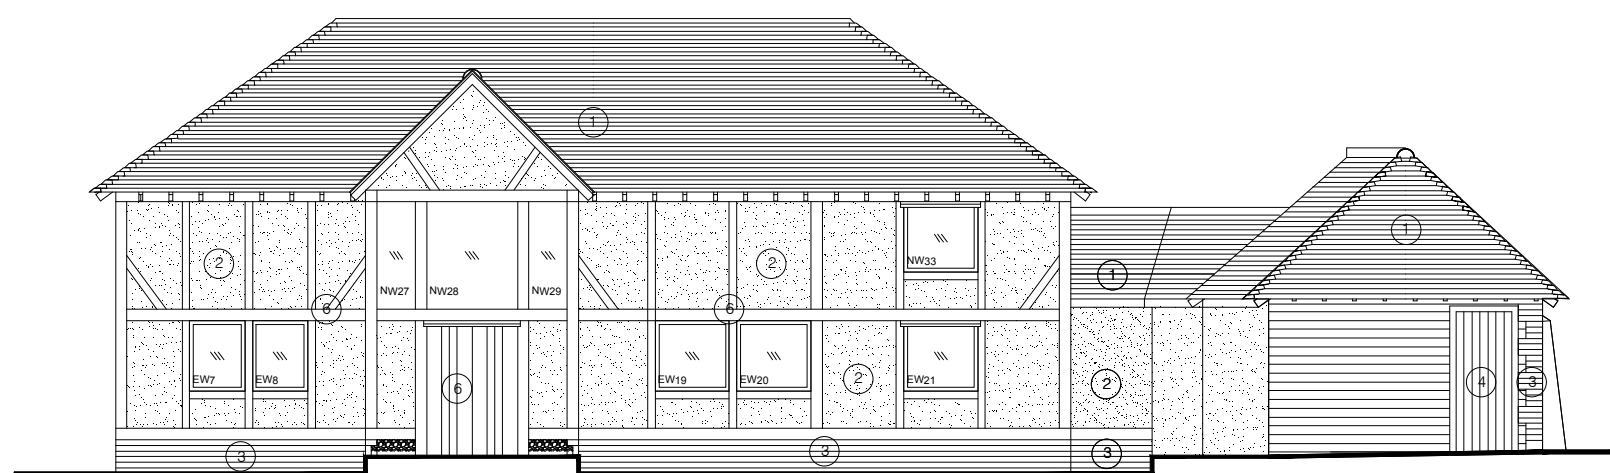

Front elevation (west)

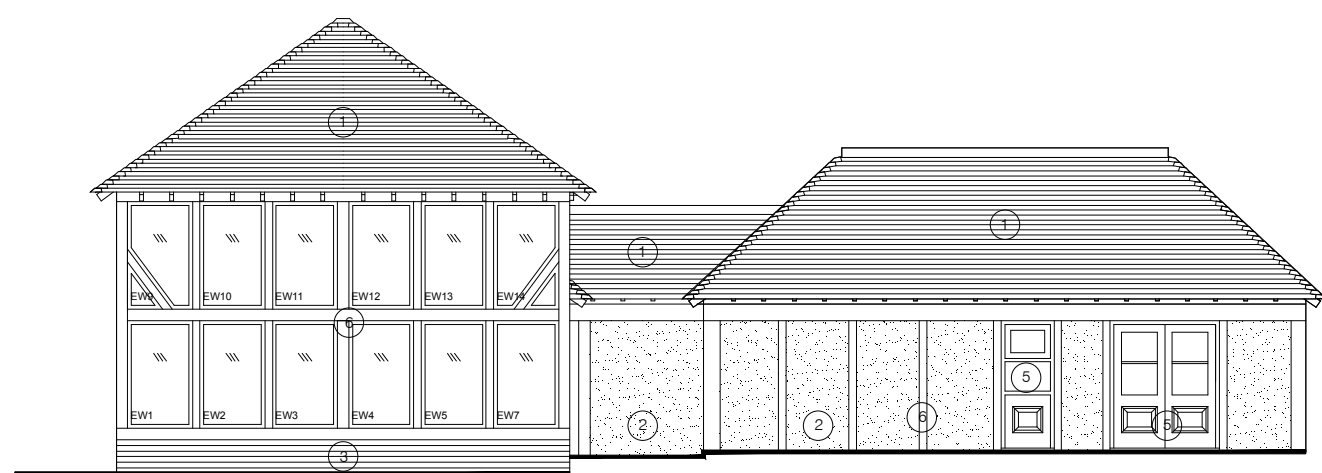

Side elevation (north)

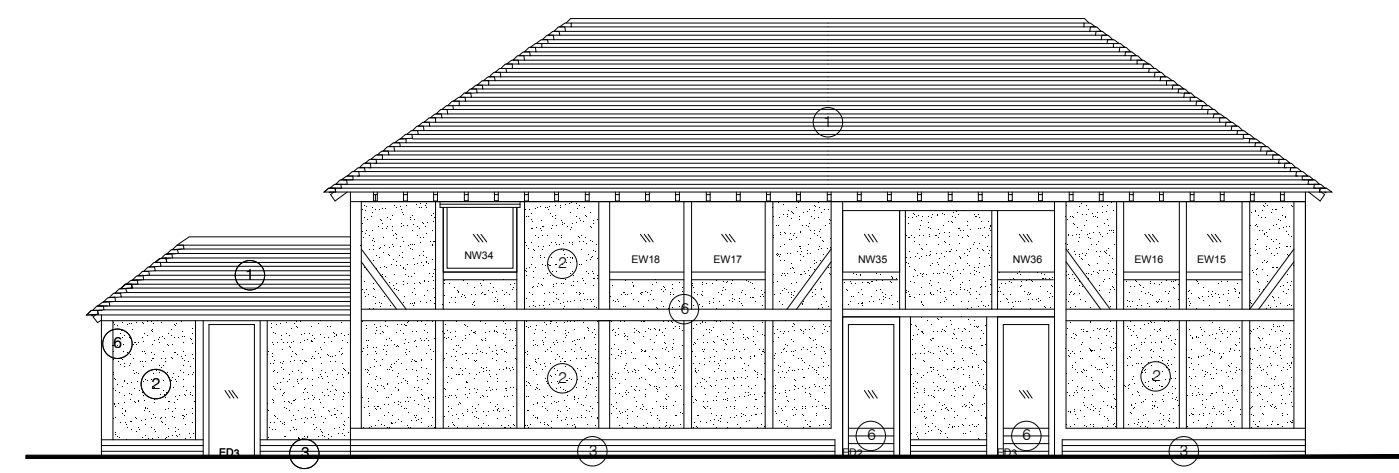

Rear elevation (east)

EXISTING ELEVATIONS

0 1 5m
1:100

Agricultural

Shepherds Cottage

Residential

Pond

Dwelling

Outbuilding

Workshop

Barn

Shed


Residential

Longhovel Cottages

SITE PLAN

0 5 25m
1:500

Notes:
This drawing is to be read in conjunction with all other drawings carrying the same drawing numbers.
Contractor to check all dimensions on site and report any discrepancies before proceeding
All relevant British standards and Codes of Practices to be complied with

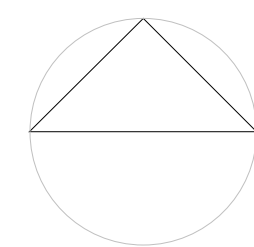

Revised red line boundary at planners request August 2026

Additional annotation to floor plans at request of planner April 2026

Rev: Date:

Revisions:

	A	B	C	P	T
Drawing Status:					

Lisa Vohmann architecture
Hilade, Hawkspur Green, L1 5AT, Essex CM7 4SH
Tel: 07720391122, Email: hls_sds@connect.com

Project Title:
Shepherds Cottage, Stuccles Farm
Twineham Lane, Sayers Common
BN68JF
Barn

Client:
Mrs Daisy Honeybunn

Drawing Title:
Barn and Workshop post 2022 plans and elevations

Dwg No: LVa2208.03.110 Rev: B

Scale @ A1: 1:1250 & 1:500 Date: February 2023

Volumes/SAMUNG/WORK/Lisa Vohmann Architecture/Shepherds Cottage/DWGS

All dimensions are to be checked on site. Do not scale from this drawing.
Copyright remains with Lisa Vohmann