




LOCATION PLAN



0 10 50m
1:1250

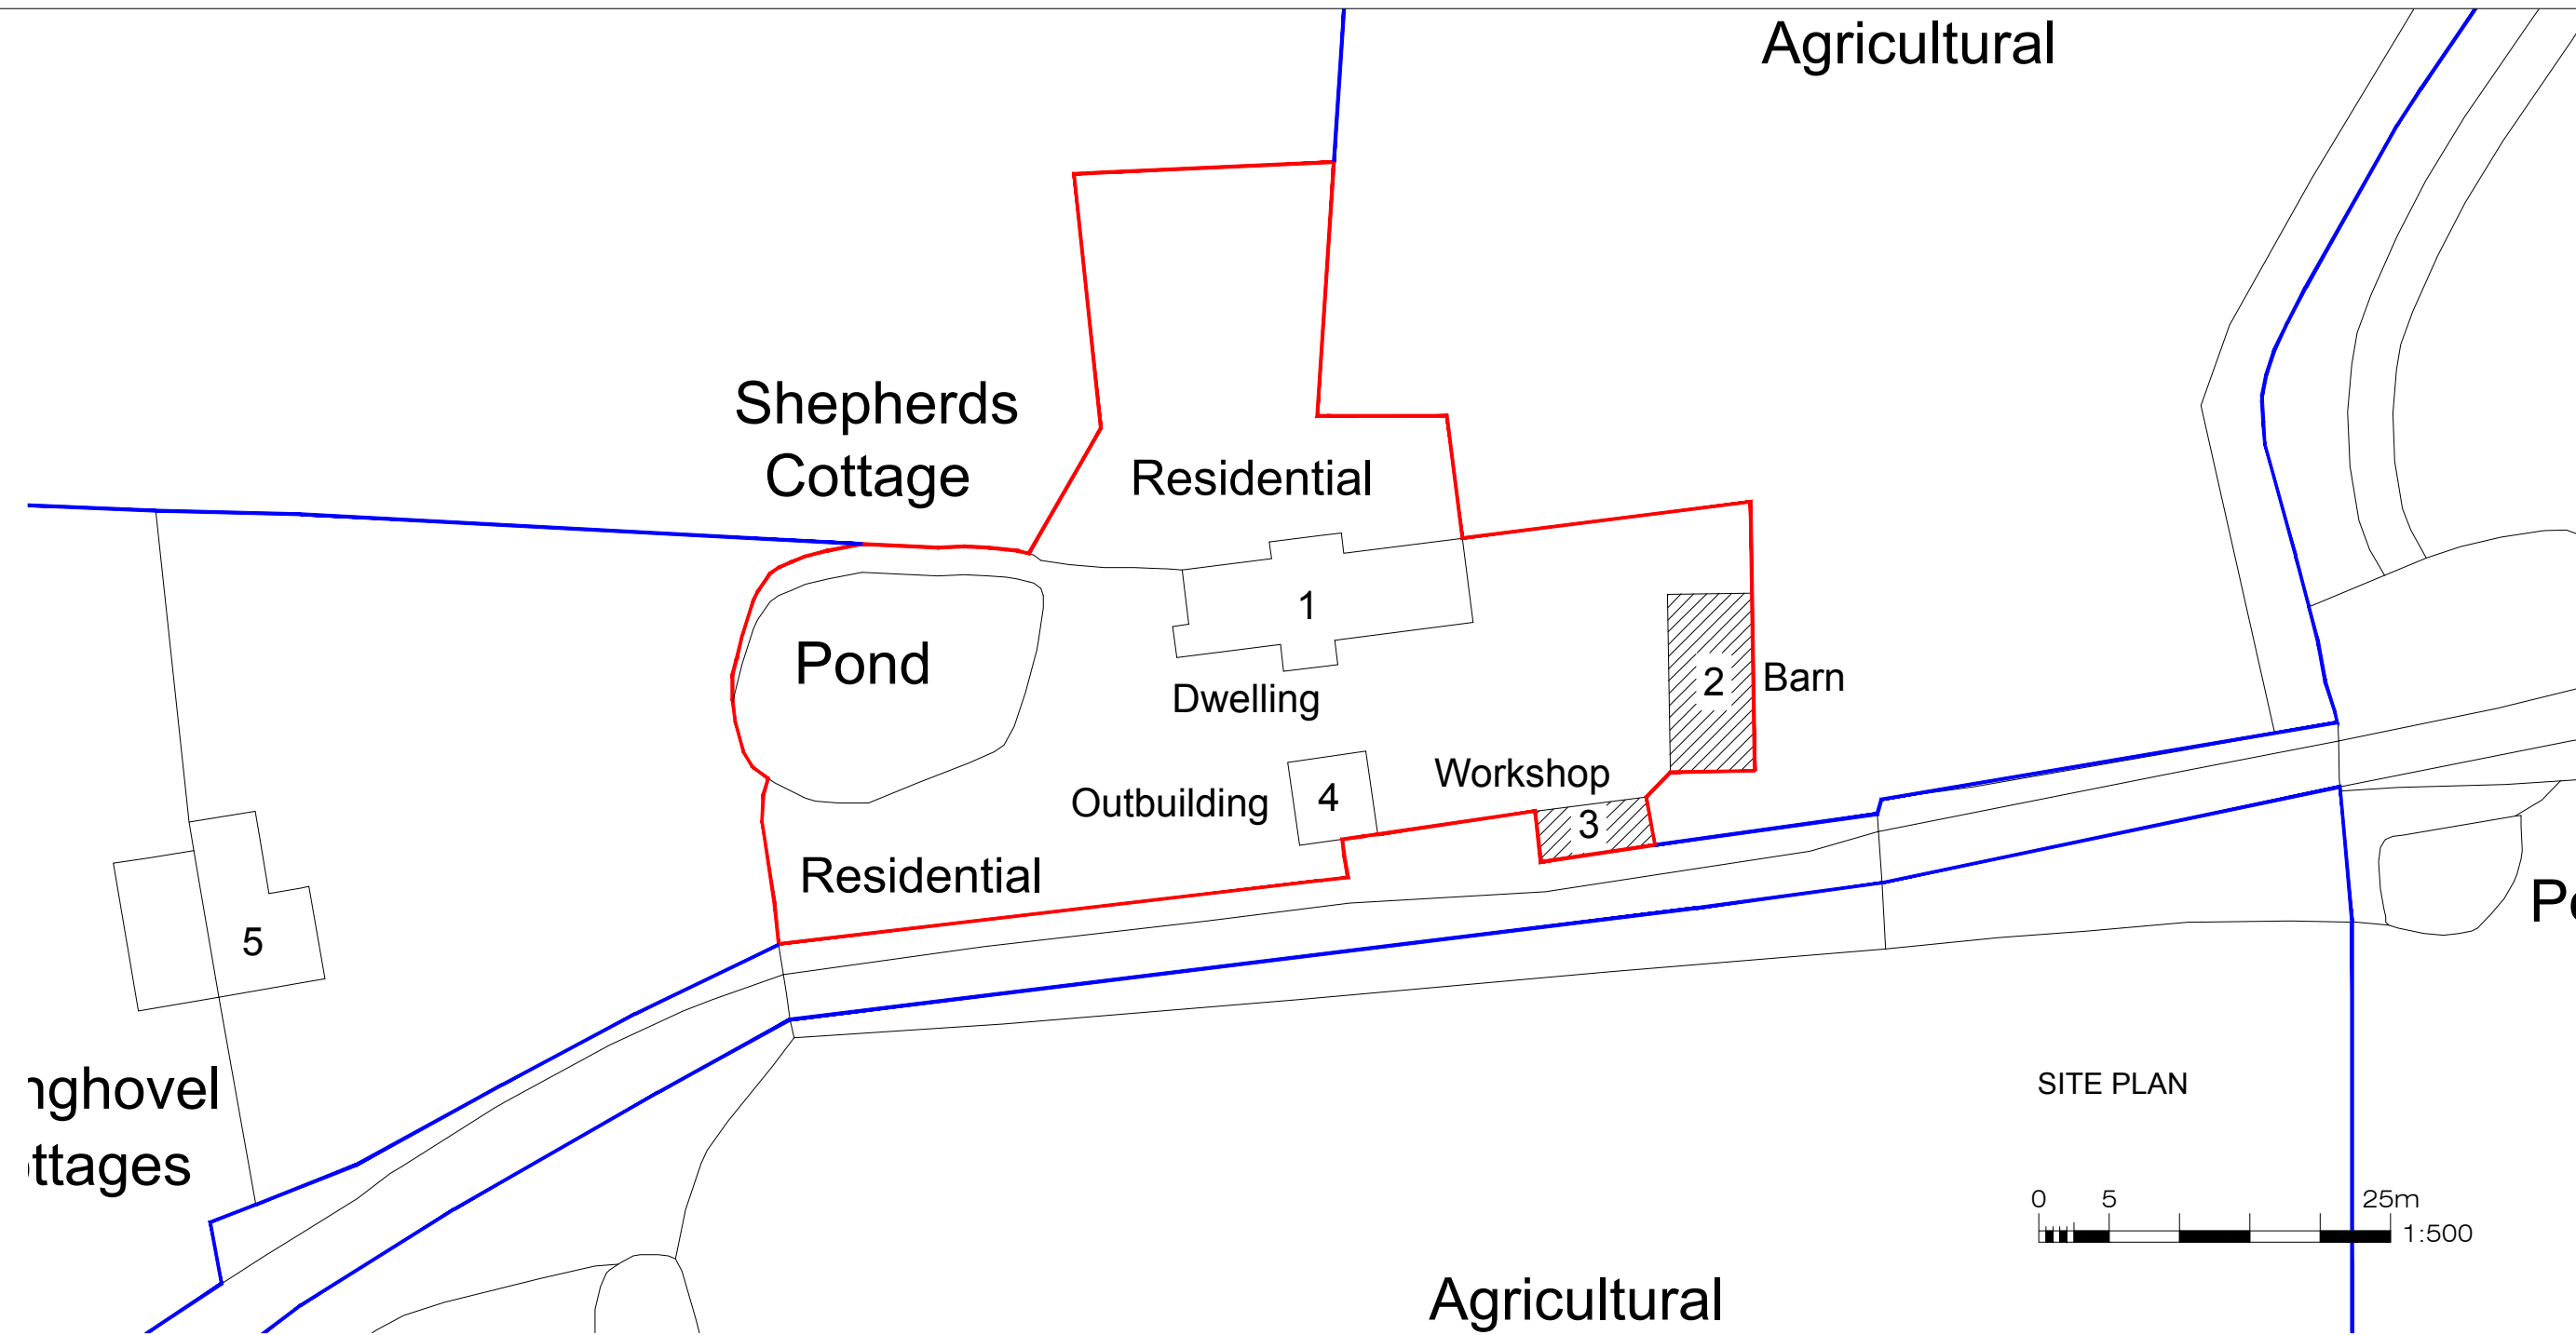


SITE PLAN

0 5 25m
1:500


Notes:
This drawing is to be read in conjunction with all other drawings carrying the same drawing numbers.
Contractor to check all dimensions on site and report any discrepancies before proceeding
All relevant British standards and Codes of Practices to be complied with

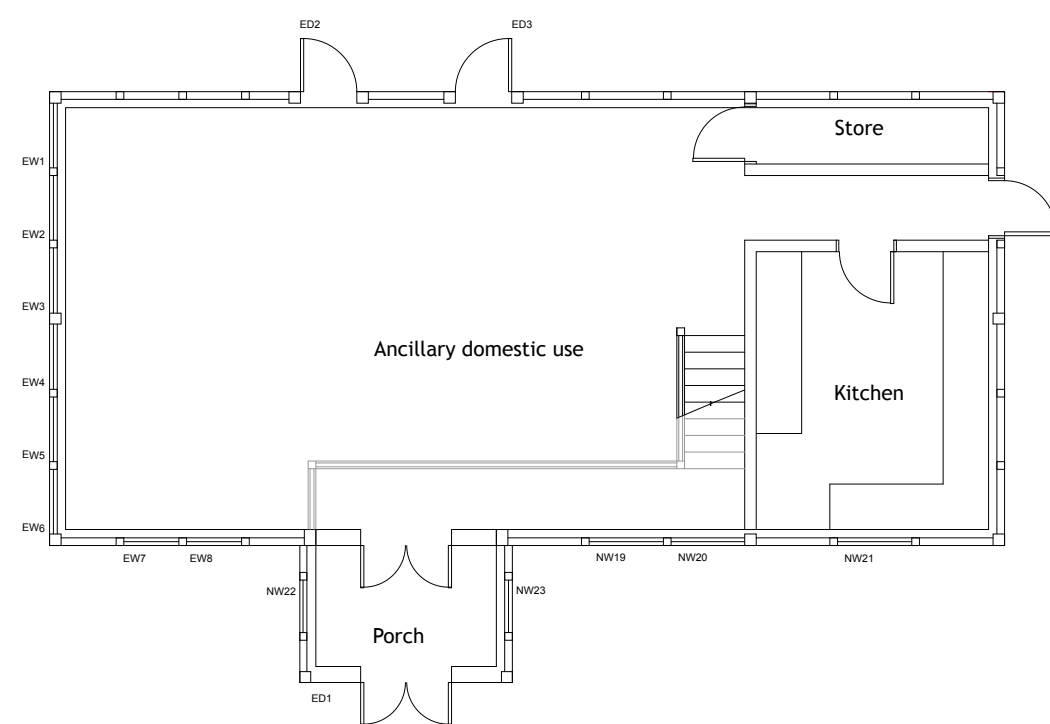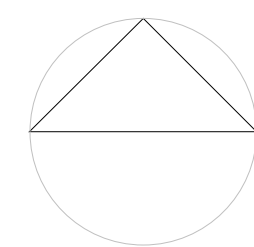

POST 2017 GROUND FLOOR PLAN 1:100

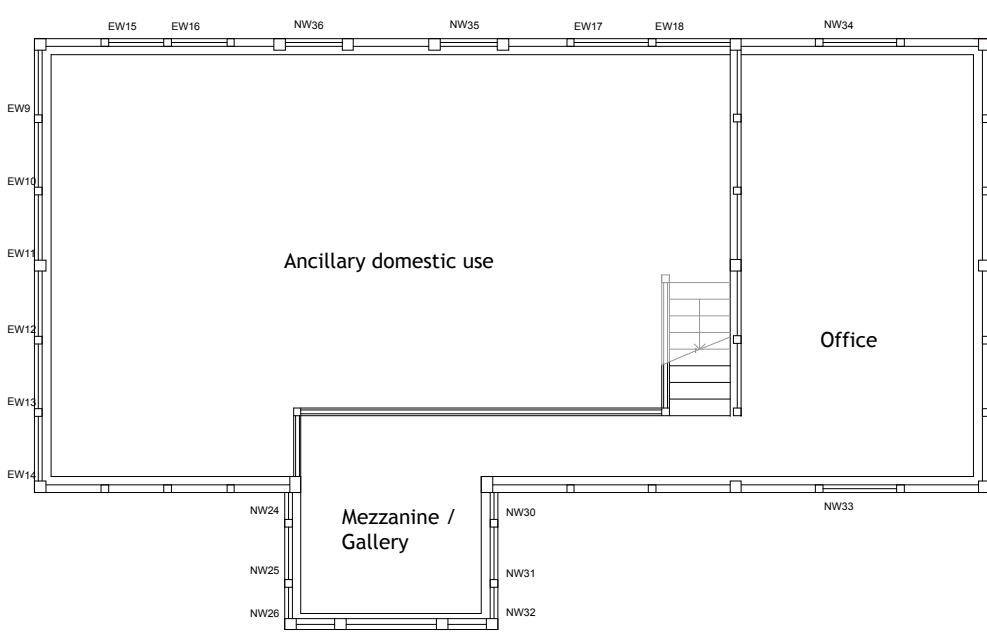


POST 2017 FIRST FLOOR PLAN 1:100

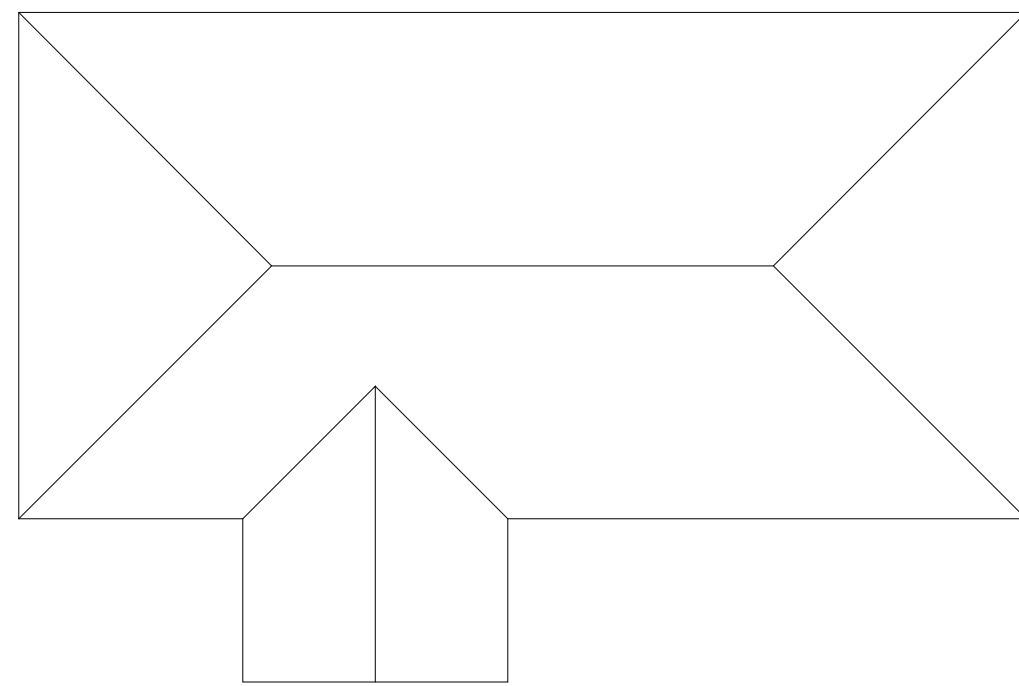


AFTER 2017 ROOF PLAN 1:100

EXISTING PLANS


0 1 5m
1:100

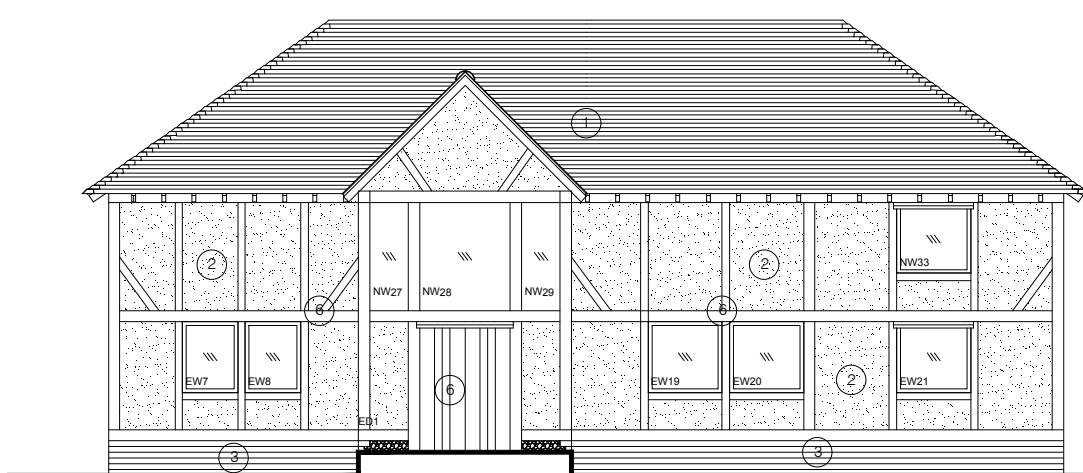


Front elevation (west)

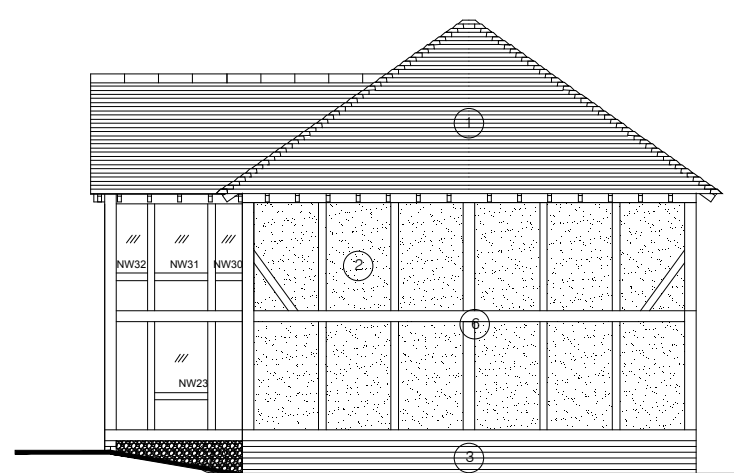

Side elevation (south)

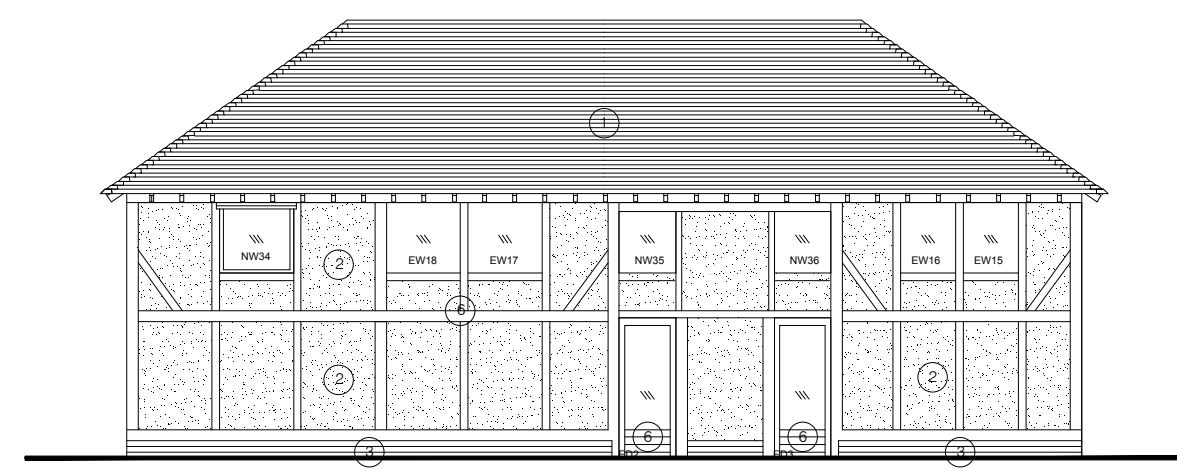

Rear elevation (east)

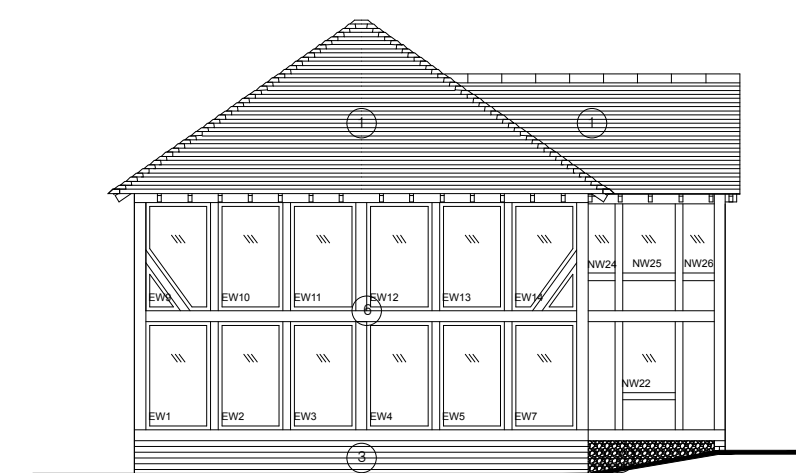

Side elevation (north)

EXISTING ELEVATIONS

0 1 5m
1:100

South elevation corrected to show porch
August 2026

Revised red line boundary at
planners request
April 2026

Rev: Date:

Revisions:

	A	B	C	P	T
Drawing Status:					

Lisa Vohmann architecture
Hilside, Hawkspur Green, L11 5BQ, Essex CM7 4SH
Tel: 01720391122, Email: hls_side@connect.com

Project Title:
Shepherds Cottage, Stuccos Farm
Twineham Lane, Sayers Common
BN69JF
Barn

Client:
Mrs Daisy Honeybunn

Drawing Title:
Barn post 2017 plans and elevations

Dwg No: LVa2208.03.105 Rev: B

Scale @ A1: 1:1250 & 1:500 Date: February 2023

Volume: SAMSUNG WORK Lisa Vohmann Architecture/Shepherds Cottage/DWGS

All dimensions are to be checked on site. Do not scale from this drawing.
Copyright remains with Lisa Vohmann