





LOCATION PLAN

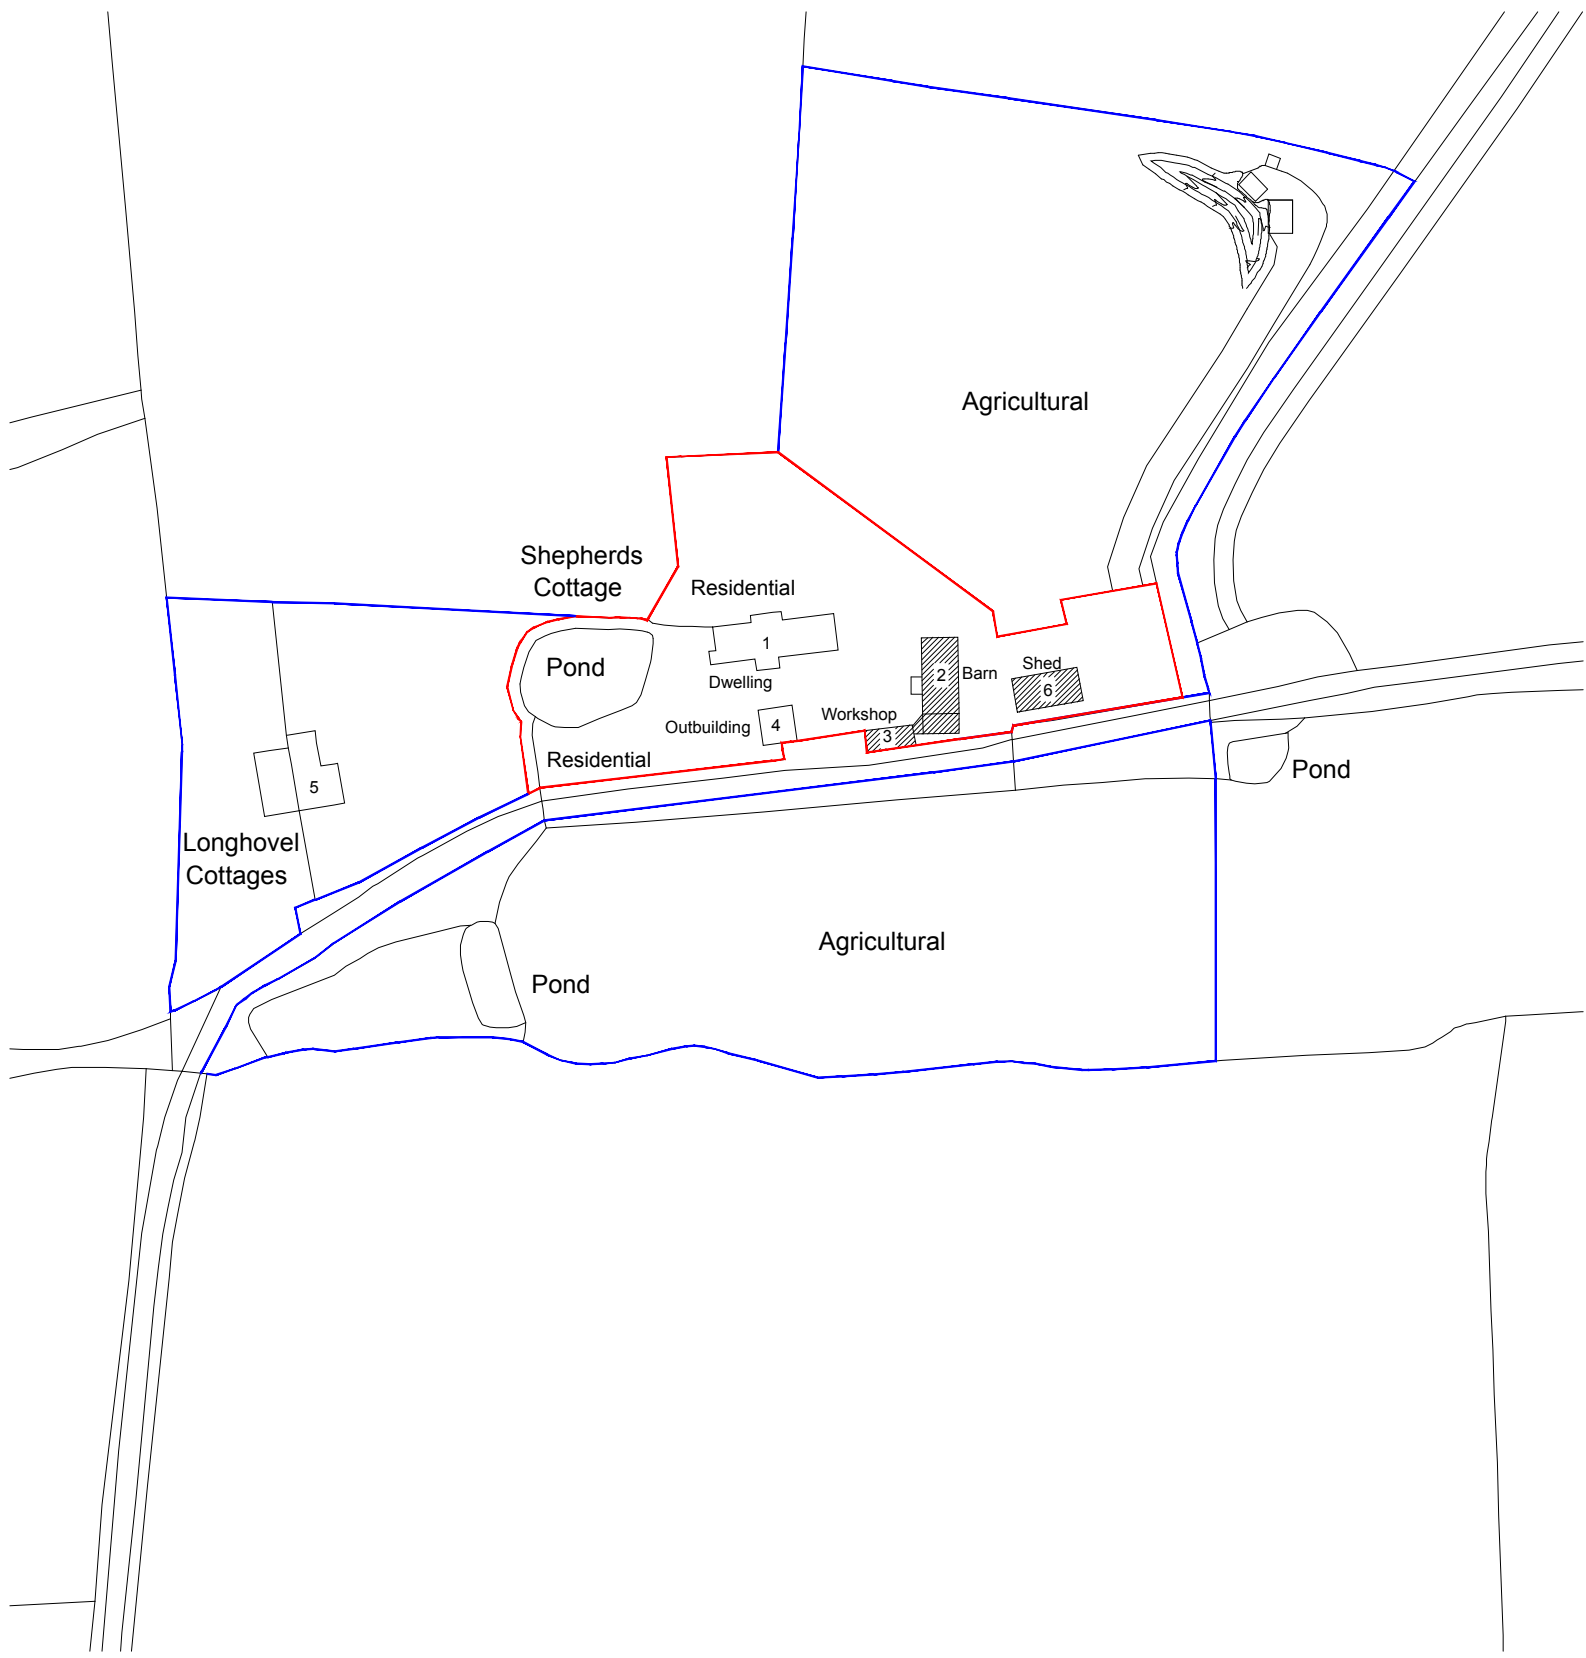

SITE PLAN

 

Notes:
This drawing is to be read in conjunction with all other drawings carrying the same drawing numbers.
Contractor to check all dimensions on site and report any discrepancies before proceeding
All relevant British standards and Codes of Practices to be complied with

B	Revised red line boundary at planners request.	10/08/26
A	Revised red line boundary at planners request.	20/04/26
Rev:		Date:
Revisions:		

	A	B	C	P	T
Drawing Status:				×	

Lisa Vohmann architecture
Hilside, Hawkspur Green, LT12 6JF, Essex CM7 4SH
Tel: 07720391122, Email: hl_side@btconnect.com

Project Title:
Shepherds Cottage, Stuccles Farm
Twineham Lane, Sayers Common
BN69JF

Client:
Mrs Daisy Honeybunn

Drawing Title:
Location and Block Plans as proposed

Dwg No:	LVa2208.03.101	Rev:	B
Scale @ A1:	1:1250 & 1:500	Date:	March 2026
Vohmann/SAMSUNG/WORK/Lisa Vohmann Architecture/Shepherds Cottage/DWG3			
All dimensions are to be checked on site. Do not scale from this drawing. Copyright remains with Lisa Vohmann			