





FRONT ELEVATION
1:100 @ A3

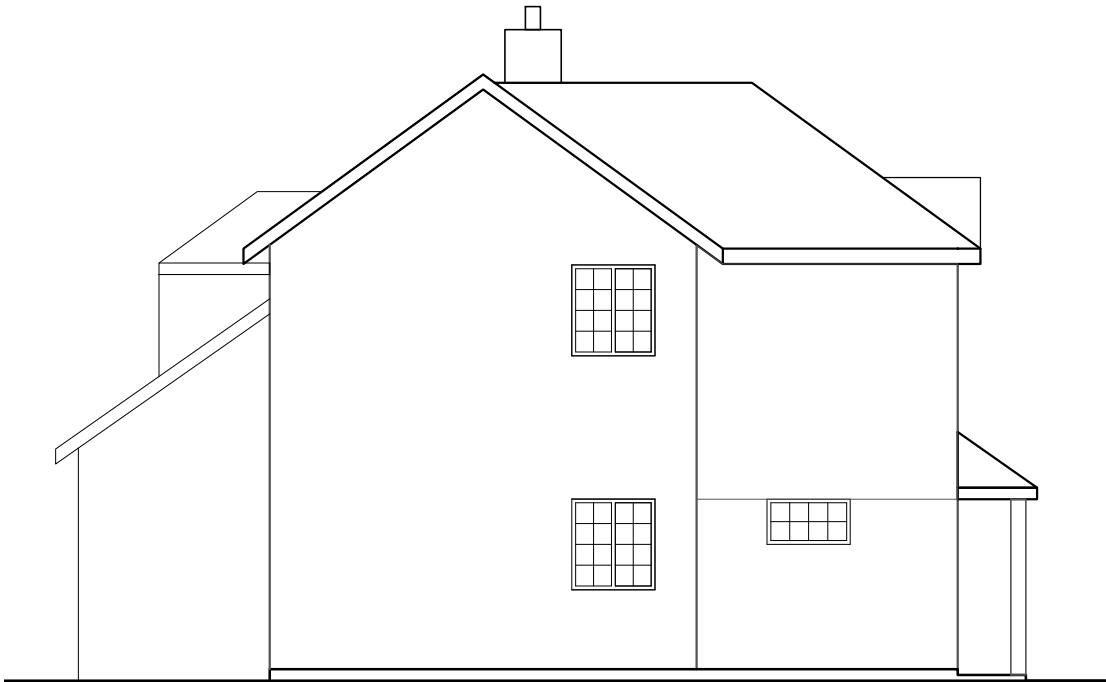

EAST ELEVATION
1:100 @ A3



REAR ELEVATION
1:100 @ A3

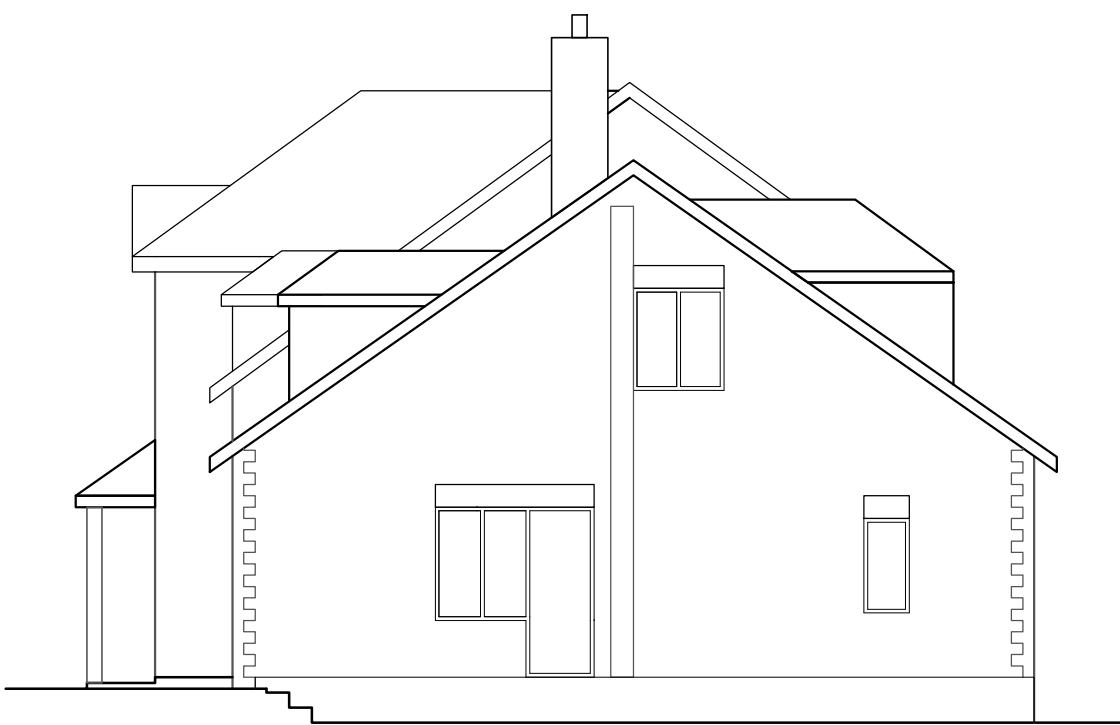

WEST ELEVATION
1:100 @ A3



SURVEY DRAWING		
NOTES:		
~ Copyright of this drawing remains the property of Buchan Rum Architects Ltd and should not be reproduced in full or parts or re-issued without written permission from Buchan Rum Architects Ltd		
~ These drawings must be read in conjunction with the structural engineers drawings & details, and with all other consultants, sub-contractor and specialist's drawings & details.		
~ All dimensions are in millimetres, unless stated otherwise.		
~ All goods materials workmanship to conform with current building regulations BSS and COP's.		
~ All dimensions must be checked on site, and any discrepancies verified with the architect.		
~ Do not scale from the drawing		
~ Any discrepancies between the drawings, details and specification must be reported to the architect immediately before work is put in hand.		
~ All works to be carried out in full accordance with current Building Regulations, British Standards and all Health & Safety Regulations		
~ If in doubt please ask.		
rev.	date	comment
omendments		
Client		
Site address Hunters End, Black Hill, Lindfield, Haywards Heath, West Sussex RH16 2HF		
Job Title Hunters End		
Drawing Title EXISTING ELEVATIONS		
9 SAVILL ROAD LINDFIELD WEST SUSSEX RH162NY E : info@buchanrumarchitecture.co.uk		
Scale 1:100	Size A3	
Project Ref 24_123	Dm By BRA	
Drawing number. PL_102_00		Rev.