





**FRONT ELEVATION**  
1:100 @ A3

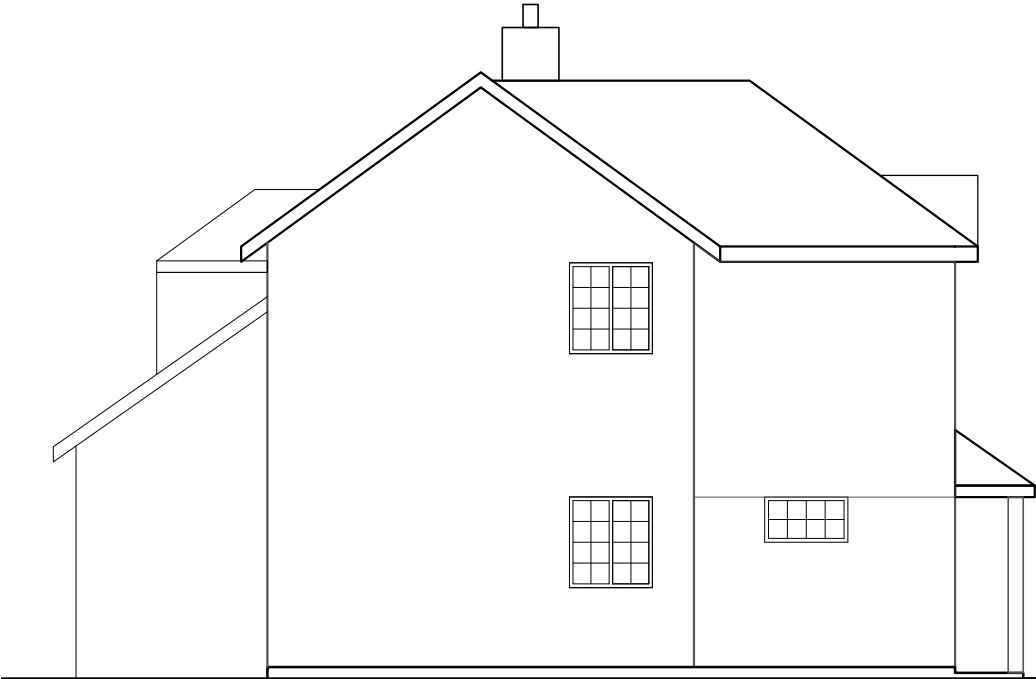

**EAST ELEVATION**  
1:100 @ A3

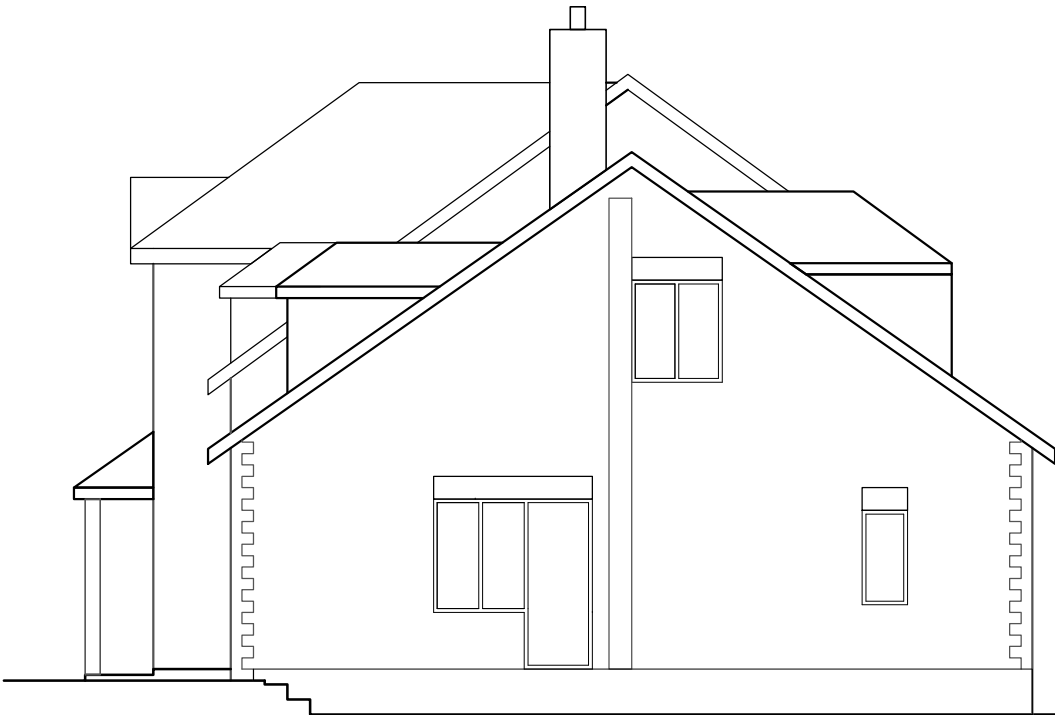

**WEST ELEVATION**  
1:100 @ A3

Scale 1:100



**SURVEY  
DRAWING**

**NOTES:**

- ~ Copyright of this drawing remains the property of Buchan Rum Architects Ltd and should not be reproduced in full or parts or re-issued without written permission from Buchan Rum Architects Ltd
- ~ These drawings must be read in conjunction with the structural engineers drawings & details, with all other consultants, sub-contractor and specialist's drawings & details.
- ~ All dimensions are in millimetres, unless stated otherwise.
- ~ All goods materials workmanship to conform with current building regulations BSS and COP's.
- ~ All dimensions must be checked on site, and any discrepancies verified with the architect.
- ~ Do not scale from the drawing
- ~ Any discrepancies between the drawings, details and specification must be reported to the architect immediately before work is put in hand.
- ~ All works to be carried out in full accordance with current Building Regulations, British Standards and all Health & Safety Regulations
- ~ If in doubt please ask.

| rev. | date | comment |
|------|------|---------|
|------|------|---------|

**amendments**

Client

**Site address**

Hunters End, Black Hill, Lindfield, Haywards Heath, West Sussex RH16 2HF

**Job Title**

Hunters End

**Drawing Title**

PROPOSED ELEVATIONS

9 SAVILL ROAD

LINDFIELD

WEST SUSSEX RH162NY

E : info@buchanrumarchitecture.co.uk

**Scale**

1:100

**Size**

A3

**Project Ref**

24\_123

**Dm By**

BRA

**Drawing number.**

PL\_111\_00

**Rev.**