





Existing Rear Elevation 1:50




Existing Ground Floor Plan 1:100

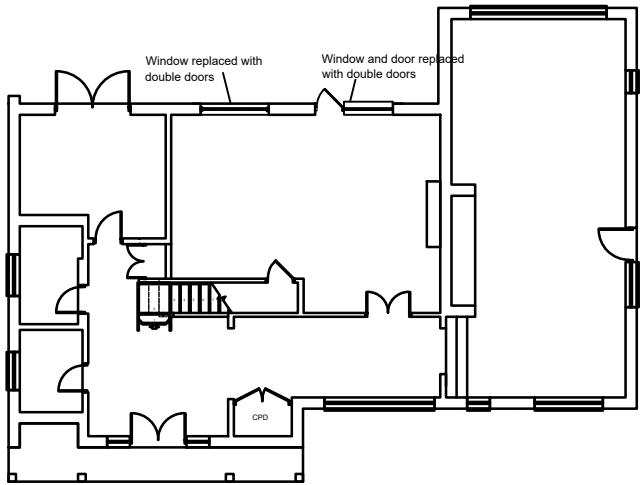

Proposed Rear Elevation 1:50

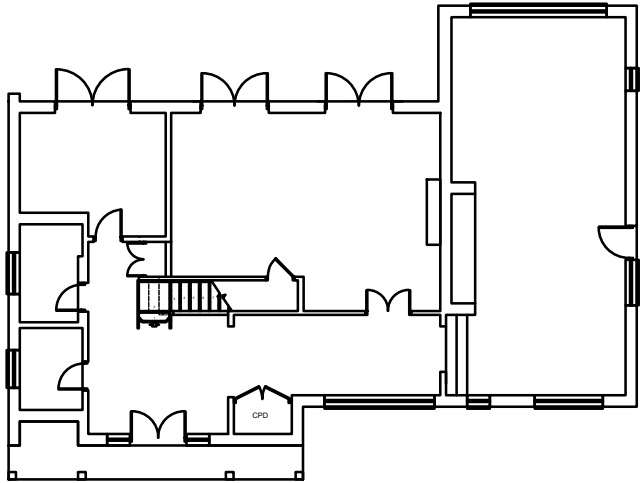

Proposed Ground Floor Plan 1:100

 

SKETCH DRAWING		
NOTES: - Copyright of this drawing remains the property of Buchanan Rum Architects Limited and should not be reproduced in full or parts or re-used without written permission from Buchanan Rum Architects. - These drawings must be read in conjunction with the structural engineers drawings & details, and with all other consultants, sub-contractor and specialist's drawings & details. - All dimensions are in millimetres, unless stated otherwise. - All goods materials workmanship to conform with current building regulations BS81 and CDM. - All dimensions must be checked on site, and any discrepancies verified with the architect. - Do not scale from the drawing. - Any discrepancies between the drawings, details and specification must be reported to the architect immediately before work is put in hand. - All works to be carried out in full accordance with current Building Regulations, British Standards and all Health & Safety Regulations. - If in doubt please ask.		
rev.	date	comment
amendments		
Client		
Site address Hunters End		
Job Title Replacement rear doors		
Existing and proposed rear elevation and ground floor plan.		
BUCHAN RUM 9 SAVILL ROAD LINDFIELD WEST SUSSEX RH162NY E : info@buchanrumarchitecture.co.uk		
Scale 1:50, 1:100, 1:500, 1:1250	Sheet A1	Drawn By BR
Drawing number: 23_123_PL_00_160		Rev. 03