


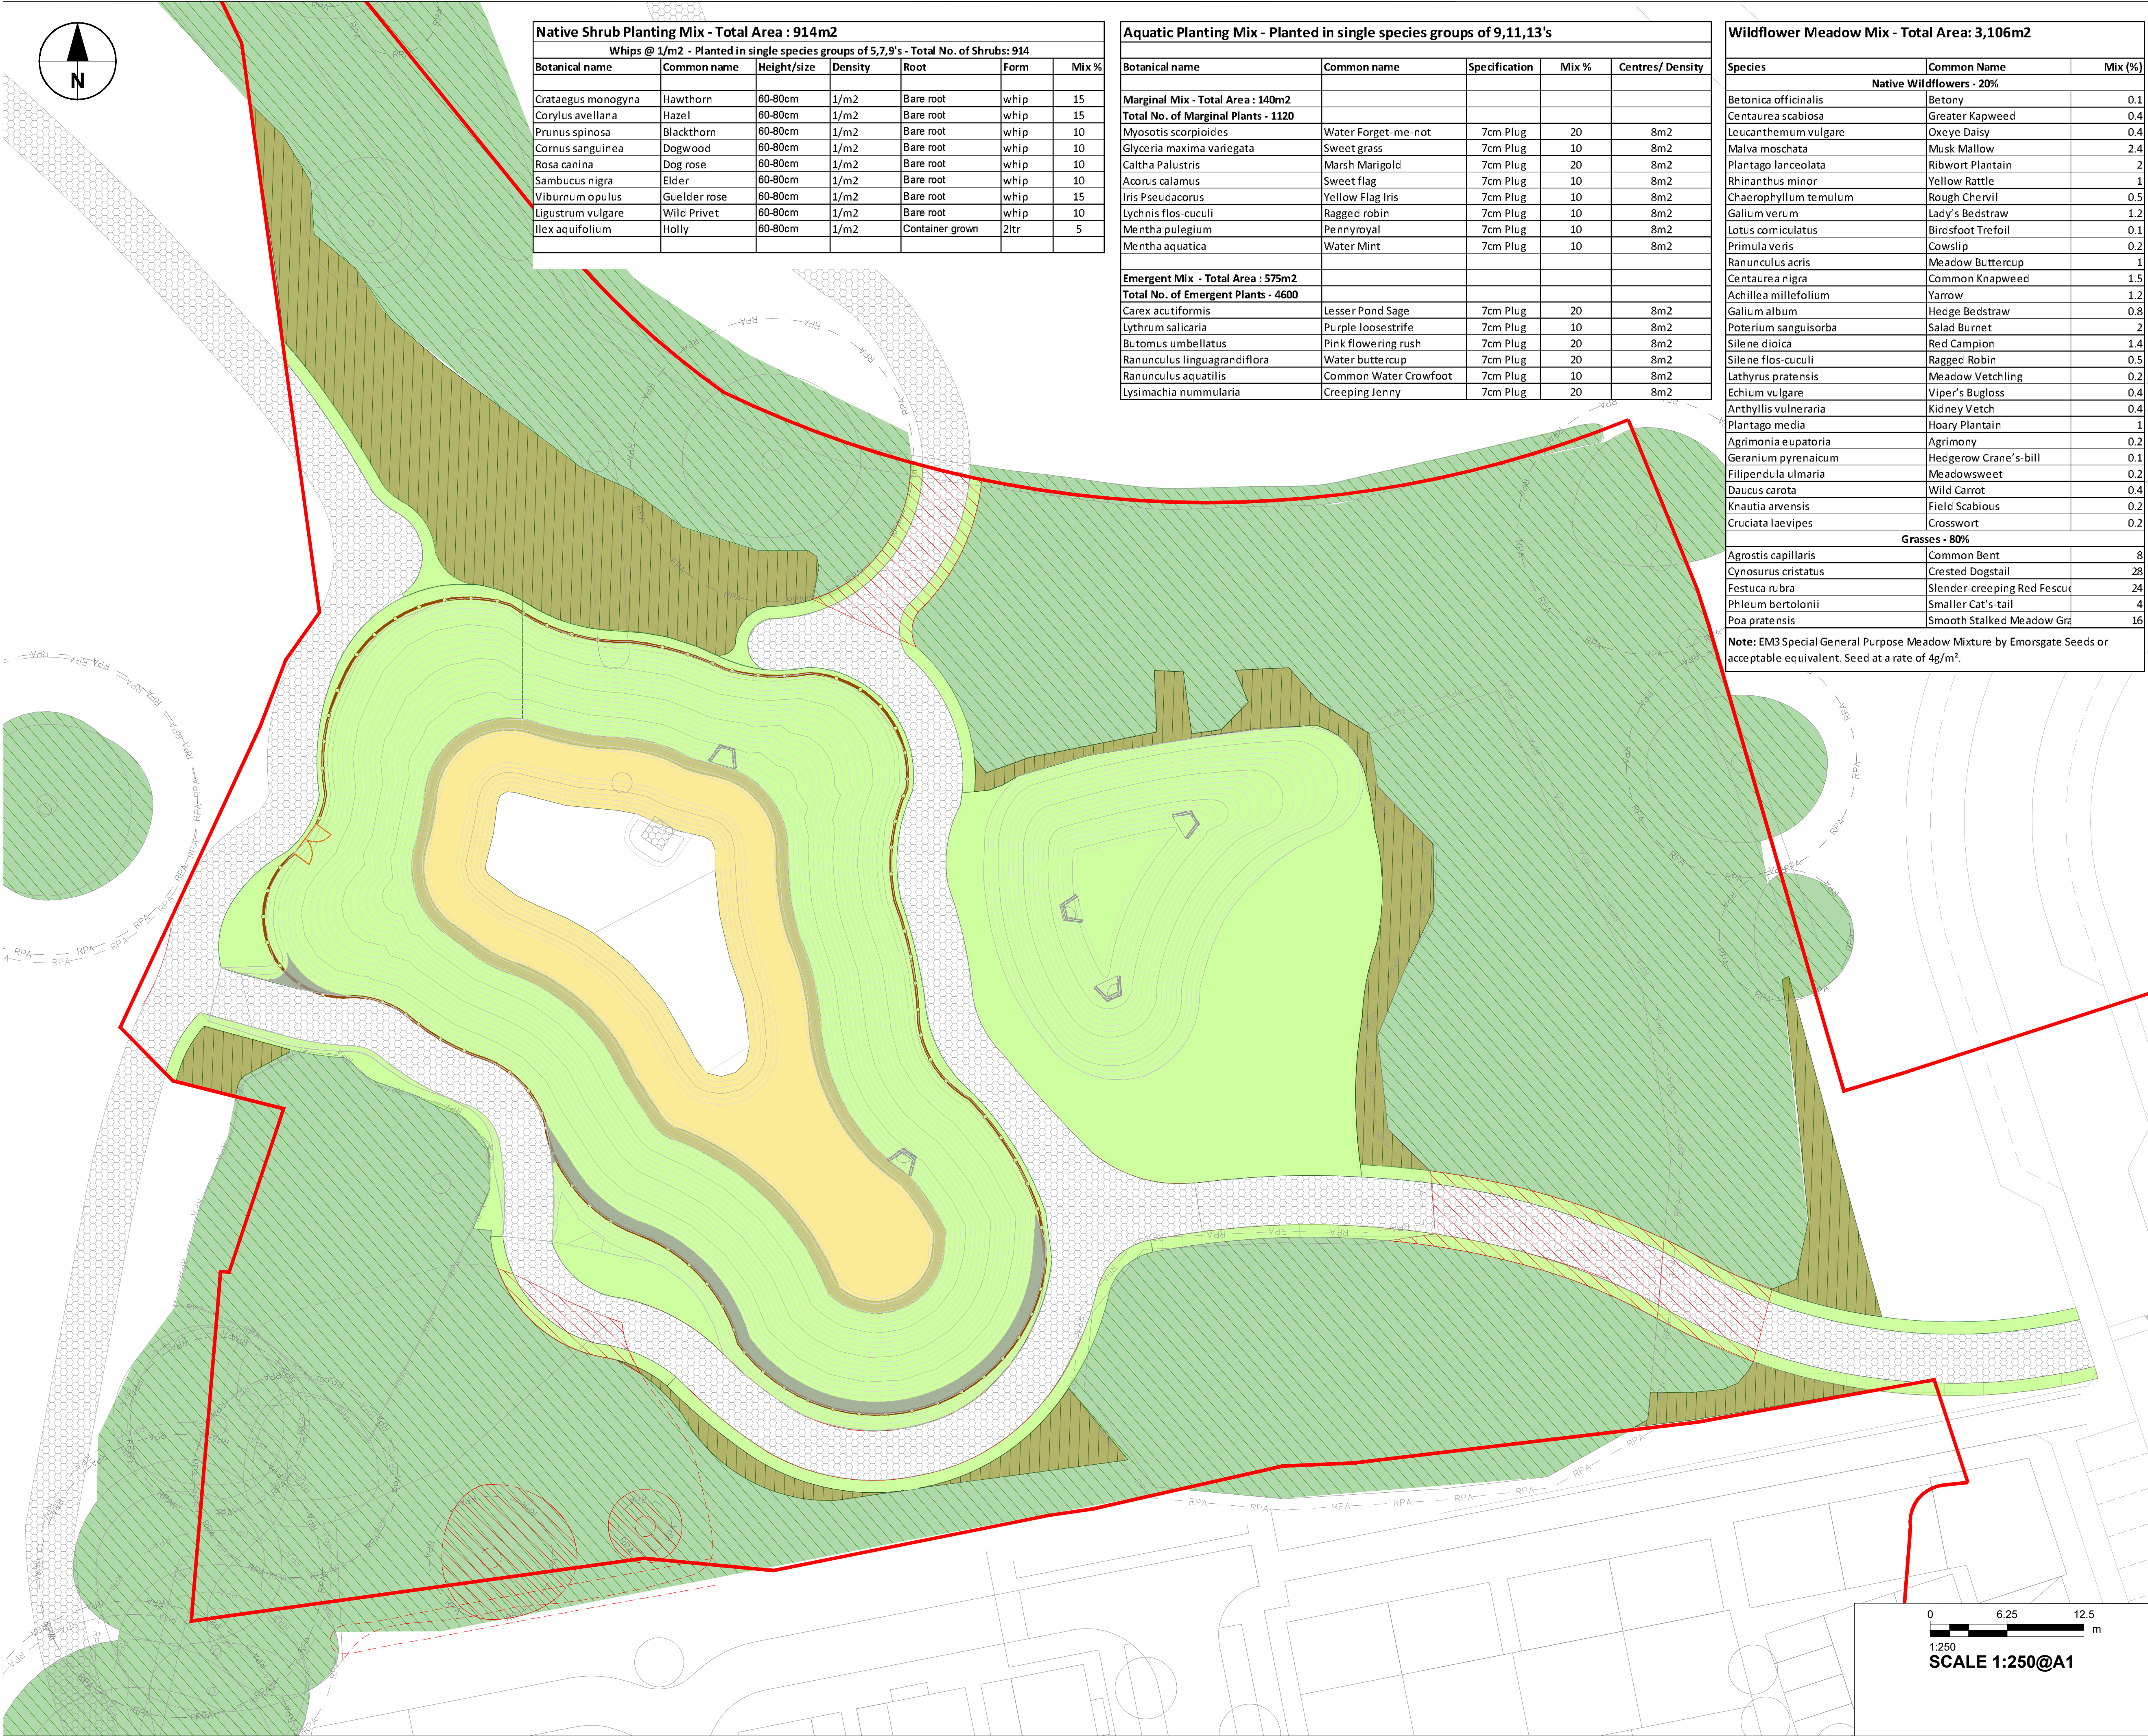

Native Shrub Planting Mix - Total Area : 914m2						
Whips @ 1/m2 - Planted in single species groups of 5,7,9's - Total No. of Shrubs: 914						
Botanical name	Common name	Height/size	Density	Root	Form	Mix %
Crataegus monogyna	Hawthorn	60-80cm	1/m2	Bare root	whip	15
Corylus avellana	Hazel	60-80cm	1/m2	Bare root	whip	15
Prunus spinosa	Blackthorn	60-80cm	1/m2	Bare root	whip	10
Cornus sanguinea	Dogwood	60-80cm	1/m2	Bare root	whip	10
Rosa canina	Dog rose	60-80cm	1/m2	Bare root	whip	10
Sambucus nigra	Elder	60-80cm	1/m2	Bare root	whip	10
Viburnum opulus	Gelder rose	60-80cm	1/m2	Bare root	whip	15
Ligustrum vulgare	Wild Privet	60-80cm	1/m2	Bare root	whip	10
Ilex aquifolium	Holly	60-80cm	1/m2	Container grown	2ltr	5

Aquatic Planting Mix - Planted in single species groups of 9,11,13's				
Botanical name	Common name	Specification	Mix %	Centres/ Density
Marginal Mix - Total Area : 140m2				
Total No. of Marginal Plants - 1120				
Myosotis scorpioides	Water Forget-me-not	7cm Plug	20	8m2
Glyceria maxima variegata	Sweet grass	7cm Plug	10	8m2
Caltha Palustris	Marsh Marigold	7cm Plug	20	8m2
Acorus calamus	Sweet flag	7cm Plug	10	8m2
Iris Pseudacorus	Yellow Flag Iris	7cm Plug	10	8m2
Lychnis flos-cuculi	Ragged robin	7cm Plug	10	8m2
Mentha pulegium	Pennyroyal	7cm Plug	10	8m2
Mentha aquatica	Water Mint	7cm Plug	10	8m2
Emergent Mix - Total Area : 575m2				
Total No. of Emergent Plants - 4600				
Carex acutiformis	Lesser Pond Sage	7cm Plug	20	8m2
Lythrum salicaria	Purple loosestrife	7cm Plug	10	8m2
Butomus umbellatus	Pink flowering rush	7cm Plug	20	8m2
Ranunculus lingua grandiflora	Water buttercup	7cm Plug	20	8m2
Ranunculus aquatilis	Common Water Crowfoot	7cm Plug	10	8m2
Lysimachia nummularia	Creeping Jenny	7cm Plug	20	8m2

Wildflower Meadow Mix - Total Area: 3,106m2		
Species	Common Name	Mix (%)
Native Wildflowers - 20%		
Betonica officinalis	Betony	0.1
Centaurea scabiosa	Greater Knapweed	0.4
Leucanthemum vulgare	Oxeye Daisy	0.4
Malva moschata	Musk Mallow	2.4
Plantago lanceolata	Ribwort Plantain	2
Rhinanthus minor	Yellow Rattle	1
Chaerophyllum temulum	Rough Chervil	0.5
Galium verum	Lady's Bedstraw	1.2
Lotus corniculatus	Bird'sfoot Trefoil	0.1
Primula veris	Cowslip	0.2
Ranunculus acris	Meadow Buttercup	1
Centaurea nigra	Common Knapweed	1.5
Achillea millefolium	Yarrow	1.2
Galium album	Hedge Bedstraw	0.8
Poterium sanguisorba	Salad Burnet	2
Silene dioica	Red Campion	1.4
Silene flos-cuculi	Ragged Robin	0.5
Lathyrus pratensis	Meadow Vetchling	0.2
Echium vulgare	Viper's Bugloss	0.4
Anthyllis vulneraria	Kidney Vetch	0.4
Plantago media	Hoary Plantain	1
Agrimonia eupatoria	Agrimony	0.2
Geranium pyrenaicum	Hedgerow Crane's-bill	0.1
Filipendula ulmaria	Meadowsweet	0.2
Daucus carota	Wild Carrot	0.4
Knautia avensis	Field Scabious	0.2
Cruciata laevipes	Crosswort	0.2
Grasses - 80%		
Agrostis capillaris	Common Bent	8
Cynosurus cristatus	Crested Dogtail	28
Festuca rubra	Slender-creeping Red Fescue	24
Phleum bertolonii	Smaller Cat's-tail	4
Poa pratensis	Smooth Stalked Meadow Grass	16
Note: EM3 Special General Purpose Meadow Mixture: by Emorsgate Seeds or acceptable equivalent. Seed at a rate of 4g/m².		

AECOM

PROJECT

NORTHERN ARC BURGESS HILL MID SUSSEX

CLIENT

HOMES ENGLAND

CONSULTANT

AECOM
Aldgate Tower
2 Leman Street
London, E1 8FA
+44 (0)20 7061 7000 tel
www.aecom.com

GENERAL NOTES

- ALL DIMENSIONS ARE IN METRES AND LEVELS IN METRES ABOVE ORDNANCE DATUM, UNLESS STATED OTHERWISE.
- THIS DRAWING IS TO BE READ IN CONJUNCTION WITH THE CIVIL ENGINEERS PACKAGE AND ALL OTHER RELEVANT DETAILS AND DRAWINGS
- REFER TO DWG: 60610807-ACM-09-XX-DR-DR-300210 FOR PROPOSED RED LINE BOUNDARY INFORMATION
- REFER TO DWG: 60610807-ACM-09-XX-DR-DR-300220 FOR DRAINAGE AND SITE LAYOUT
- REFER TO DWG: 60610807-ACM-09-XX-DR-DR-300226 FOR ACCESS TRACK DETAILS
- REFER TO DWG: 60610807-ACM-09-XX-DR-DR-300225 FOR POND SECTION DETAILS.

KEY

- WILDFLOWER MEADOW MIX
- NATIVE SHRUB
- MARGINAL MIX
- EMERGENT MIX
- CRUSHED GRAVEL, COLOUR BUFF, TO CELLULAR MAINTENANCE TRACK
- RPA PROTECTED DURING WORKS
- EXISTING TREES / VEGETATION TO BE RETAINED
- EXISTING VEGETATION TO BE REMOVED
- DOUBLE LEAF TIMBER ACCESS GATE
- TIMBER POST AND RAIL FENCE

NOTE: PROPOSED EMBANKMENTS CONSTRUCTED TO ACCOMPANYING ENGINEERS DETAILS. FINISH SOIL LEVELS SECURED IN PLACE WITH EROSION CONTROL BLANKETS AND HYDROSEEDED WITH WILDFLOWER MEADOW MIX: REFER TO PLANTING SCHEDULE

ISSUE/REVISION

P03	10/02/2025	REVISION 2
P02	18/12/2024	REVISION 1
P01	10/07/2024	FIRST ISSUE
I/R	DATE	DESCRIPTION

KEY PLAN

PROPOSED SITE BOUNDARY

PROJECT NUMBER

60610807

SHEET TITLE

POND 12 & 13 - LANDSCAPE GENERAL ARRANGEMENT AND PLANTING SCHEDULES

SHEET NUMBER

60610807-ACM-CS-ZZ-DR-LA-00-0501

This drawing has been prepared for the use of AECOM's client. It may not be used, modified, reproduced or relied upon by third parties, except as agreed by AECOM or as required by law. AECOM accepts no responsibility, and denies any liability whatsoever, to any party that uses or relies on this drawing without AECOM's express written consent. All measurements must be obtained from the stated dimensions.