

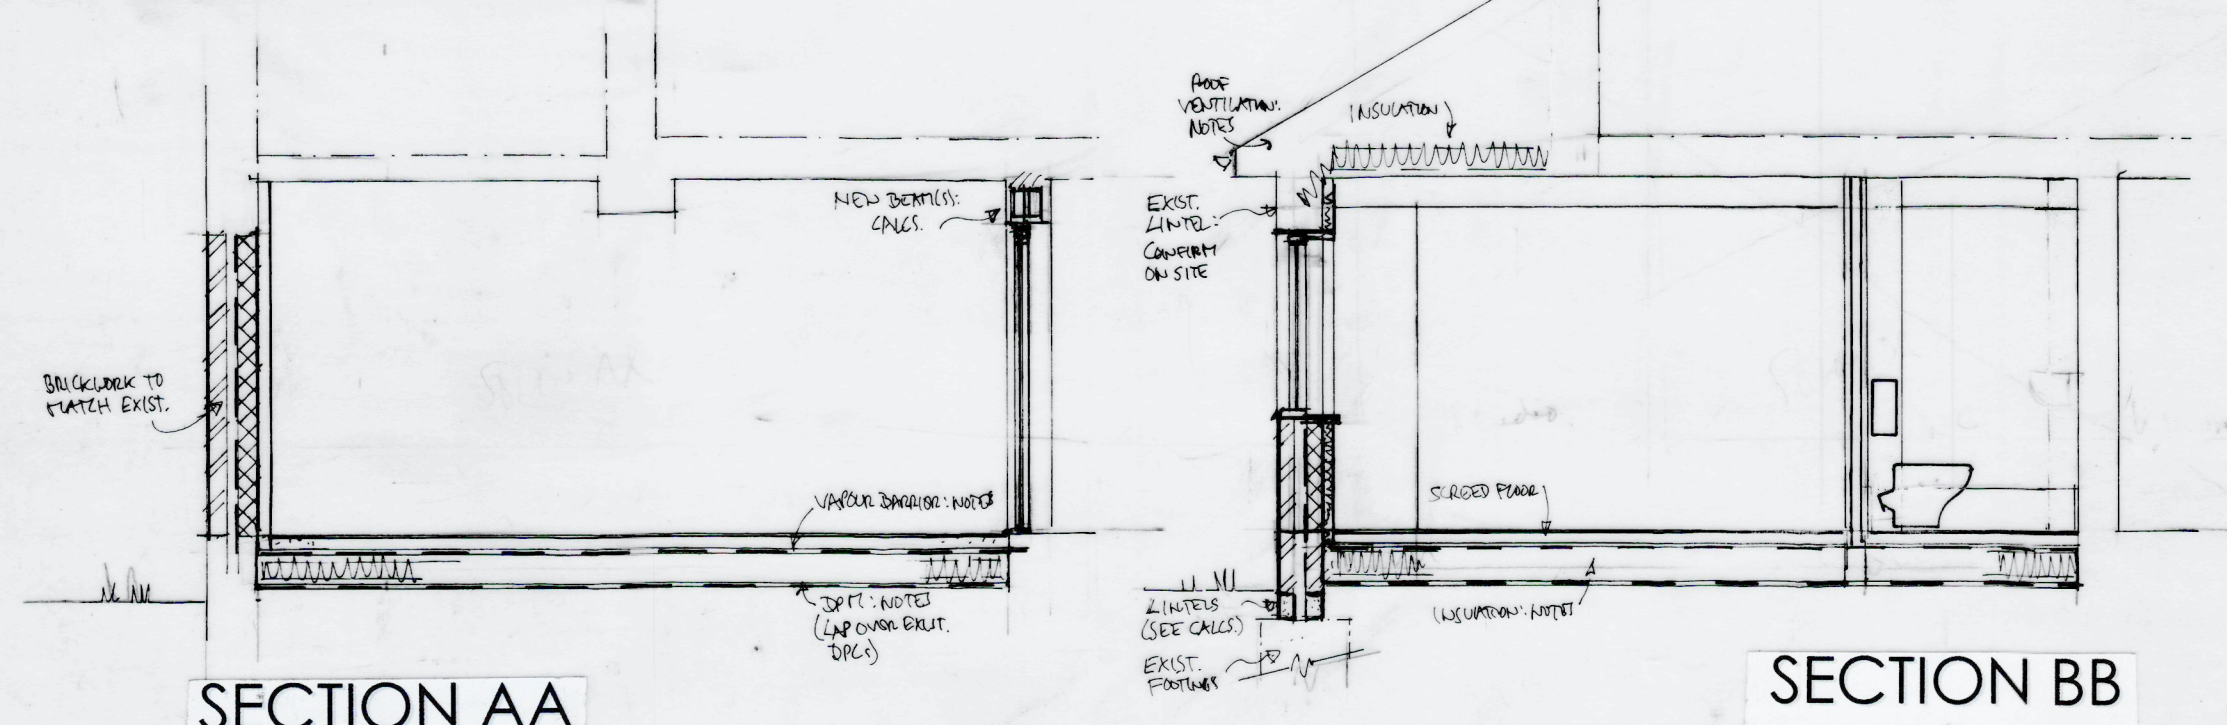


SITE PLAN 1,1250

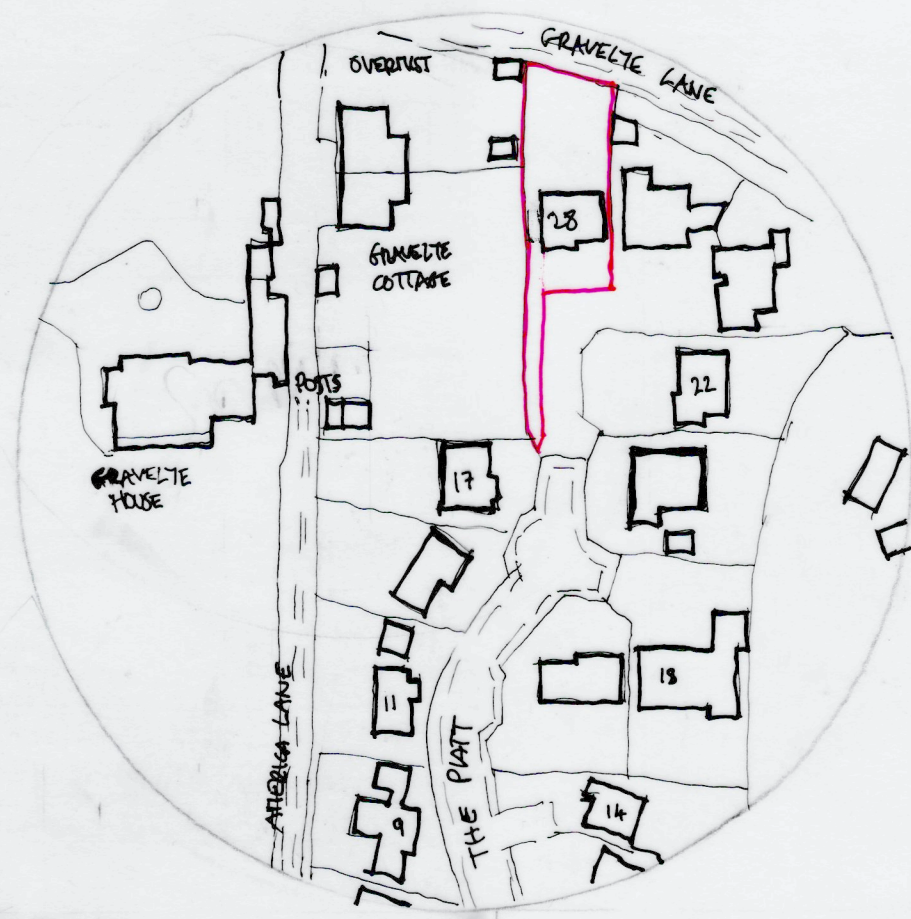


SECTION AA


SECTION BB

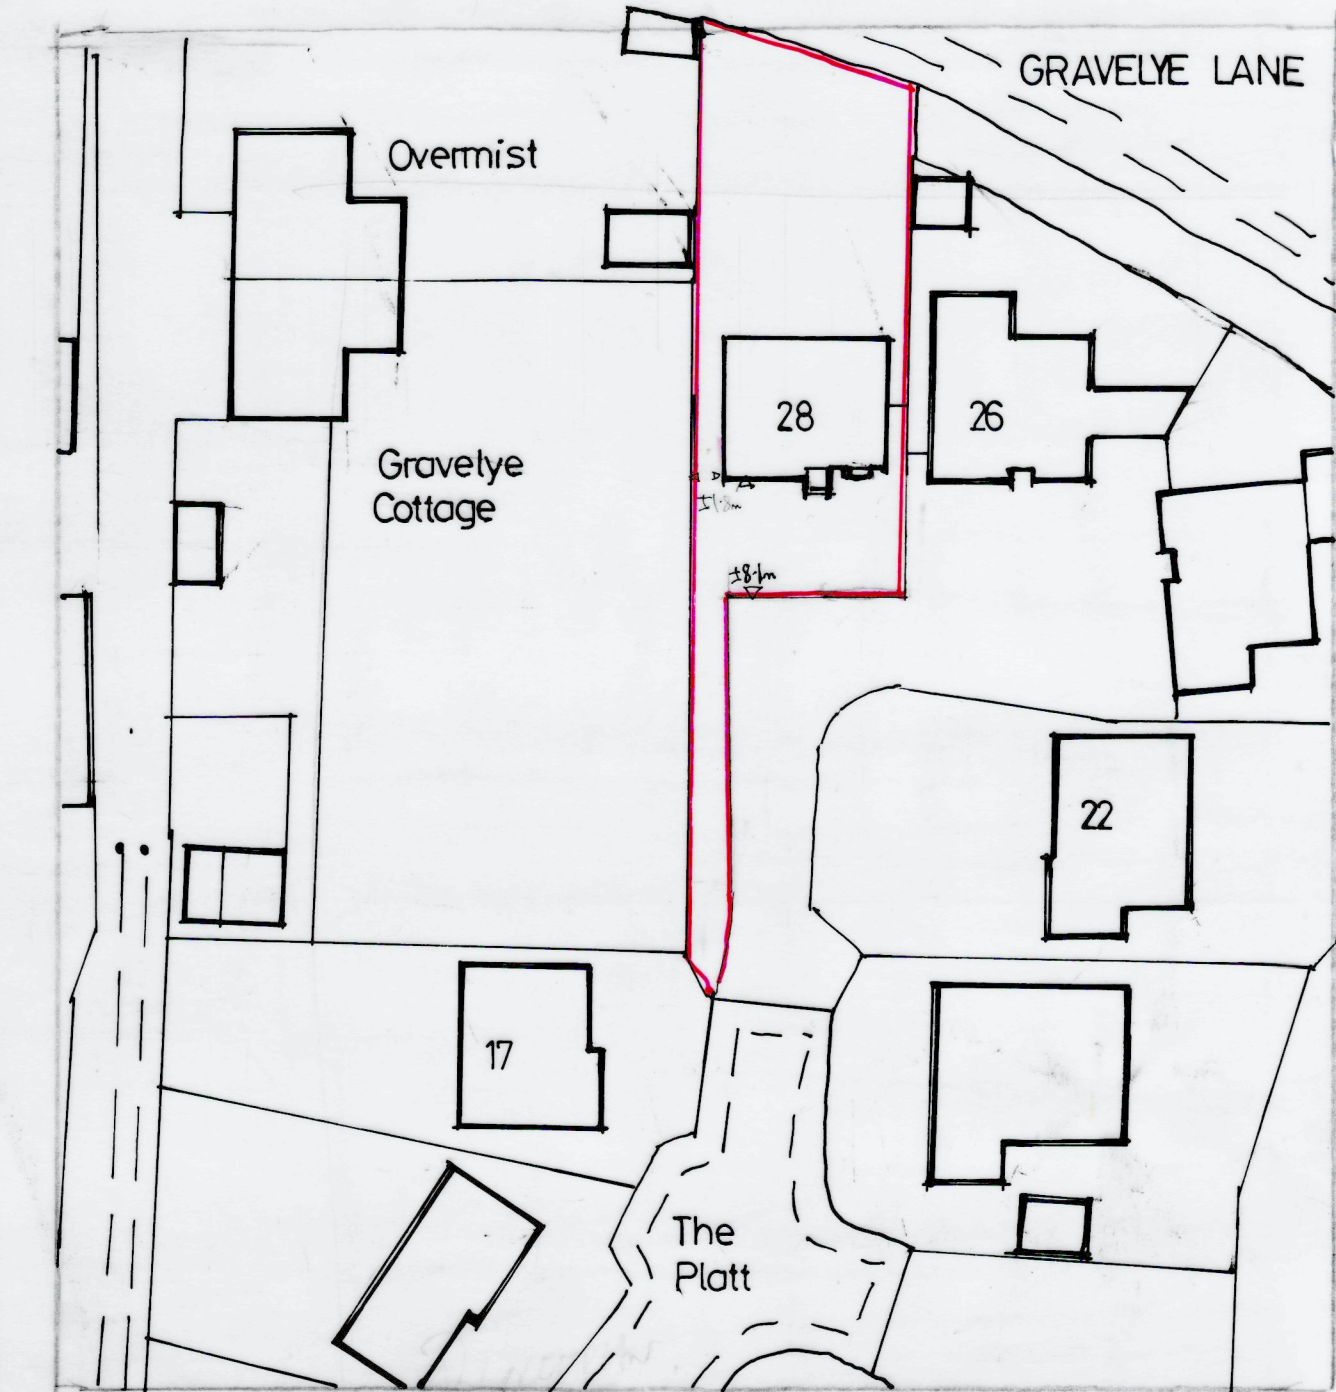

BLOCK PLAN 1,500

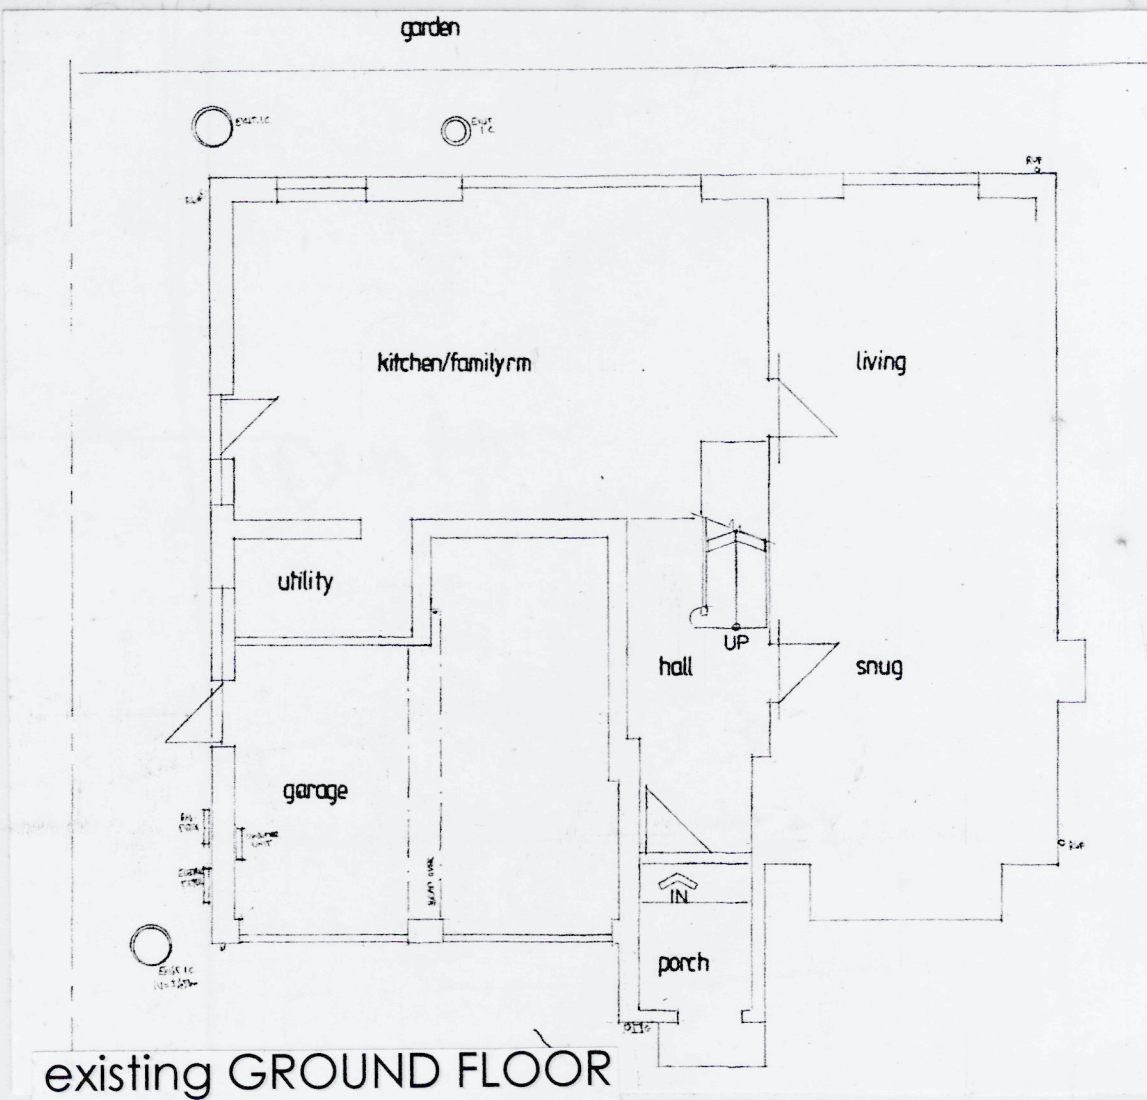

existing GROUND FLOOR

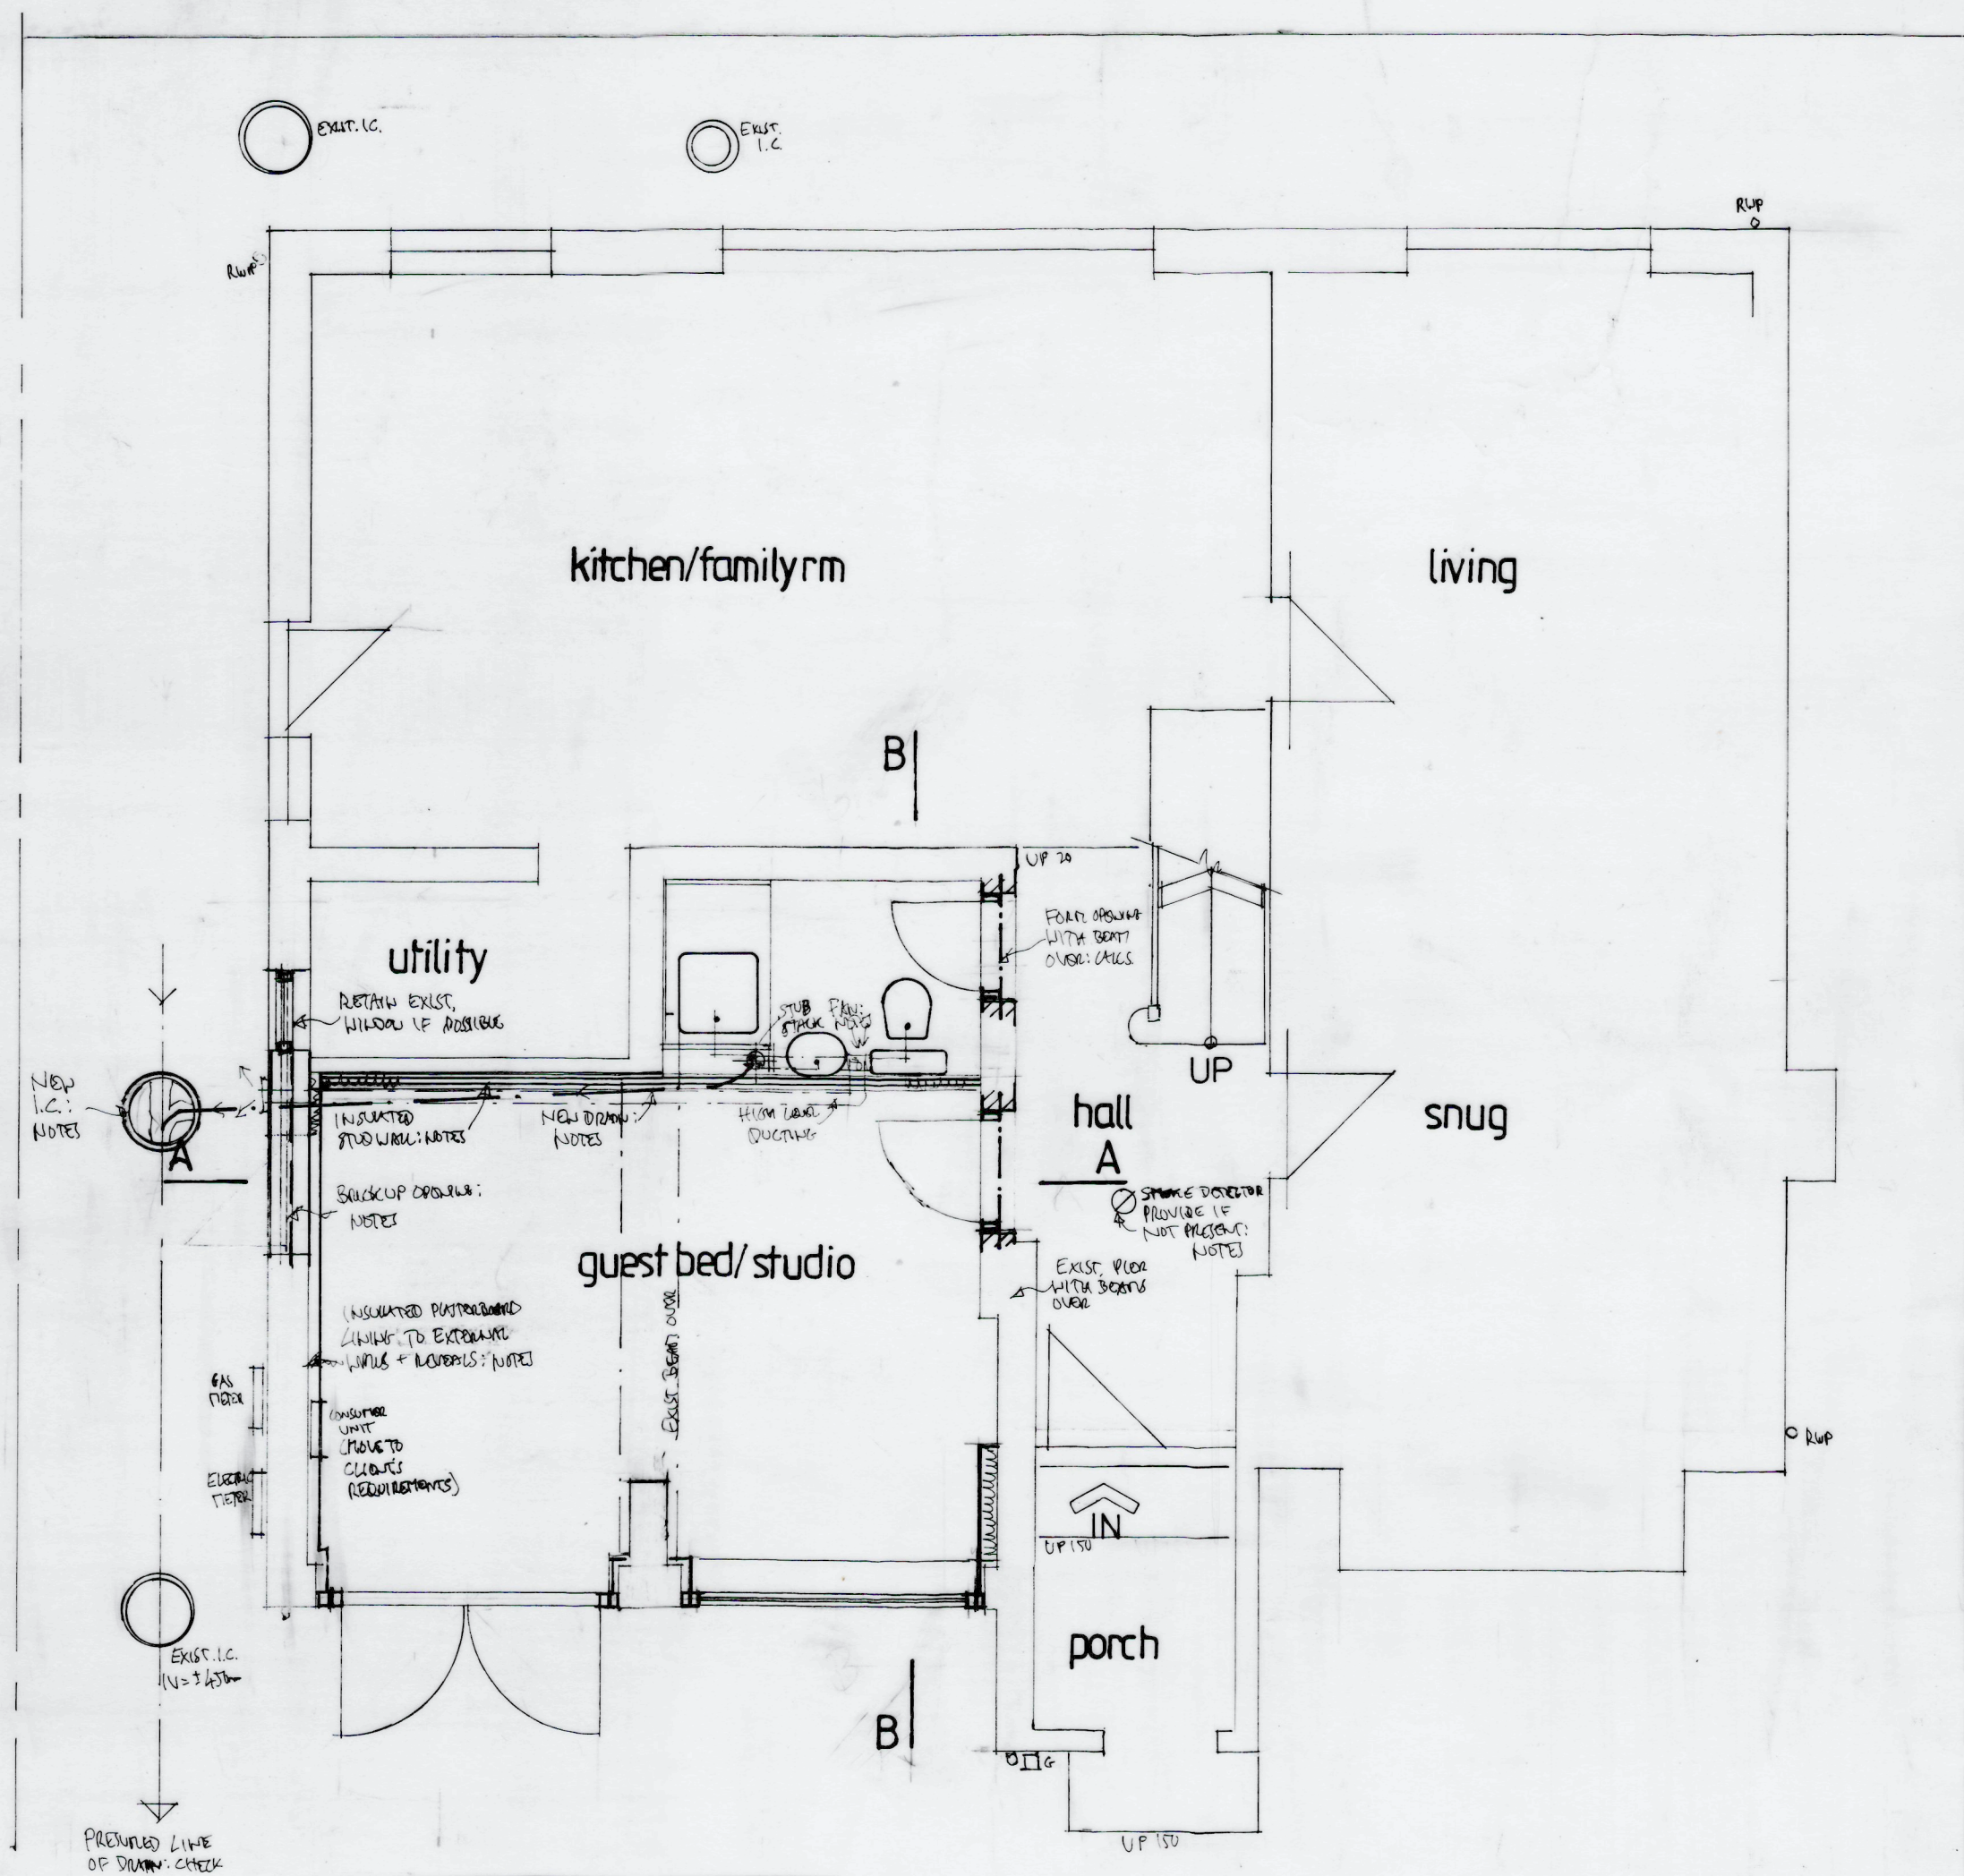


proposed GROUND FLOOR

existing elevations

proposed elevations



NORTH

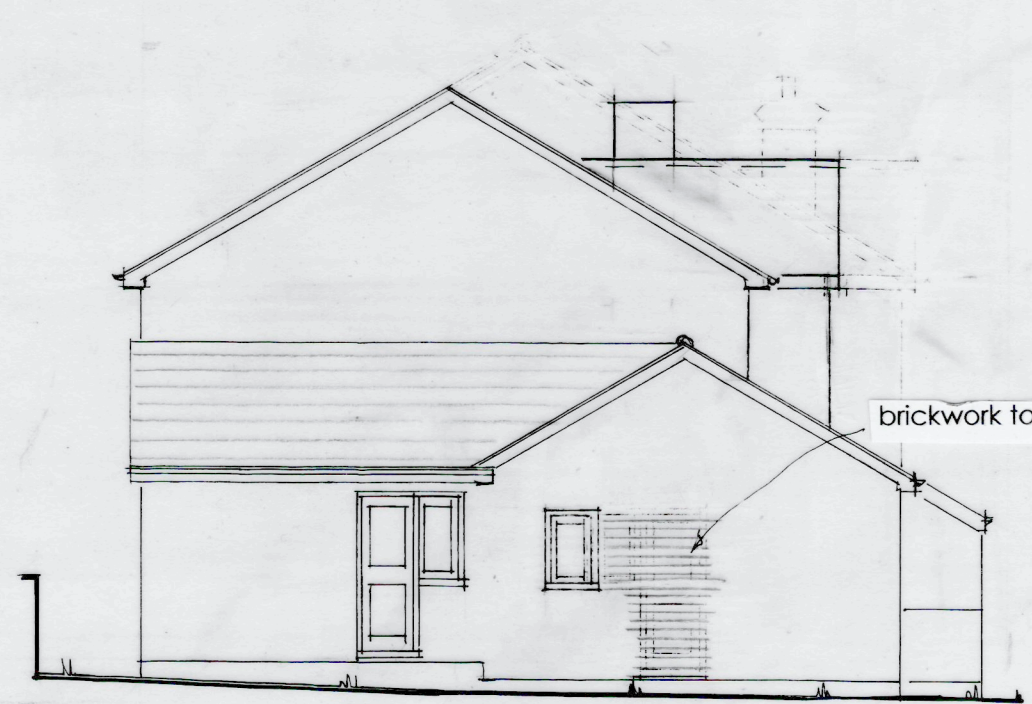

NORTH



WEST




WEST

NOTES:
All dimensions must be checked on site and not scaled from this drawing.
EXCEPT FOR PLANNING PURPOSES.
FOR PLANNING + BUILDING REGULATIONS ONLY
NOT CONSTRUCTION ISSUE
TO BE READ IN CONJUNCTION WITH ENGINEER'S DESIGN

Date	Revisions

©copyright
CANNING-ERICSSON LTD 2026

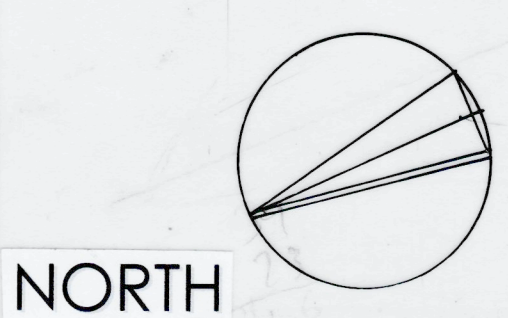

NORTH

Client
Mr and Mrs Allik

Job Title
PROPOSED GARAGE CONVERSION
& ALTERATIONS TO CREATE GF
SHOWER ROOM & BEDROOM/STUDY
AT 28 THE PLATT, LINDFIELD,
WEST SUSSEX, RH16 2SY.

Drawing Title
EXISTING & PROPOSED PLANS,
SECTIONS, SITE PLANS
& ELEVATIONS

Scale 1,50 1,100

Date June 2026 Drawn by CANNING-E LTD

Drg No. 3626/01 Rev.