



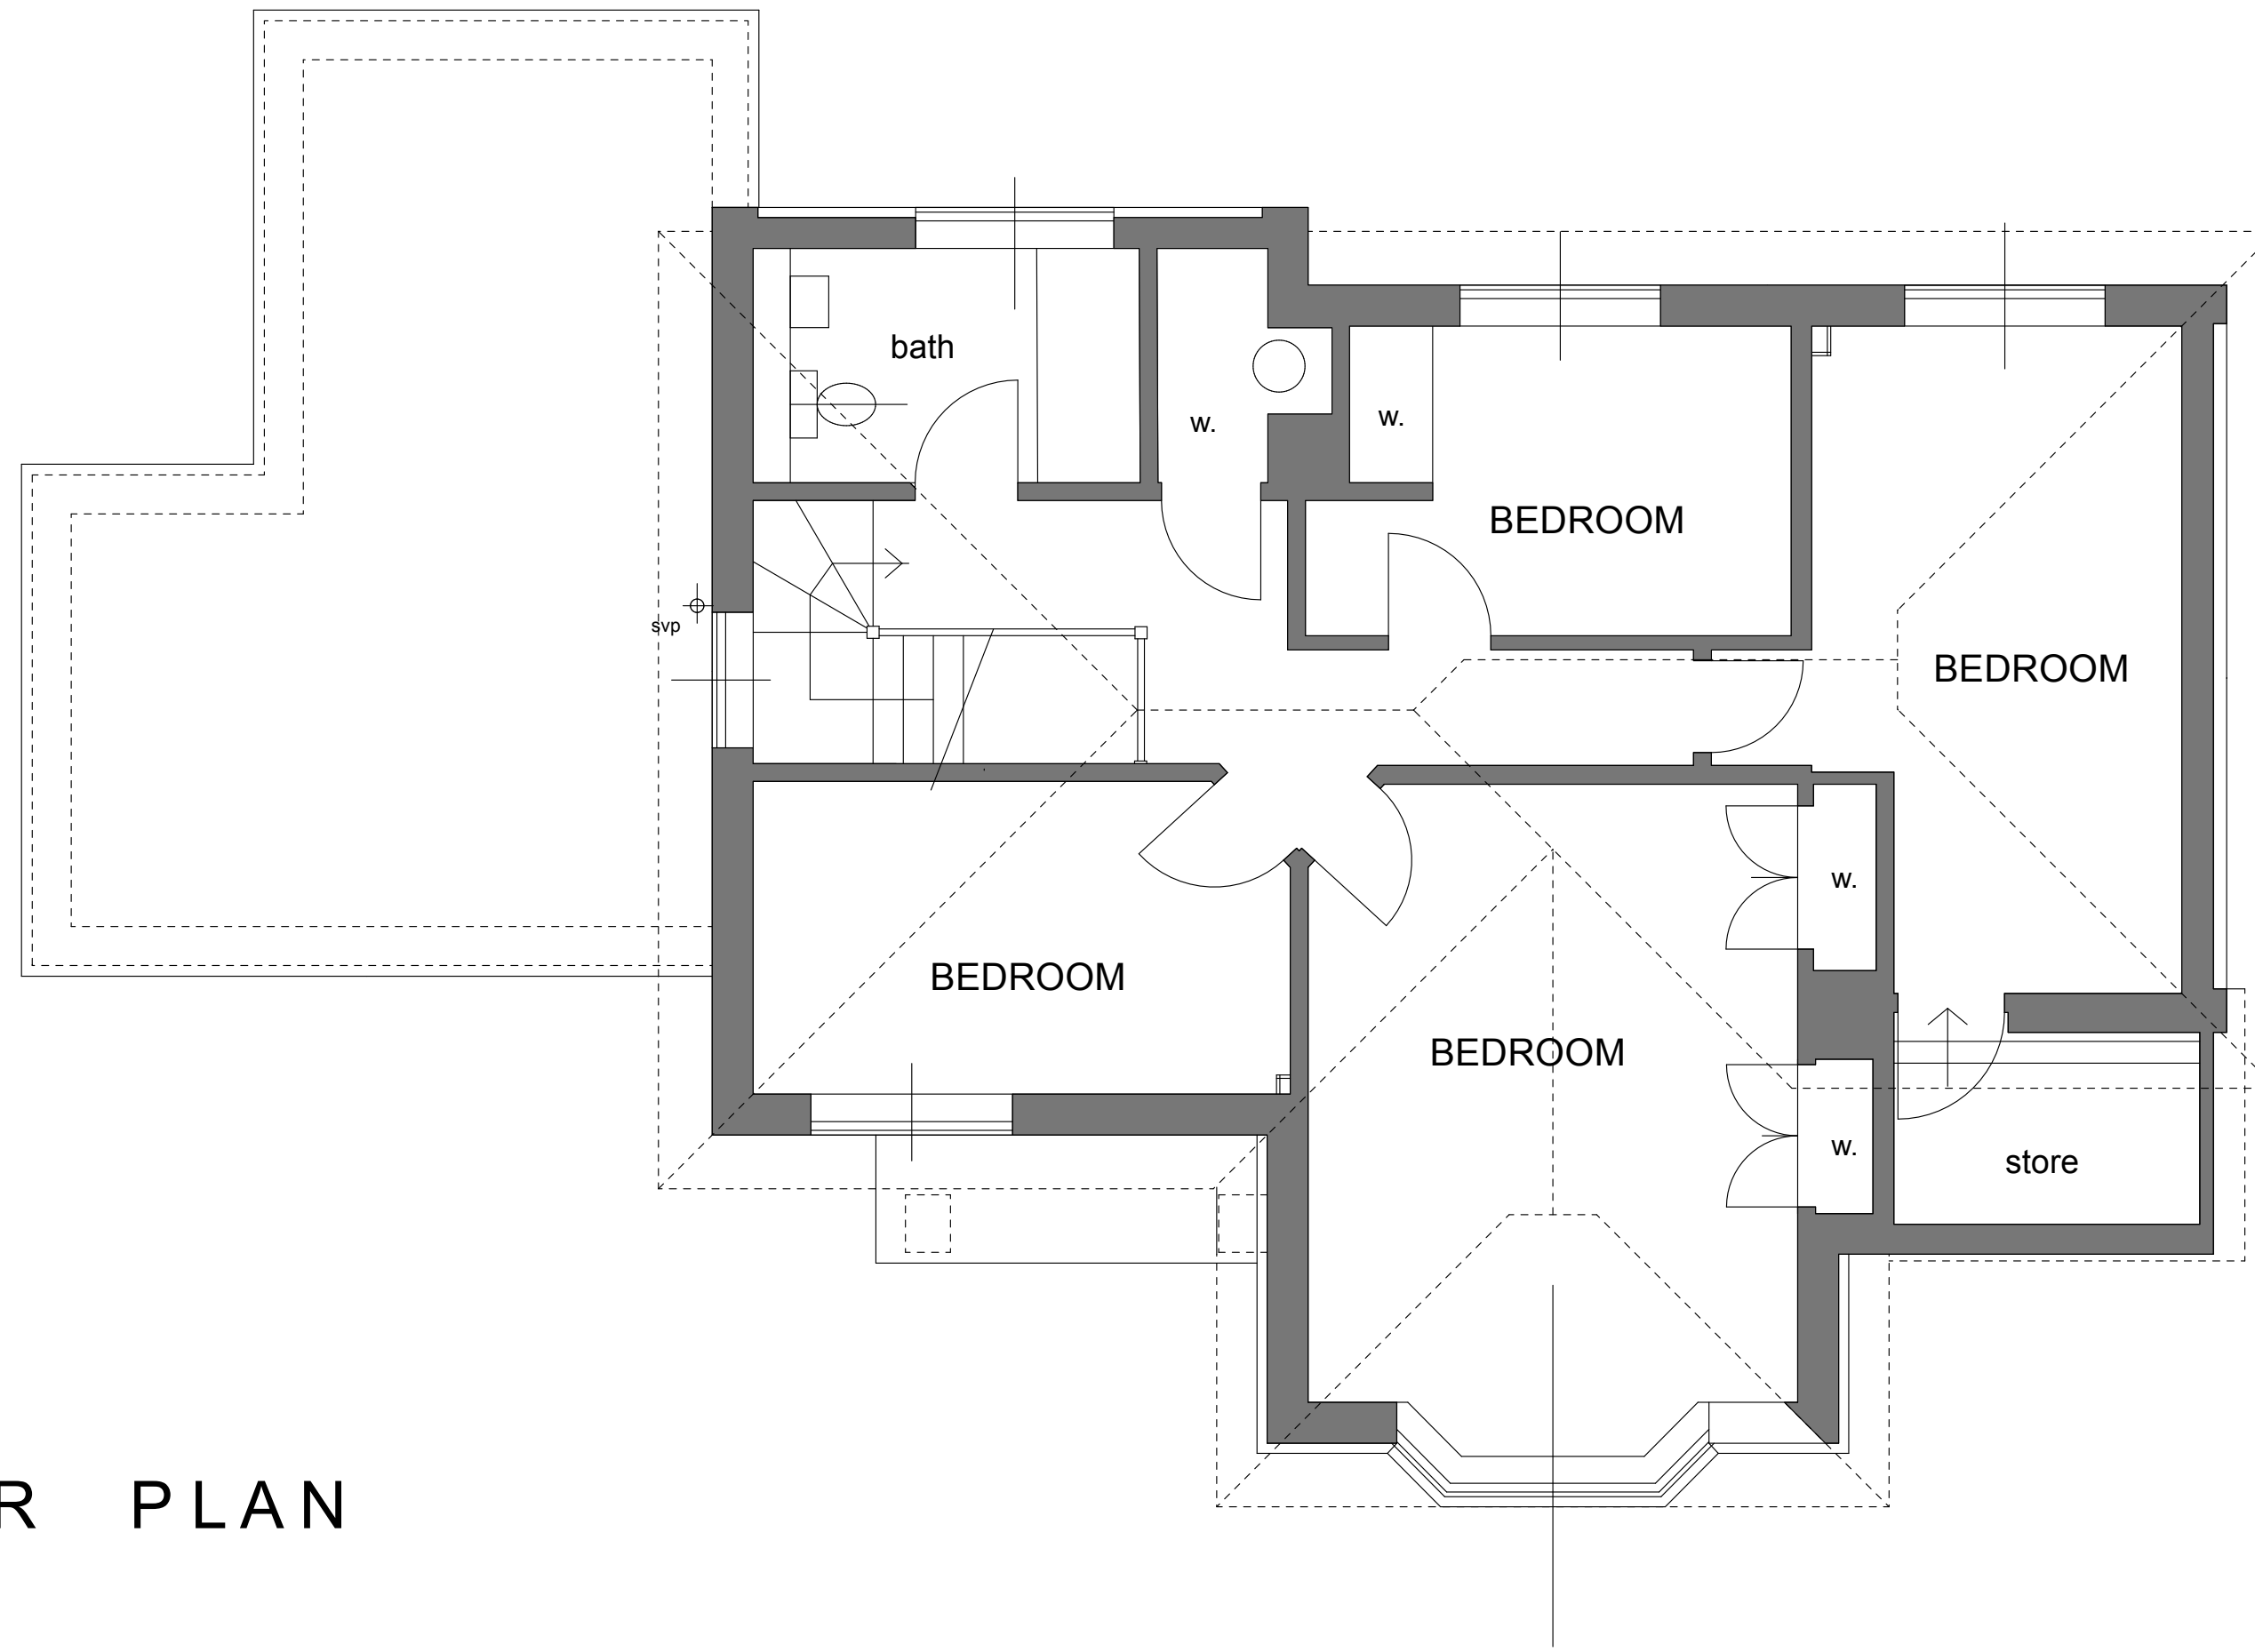

FIRST FLOOR PLAN

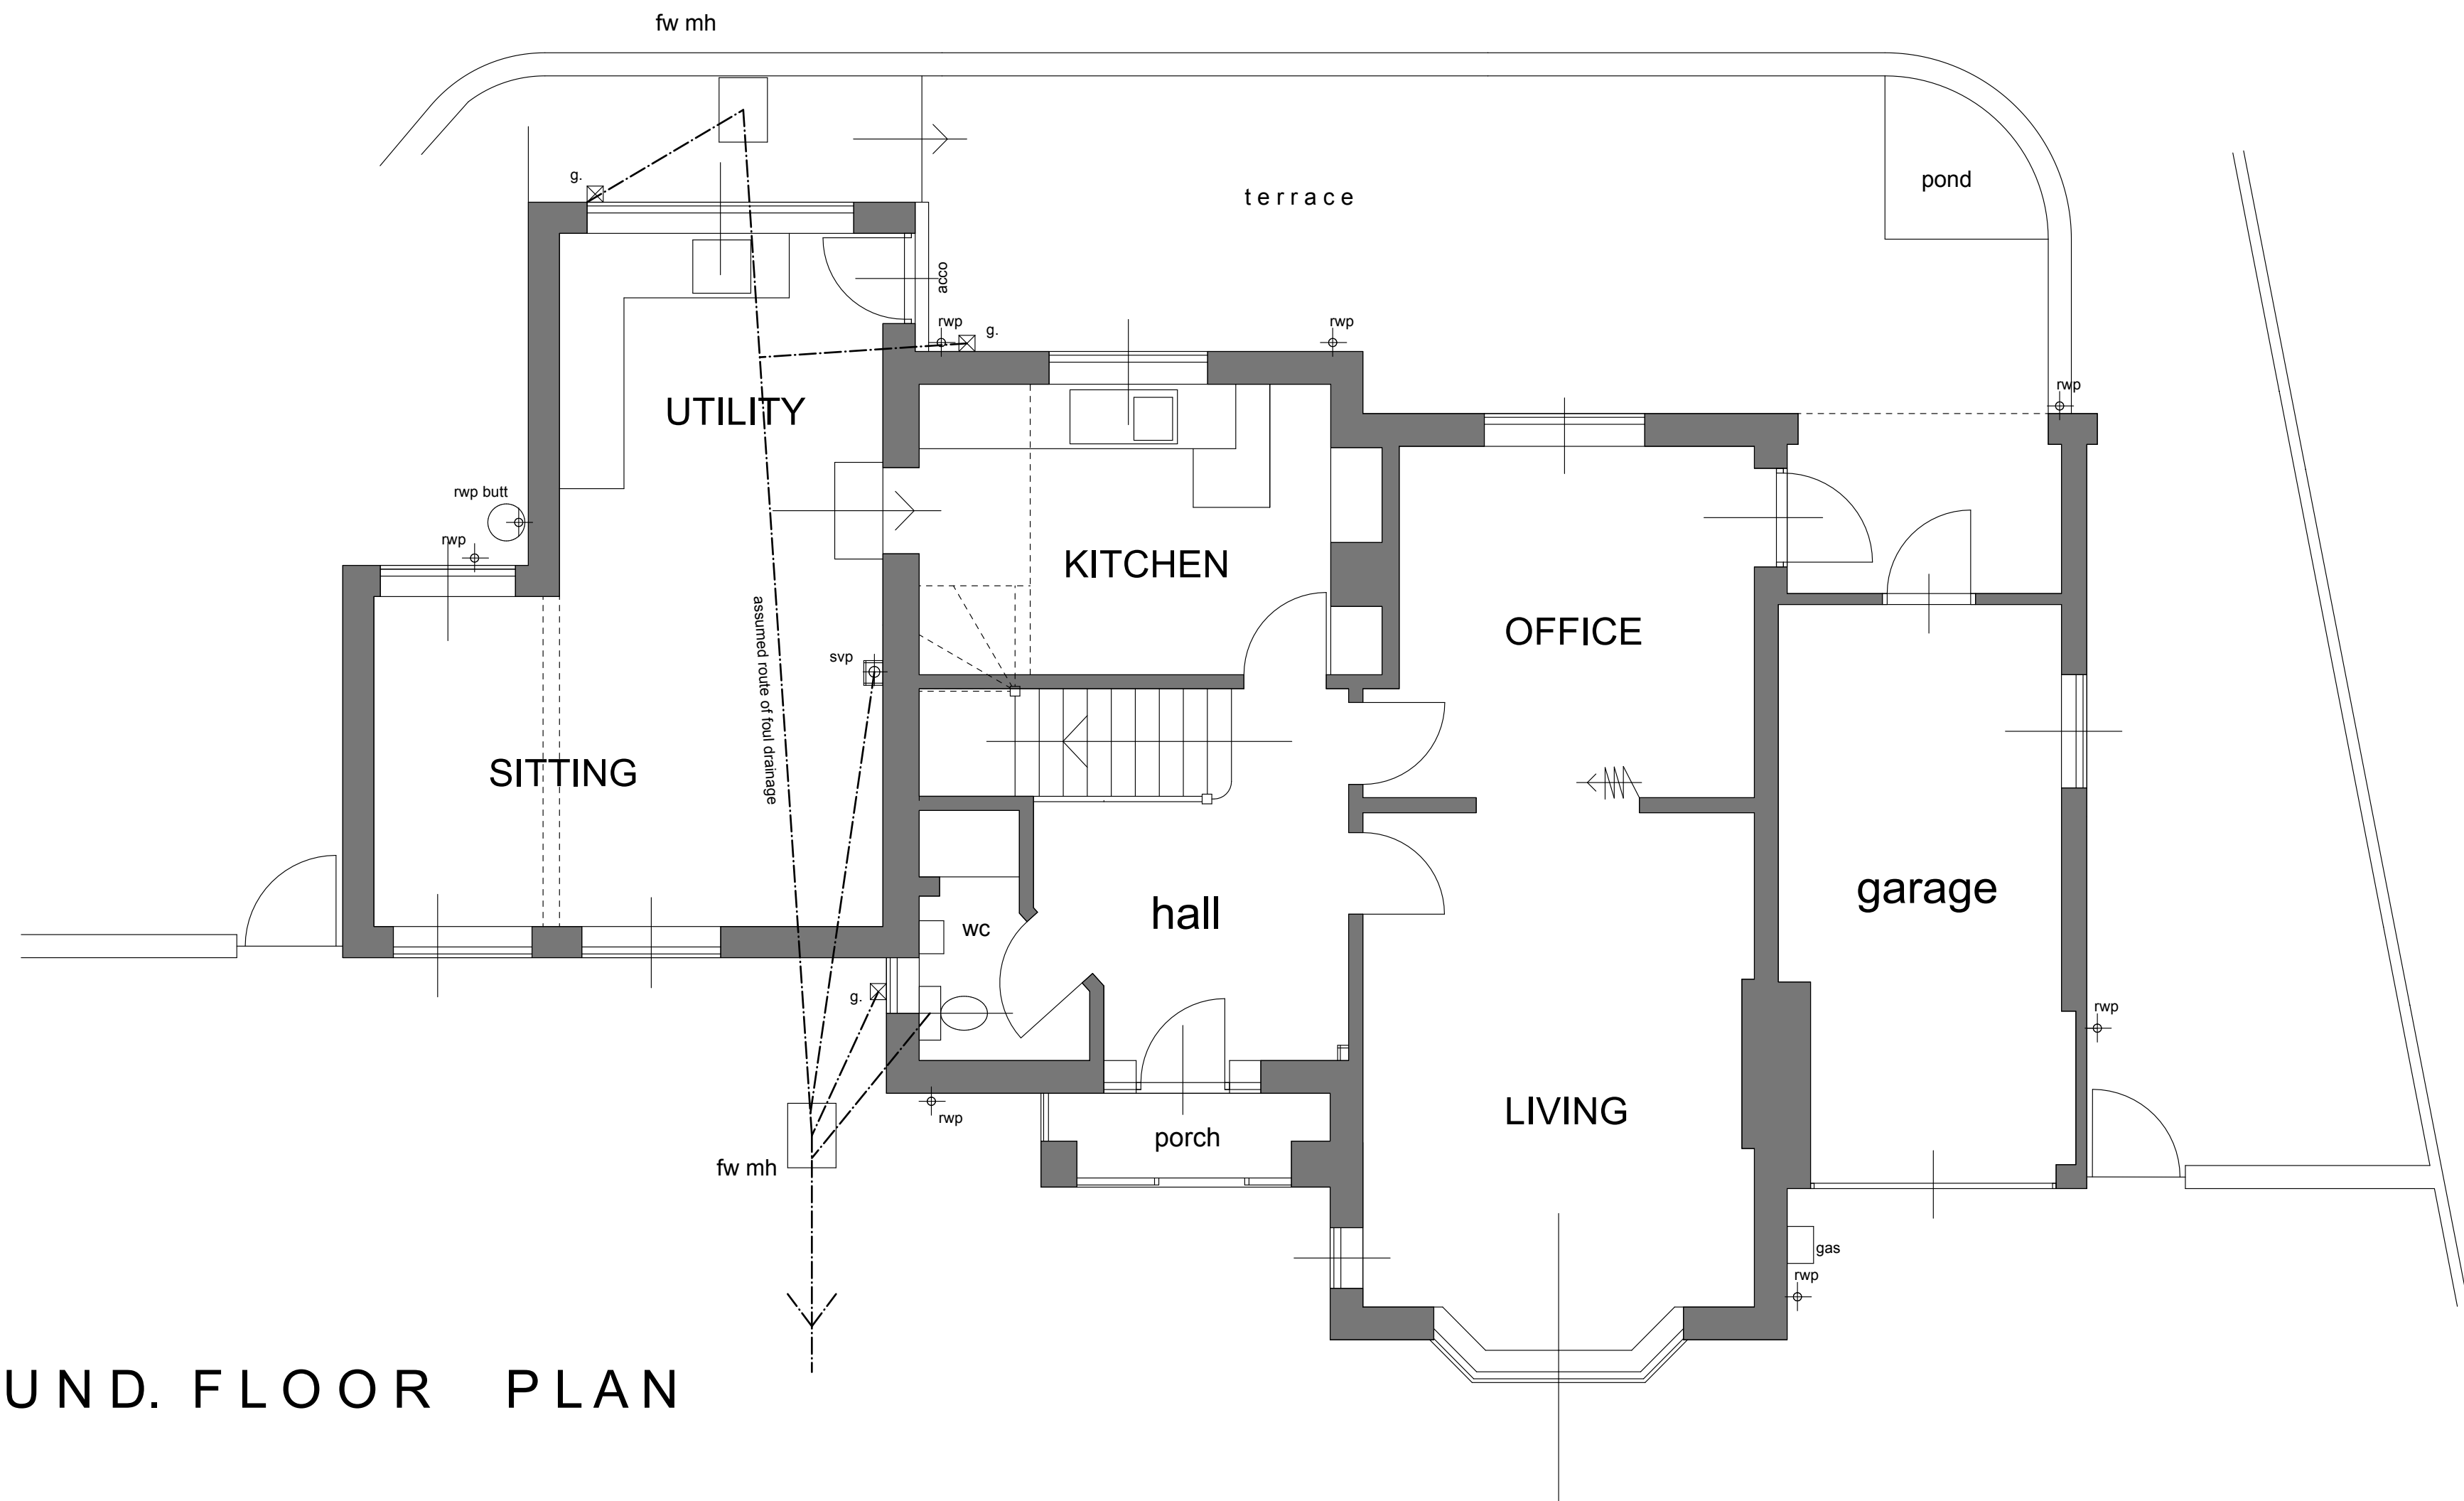

GROUND. FLOOR PLAN



Revisions	
JAMES PEARCE ASSOCIATES ARCHITECTURAL CONSULTANTS AND SURVEYORS	
SACHELLS GOTE LANE RINGMER EAST SUSSEX BN8 5HX	
Tel: 01273 812934 mob: 07711 039616 email: j.o.pearce@talk21.com	
Client	Mr Ian Tyler
Project	10 West Common Drive Lindfield Sussex RH16 2AP
Drawing Name	Existing Plans
Scale	1:50 @ A1
Date	July 2026
Drawing No	25906 02
Revision	