





FRONT ELEVATION

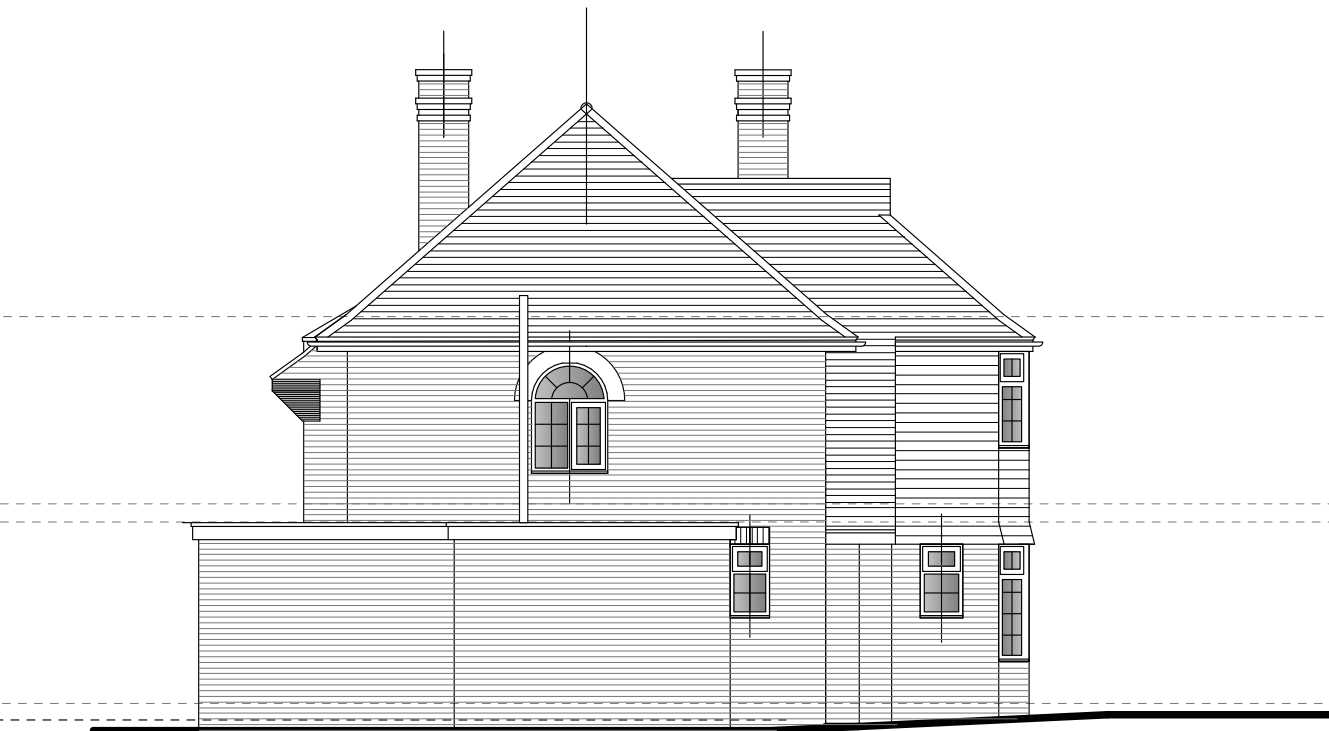


SIDE ELEVATION

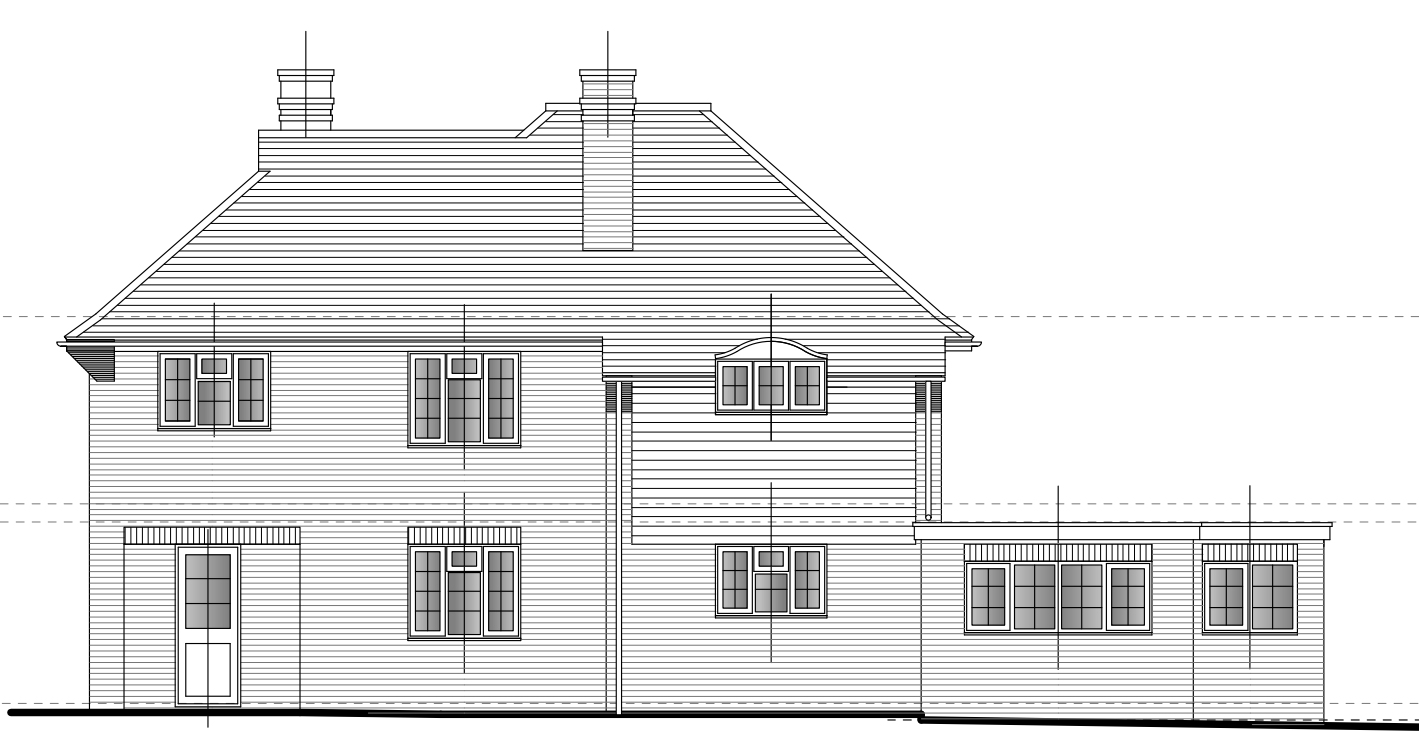

REAR ELEVATION



SIDE ELEVATION

 

Revisions

JAMES PEARCE ASSOCIATES
ARCHITECTURAL CONSULTANTS AND SURVEYORS

SACHELLS GOTE LANE RINGMER
EAST SUSSEX BN8 5HX

Tel: 01273 812934 mob: 07711 039616
email: j.o.pearce@talk21.com

Client **Mr Ian Tyler**

Project 10 West Common Drive
Lindfield
Sussex RH16 2AP

Drawing Name
Existing Elevations

Scale 1:100 @ A1

Date July 2026

Drawing No	Revision
25906 03	