



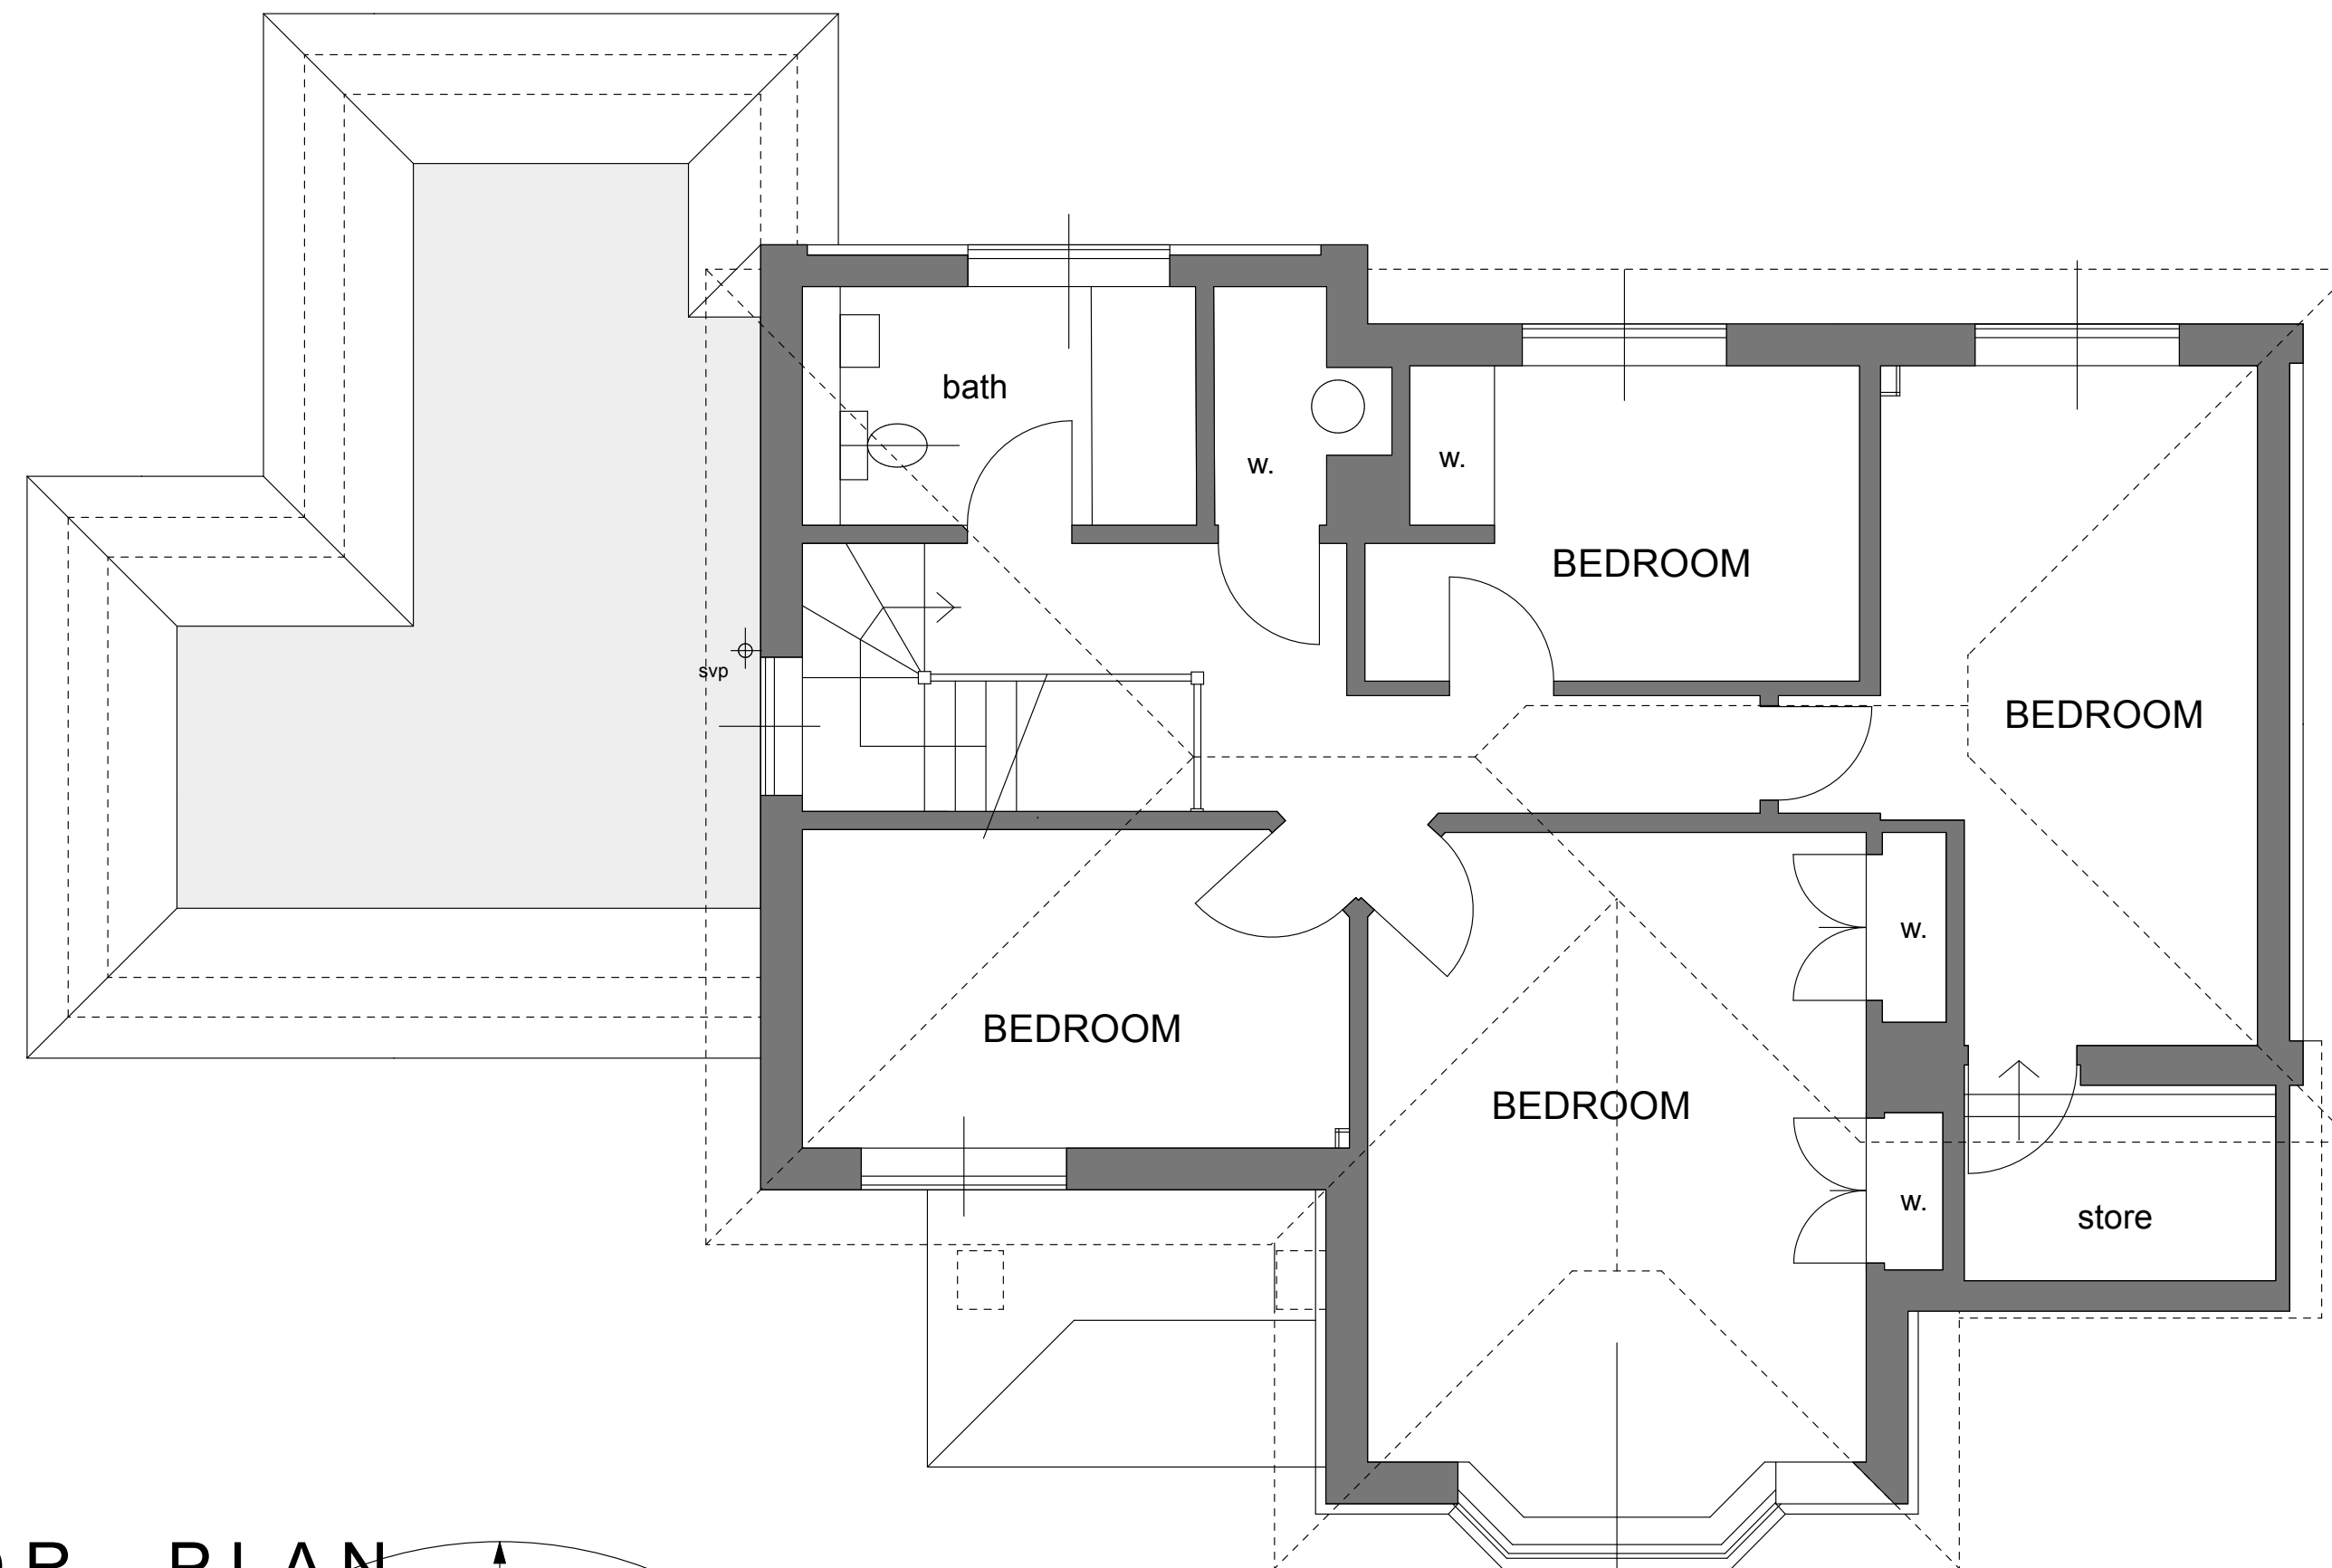

FIRST FLOOR PLAN

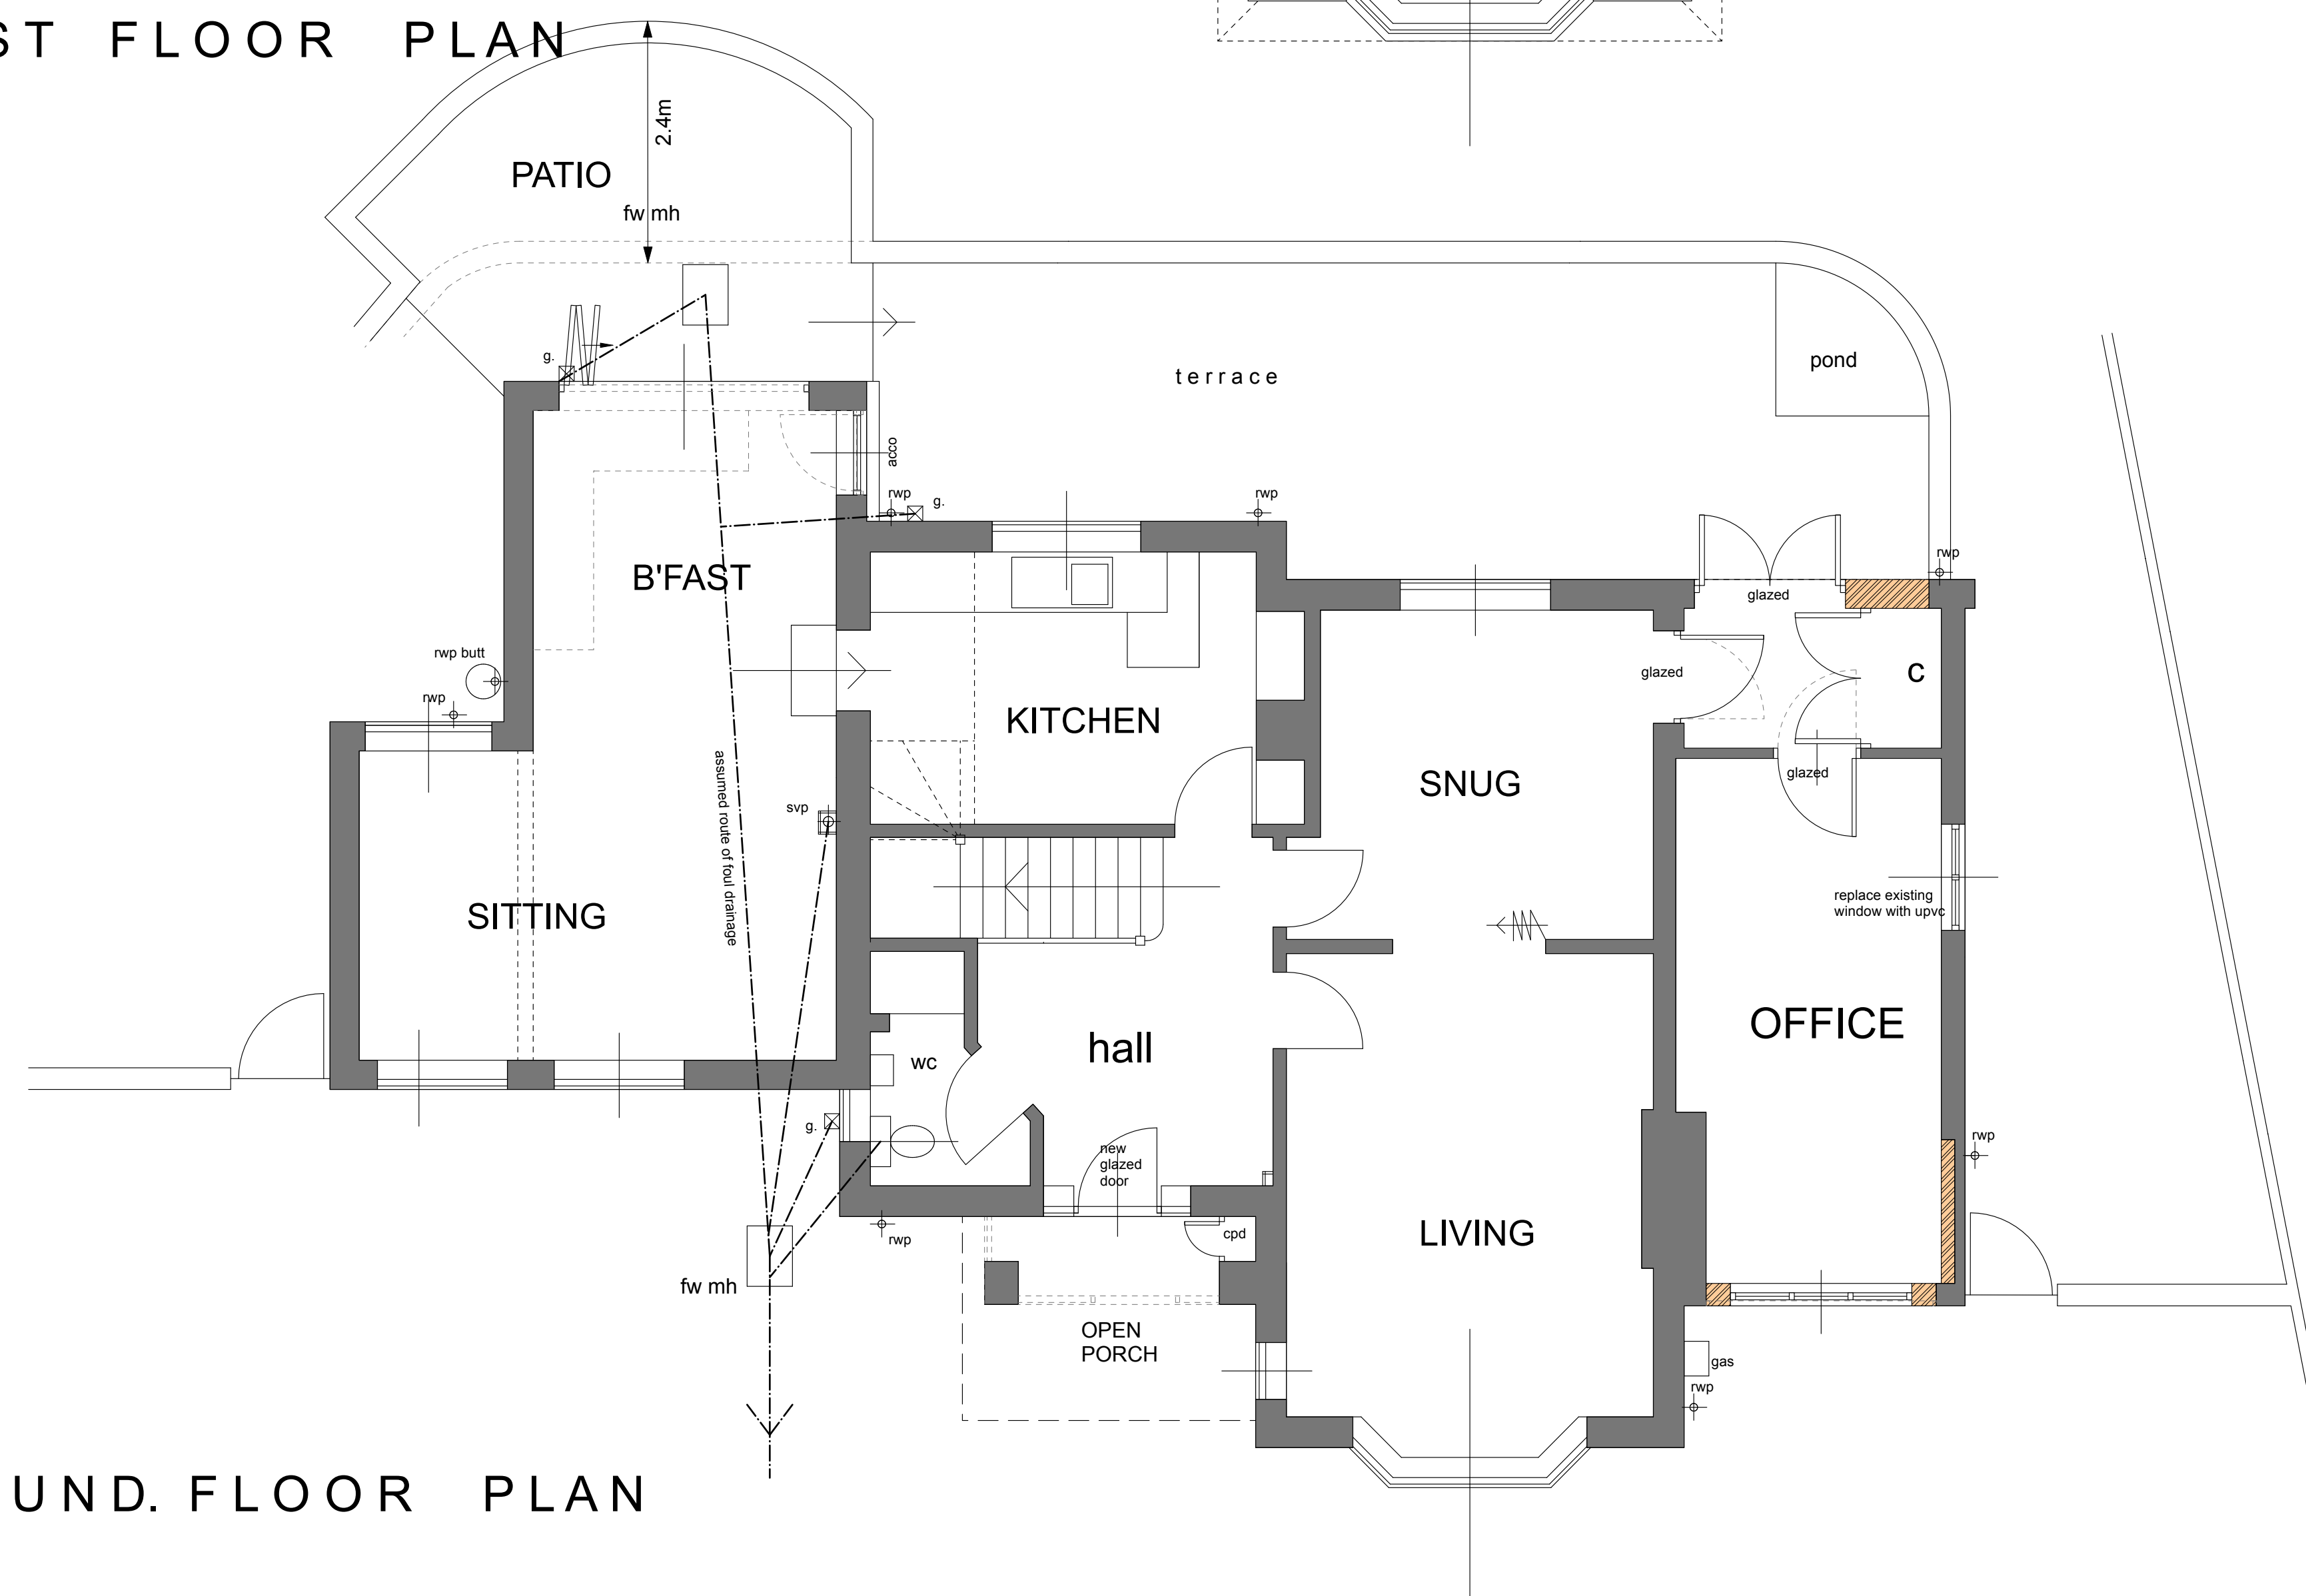

GROUND FLOOR PLAN



Revisions

JAMES PEARCE ASSOCIATES
ARCHITECTURAL CONSULTANTS AND SURVEYORS

SACHELLS GOTE LANE RINGMER
EAST SUSSEX BN8 5HX

Tel: 01273 812934 mob: 07711 039616
email: j.o.pearce@talk21.com

Client
Mr Ian Tyler

Project
10 West Common Drive
Lindfield
Sussex RH16 2AP

Drawing Name
Proposed Plans

Scale
1:50 @ A1

Date
August 2026

Drawing No
25906 04

Revision