




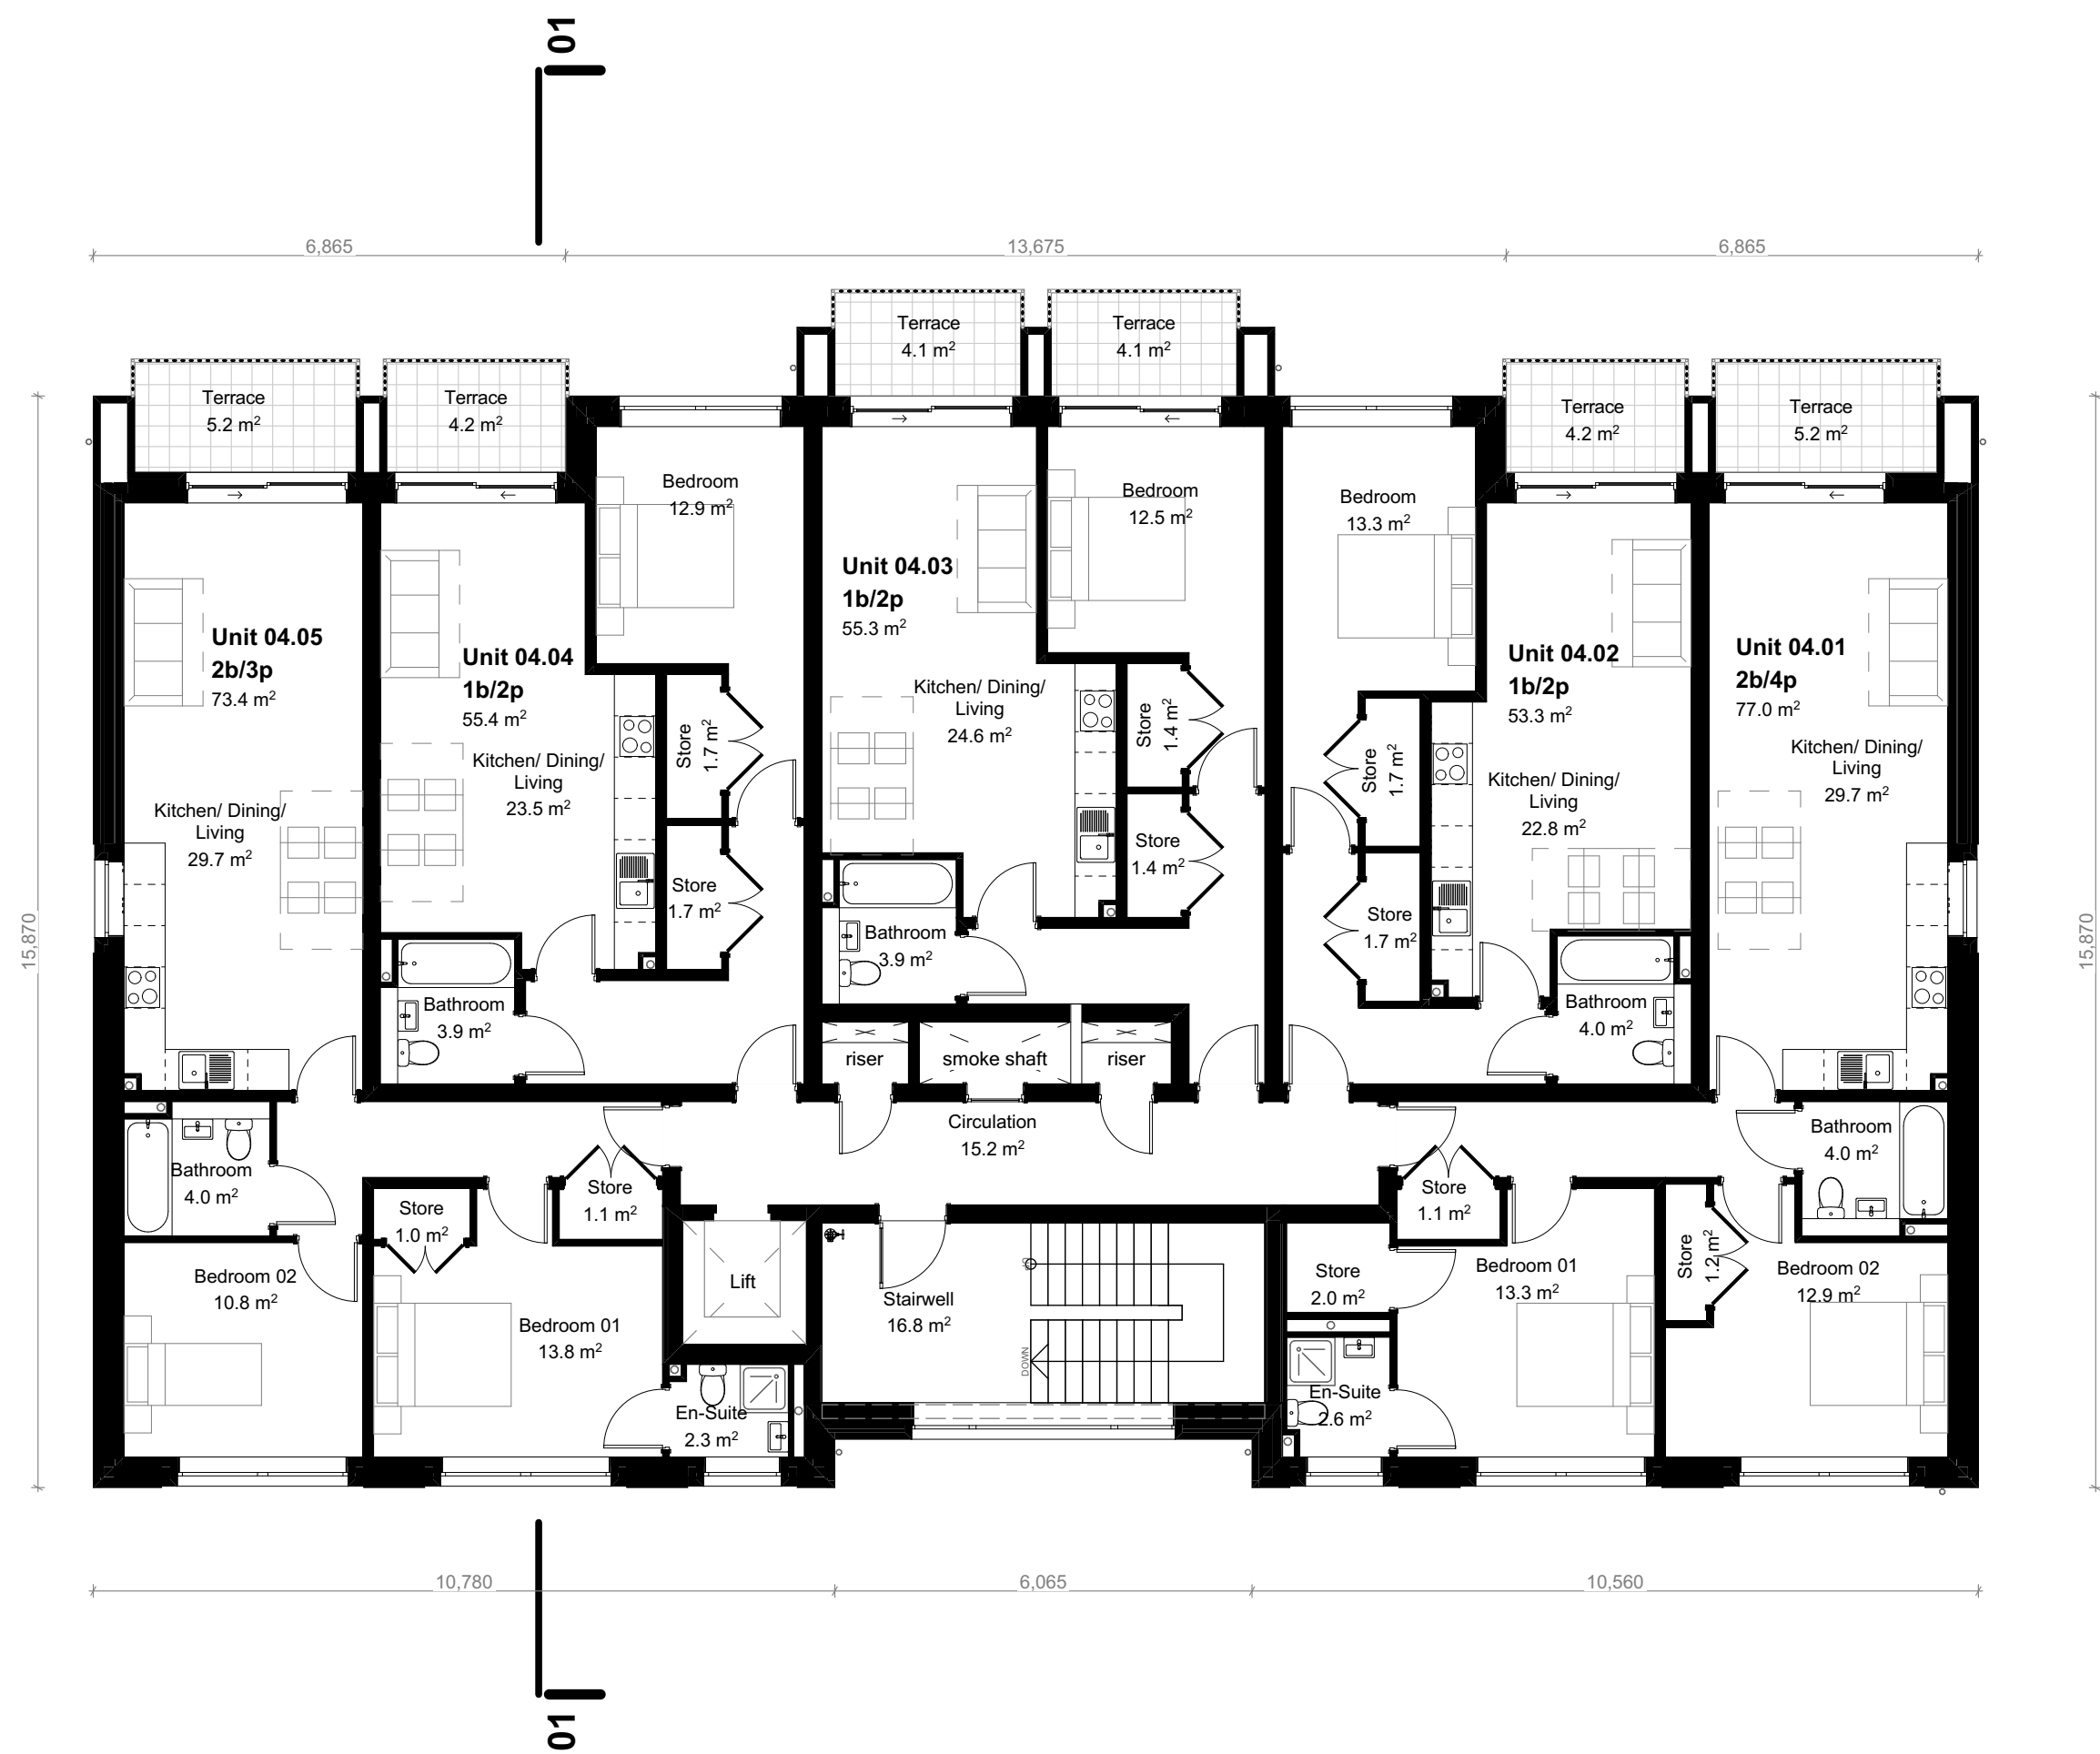

4. Proposed Fourth Floor Plan 1:100

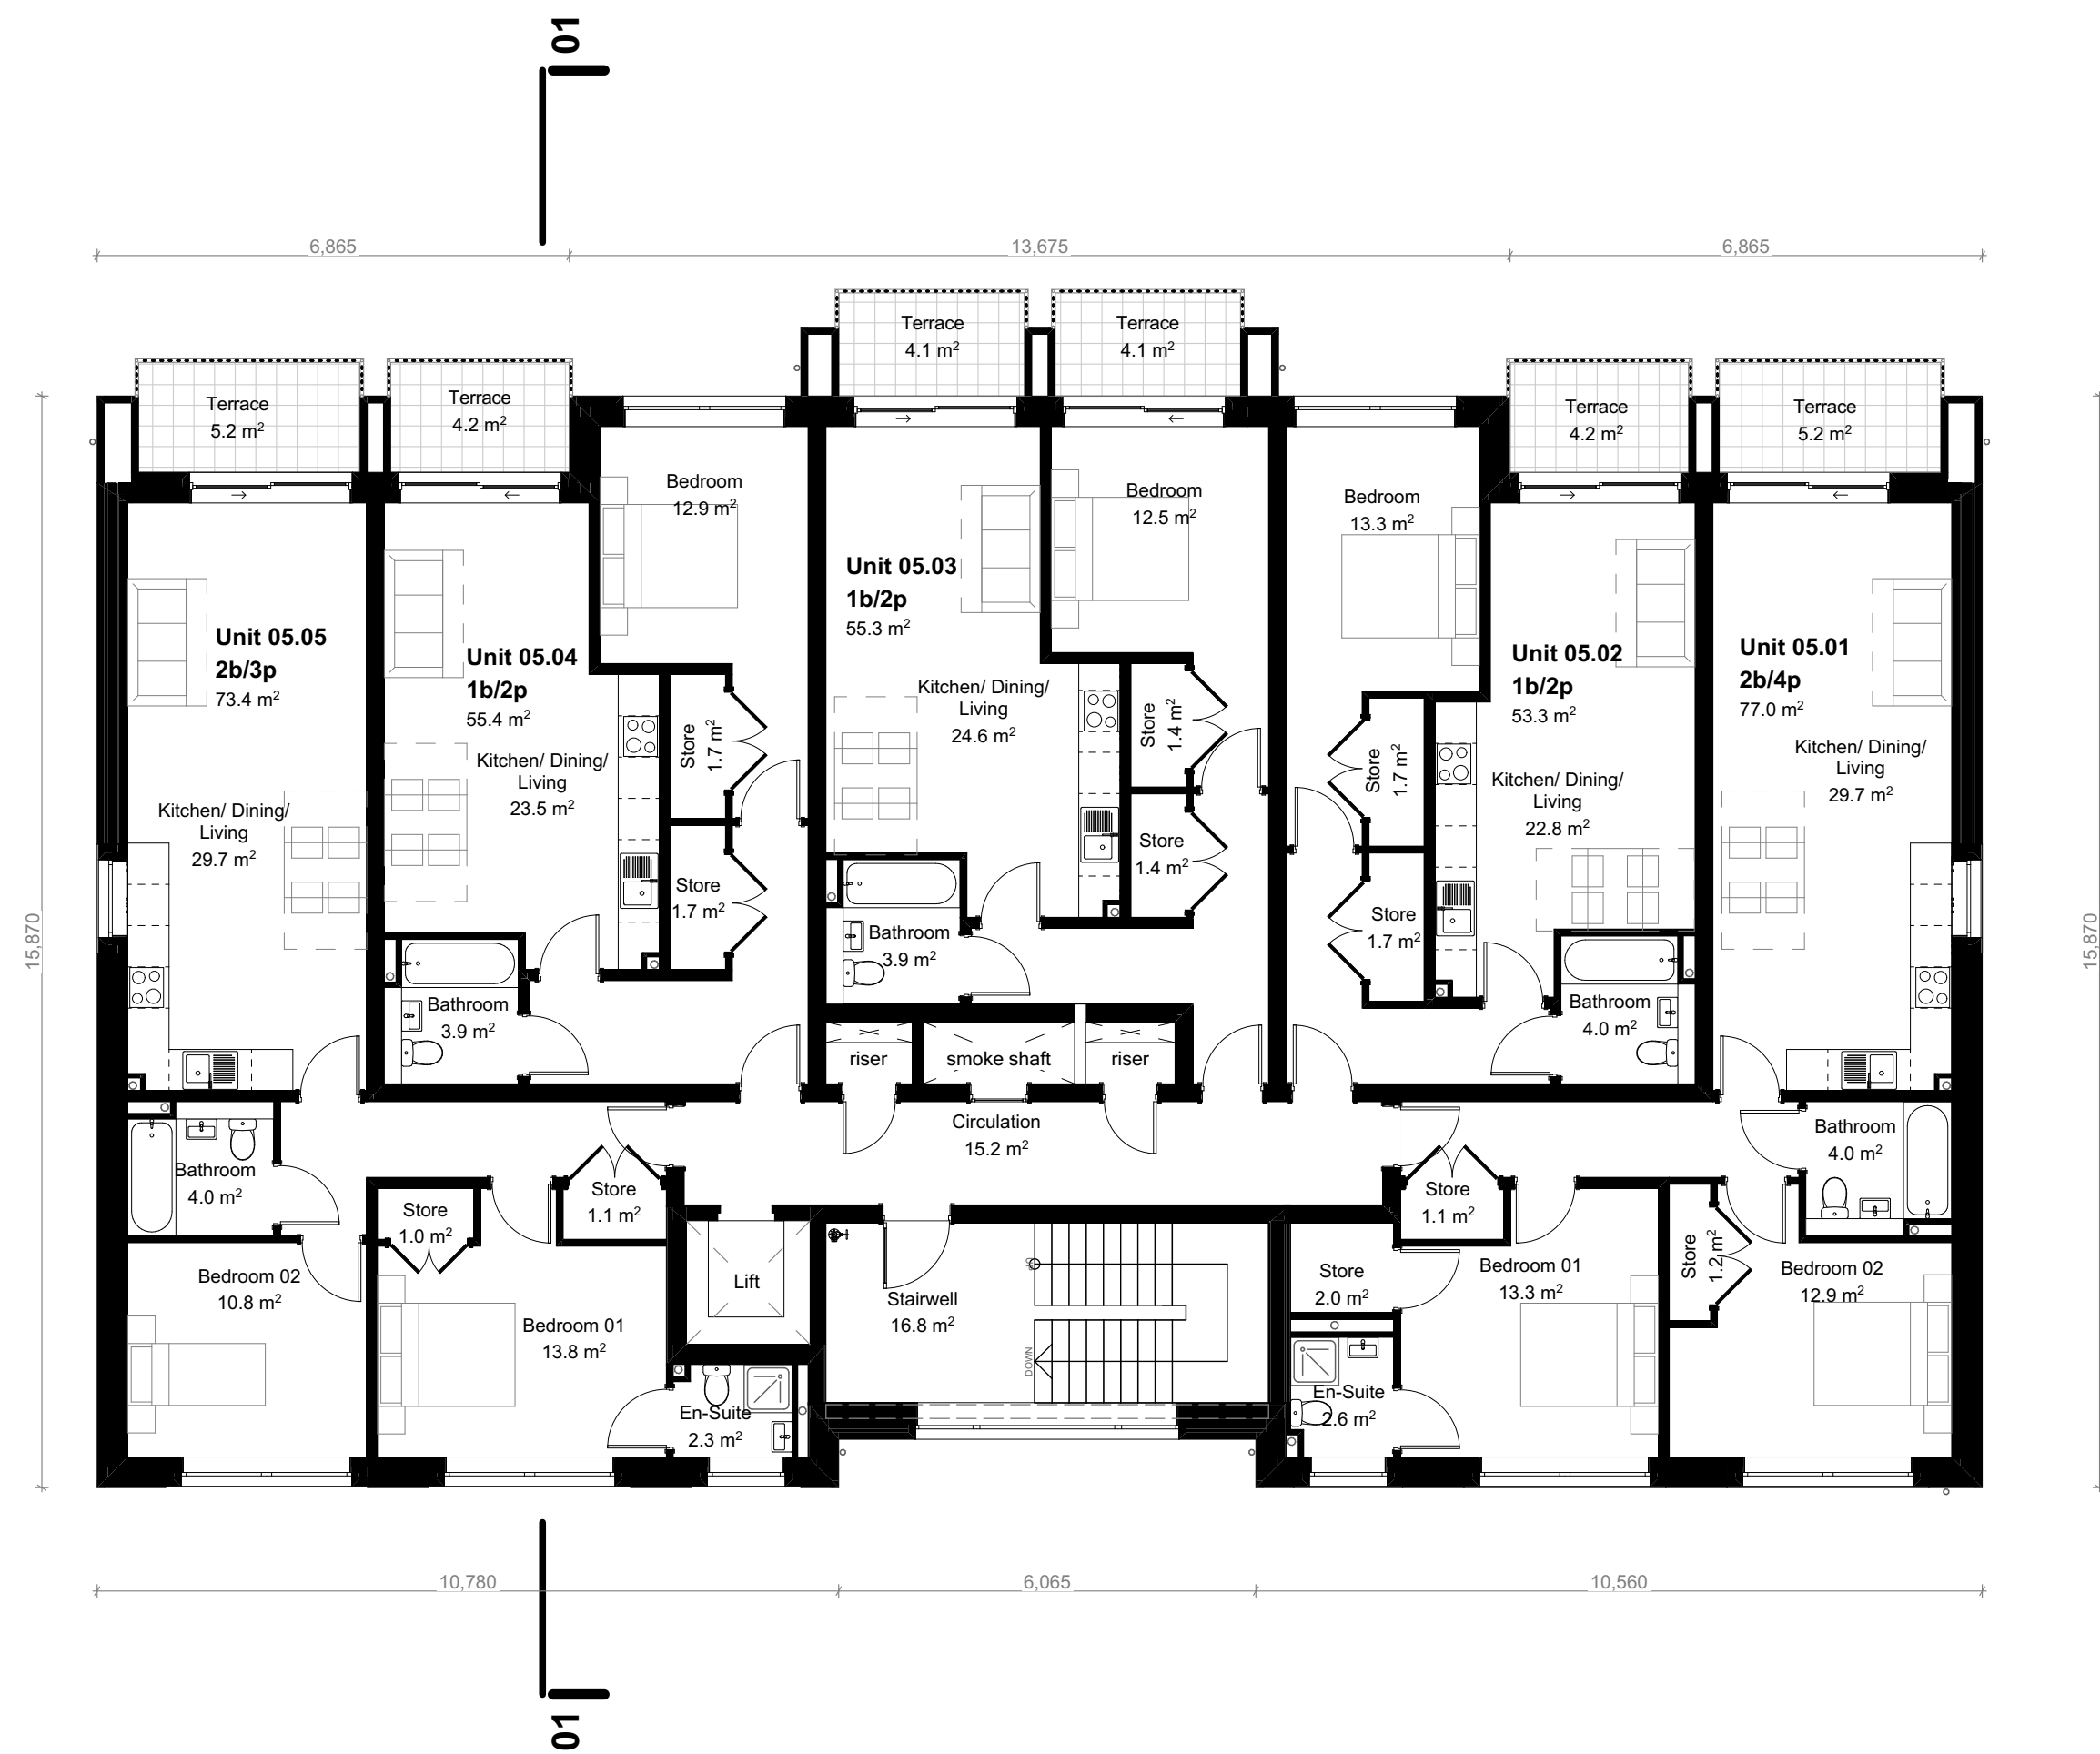

5. Proposed Fifth Floor Plan 1:100

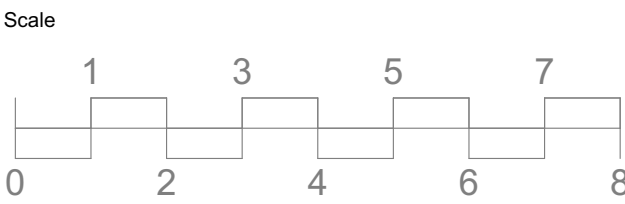

Proposed

Proposed Fourth and Fifth Floor Plans

REV	DATE	NOTES	ADDITIONAL NOTES	Site Ref:	N inkDRAWN ARCHITECTURE 0116 2555114www.inkdrawn.commail@inkdrawn.com Windermere House, 47 New Walk, Leicester, LE1 6TE All dimensions to be checked on site. Do not scale off drawing. This drawing is the copyright of Ink Drawn Architecture Ltd, and not to be reproduced without their permission.	Project: Proposed Development at Land to Rear of 25-27 Perrymount Road, Haywards Heath
P01	15/05/25	First Issue. Initial Stage 3				Drawing Title: Proposed Fourth and Fifth Floor Plans
						Drawing Reference: 1079-INK-PMR-04+05-DR-A-01005
						Scale: As Shown @ A1
						Drawn by: DG
						Status/Revision: Prelim. / P01
						Checked by: DN
						Date: May 2025
						Issued by: DG