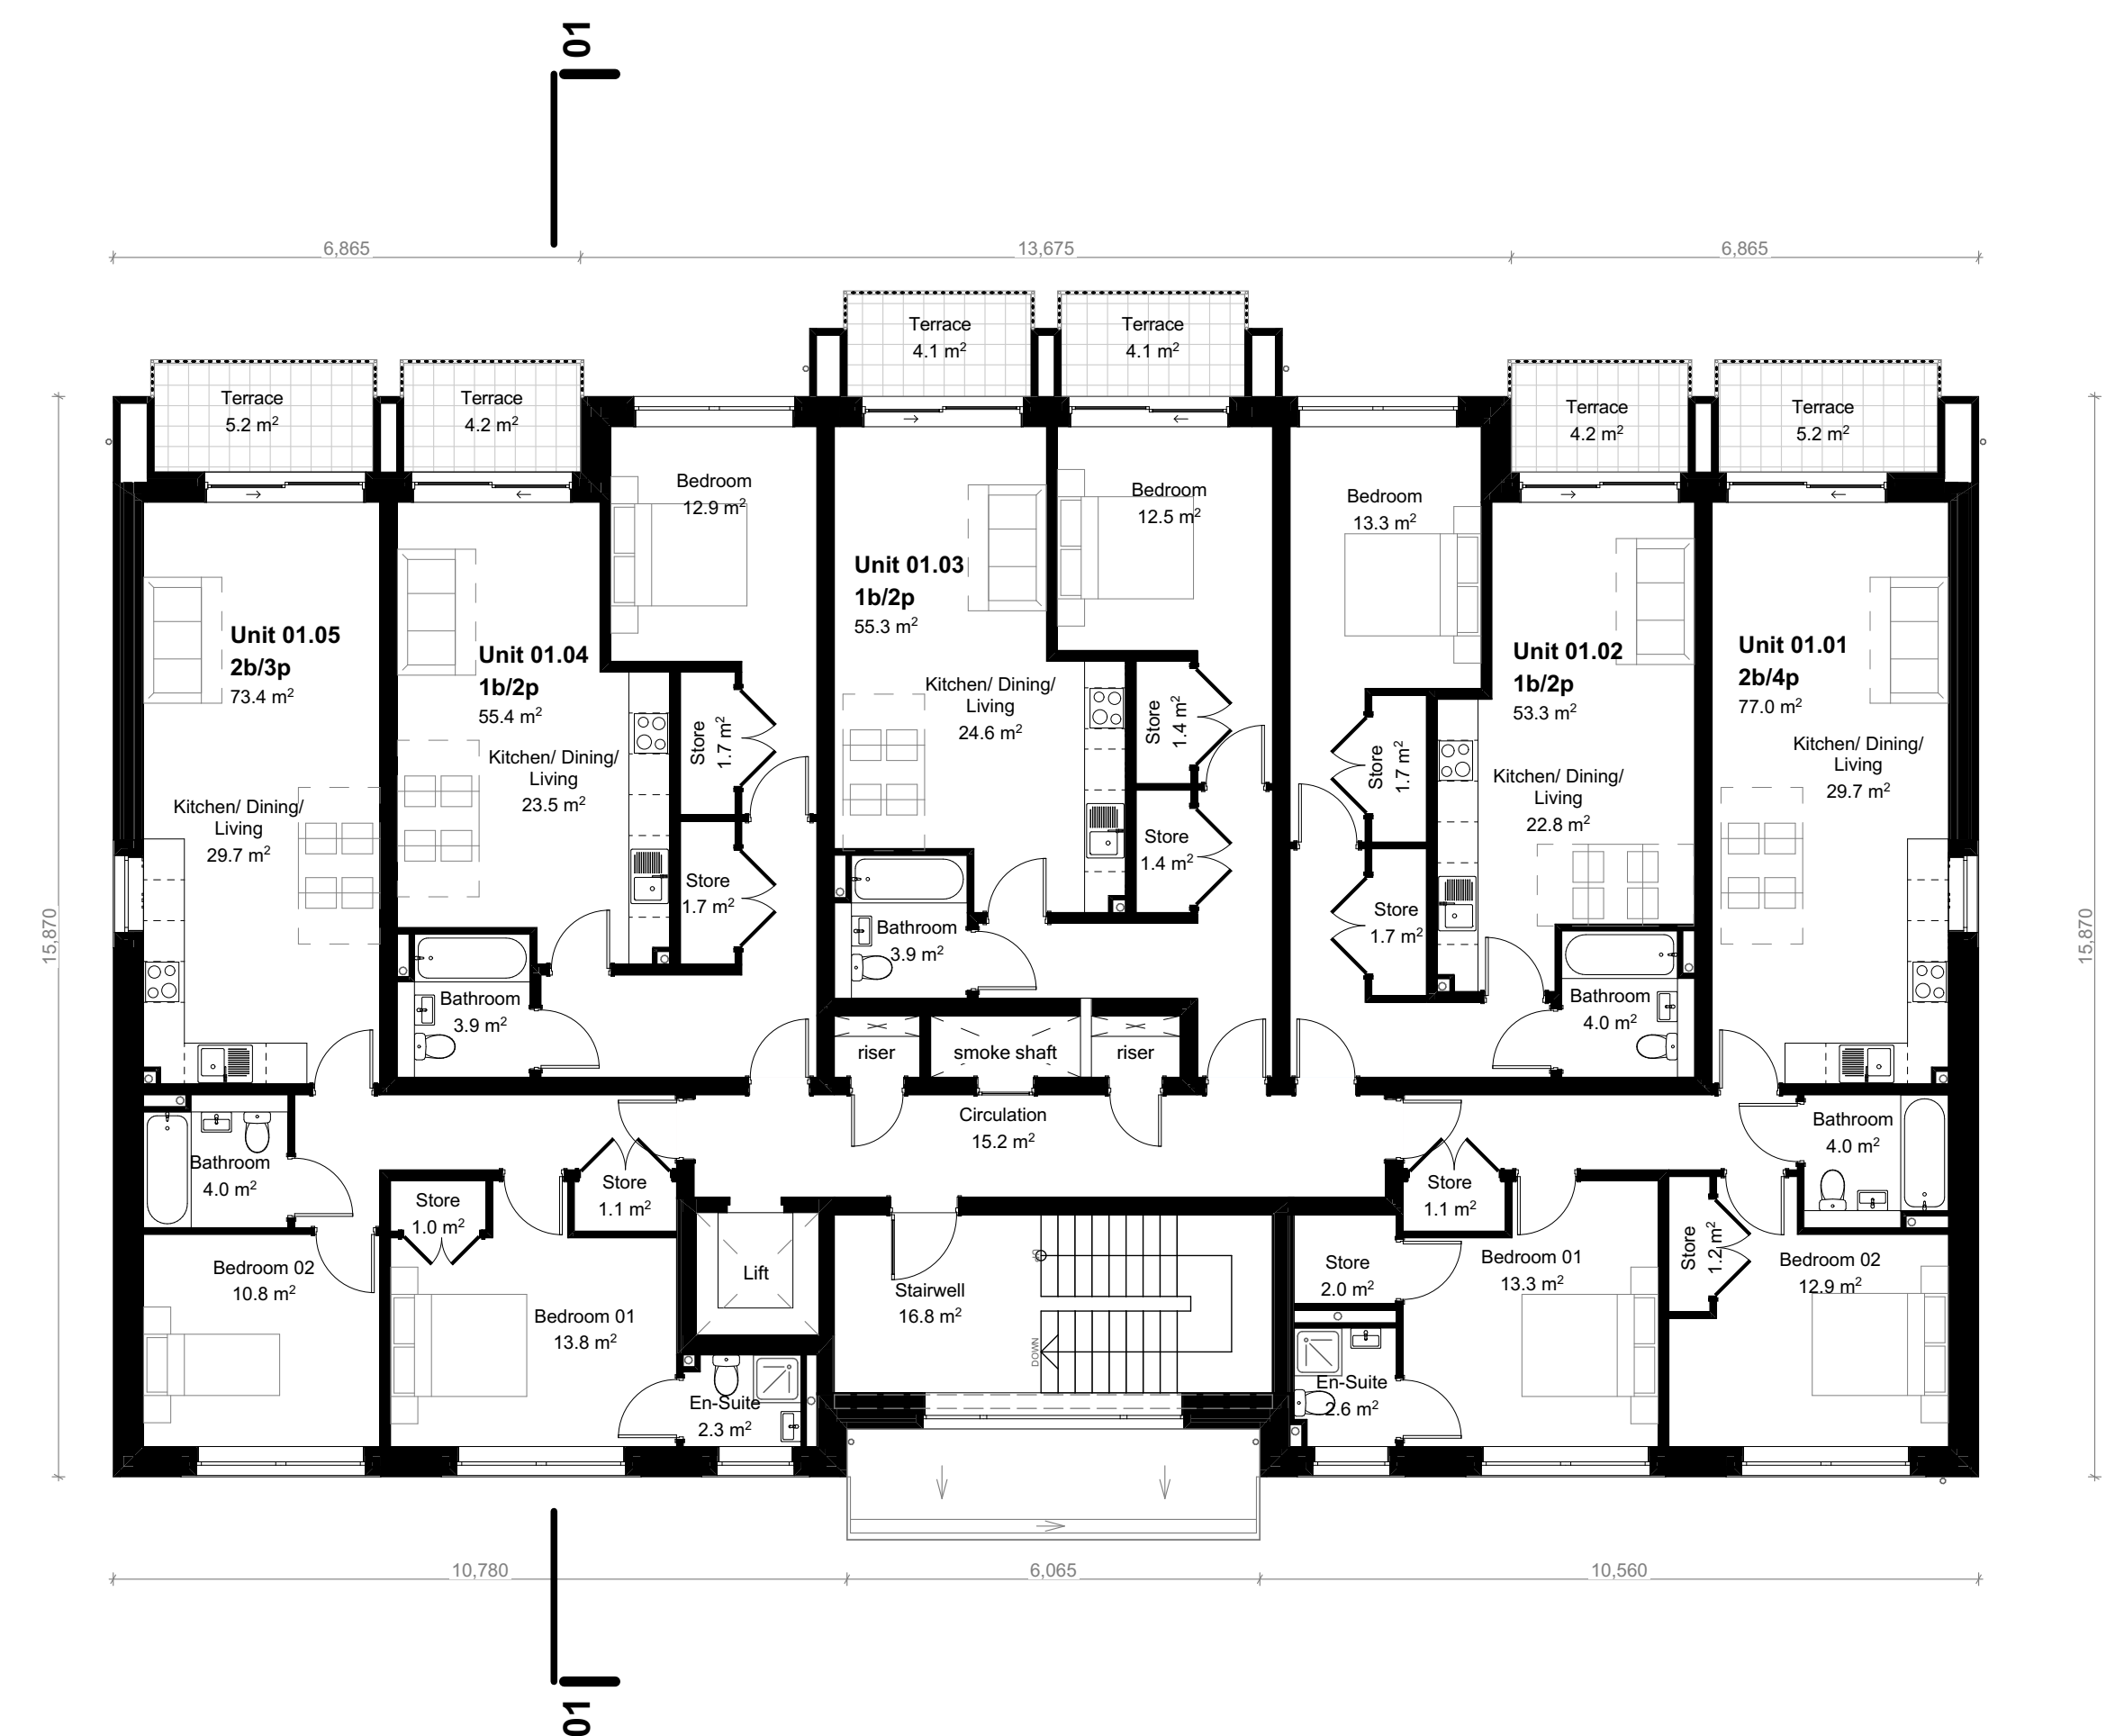
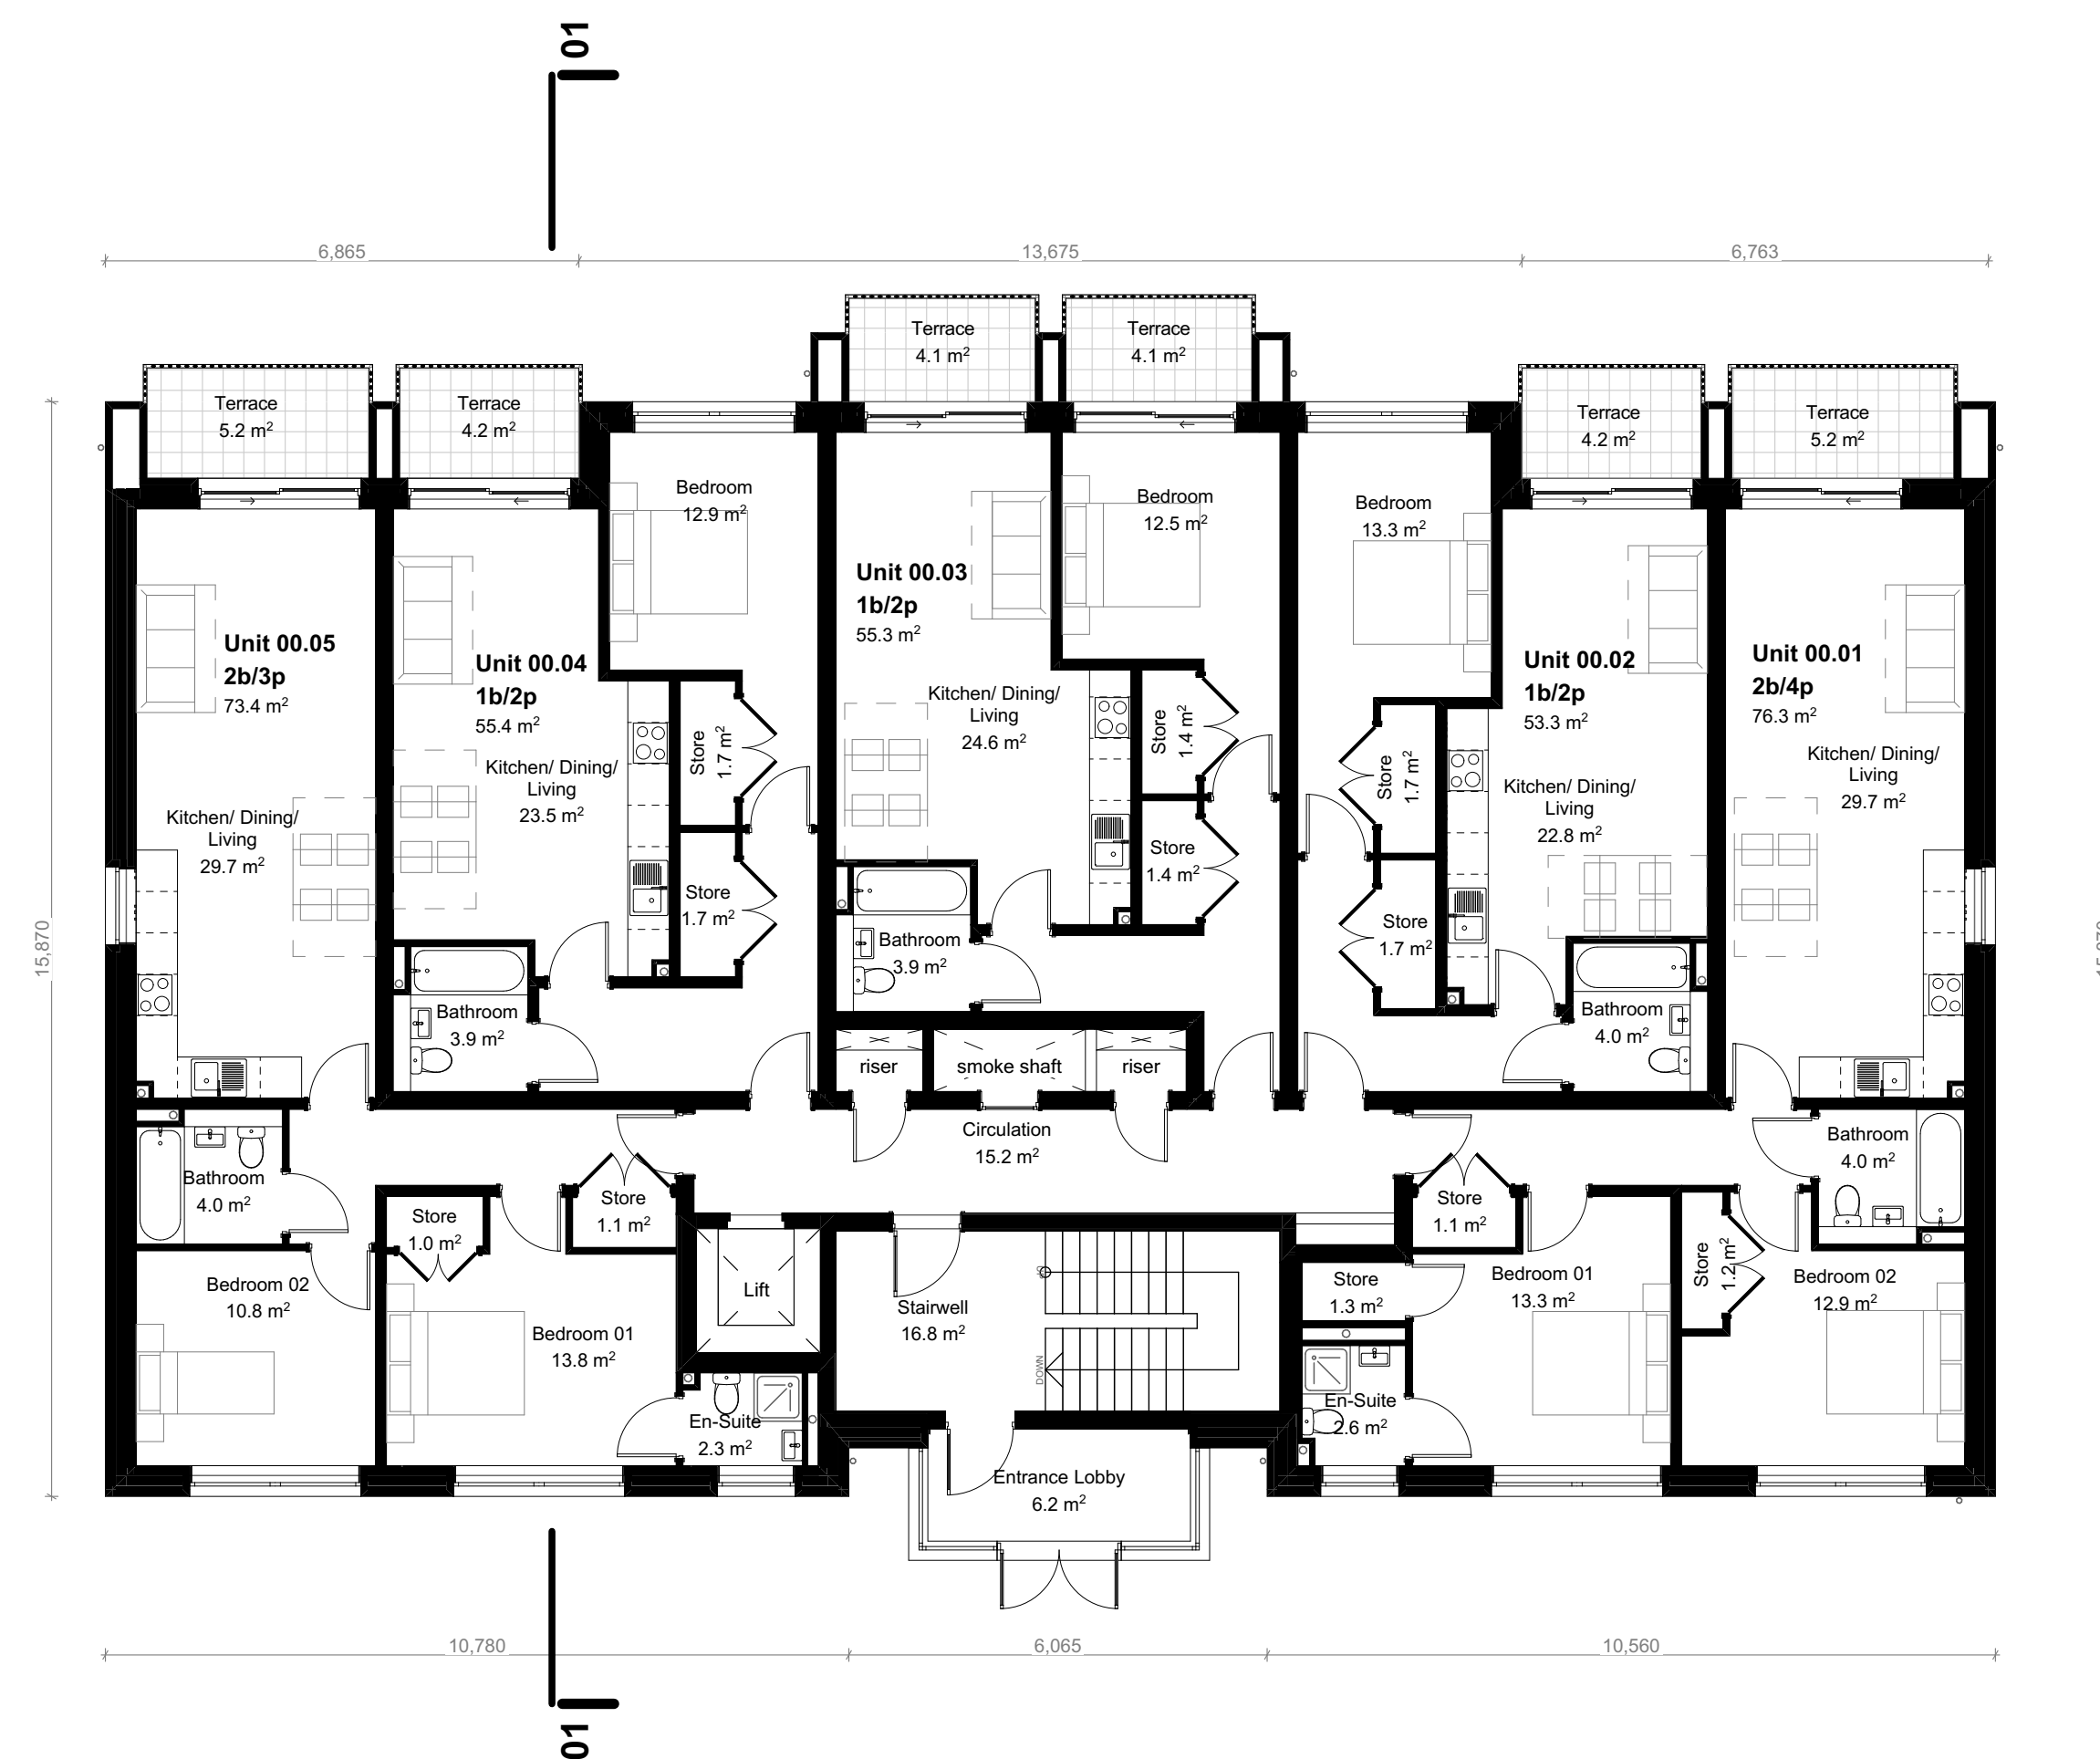
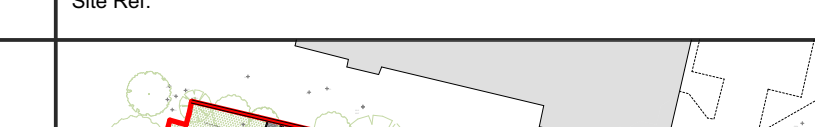


Proposed

Proposed Ground and First Floor Plans

REV			DATE	NOTES	ADDITIONAL NOTES			Site Ref:				Project: Proposed Development at Land to Rear of 25-27 Perrymount Road, Haywards Heath		
P01	15/05/25			First Issue, Initial Stage 3					inkDRAWN ARCHITECTURE			Drawing Title: Proposed Ground and First Floor Plans		
									Drawing Reference: 1079-INK-PMR-00+01-DR-A-01003			Scale: As Shown @ A1 Drawn by: DG		
									Status/Revision: Prelim. / P01 Checked by: DN			Date: May 2025 Issued by: DG		
									Windermere House, 47 New Walk, Leicester, LE1 6TE 0116 2555114 www.inkdrawn.com mail@inkdrawn.com					
									All dimensions to be checked on site. Do not scale off drawing. This drawing is the copyright of Ink Drawn Architecture Ltd, and not to be reproduced without their permission.					