



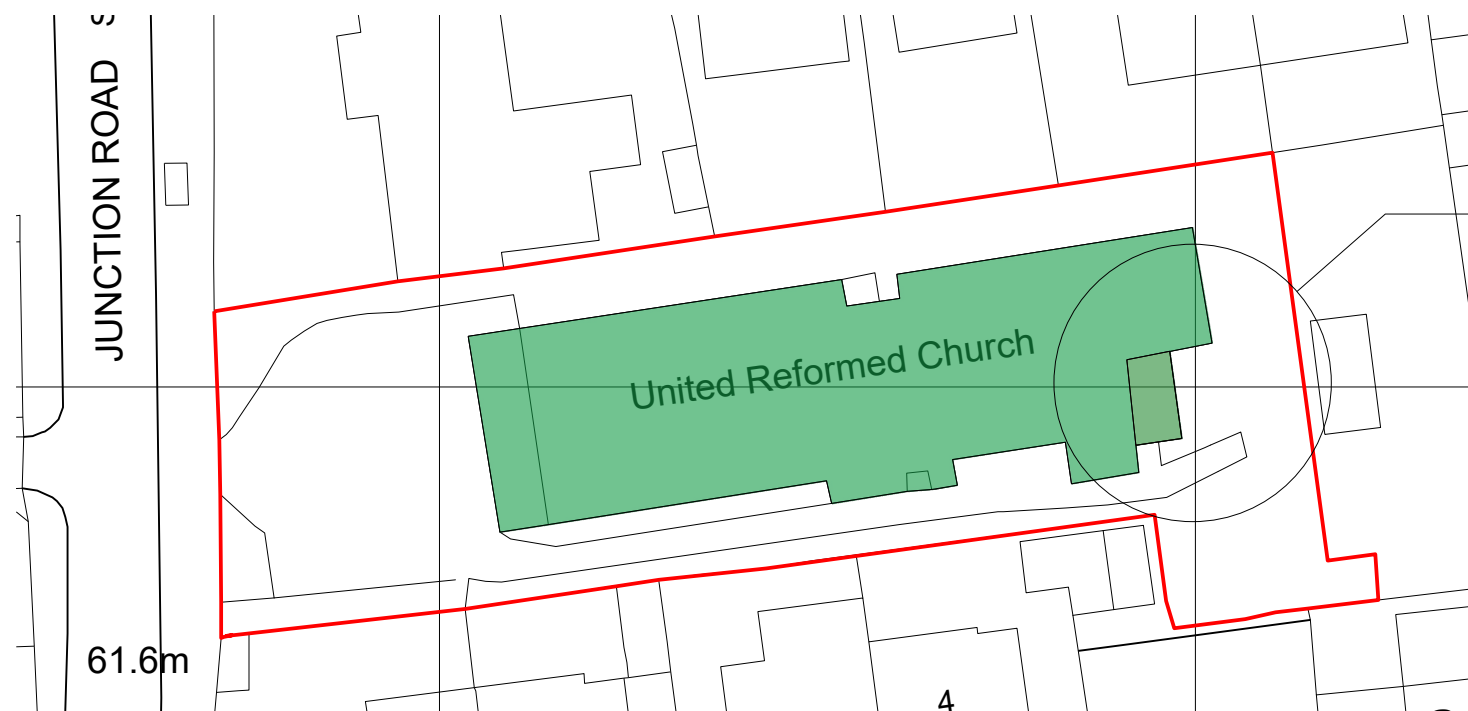

SITE PLAN 1:500

EXISTING FULL HEIGHT
GLAZING TO BE REPLACED
WITH DOOR AND PARTIALLY
INFILLED WITH MASONRY

EXISTING GLAZED DOOR TO
BE CLOSED UP WITH
MASONRY AND HIGH LEVEL
WINDOW

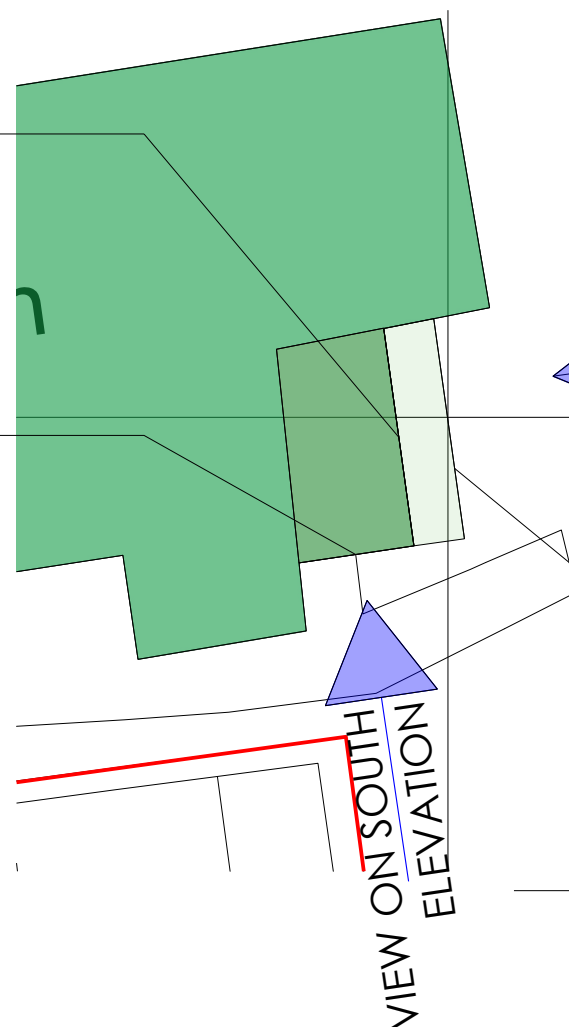

AREA A 1:200

Notes:

B	EFFECTED ELEVATIONS ANNOTATED	APS	21/4/25
A	issued for BC approval.	APS	23/11/22

REV:	DESCRIPTION:	BY:	DATE:
STATUS: PLANNING APPLICATION			

A P Sherlock Associates Ltd.
17 Wykeham Way
Burgess Hill
West Sussex RH15 0HE
T 01444 232 718

CLIENT: URC
JUNCTION ROAD
BURGESS HILL

ARCHITECT:

SITE: NEW DISABLED FACILITIES
UNITER REFORMED CHURCH

TITLE: BLOCK PLAN 1:200
PLAN 1:200

SCALE AT A3: 1:500&200	DATE: 04/04/2026	DRAWN: APS	CHECKED: APS
PROJECT NO: ASA 0079	DRAWING NO: 003	REVISION: B	