



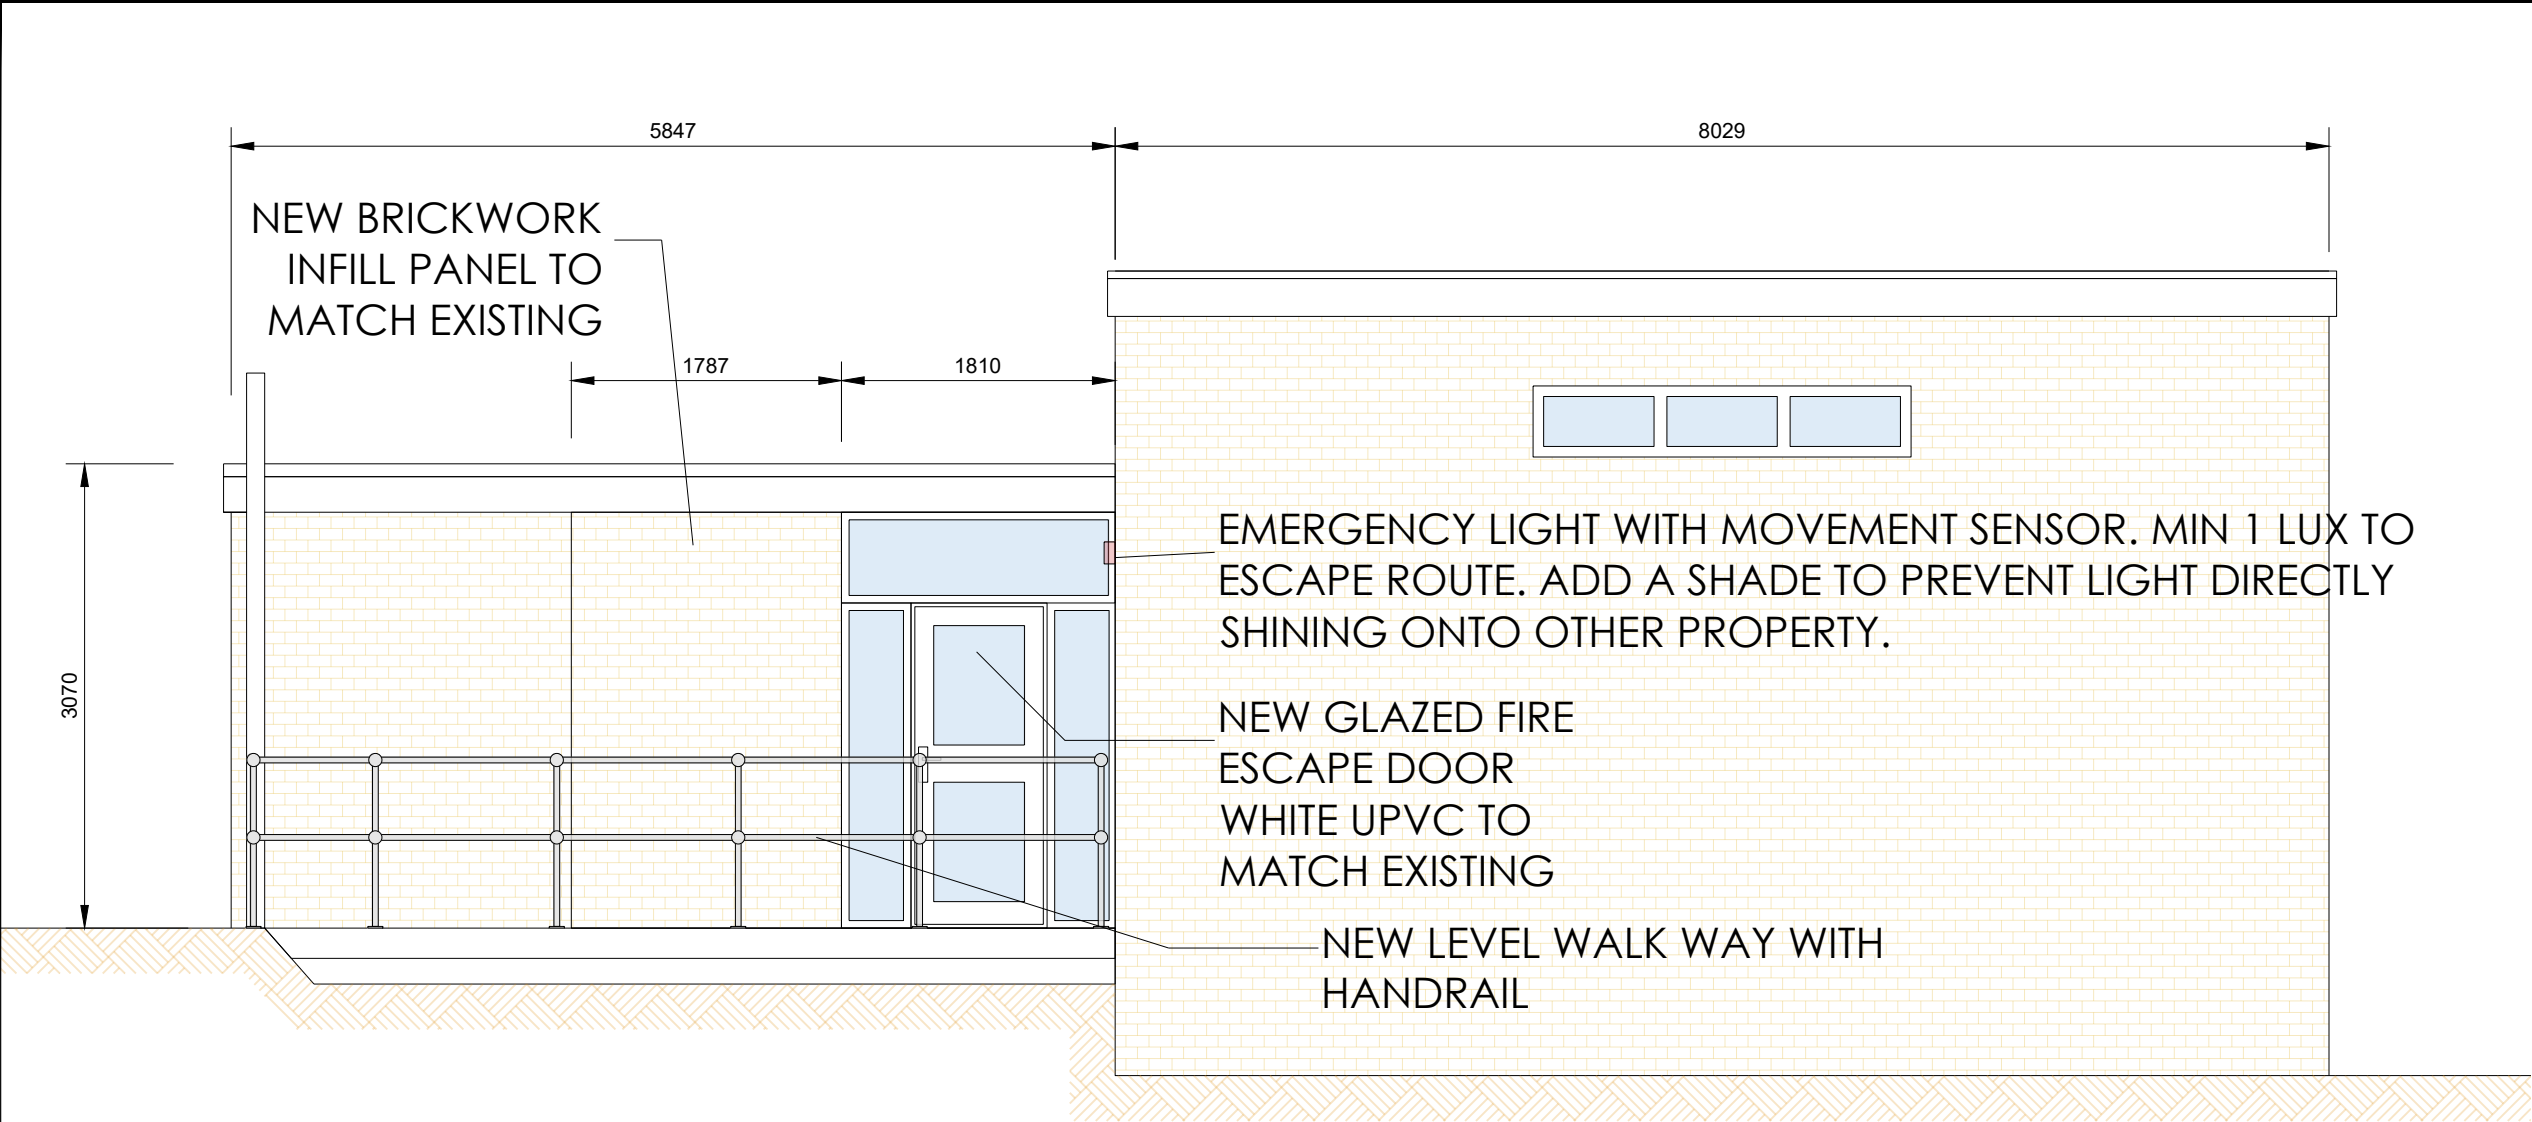

EAST ELEVATION

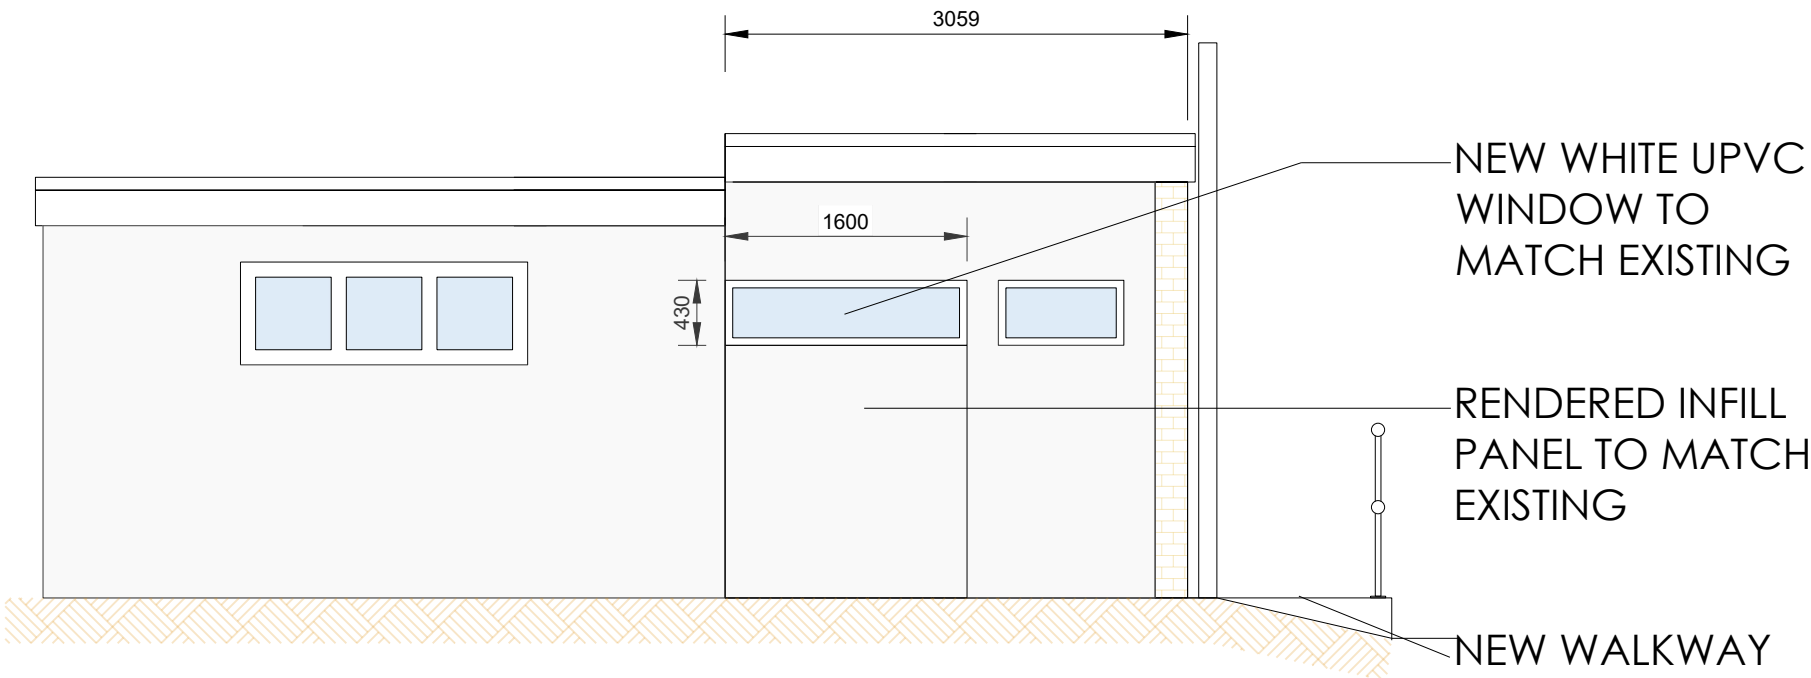

SOUTH ELEVATION

Notes:

REV:	DESCRIPTION:	BY:	DATE:
STATUS: PLANNING APPLICATION			

A P Sherlock Associates Ltd. 17 Wykeham Way Burgess Hill West Sussex RH15 0HE T 01444 232 718			
---	--	--	--

CLIENT:	URC JUNCTION ROAD BURGESS HILL
ARCHITECT:	

SITE:	NEW DISABLED FACILITIES UNITER REFORMED CHURCH		
TITLE:	PROPOSED ELEVATIONS 1:50		
SCALE AT A3:	DATE:	DRAWN:	CHECKED:
1:50	04/04/2026	APS	APS
PROJECT NO:	DRAWING NO:	REVISION:	
ASA 0079	005	B	