


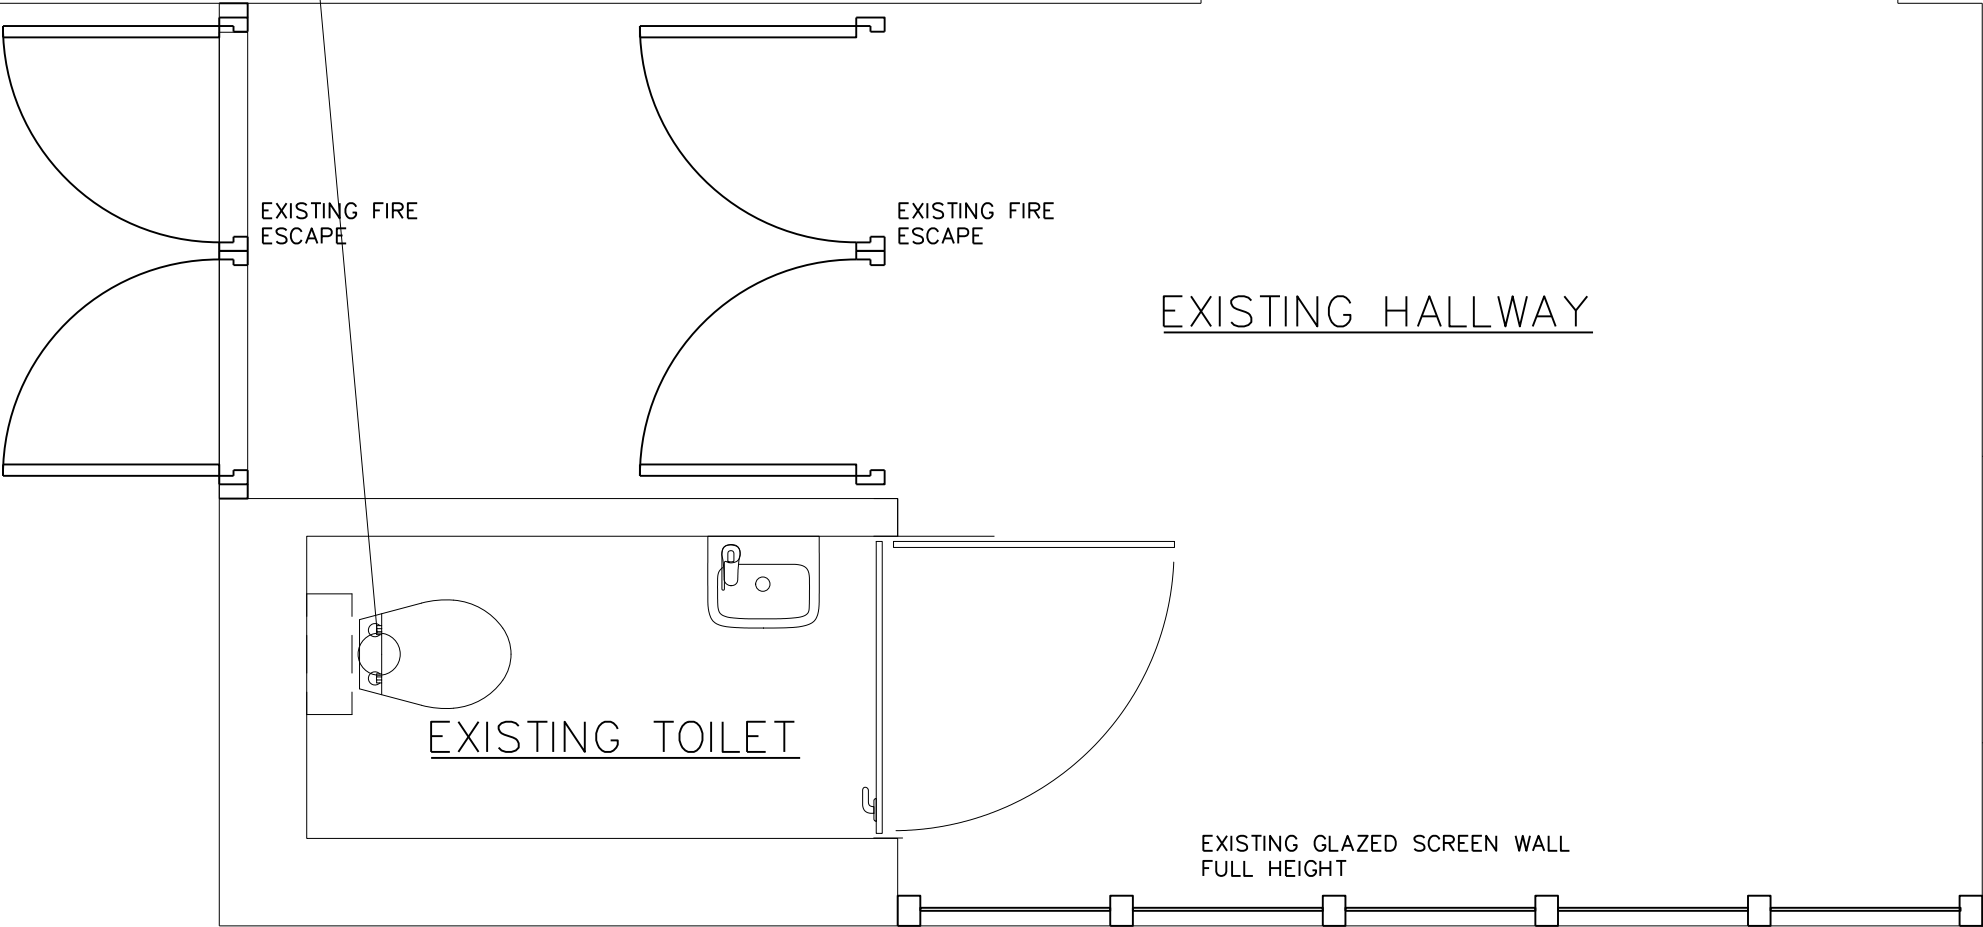

Notes:

1. Dimensions shall be checked and verified prior to work being commenced on site.
2. This drawing is issued for the sole and exclusive use of the named recipient. Distribution to any third party is on the strict understanding that no liability is accepted by a p Sherlock Associates Ltd for any discrepancies, errors or omissions that may be present and no guarantee is offered as to the accuracy of the information shown.

BUILDING REGULATIONS
DRAWING
SUBJECT TO APPROVAL

A	issued for BC approval.	APS	23/11/22
---	-------------------------	-----	----------

REV:	DESCRIPTION:	BY:	DATE:
STATUS: BUILDING CONTROL			

A P Sherlock Associates Ltd.
17 Wykeham Way
Burgess Hill
West Sussex RH15 0HE
T 01444 232 718

CLIENT:	URC JUNCTION ROAD BURGESS HILL
ARCHITECT:	

SITE:	NEW DISABLED FACILITIES UNITER REFORMED CHURCH		
TITLE:	GROUND FLOOR PLAN EXISTING		

SCALE AT A3: 1:25	DATE: 07/10/22	DRAWN: APS	CHECKED: APS
PROJECT NO: ASA 0079	DRAWING NO: 006	REVISION: A	