



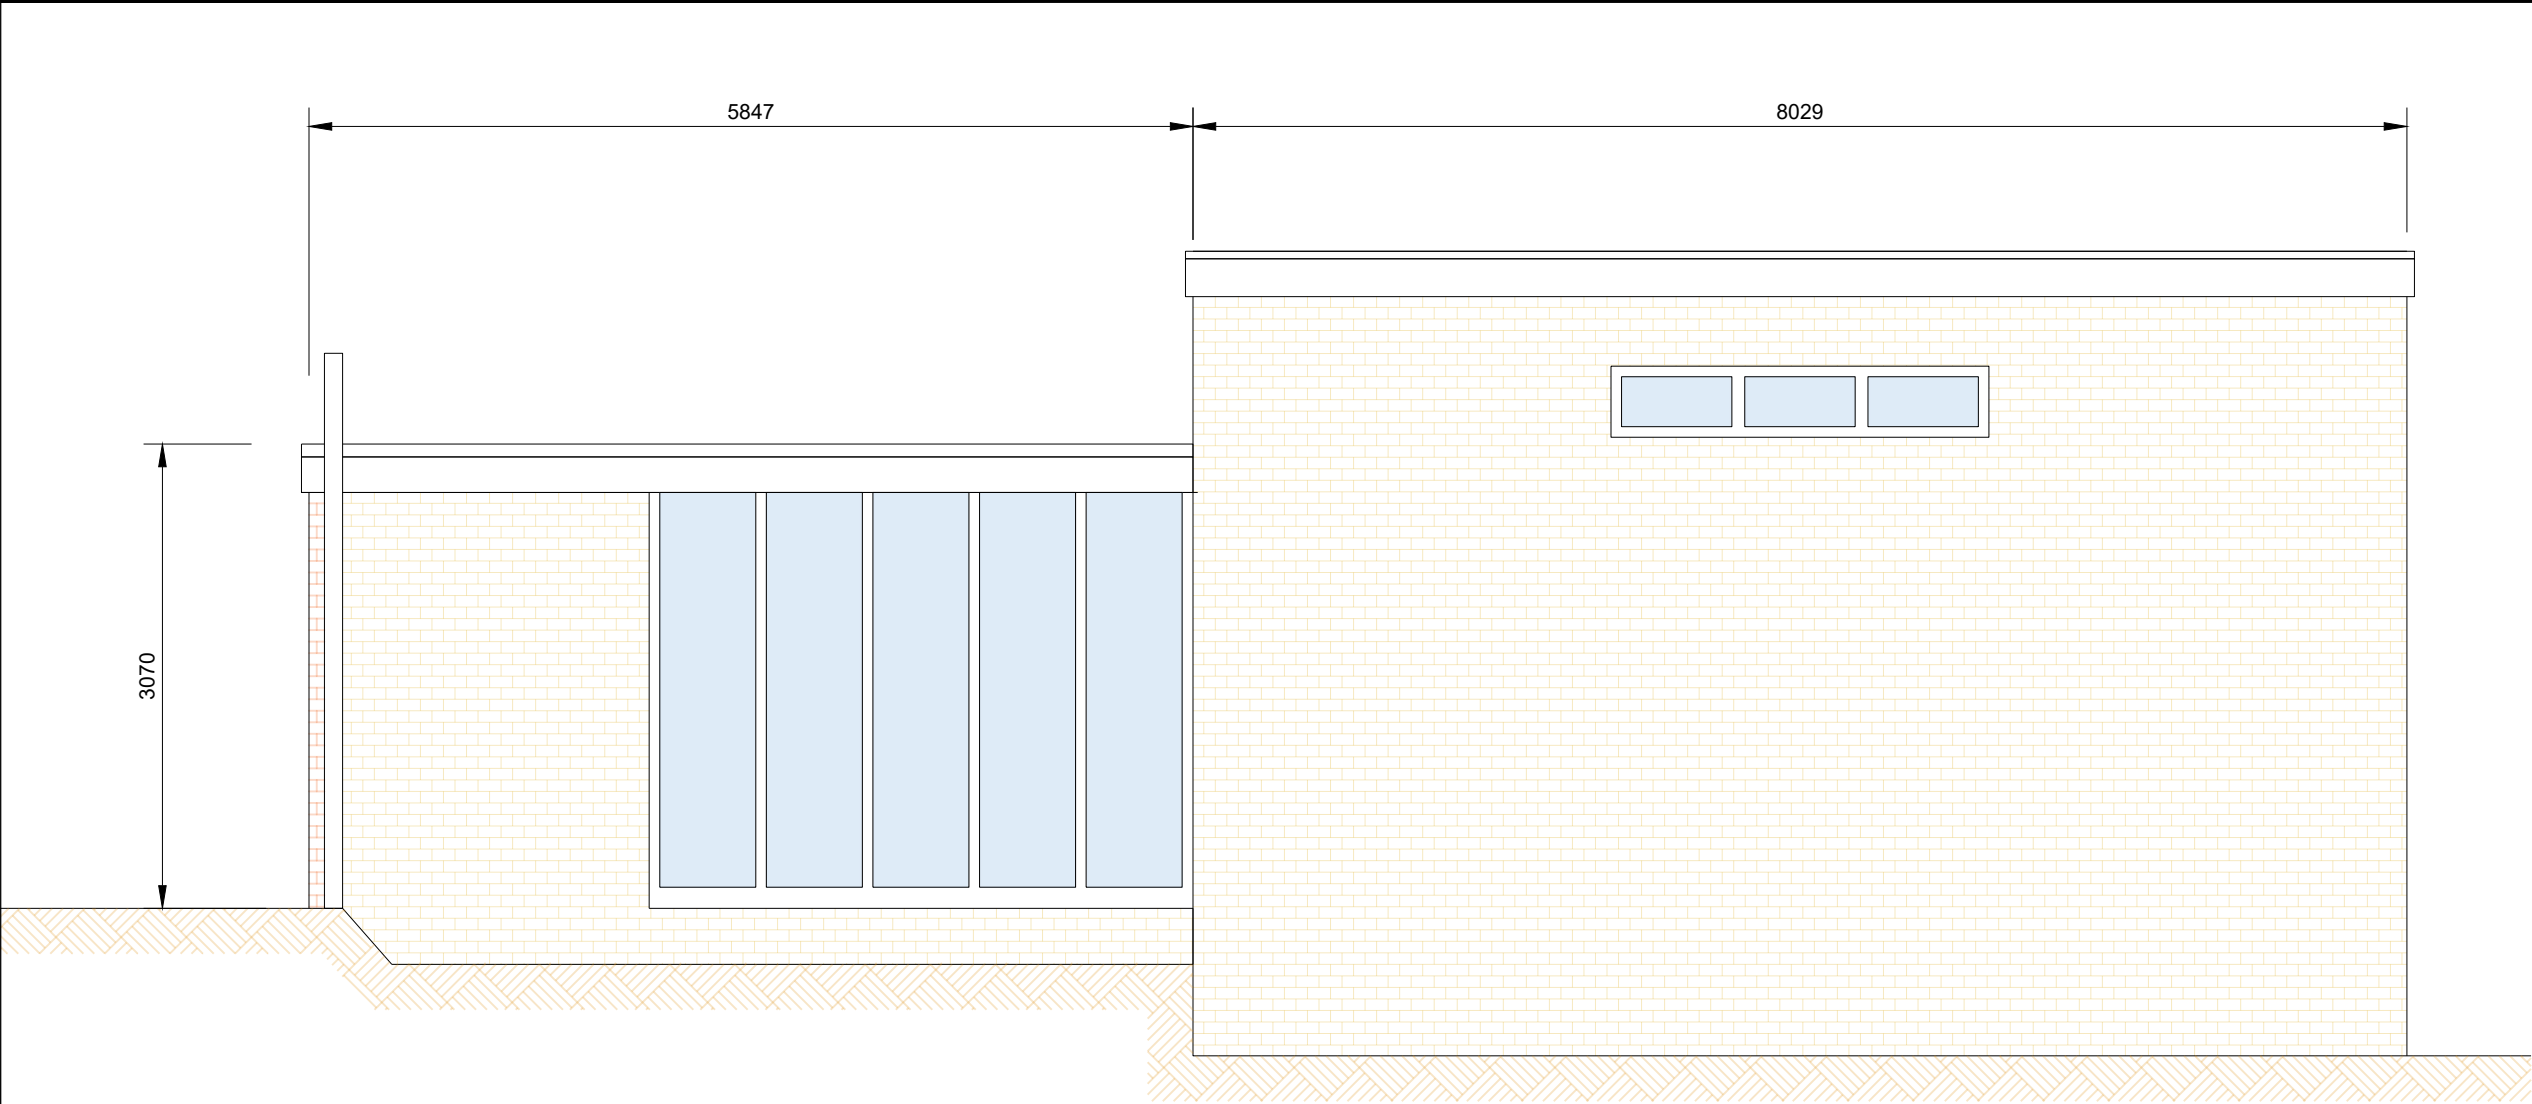

EAST ELEVATION

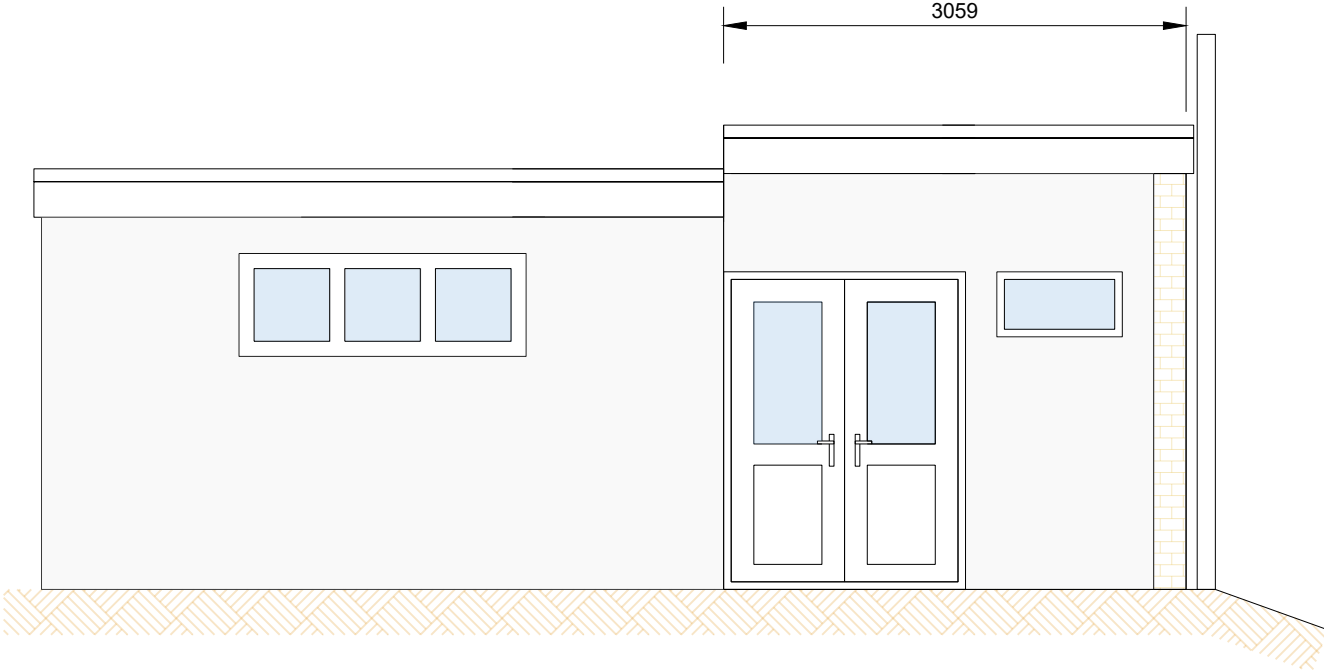

SOUTH ELEVATION

Notes:

A	issued for BC approval.	APS	23/11/22
---	-------------------------	-----	----------

REV:	DESCRIPTION:	BY:	DATE:
STATUS: PLANNING APPLICATION			

A P Sherlock Associates Ltd.
17 Wykeham Way
Burgess Hill
West Sussex RH15 0HE
T 01444 232 718

CLIENT:	URC JUNCTION ROAD BURGESS HILL
ARCHITECT:	

SITE:	NEW DISABLED FACILITIES UNITER REFORMED CHURCH		
TITLE:	EXISTING ELEVATIONS 1:50		
SCALE AT A3: 1:50	DATE: 04/04/2026	DRAWN: APS	CHECKED: APS
PROJECT NO: ASA 0079	DRAWING NO: 004	REVISION: A	