



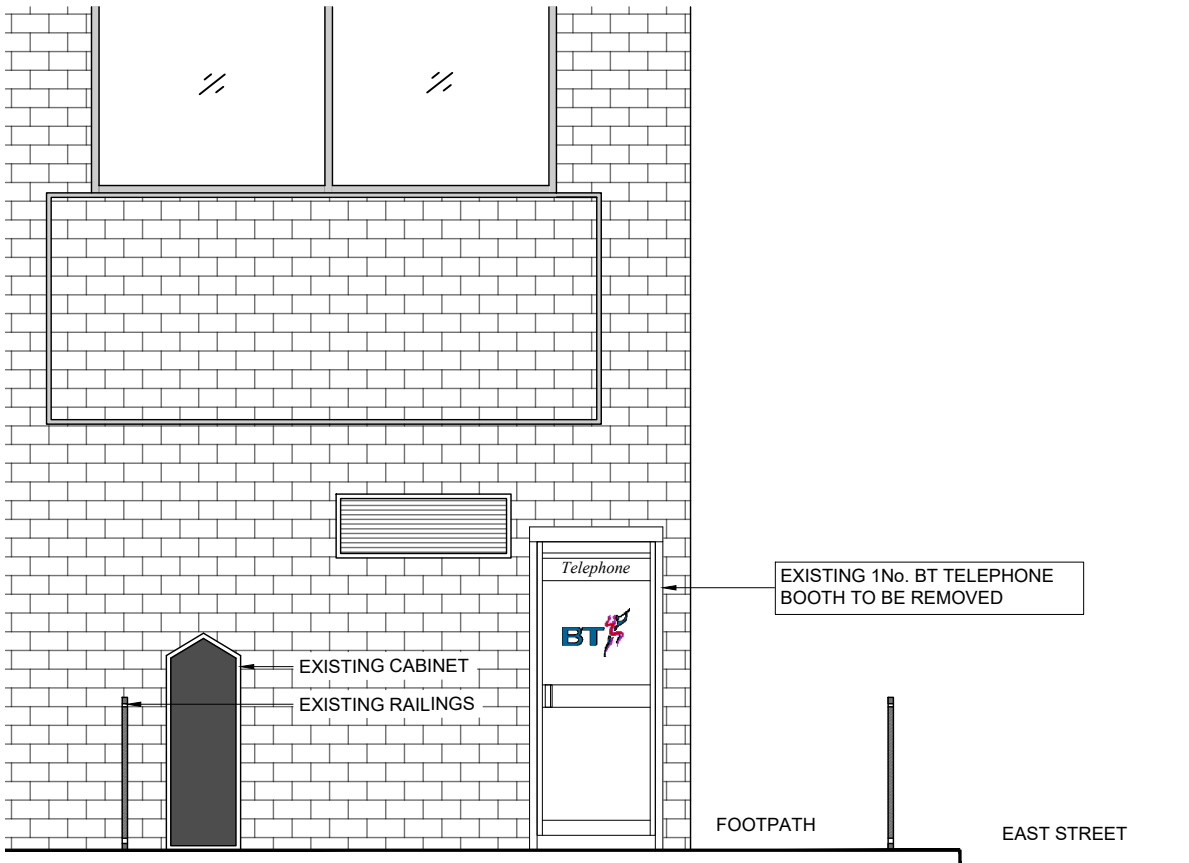


EXISTING FRONT ELEVATION
SCALE 1:50

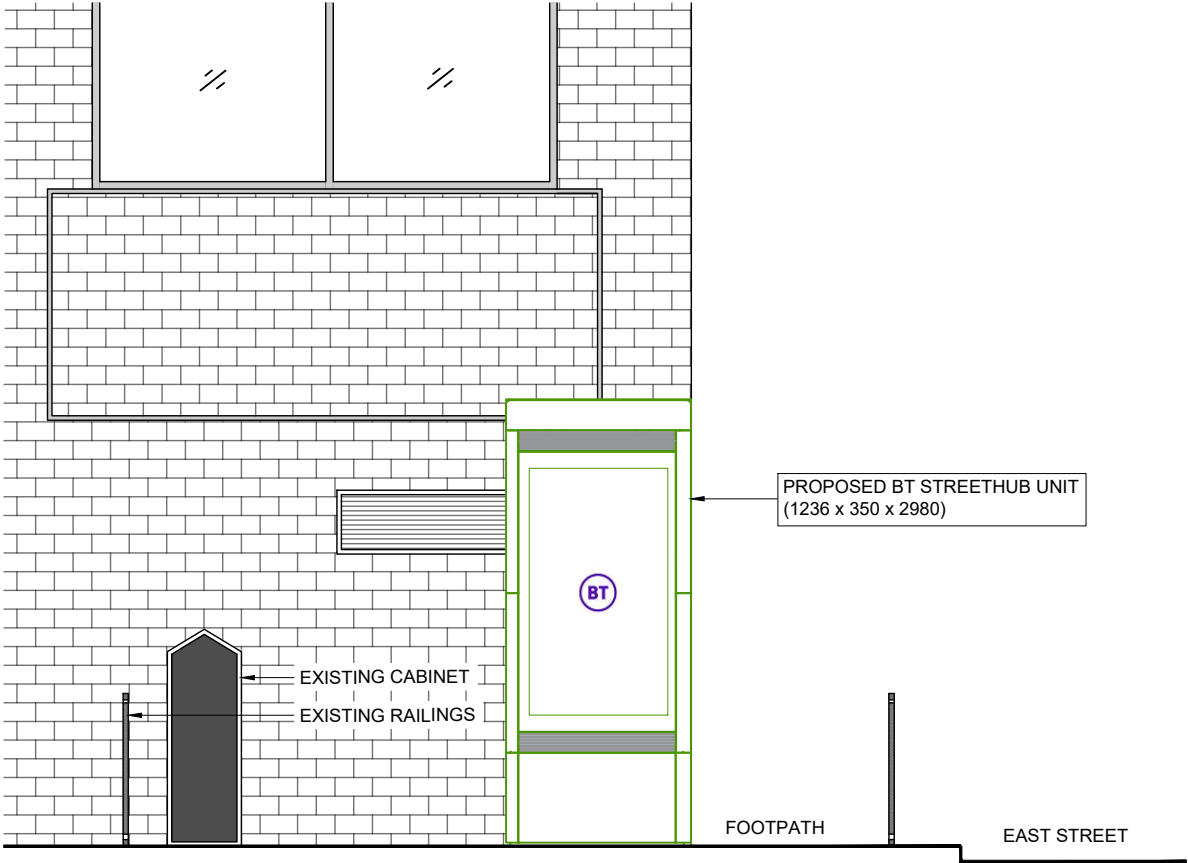

PROPOSED FRONT ELEVATION
SCALE 1:50



PROPOSED PHOTOMONTAGE
NTS

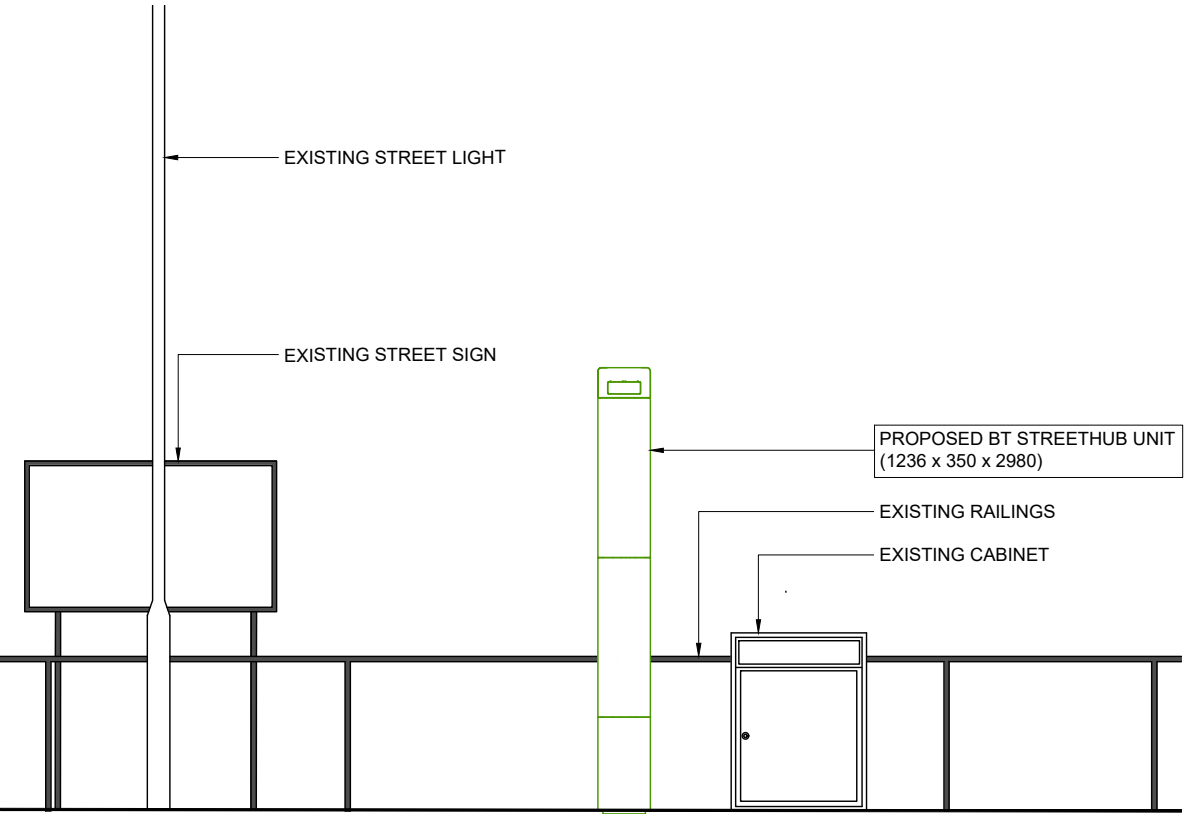

PROPOSED SIDE ELEVATION
SCALE 1:50

GENERAL NOTES
Use written dimensions only, do not scale from drawing. Use latest revision of all referenced information.
LAT 51.124180 LONG -0.010233

Rev	Date	Description	Drawn	Chkd
A	02/04/2026	New BT Streethub Structure	AKN	ABH



Drg Status PLANNING	
Cell No. & Name ESG-107	
Site Name & Address Pavement o/s East Grinstead Library, West Street, East Grinstead, RH19 4SR	
Drawing Title EXISTING AND PROPOSED ELEVATIONS	
Scale 1:50	Date 02/04/2026
Drawn By AKN	Checked By ABH
Drawing Number 003	Revision A