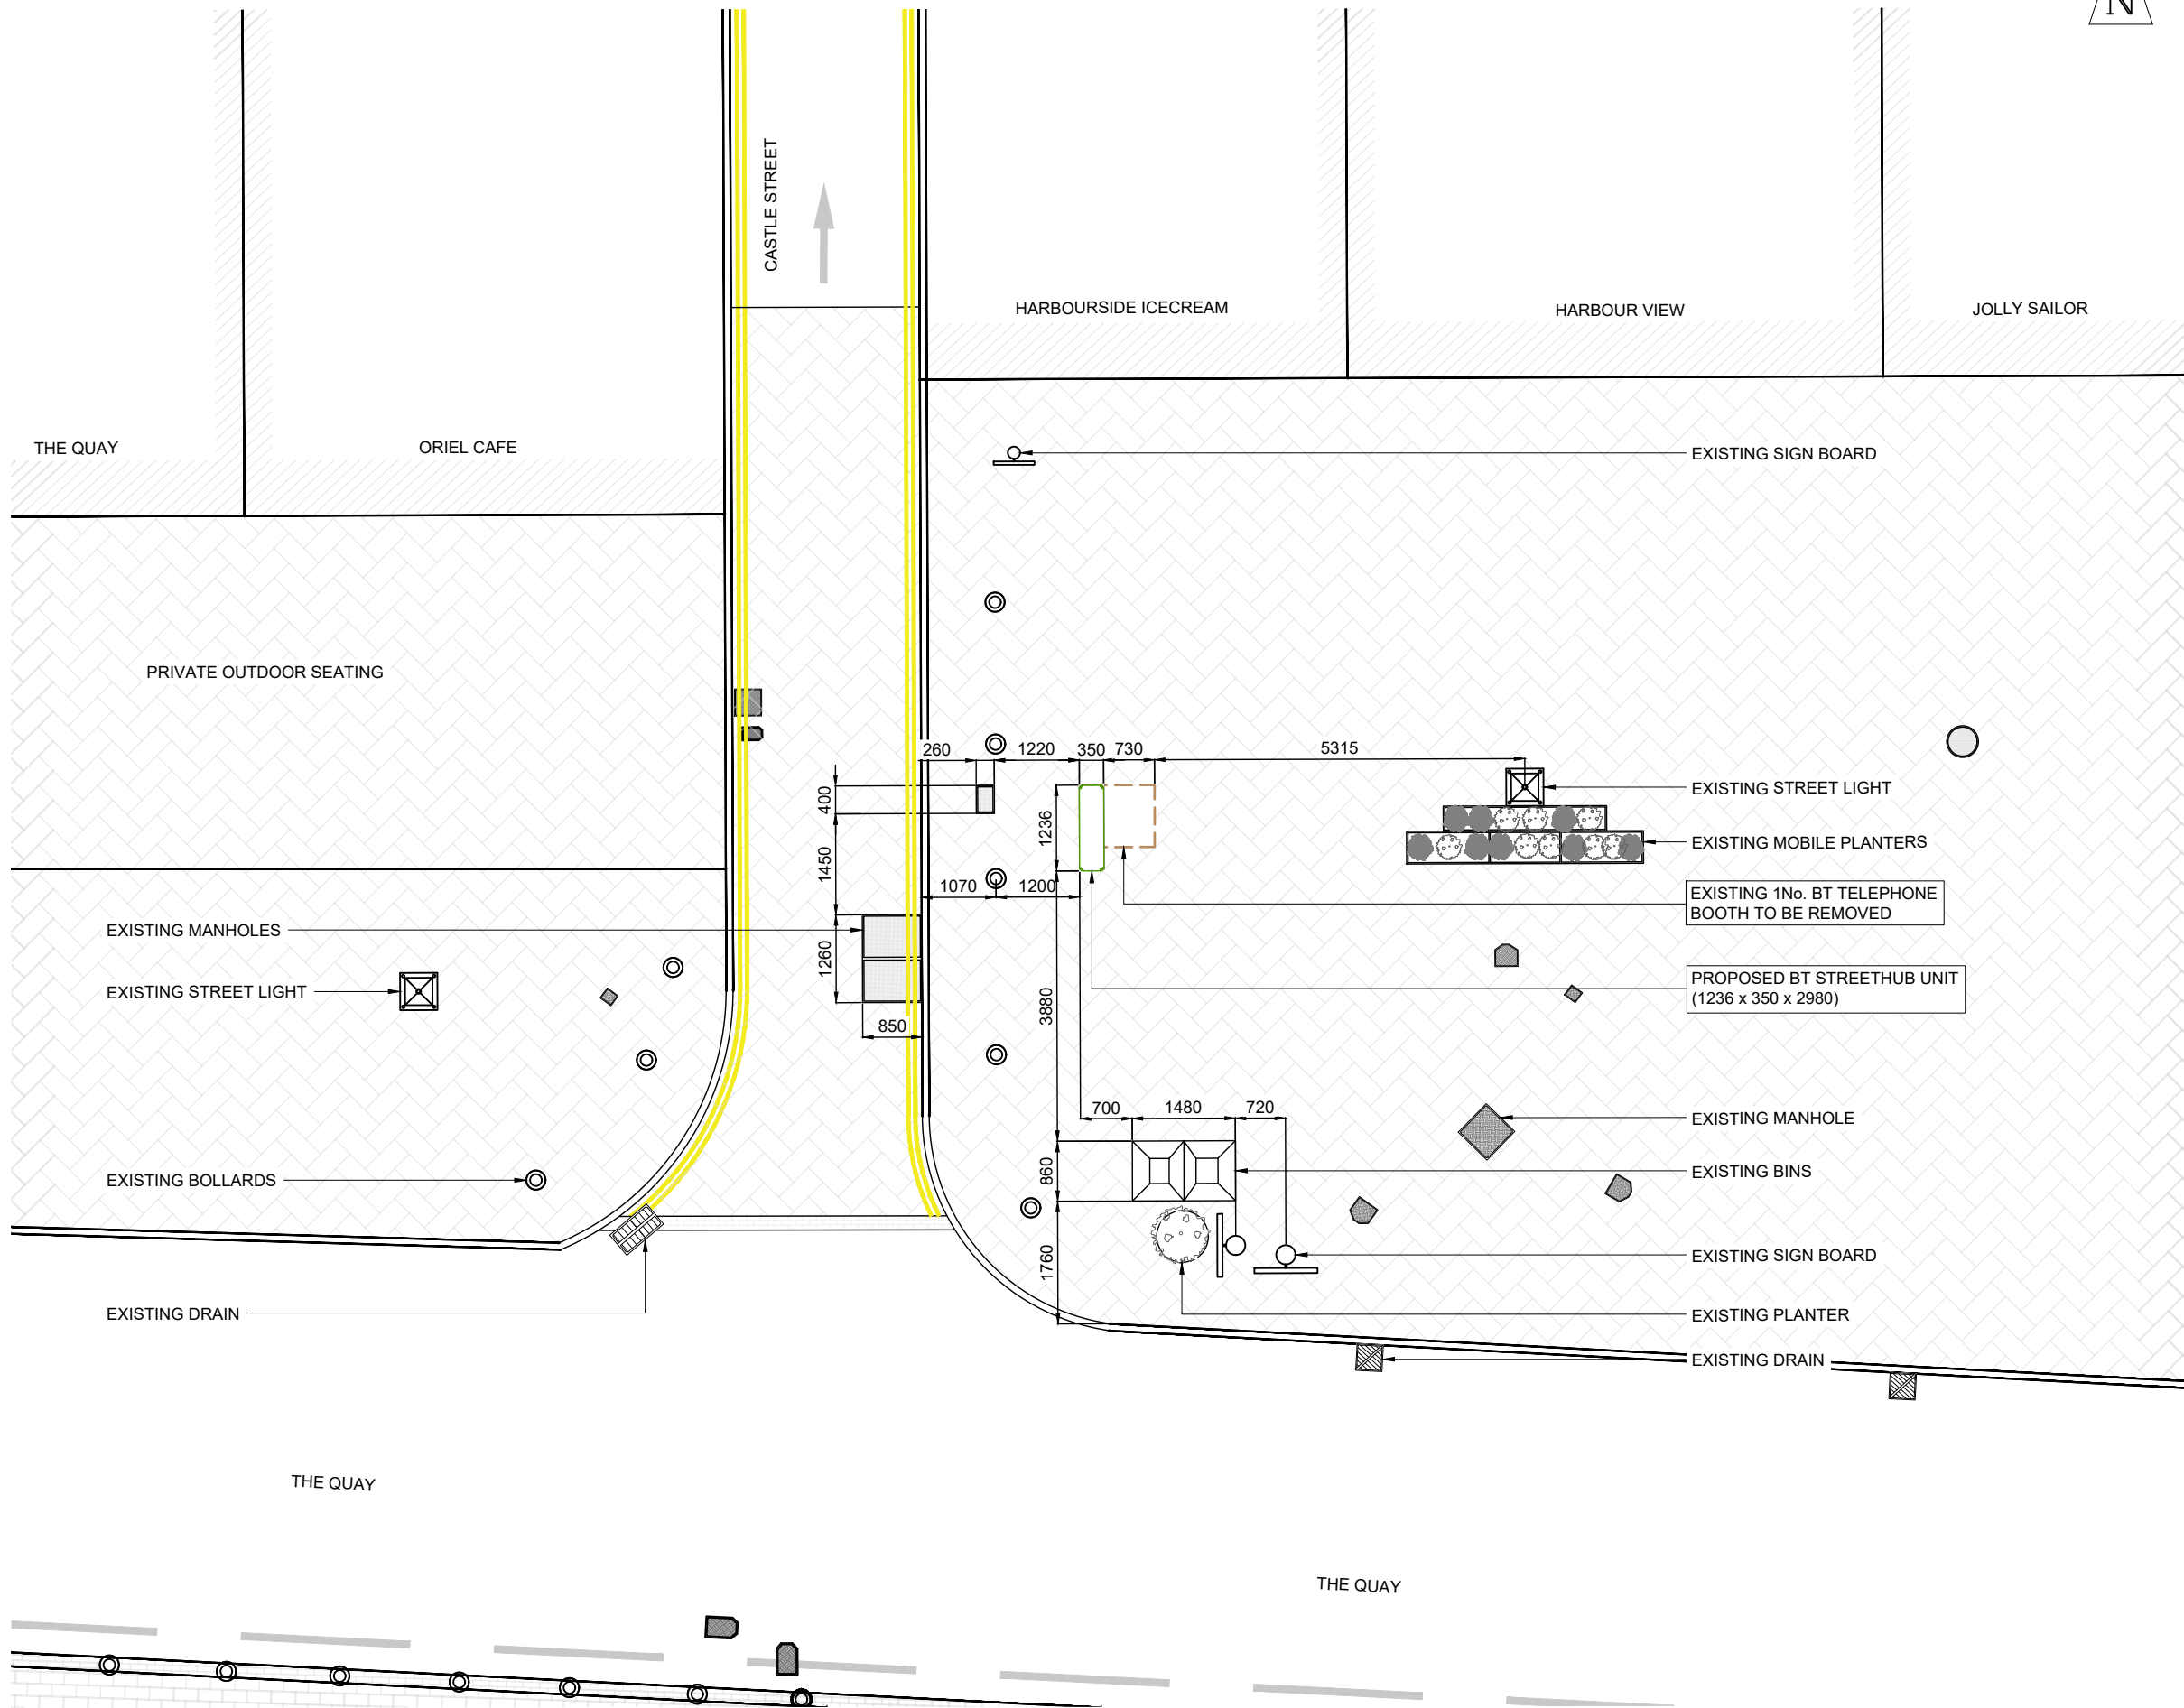


PROPOSED SITE PLAN
SCALE 1:100

GENERAL NOTES

Use written dimensions only, do not scale from drawing. Use latest revision of all referenced information.

LAT 50.712168 LONG -1.9862603

Rev	Date	Description	Drawn	Chkd
A	26/03/2026	New BT Streethub Structure	PTM	ABH



Drg Status
PLANNING

Cell No. & Name

PLE-03

Site Name & Address

Pavement o/s Quay
Amusements, The Quay, Poole,
BH15 1HJ

Drawing Title
PROPOSED SITE PLAN

Scale 1:100 Date 26/03/2026

Drawn By PTM Checked By ABH

Drawing Number 002 Revision A