



SOUTH ELEVATION
AS EXISTING

CL
FFL

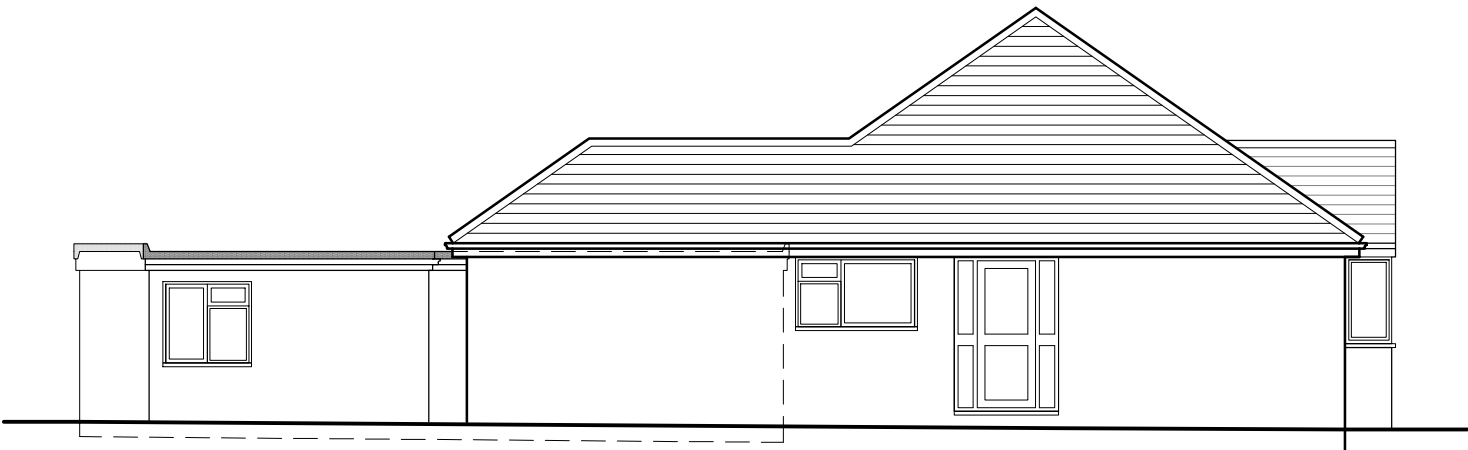

EAST ELEVATION AS EXISTING

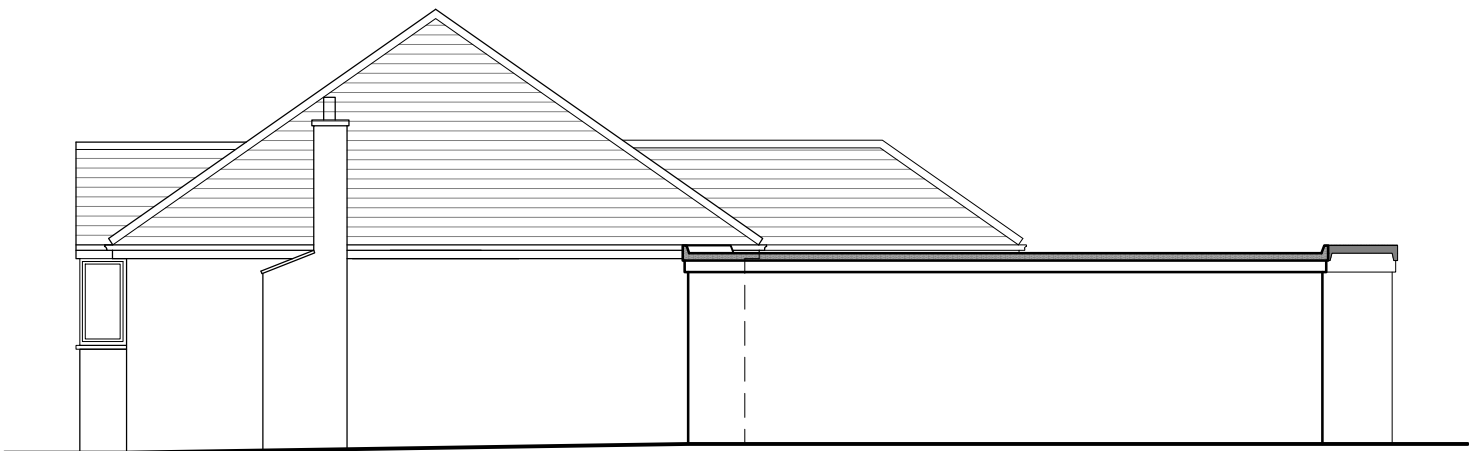

WEST ELEVATION
AS EXISTING

CL
FFL



NORTH ELEVATION
AS EXISTING

REVISIONS				DESIGN INTENT ONLY NOTES FOR CONSTRUCTION:		KM ARCHITECTURE CHARTERED ARCHITECT		job		title		
ref	date		drawn									
A	01/05/26	chimney added	KMM	1. Dimensions shall be checked and verified prior to work being commenced on site.	2. This drawing is issued for the sole and exclusive use of the named recipient. Distribution to any third party is on the strict understanding that no liability is accepted by KM Architecture for any discrepancies, errors or omissions that may be present and no guarantee is offered as to the accuracy of the information shown.	MARINE HOUSE 151 WESTERN ROAD HAYWARDS HEATH RH16 3LH	07862 093 254 kelly@kmarchitecture.co.uk www.kmarchitecture.co.uk	10 CLAYTON DRIVE BURGESS HILL WEST SUSSEX RH15 9HH	PLANNING DRAWING	ELEVATIONS AS EXISTING		
										scale	1:100 @ A3	
										date	01/05/26	
										drawn	KMM	
										drawing number	2108_00_04	revision A