






PROPOSED FRONT ELEVATION Southeast facing

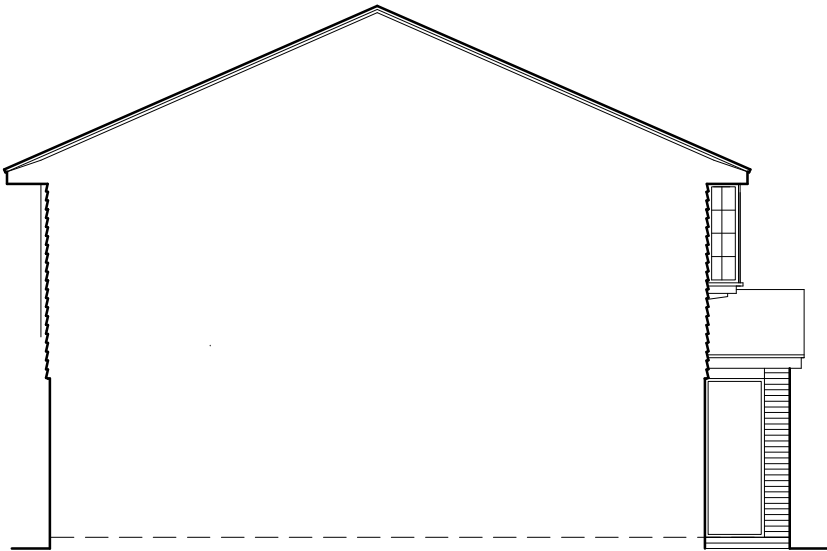


PROPOSED SIDE ELEVATION Southwest facing

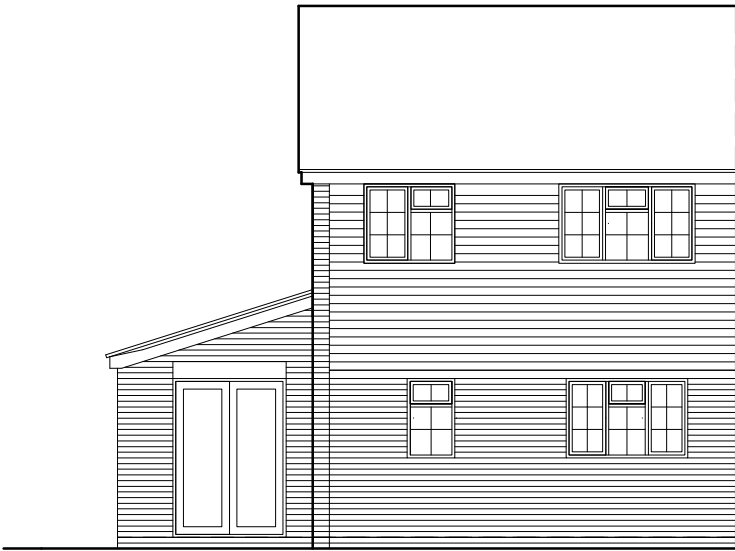


PROPOSED REAR ELEVATION Northwest facing

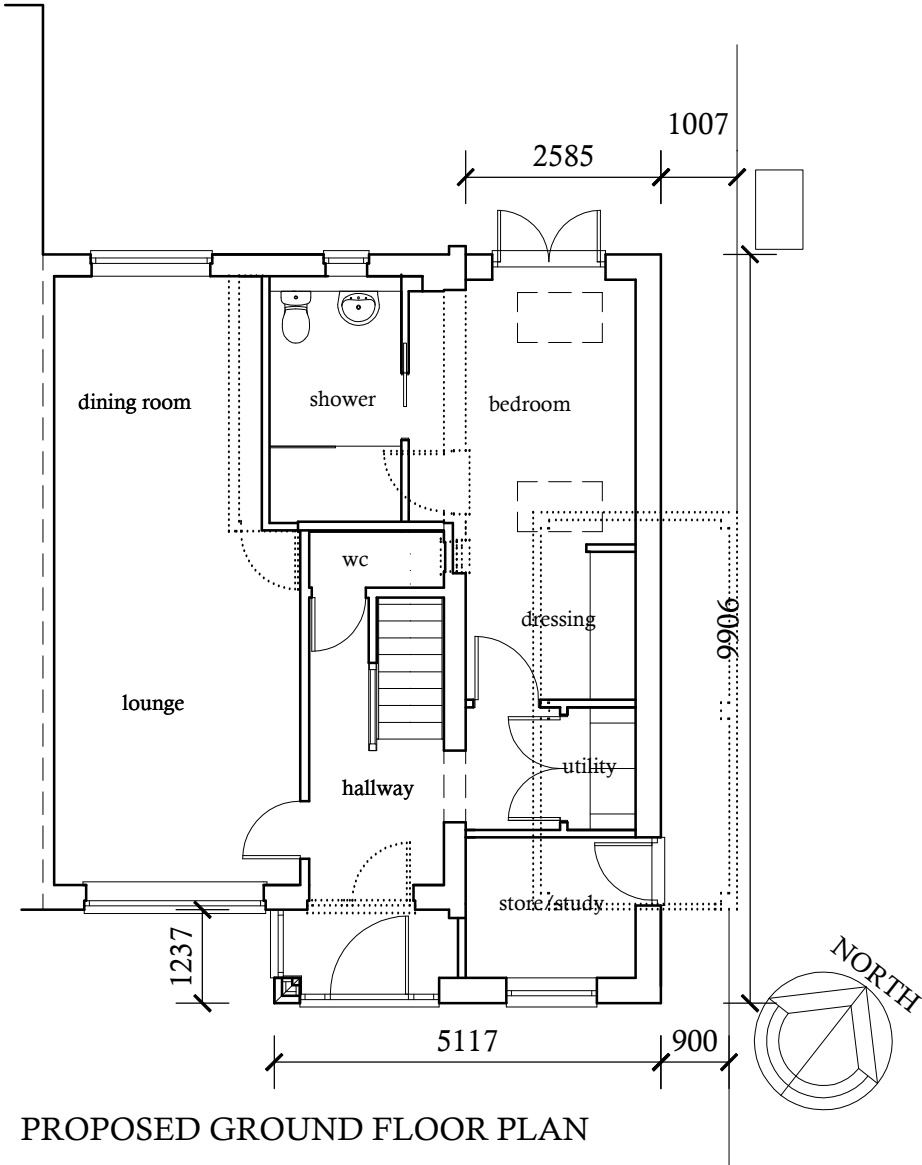

PROPOSED GROUND FLOOR PLAN

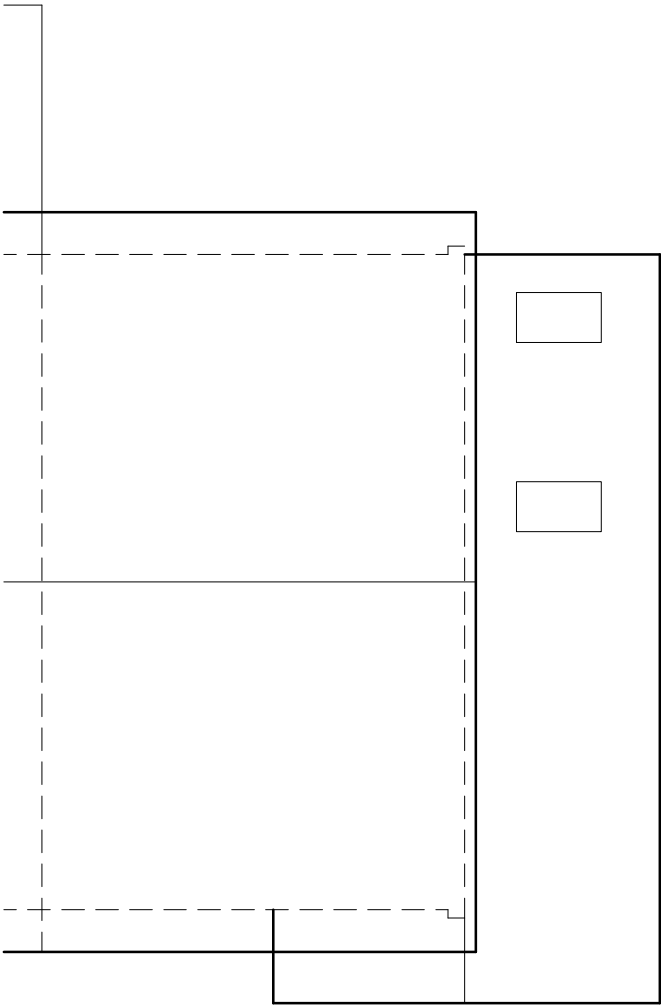

PROPOSED ROOF PLAN

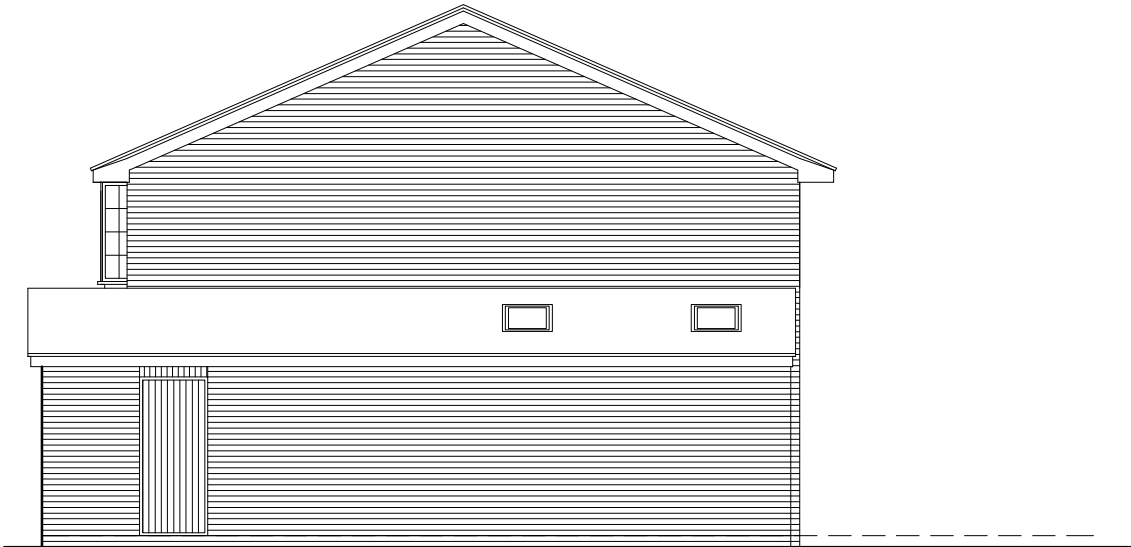

PROPOSED SIDE ELEVATION Northeast facing



Rev A: Rear extension removed 20/05/2026

Proposal: PROPOSED SINGLE STOREY FRONT, SIDE & REAR EXTENSIONS



Tel: 07917858987
Email: stevebulldesign@gmail.com

Drawing Description.
PROPOSED ELEVS, FLOOR & ROOF PLANS
Location.
66 Meadow Drive Lindfield HAYWARDS HEATH RH16 2RR

For: Mrs Tracey Herriven-kemp Date : Jan 2026

Scale : 1:100

Drawing No: 2026-03-02 rev. A