





WEST ELEVATION

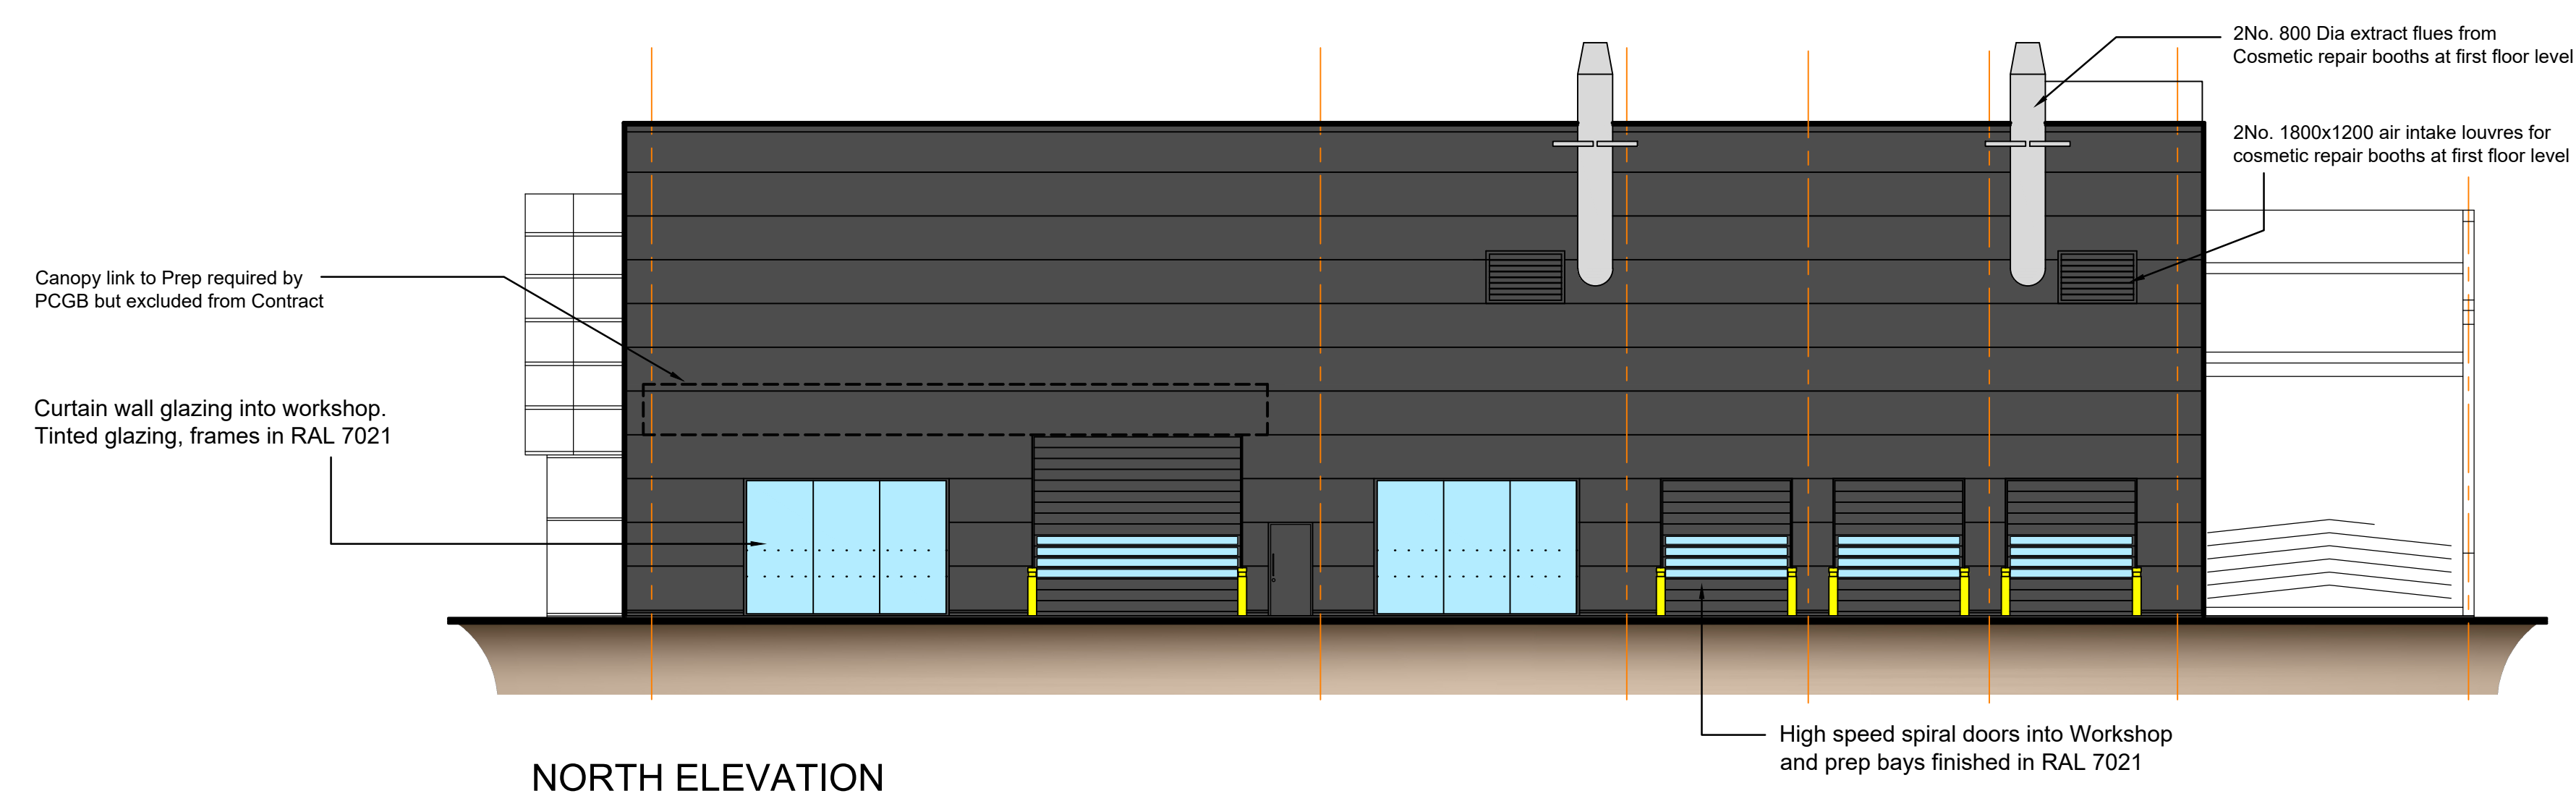

NORTH ELEVATION

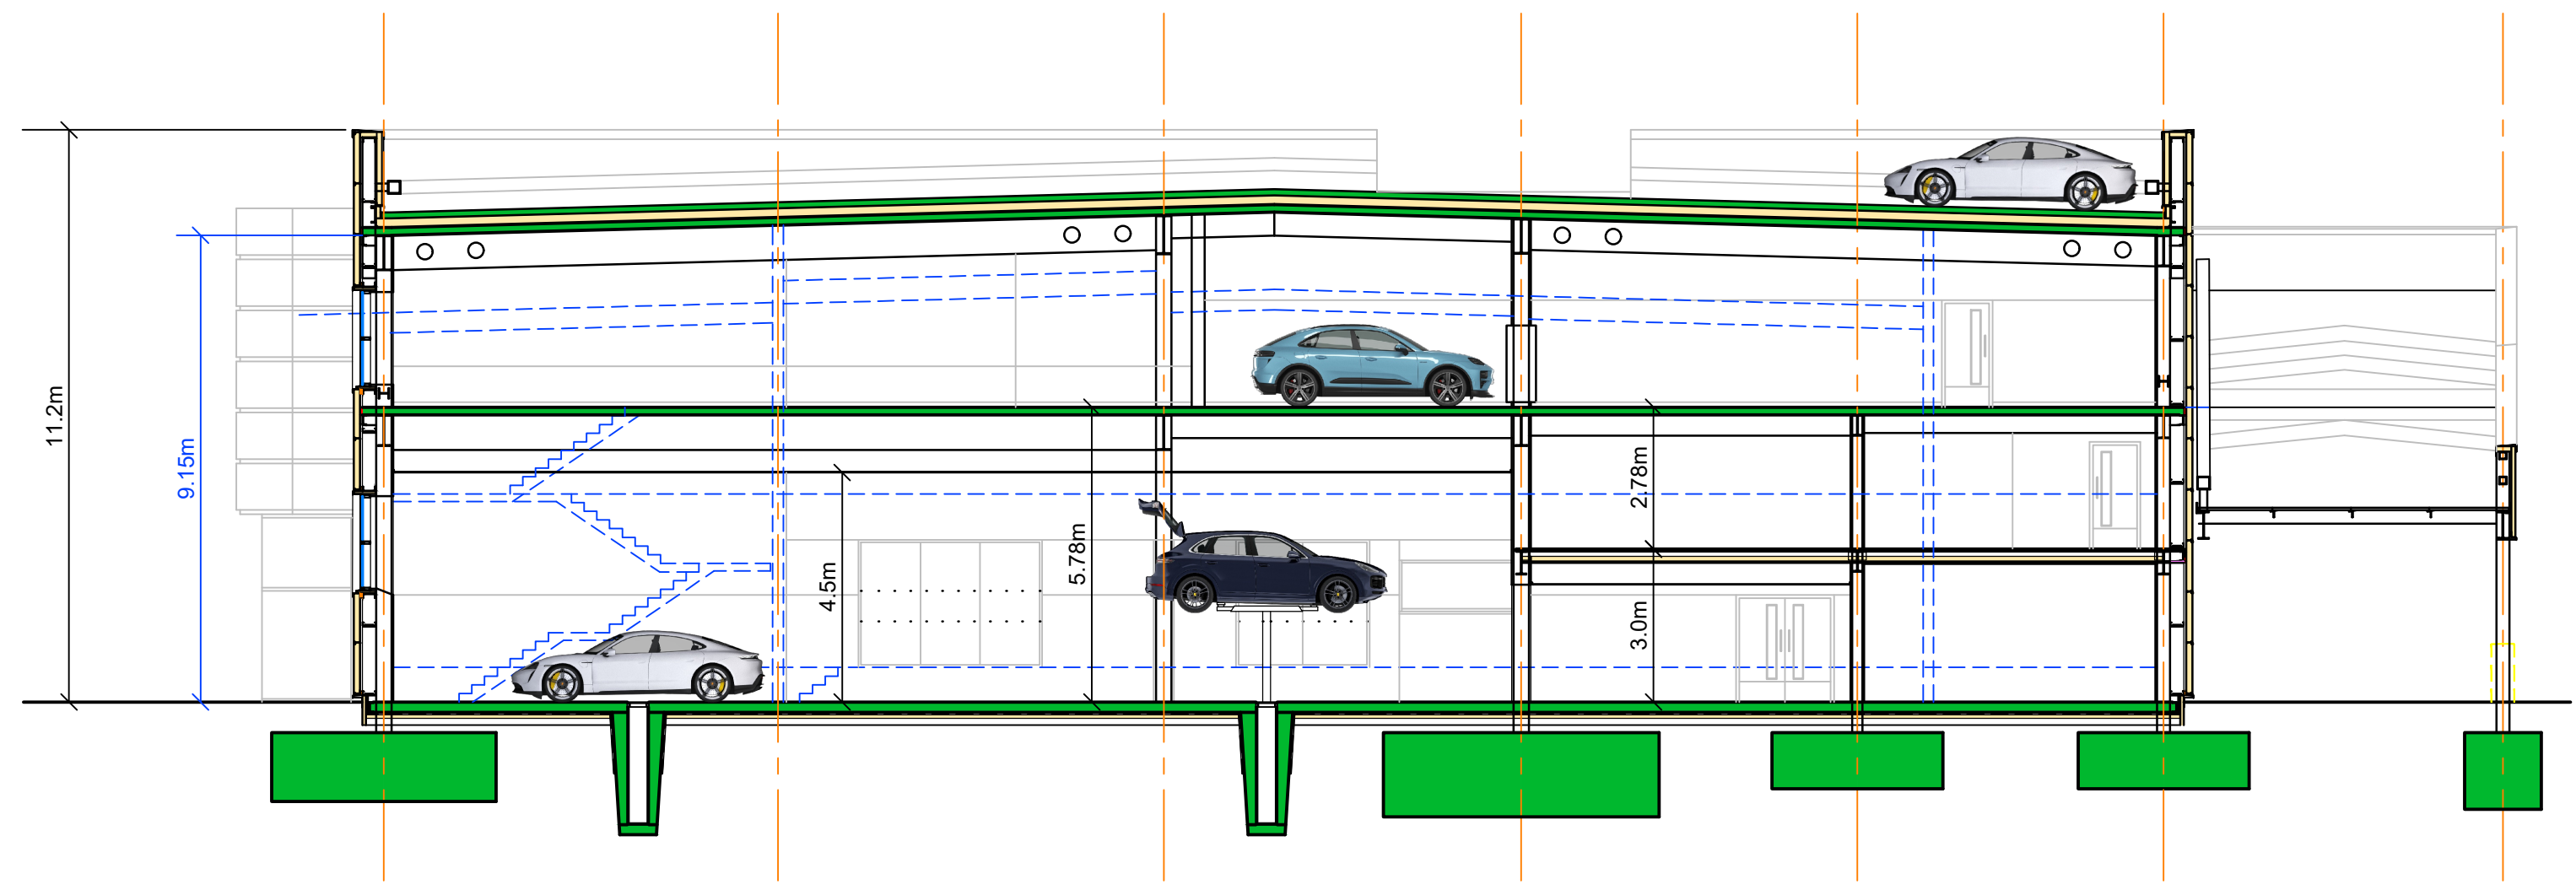

CROSS SECTION THROUGH BUILDING

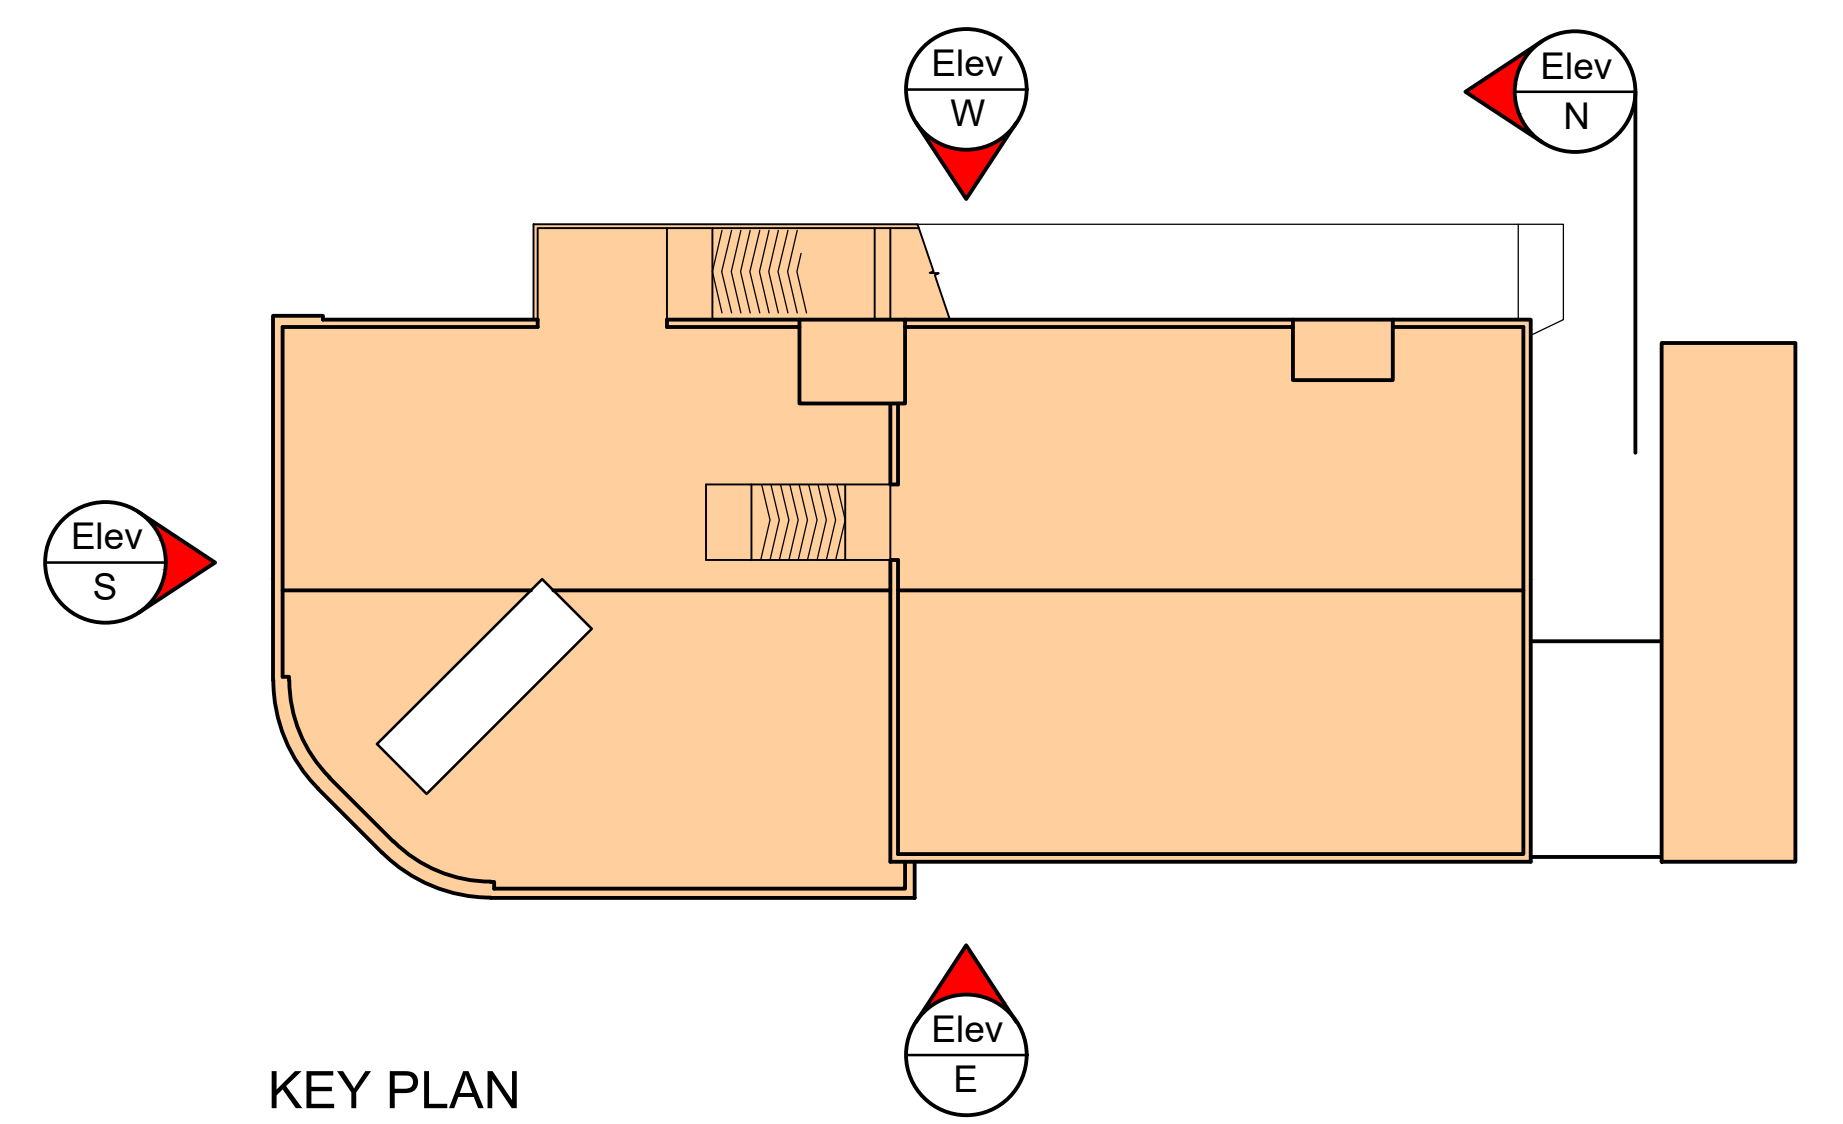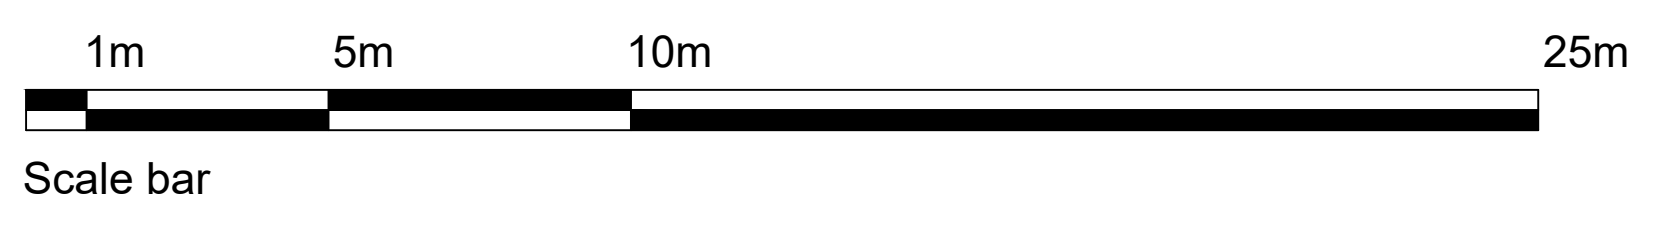

KEY PLAN

Rev. B Vents to Cosmetic repair booths indicated KJC 14/09/26
Rev. A Note on canopy being excluded from contract KJC 27/07/26

Project

PORSCHE CENTER MID SUSSEX
PROPOSED SITE RELOCATION

FMH SITE

Axis 3 Design

architectural design and services

Unit 10 Athena Court
Athena Drive
Tachbrook Park
Warwick CV34 6RT
Telephone : 01926 833570

Drawing

ELEVATIONS (2 OF 2)

Scale	Date	Drawn
1:125@A1	22/05/26	KJC
Job No.	Drawing No.	Revision
P269	434	B

Construction