

- NOTES:
1. ALL DIMENSIONS ARE IN METRES UNLESS OTHERWISE STATED.
 2. EMBANKMENT SIDE SLOPES ARE 1 IN 3 UNLESS SPECIFIED OTHERWISE.
 3. CUTTING SIDE SLOPES ARE 1 IN 3.5 UNLESS SPECIFIED OTHERWISE.

- KEY:
- PROPOSED SCHEME RED LINE BOUNDARY
 - ANCIENT WOODLAND AREA
 - ANCIENT WOODLAND 15m OFFSET
 - ANCIENT WOODLAND 25m OFFSET
 - FLOOD EXTENT OUTLINE (100 YEAR + 105% CC)
 - WATERCOURSE
 - PUBLIC FOOTPATH NO. 14HU

- PROPOSED NATIVE SHRUB PLANTING
- PROPOSED WILDFLOWER GRASS
- PROPOSED GRASS REINFORCEMENT FOR FUTURE BRIDGE INSPECTIONS
- PROPOSED HARDSCAPE GRANITE SETTS MIXED SIZE
- SHARED USE FOOTWAY/CYCLEWAY AND SEGREGATED FOOTWAY BOUND SURFACE COURSE - BLACK ASPHALT
- CARRIAGEWAY - HOT ROLLED ASPHALT
- GRASSCRETE
- SEGREGATED CYCLE TRACK FINISHED IN GREEN SURFACING
- BUFF COLOURED BLISTER STYLE TACTILE PAVING
- RED COLOURED BLISTER STYLE TACTILE PAVING
- GREY COLOURED TRAMLINE/LADDER STYLE TACTILE PAVING. TRAMLINES LAID PARALLEL TO DIRECTION OF TRAVEL ON CYCLEWAY. TRAMLINES LAID PERPENDICULAR TO DIRECTION OF TRAVEL ON FOOTPATH
- GREY COLOURED CORDUROY STYLE TACTILE PAVING.
- SPECIMEN TREES (INDICATIVE LOCATIONS, APPROX 5m HIGH WITH 2.5m CLEAR STEM TO MAINTAIN VISIBILITY)
- LIGHTING COLUMN, BLACK, (6m HIGH UNLESS OTHERWISE LABELLED)
- TRAFFIC SIGN
- PROPOSED BENCH/ SEATING - TIMBER EFFECT
- CONCRETE BOLLARD BLACK 600mm X 600mm PLAN X 400mm HIGH

P09	AS	KS	AJB	LIGHTING LAYOUT UPDATED	26.08.2026
P08	KS	GL	AJB	LANDSCAPING AMENDED WITH REDUCED PARAPET LENGTHS. RED LINE BOUNDARY UPDATED FOR TEMPORARY ACCESS. REFERENCE TO PLANTING DRAWING ADDED.	17.06.2026
P07	AS	GL	AJB	LANDSCAPING AMENDED	22.07.2025
P06	FC	GL	CB	PARKLET LANDSCAPE AMENDED. ANNOTATION ADDED	12.06.2025
P05	AS	GL	AJB	BRIDGE EARTHWORKS AMENDED	21.03.2025
P04	AS	GL	AJB	GREY CHIPPINGS REMOVED FROM FOOTWAY/CYCLEWAY SURFACE	27.11.2024
P03	PD	GL	AJB	PRE-PLANNING APPLICATION COMMENTS ADDRESSED	07.10.2024
P02	AS	KS	AB	GSH EXTENDED ON THE EAST SIDE TO TIE IN WITH PHASE 1 SW CORNER LANDSCAPING ADDED	15.02.2024
P01	AS	KS		FIRST ISSUE	24.07.2023
Rev	Drawn	Checked	App'd	Description	Date

Purpose of Issue
For Planning **S0**

Classification
Public

Client


Project
**Western Bridge Link Road
Burgess Hill**


Drawing
**LANDSCAPE PLAN
SHEET 1 of 1
PHASE 2**

Scale @ A1	Drawn	Checked	Approved
1:500	JSA	GL	AJB

Project No.	Date
CS100377	11/11/2024

Drawing Identifier	BS1192 Compliant
Project - Originator - Zone - Level - File Type - Role - Number	revision
WBLR-WSP-PLN-04-DR-C-0226	P09


3rd Floor
Westferry House
11 Westferry Circus
London
E14 4HD
WSP.com

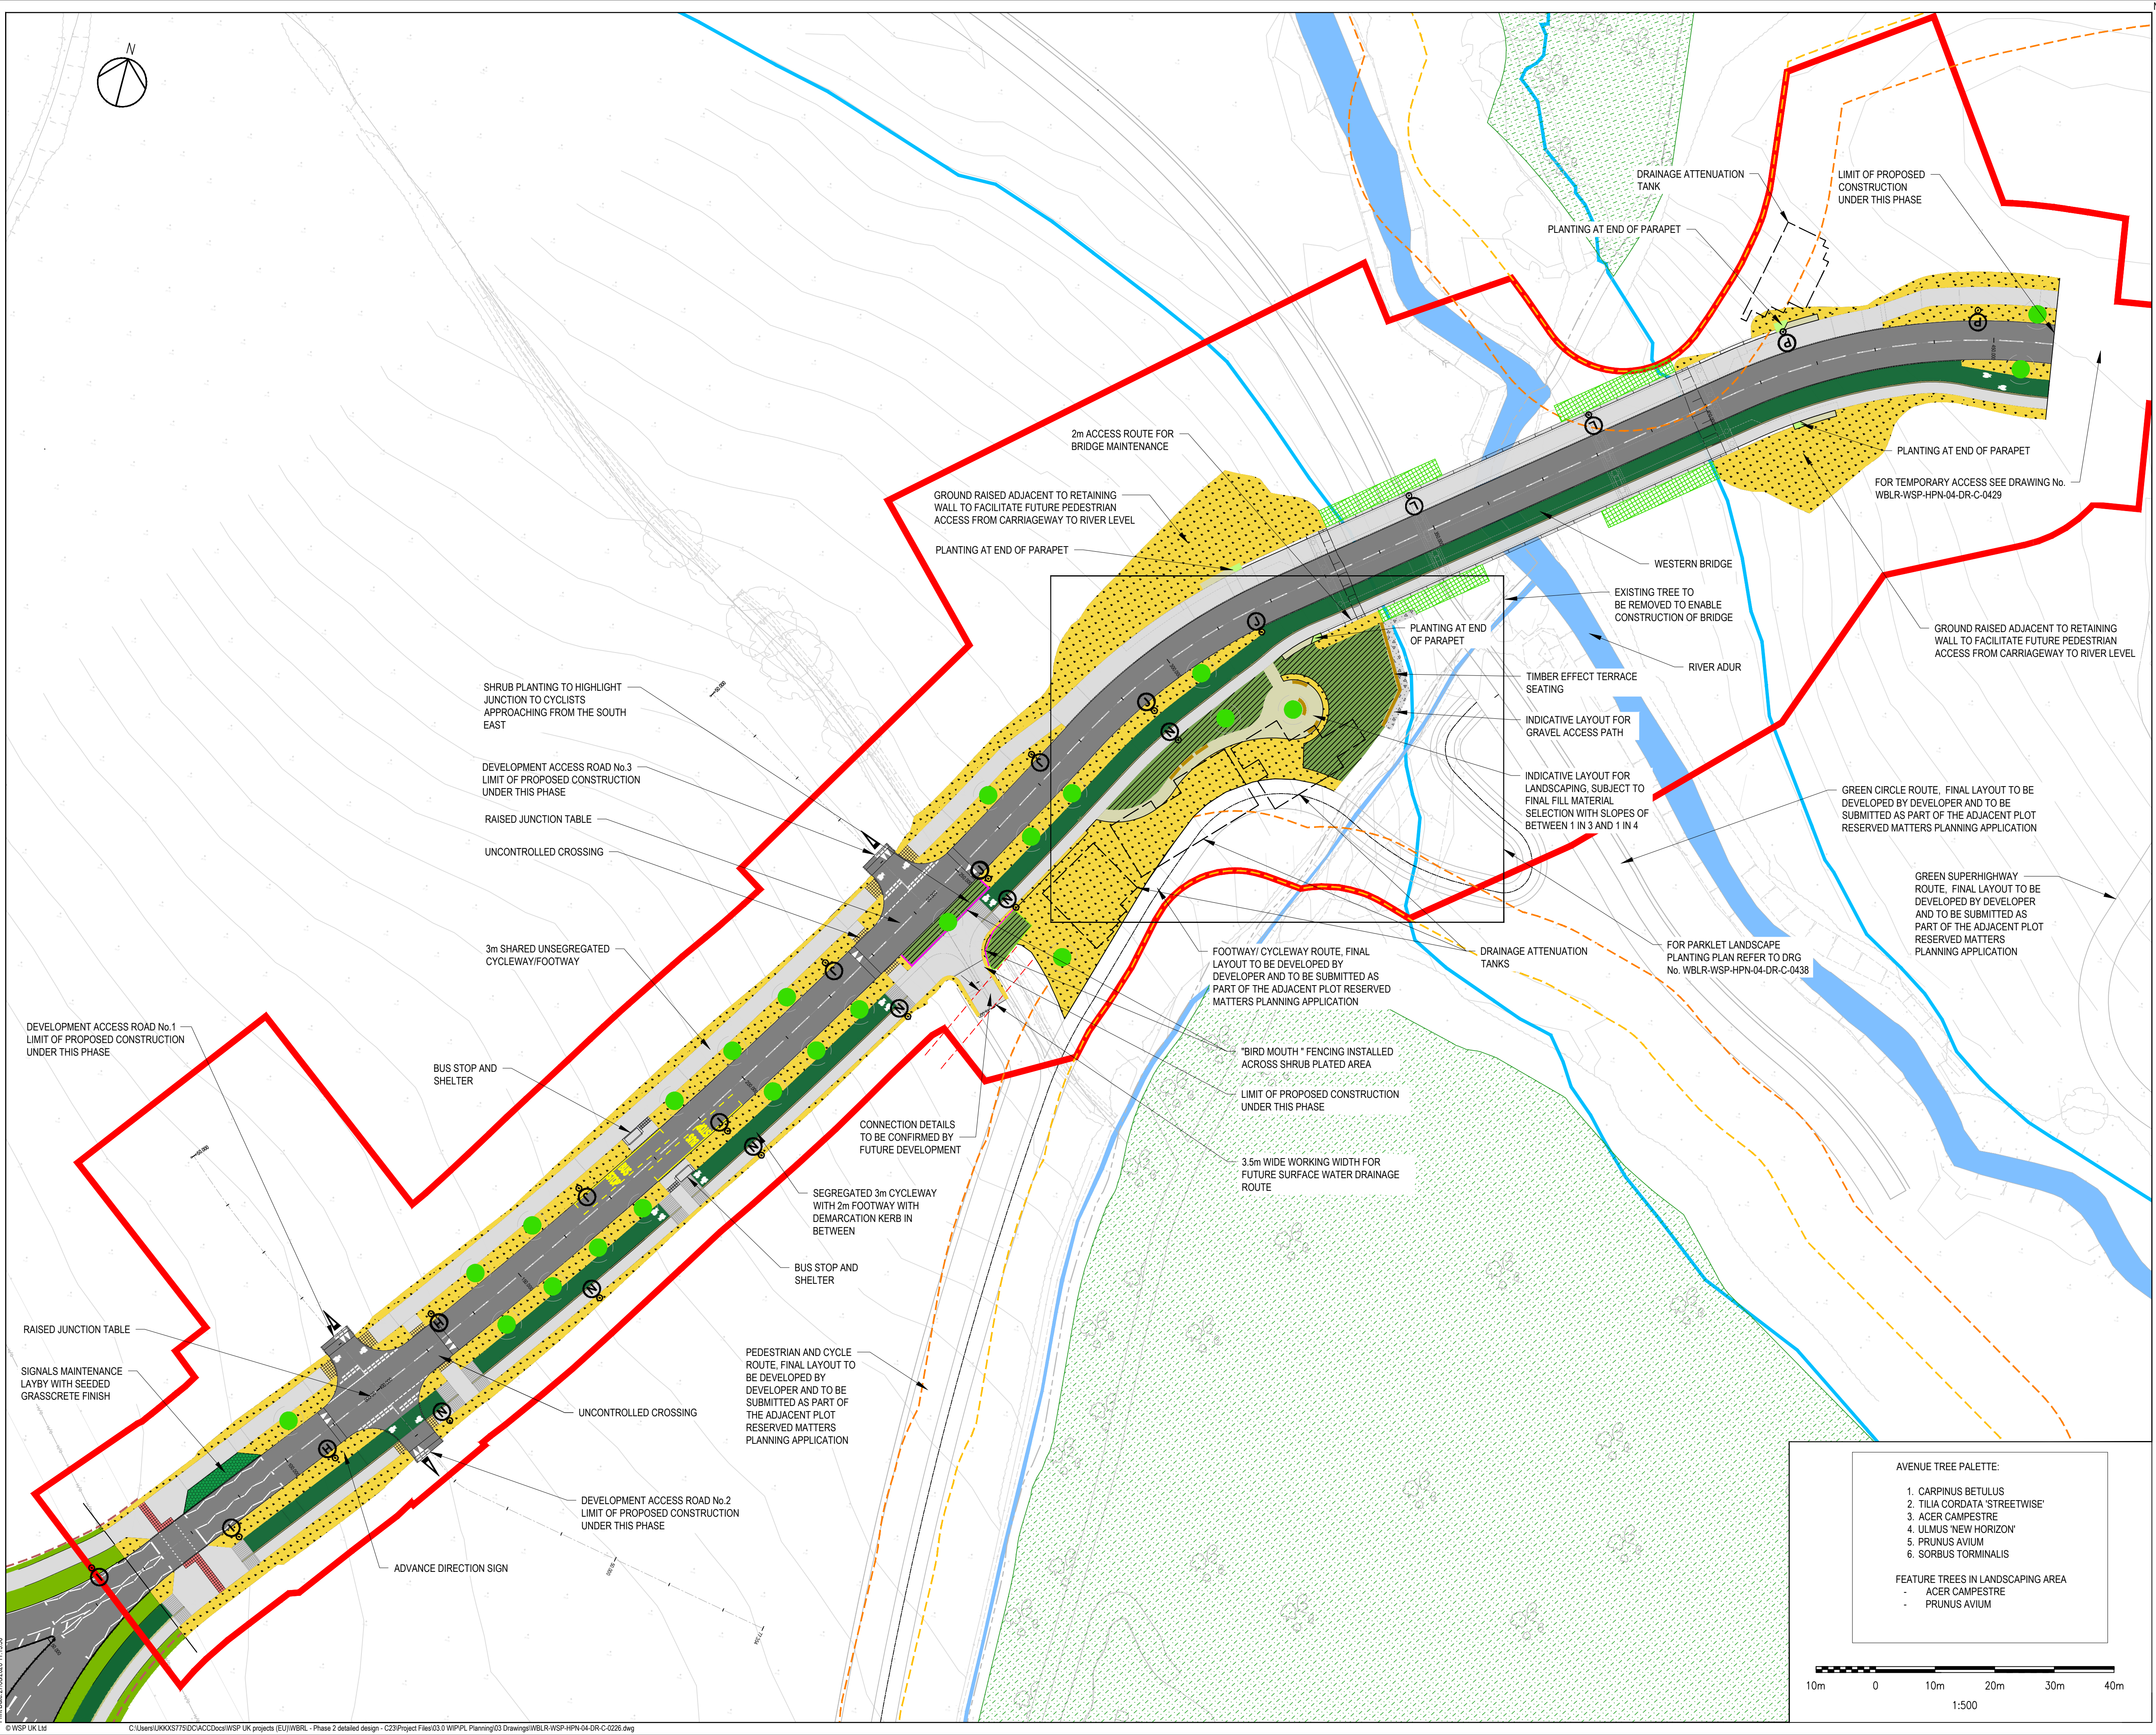

AVENUE TREE PALETTE:

1. CARPINUS BETULUS
2. TILIA CORDATA 'STREETWISE'
3. ACER CAMPESTRE
4. ULMUS 'NEW HORIZON'
5. PRUNUS AVIUM
6. SORBUS TORMINALIS

FEATURE TREES IN LANDSCAPING AREA

- ACER CAMPESTRE
- PRUNUS AVIUM

Scale bar: 10m 0 10m 20m 30m 40m
1:500