




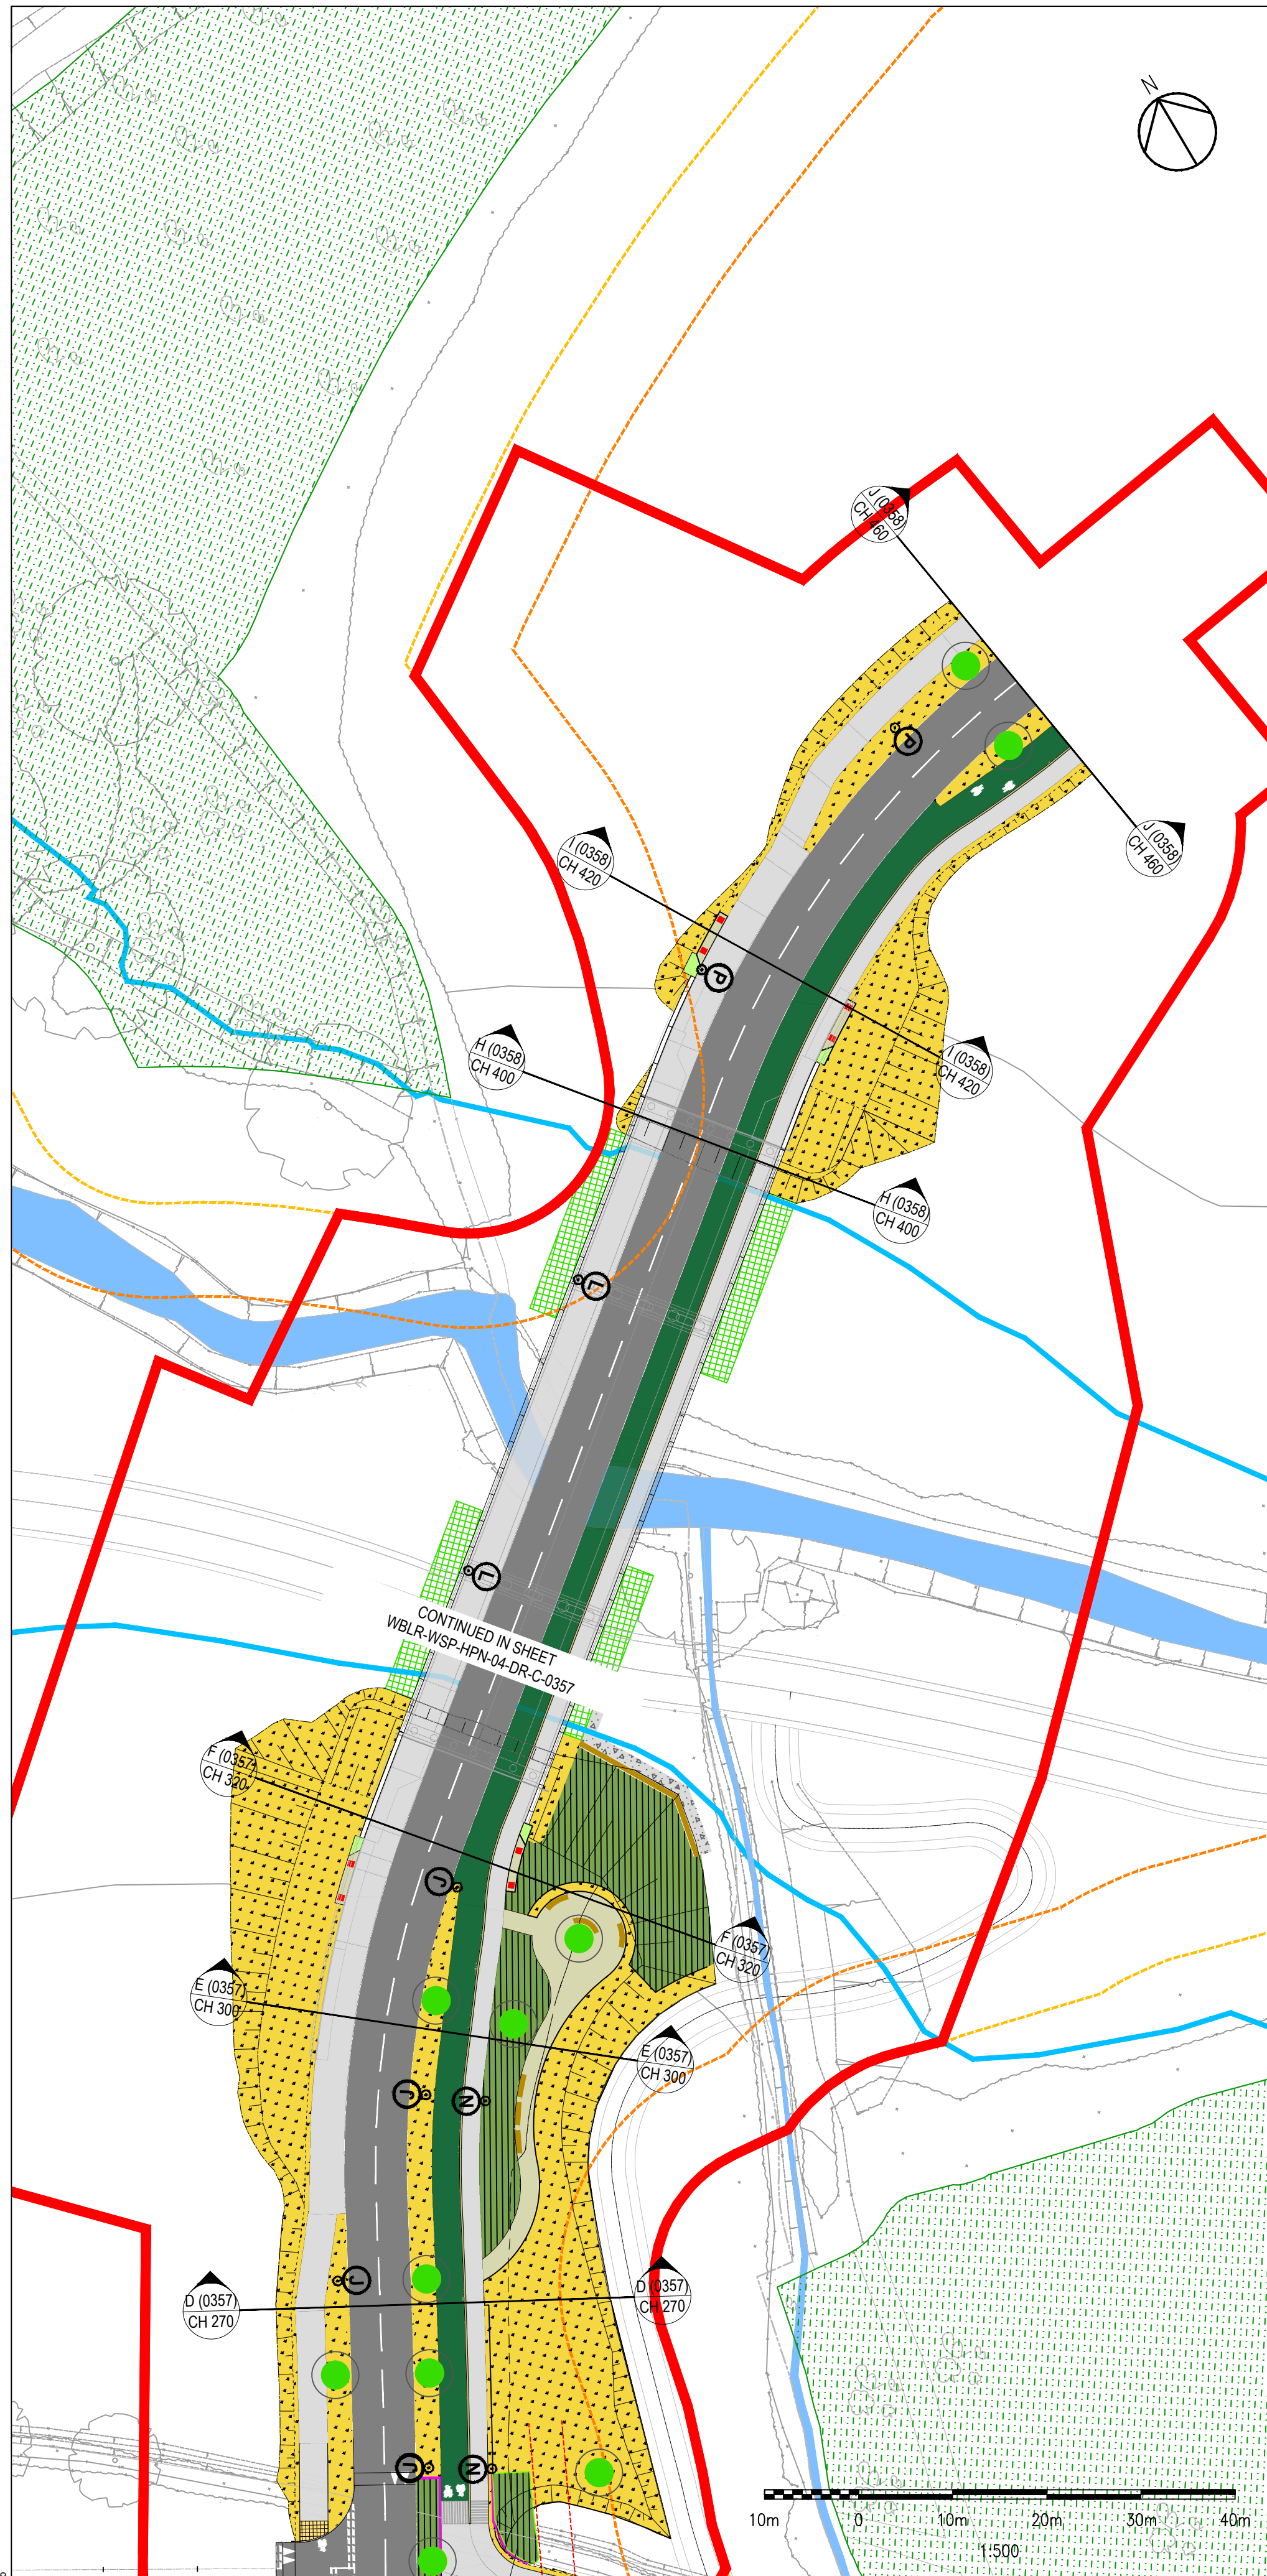


ALIGNMENT PLAN OF CROSS SECTIONS
SCALE 1:500

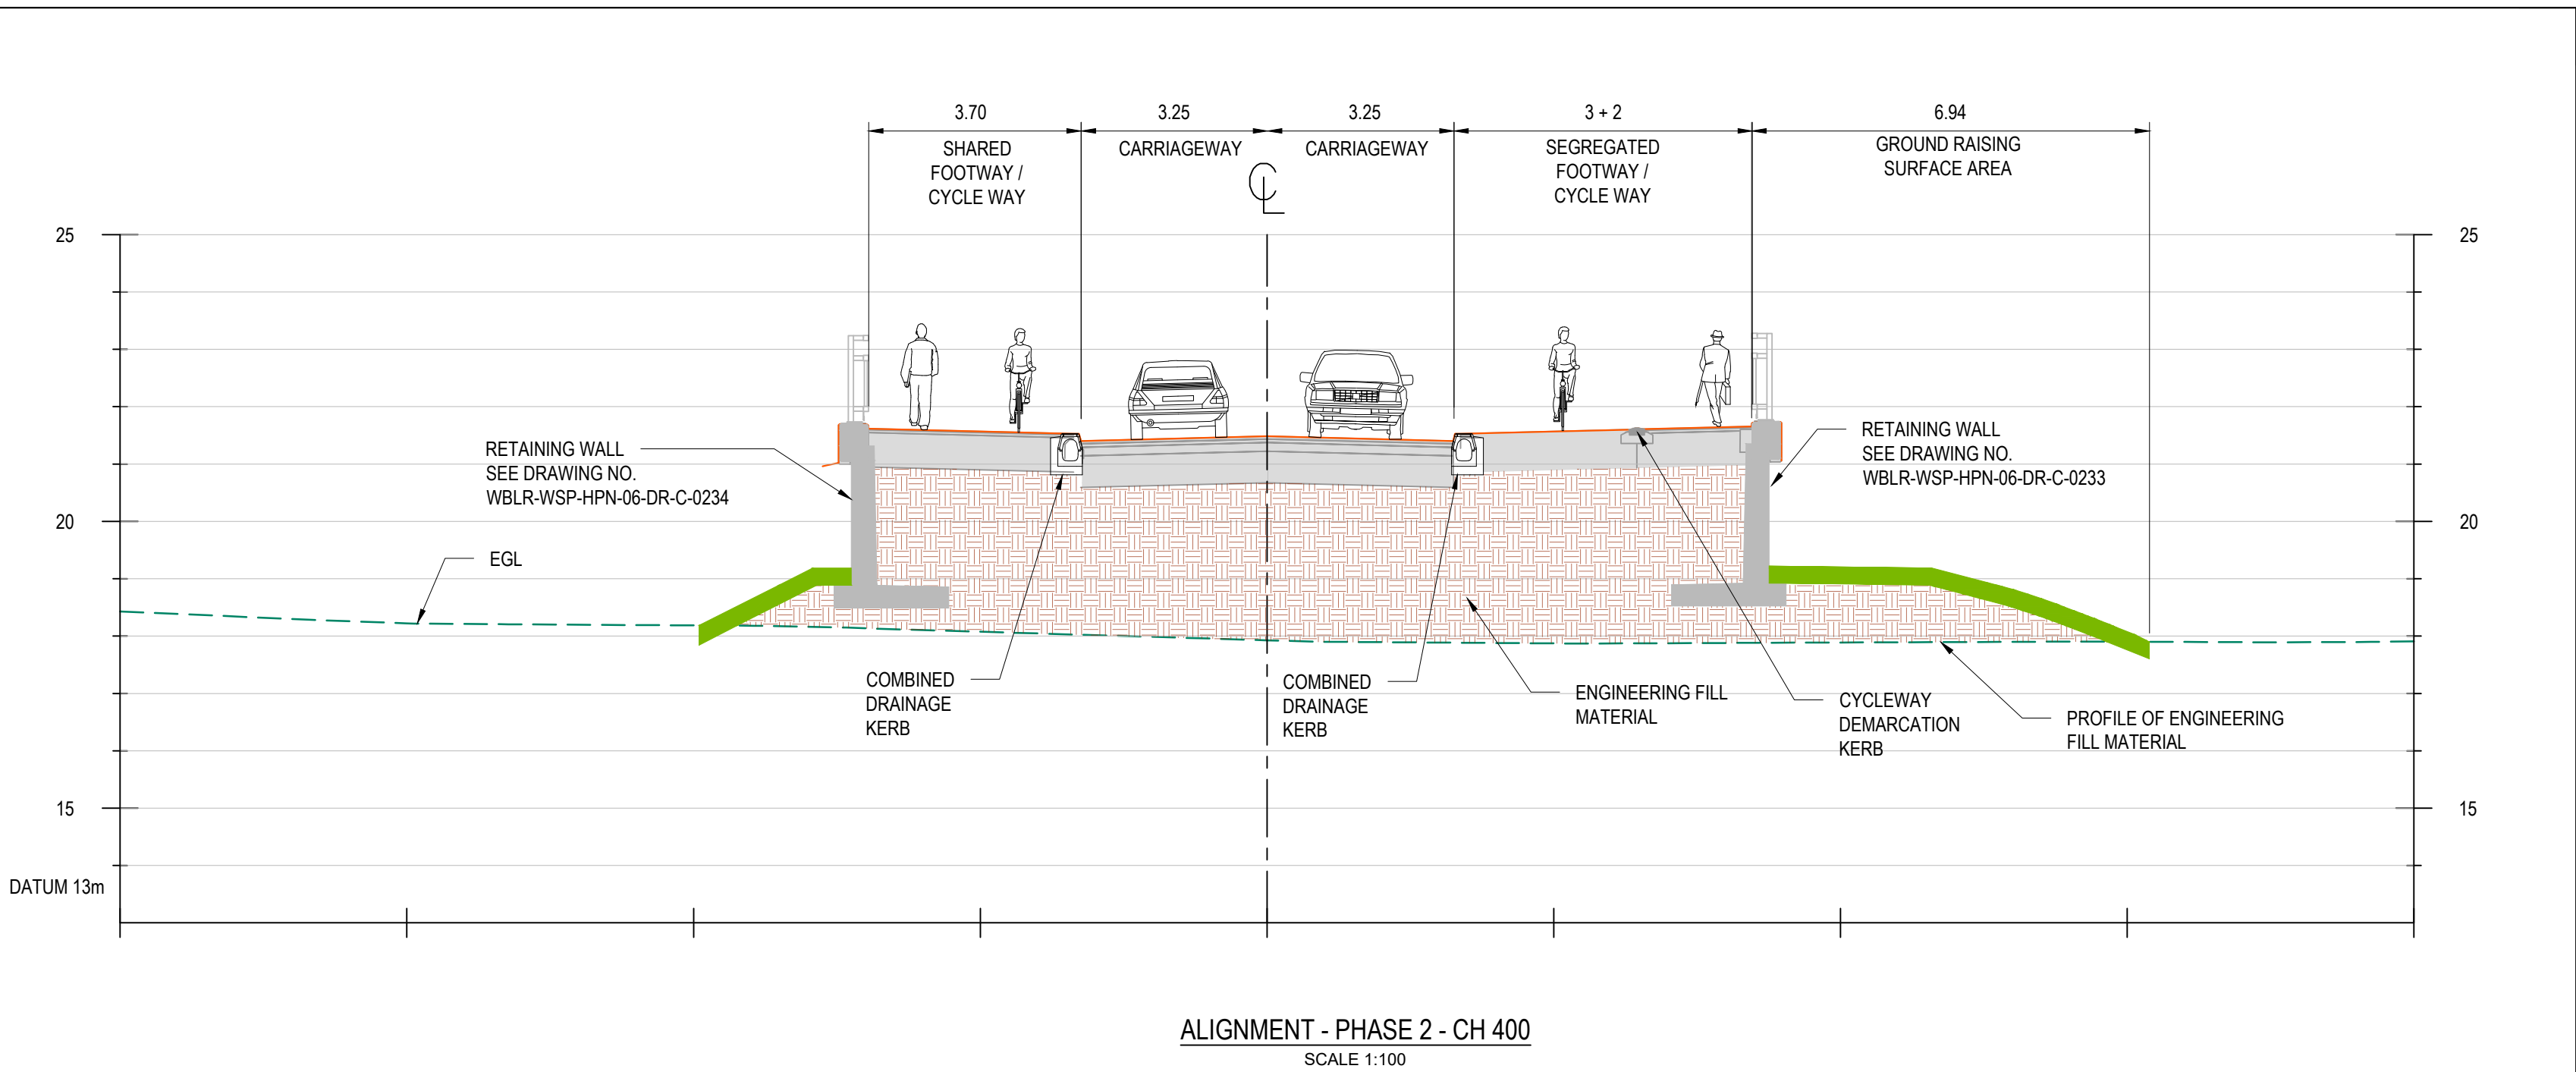

ALIGNMENT - PHASE 2 - CH 400
SCALE 1:100

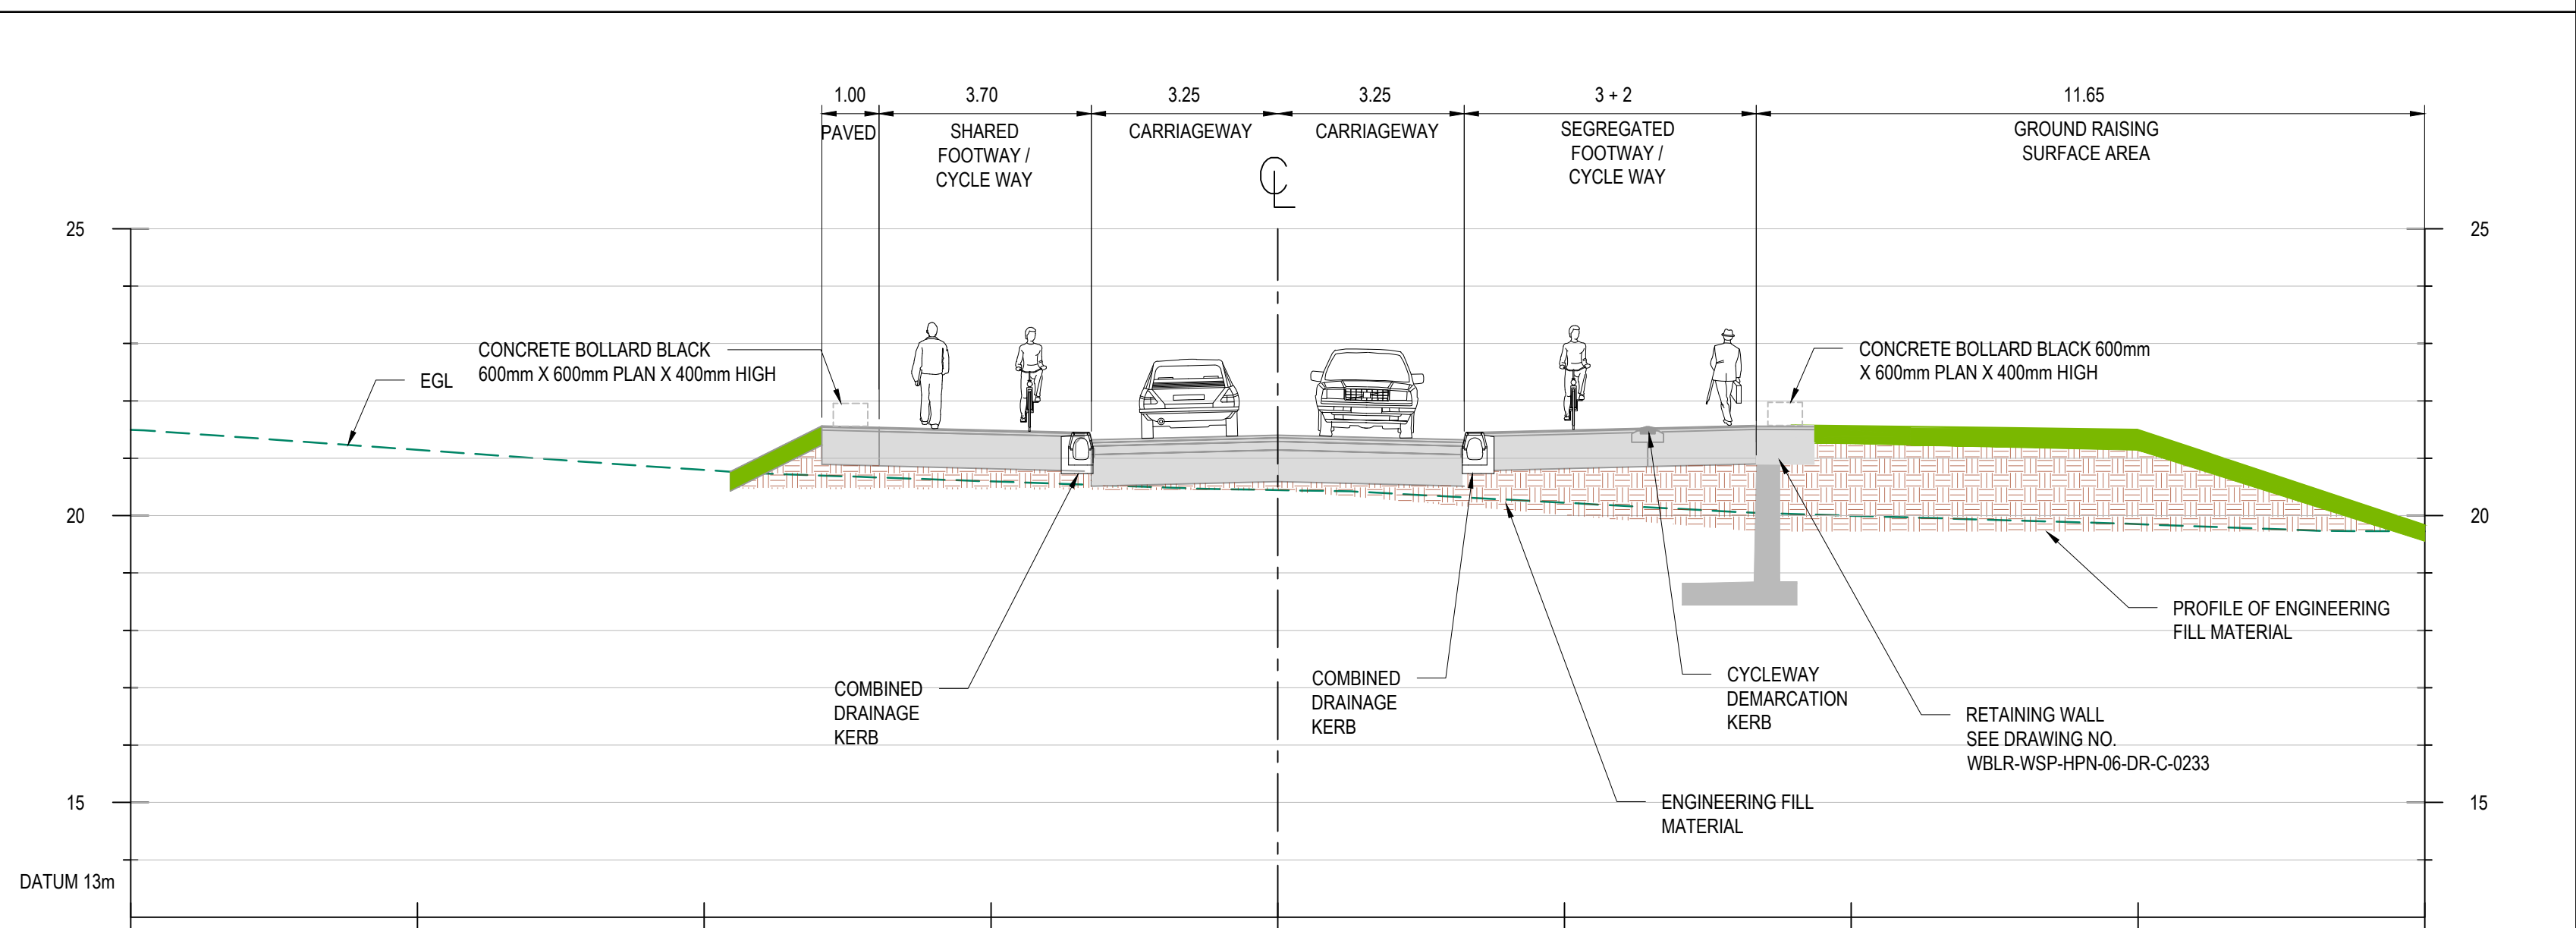

ALIGNMENT - PHASE 2 - CH 420
SCALE 1:100

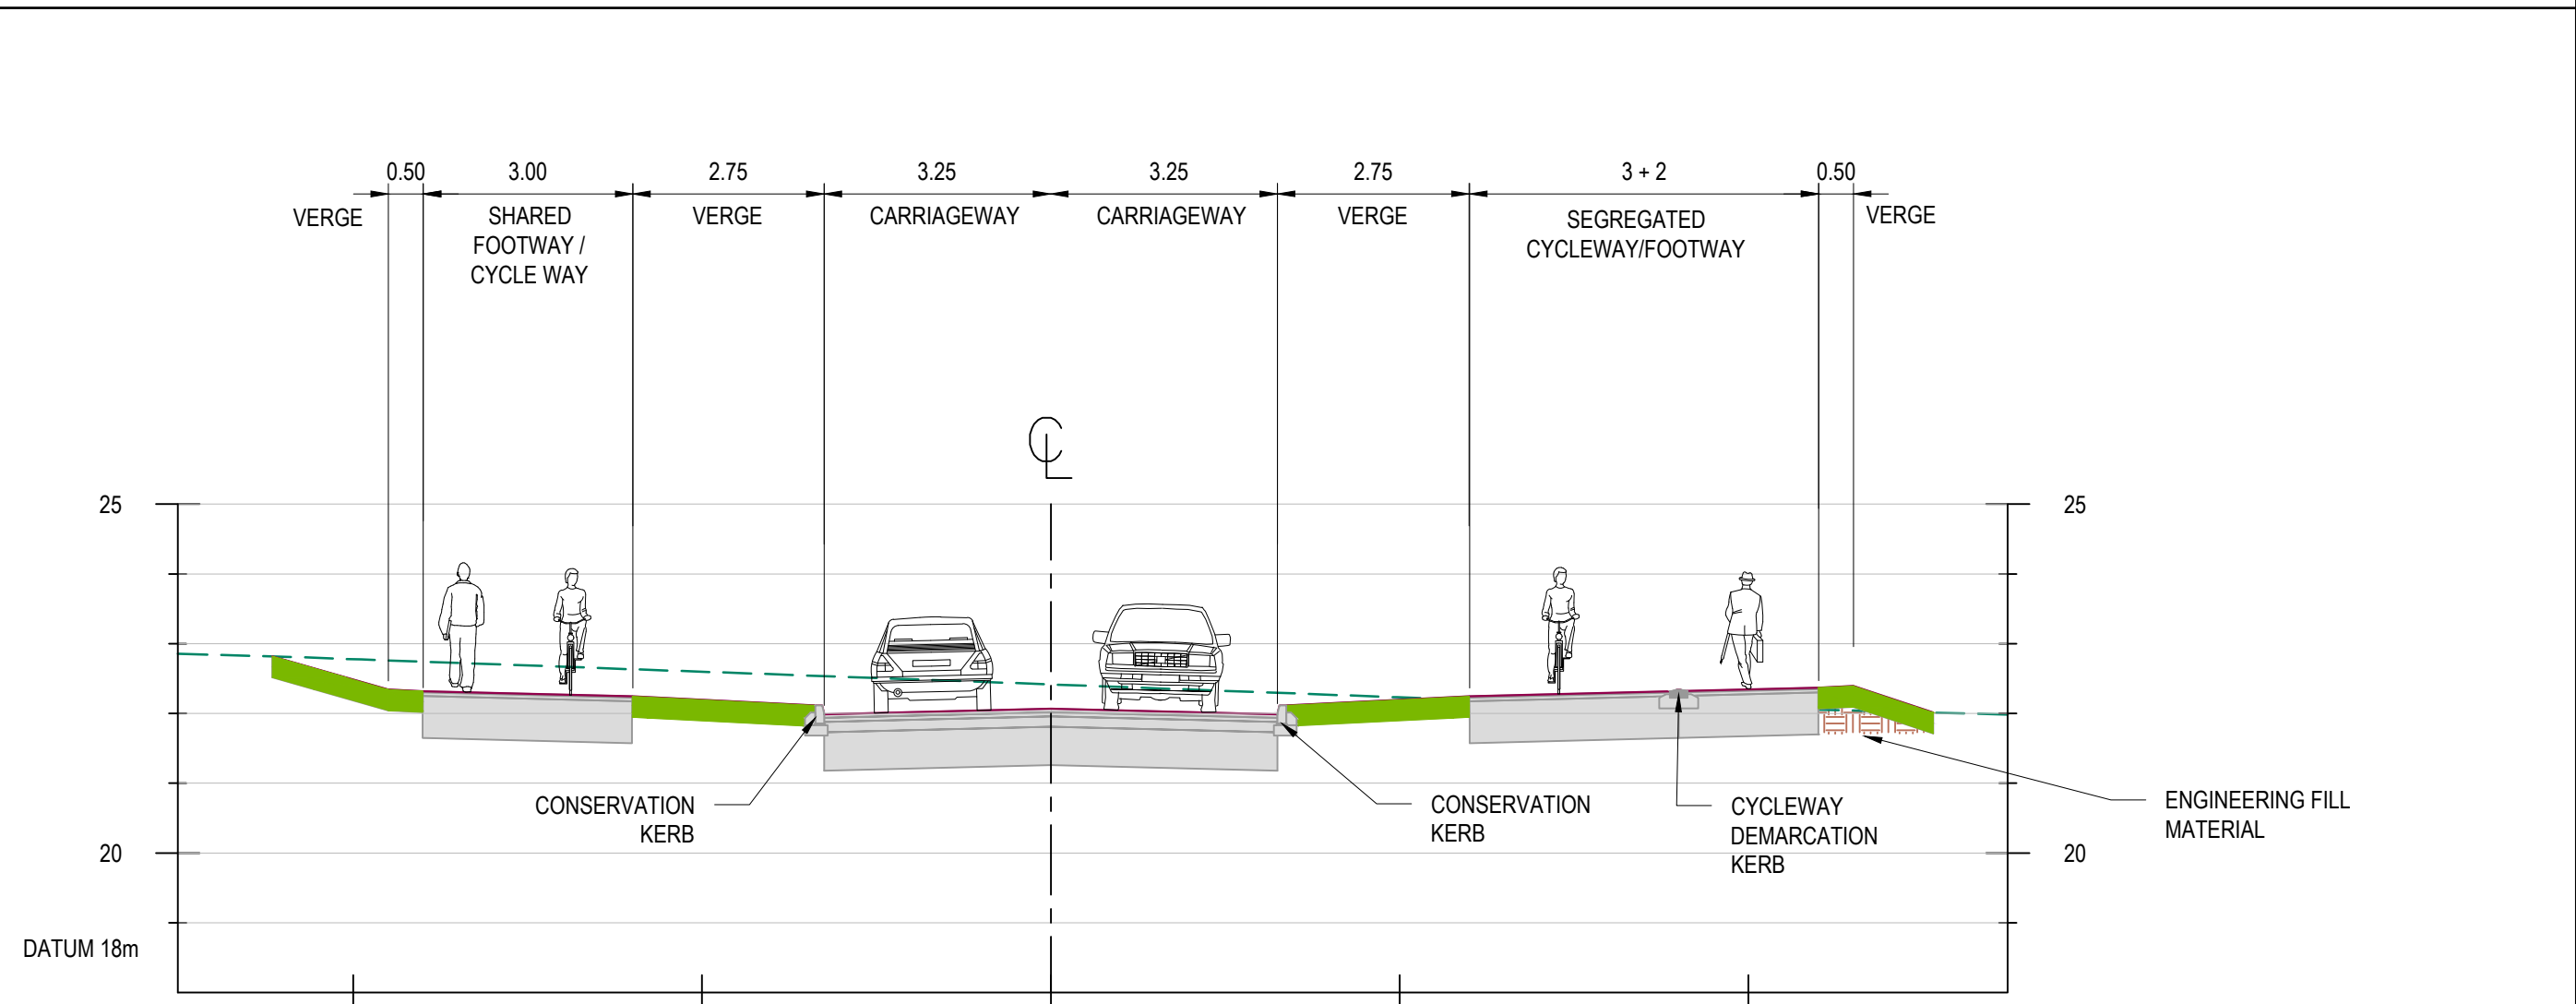

ALIGNMENT - PHASE 2 - CH 460
SCALE 1:100

- NOTES
1. ALL DIMENSIONS ARE IN METRES UNLESS NOTED OTHERWISE.
 2. TO BE READ IN CONJUNCTION WITH GENERAL ARRANGEMENT DRAWING WBLR-WSP-HPN-04-DR-C-0388.
 3. FOR DRAINAGE DETAILS REFER TO DRAWING WBLR-WSP-HPN-04-DR-C-0225.
 4. FOR ADDITIONAL SHEETS SEE: WBLR-WSP-HPN-04-DR-C-0222 - SHEET 1 OF 3 WBLR-WSP-HPN-04-DR-C-0357 - SHEET 2 OF 3
 5. EMBANKMENT SIDE SLOPES ARE 1 IN 3 UNLESS SPECIFIED OTHERWISE.
 6. CUTTING SIDE SLOPES ARE 1 IN 3.5 UNLESS SPECIFIED OTHERWISE.

- LEGEND
- EXISTING GROUND LEVEL
 - PROPOSED GROUND LEVEL
 - PROPOSED SCHEME RED LINE BOUNDARY
 - ANCIENT WOODLAND AREA
 - ANCIENT WOODLAND 15m OFFSET
 - ANCIENT WOODLAND 25m OFFSET
 - FLOOD EXTENT OUTLINE (100 YEAR + 105% CC)
 - WATERCOURSE
 - PROPOSED GRASS REINFORCEMENT FOR FUTURE BRIDGE INSPECTIONS

Rev	Drawn	Chkd	Appd	Description	Date
P07	AS	KS	AJB	LIGHTING LAYOUT UPDATED	26.08.2026
P06	KS	GL	AJB	NOTES AND SECTION CH 420 AMENDED. RED LINE BOUNDARY UPDATED FOR TEMPORARY ACCESS	17.06.2026
P05	AS	GL	AJB	LANDSCAPING AMENDED	22.07.2025
P04	JS	GL	AJB	GROUND RAISING AMENDED	02.04.2025
P03	PD	GL	AJB	PRE-PLANNING APPLICATION COMMENTS ADDRESSED	08.10.2024
P02	JS	KS	AJB	CROSS SECTIONS UPDATED. SECTION CH 460 MOVED DRG 0358. DRG 0360 WITHDRAWN.	15.02.2024
P01	JR	KS	AJB	FIRST ISSUE	24.07.2023

Purpose of Issue
For Planning

Classification
Public



Project
**Western Bridge Link Road
Burgess Hill**

Drawing
**PLANNING
PHASE 2 - CROSS SECTIONS
SHEET 3 OF 3**

Scale @ A1	Drawn	Checked	Approved
AS SHOWN	AS	KS	AB
Project No.		Date	

CS100377 22-06-23

Drawing Identifier
Project - Originator - Zone - Level - File Type - Role - Number
WBLR-WSP-HPN-04-DR-C-0358 P07

