




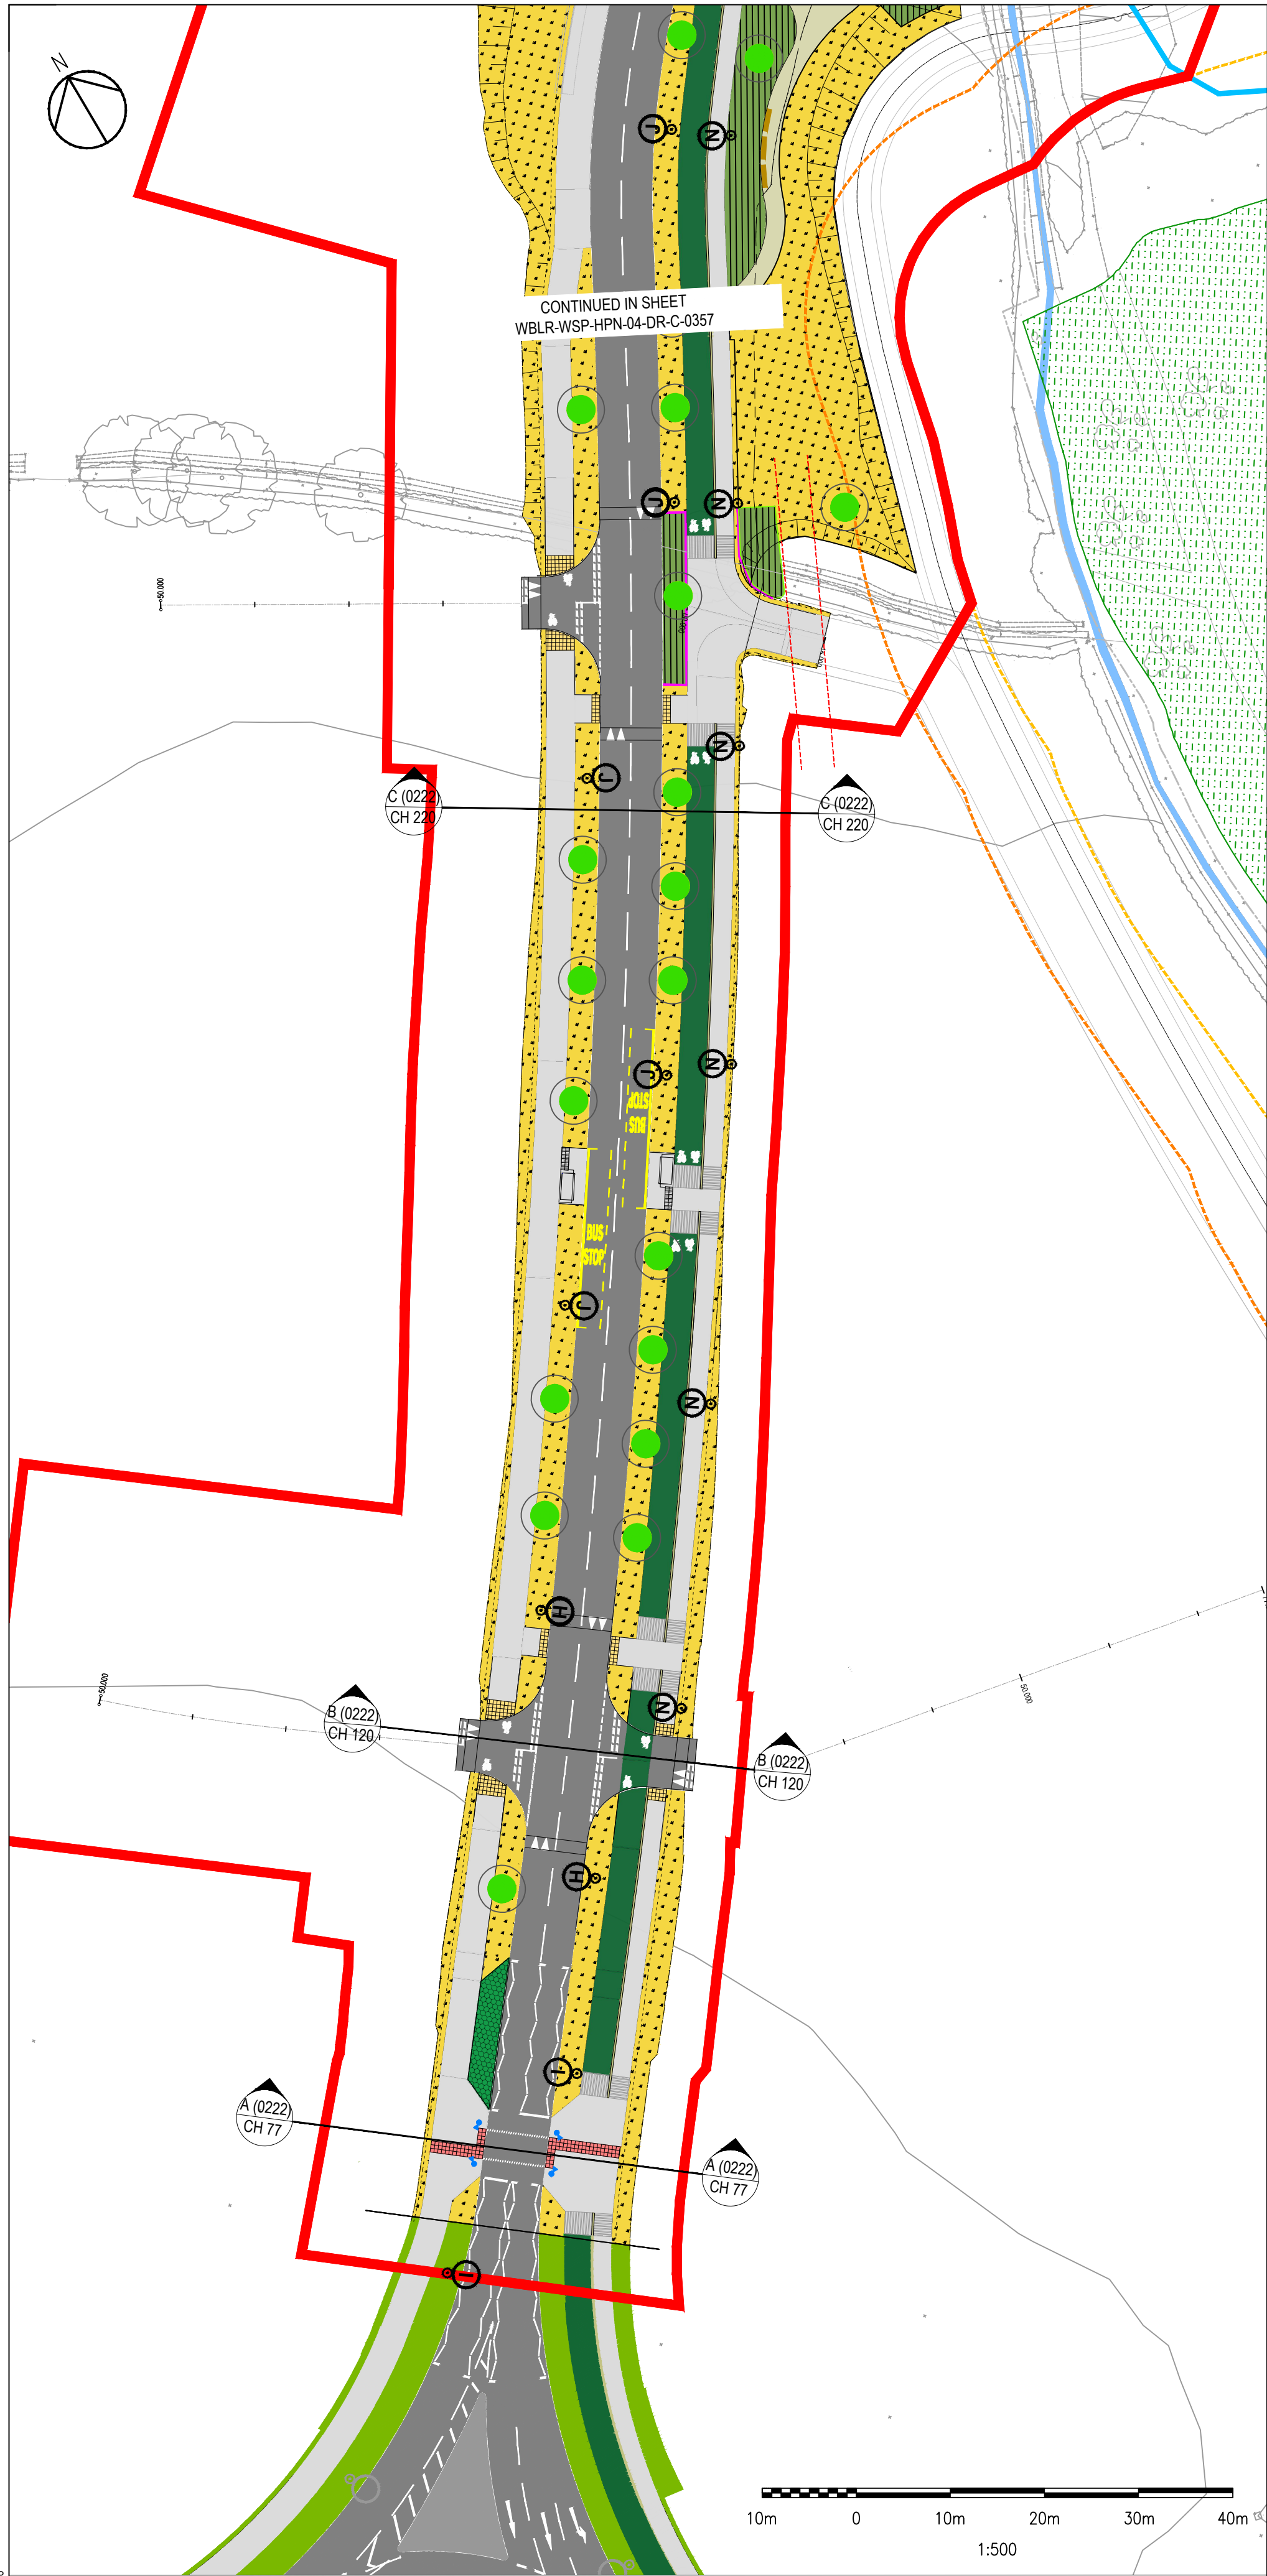


ALIGNMENT PLAN OF CROSS SECTIONS
SCALE 1:500

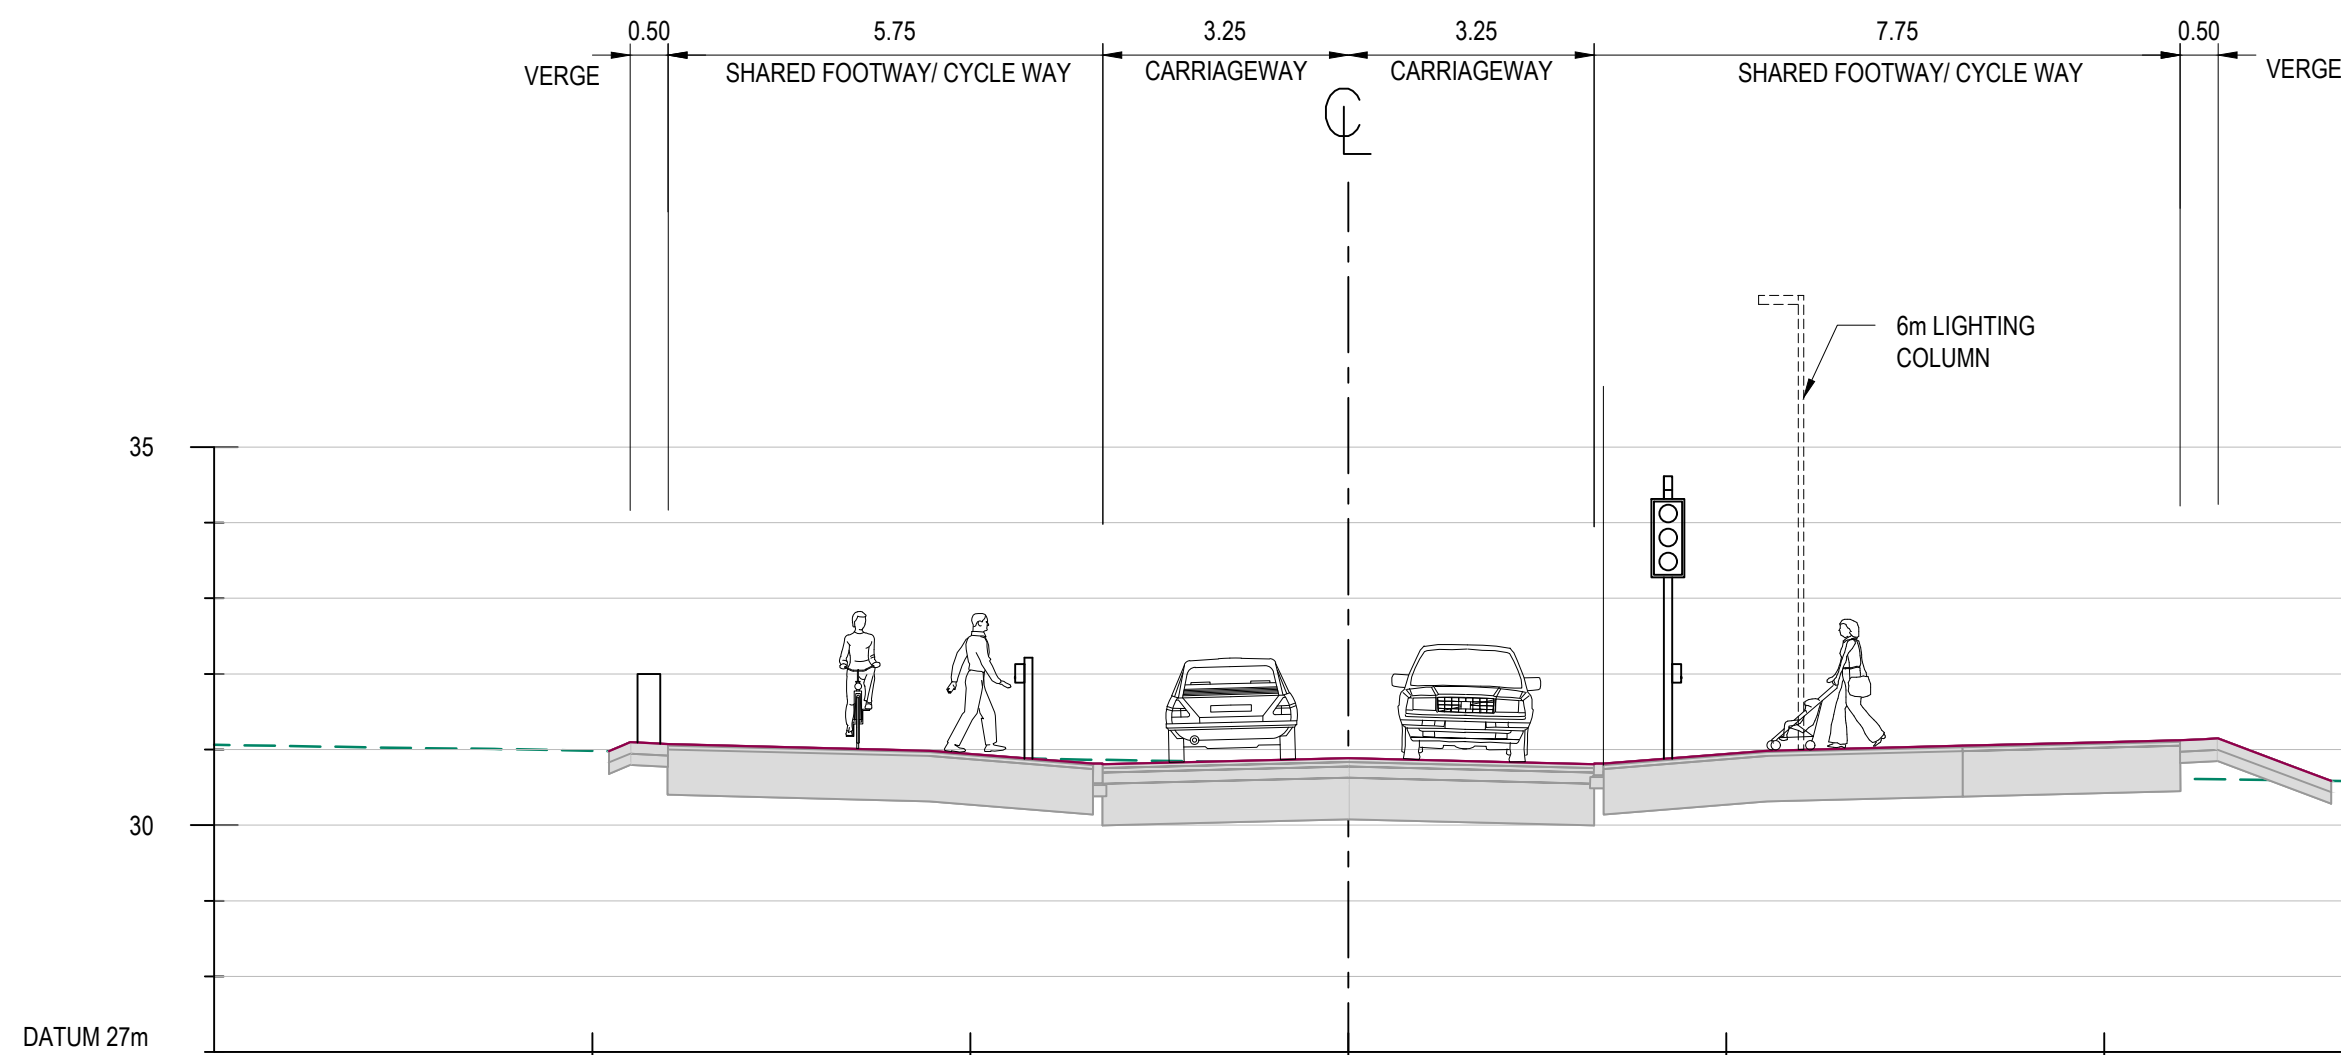

ALIGNMENT - PHASE 2 - CH 77 AT SIGNALISED CROSSING
SCALE 1:100

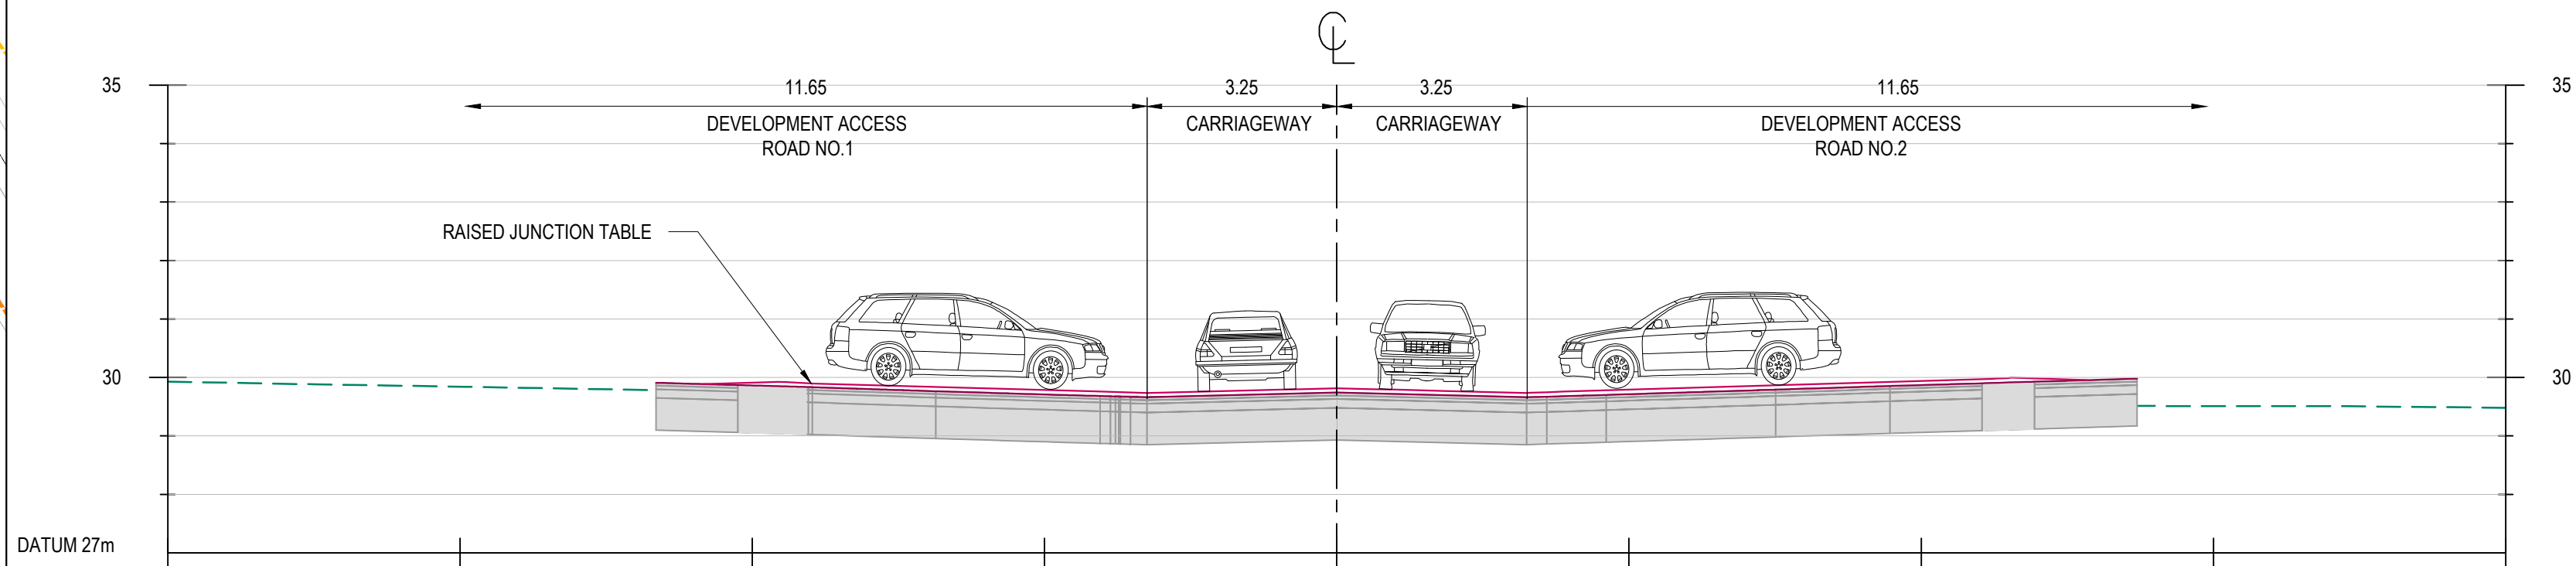

ALIGNMENT - PHASE 2 - CH 120 AT CROSS ROADS
SCALE 1:100

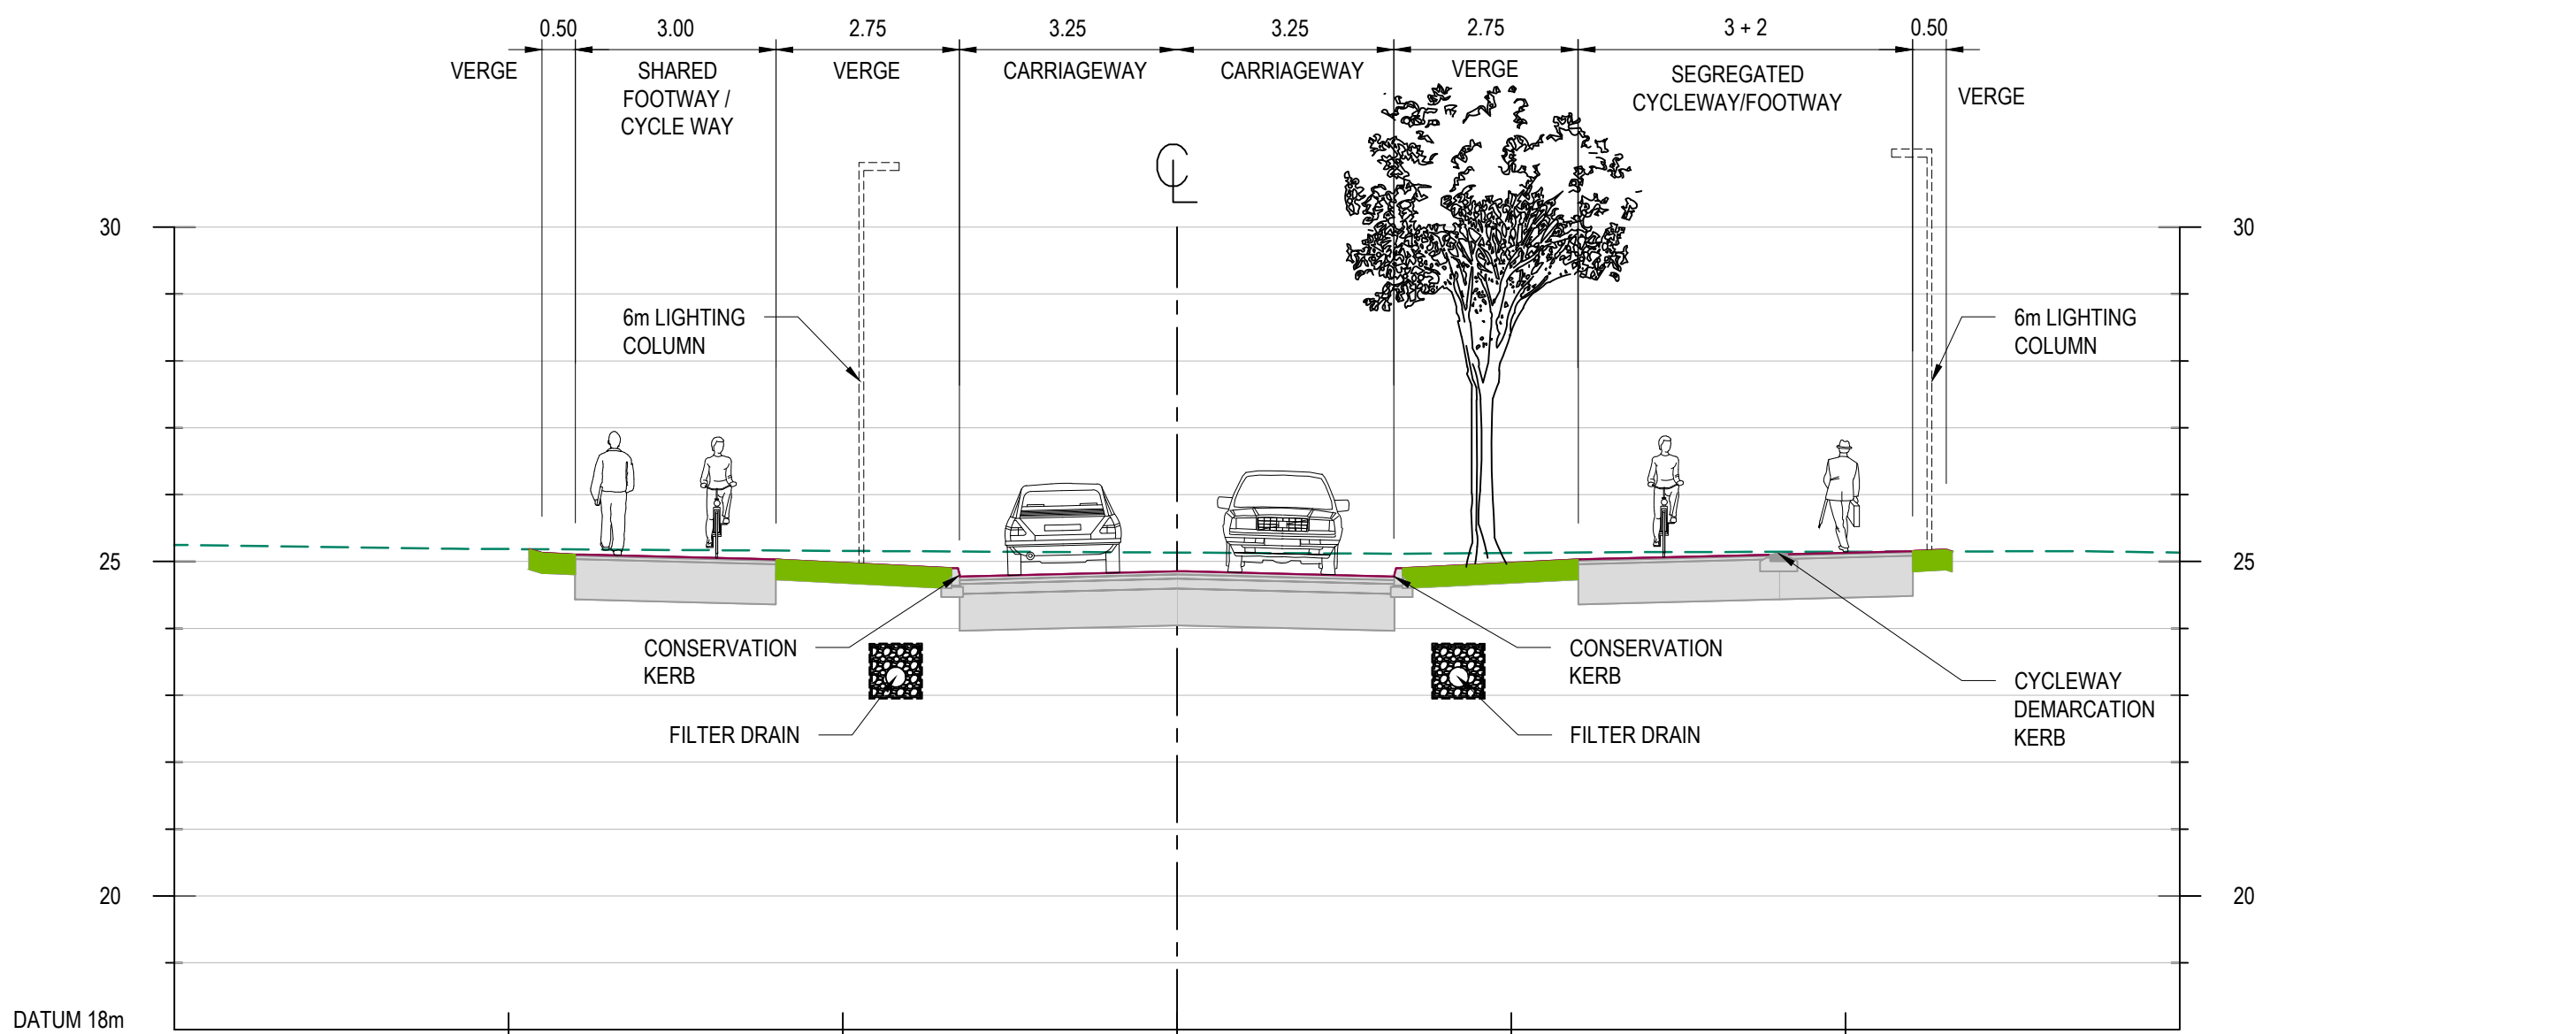

ALIGNMENT - PHASE 2 - CH 220 TYPICAL CROSS SECTION
SCALE 1:100

NOTES

1. ALL DIMENSIONS ARE IN METRES UNLESS NOTED OTHERWISE
2. TO BE READ IN CONJUNCTION WITH GENERAL ARRANGEMENT DRAWING WBLR-WSP-HPN-04-DR-C-0223.
3. FOR DRAINAGE DETAILS REFER TO DRAWING WBLR-WSP-HPN-04-DR-C-0225.
4. FOR ADDITIONAL SHEETS SEE: WBLR-WSP-HPN-04-DR-C-0357 - SHEET 2 OF 3 WBLR-WSP-HPN-04-DR-C-0358 - SHEET 3 OF 3
5. EMBANKMENT SIDE SLOPES ARE 1 IN 3 UNLESS SPECIFIED OTHERWISE.
6. CUTTING SIDE SLOPES ARE 1 IN 3.5 UNLESS SPECIFIED OTHERWISE.

LEGEND

- EXISTING GROUND LEVEL
- PROPOSED GROUND LEVEL
- PROPOSED SCHEME RED LINE BOUNDARY
- ANCIENT WOODLAND AREA
- ANCIENT WOODLAND 15m OFFSET
- ANCIENT WOODLAND 25m OFFSET
- FLOOD EXTENT OUTLINE (100 YEAR + 105% CC)
- WATERCOURSE

P06	AS	KS	AJB	LIGHTING LAYOUT UPDATED	26.08.2026
P05	KS	GL	AJB	CROSS SECTION CH 77 & NOTES AMENDED	17.06.2026
P04	JS	GL	AJB	PRE-PLANNING APPLICATION COMMENTS ADDRESSED	04.10.2024
P03	JS	KS	AJB	CROSS SECTION CH 71 REPLACED WITH CH 77. CROSS SECTION 120 AND 220 UPDATED WITH GSH	15.02.2024
P02	JR	KS	AJB	CROSS SECTION CH 180 REPLACED WITH CH 120	24.07.2023
P01	JB	PR	AJB	FIRST ISSUE	21.07.2021
Rev	Drawn	Chkd	App'd	Description	Date

Purpose of Issue

For Planning S0

Classification
Public

Client


Project
Western Bridge Link Road
Burgess Hill

Drawing
PLANNING
PHASE 2 - CROSS SECTIONS
SHEET 1 OF 3

Scale @ A1	Drawn	Checked	Approved
AS SHOWN	JB	PR	AJB
Project No.		Date	

CS100377 21-07-21

Drawing Identifier
Project - Originator - Zone - Level - File Type - Role - Number
WBLR-WSP-HPN-04-DR-C-0222 revision P06


3rd Floor
Westferry House
11 Westferry Circus
London
E14 4HD
WSP.com