


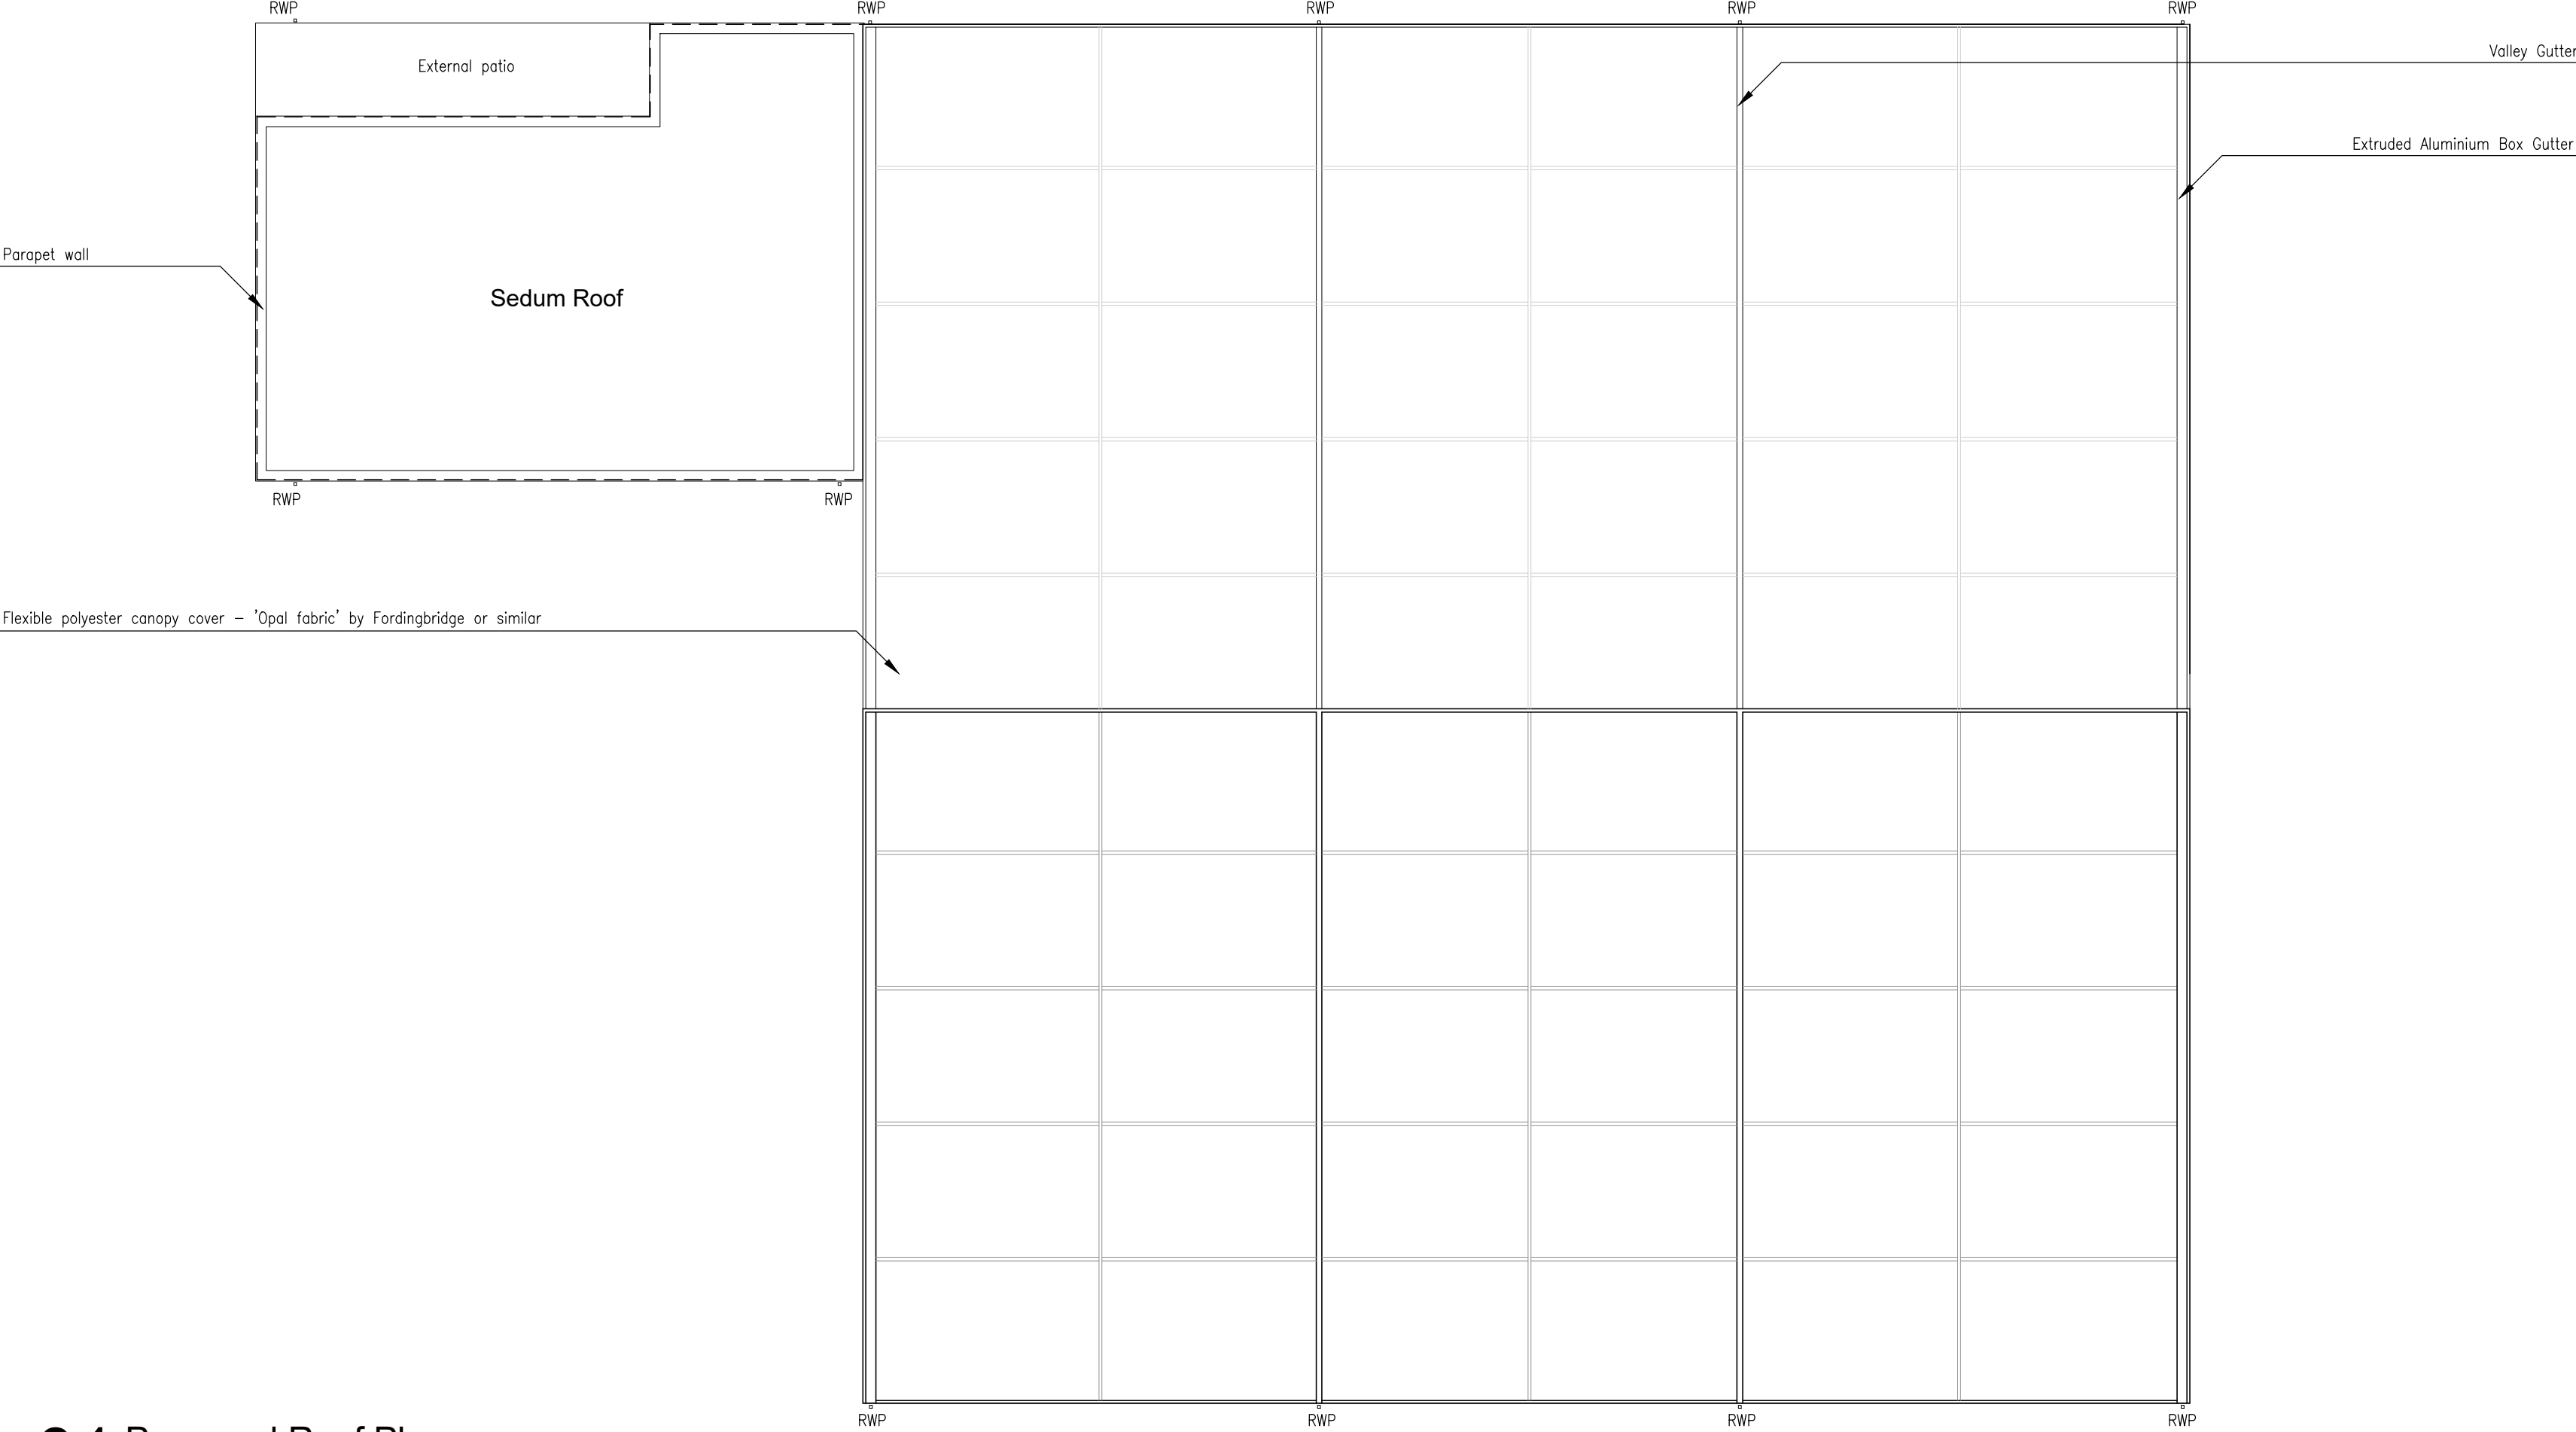

01 Proposed Roof Plan
1:200


Rev	Date
-----	------



Gavin Jones Architecture

Project Details	
New Padel Courts Crabbet Park RH10 4SS	

Drawing Details	
Title: Proposed Roof Plan	
Job no. 049	Dwg no. 021
Scale: 1:200 @ A1	Date: July '26
Status: Planning	
Revision: PL00	

 

Scale Bar
1:200

0 2000 6000 10000 20000 Millimeters