




01 North Elevation
1:200

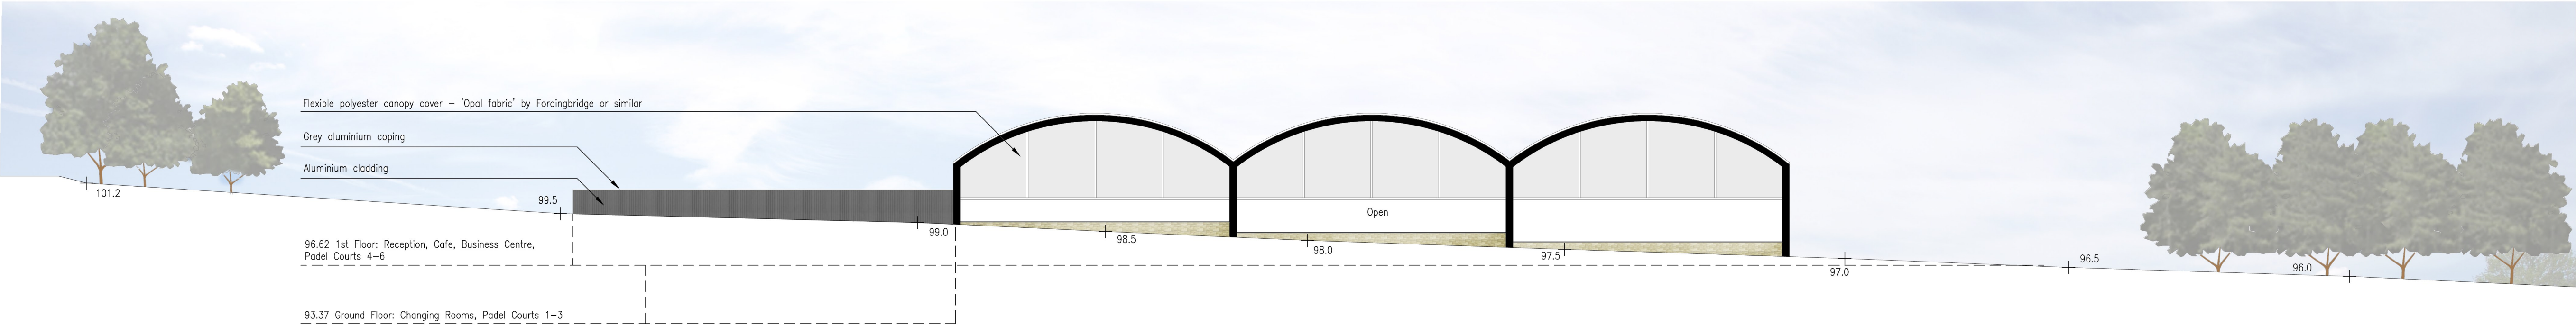

02 South Elevation
1:200

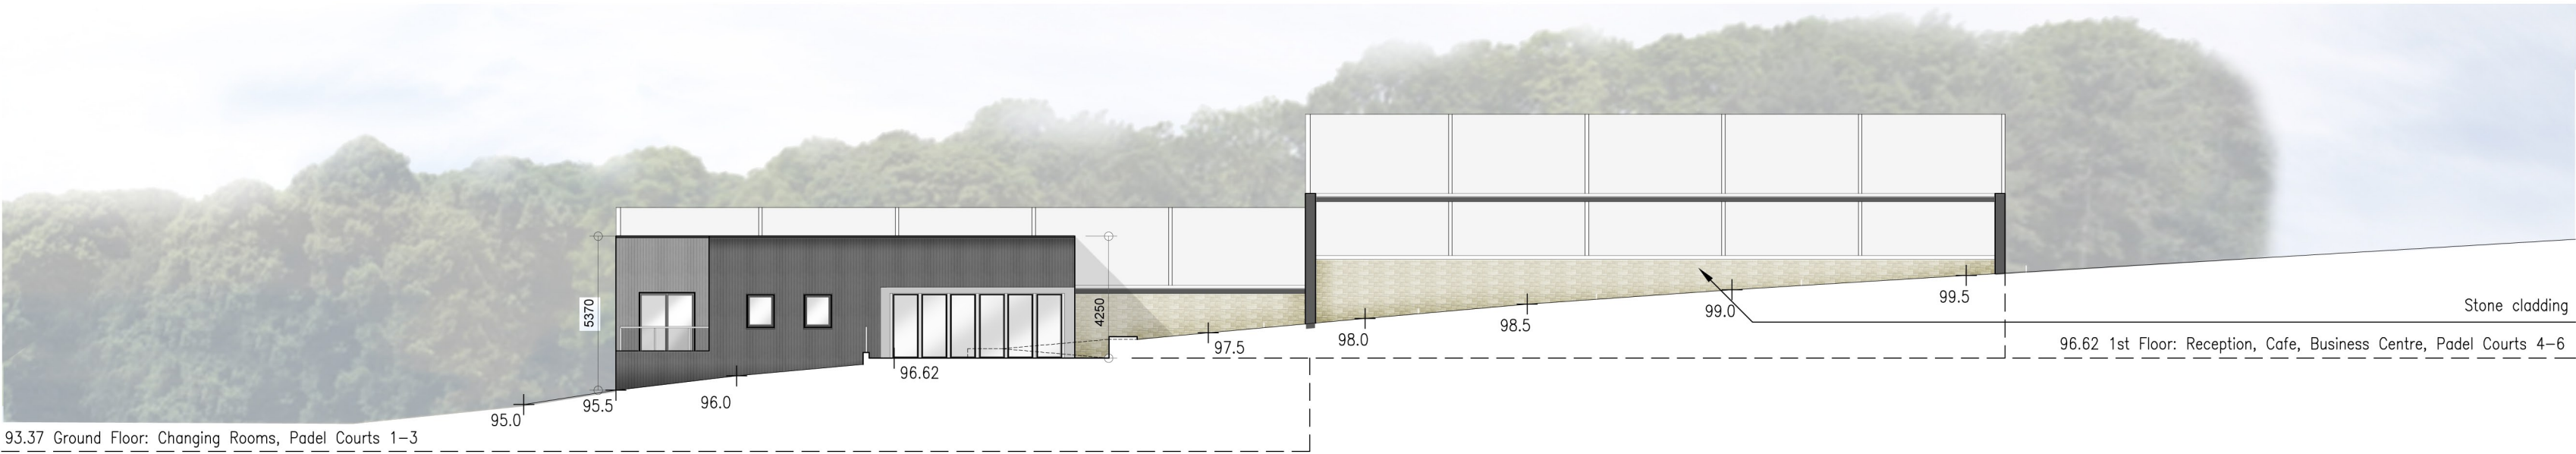

03 West Elevation
1:200

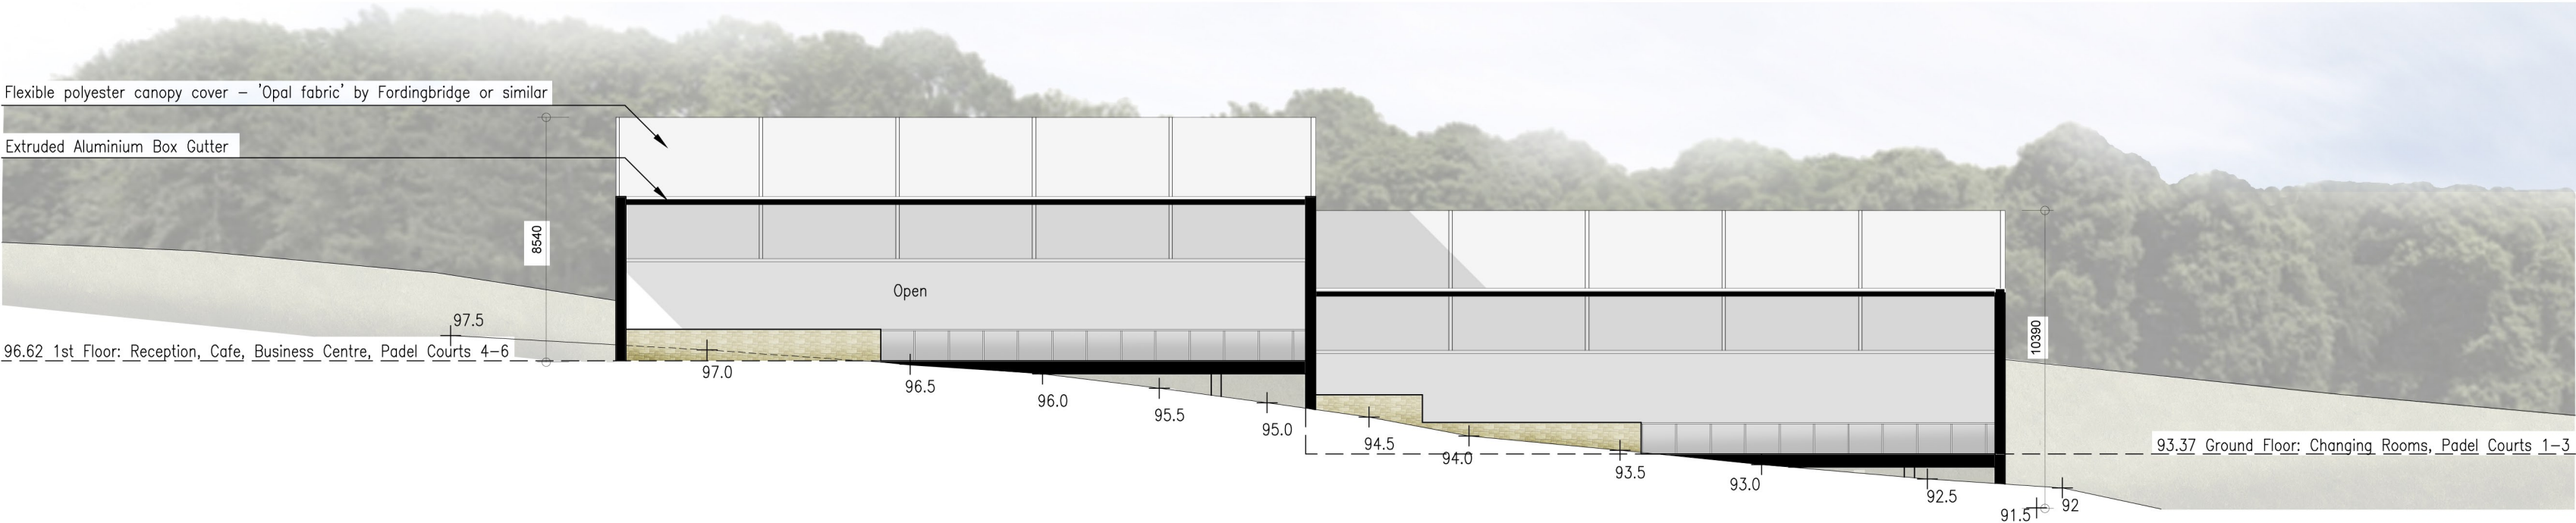

04 East Elevation
1:200

Rev	Date
-----	------



Gavin Jones Architecture

Project Details

New Padel Courts
Crabbet Park
RH10 4SS

Drawing Details

Title:
Proposed Elevations

Job no. 049	Dwg no. 030
----------------	----------------

Scale: 1:200 @ A1	Date: July '26
----------------------	-------------------

Status:
Planning

Revision:
PL00

