




SIGNIFICANT SURFACE WATER SEWER /  
STREAM. INDICATIVE POSITION ONLY  
AND TAKEN FROM INFORMATION  
SUPPLIED BY SOUTHERN WATER -  
SONDE & TRACE / RADAR SURVEY  
TO BE UNDERTAKEN BEFORE  
COMMENCEMENT OF ANY GROUND  
WORKS. SIZE, CONDITION, DEPTH AND  
MATERIAL UNKNOWN BUT BUT  
ASSUMED TO BE 1800 DIAMETER

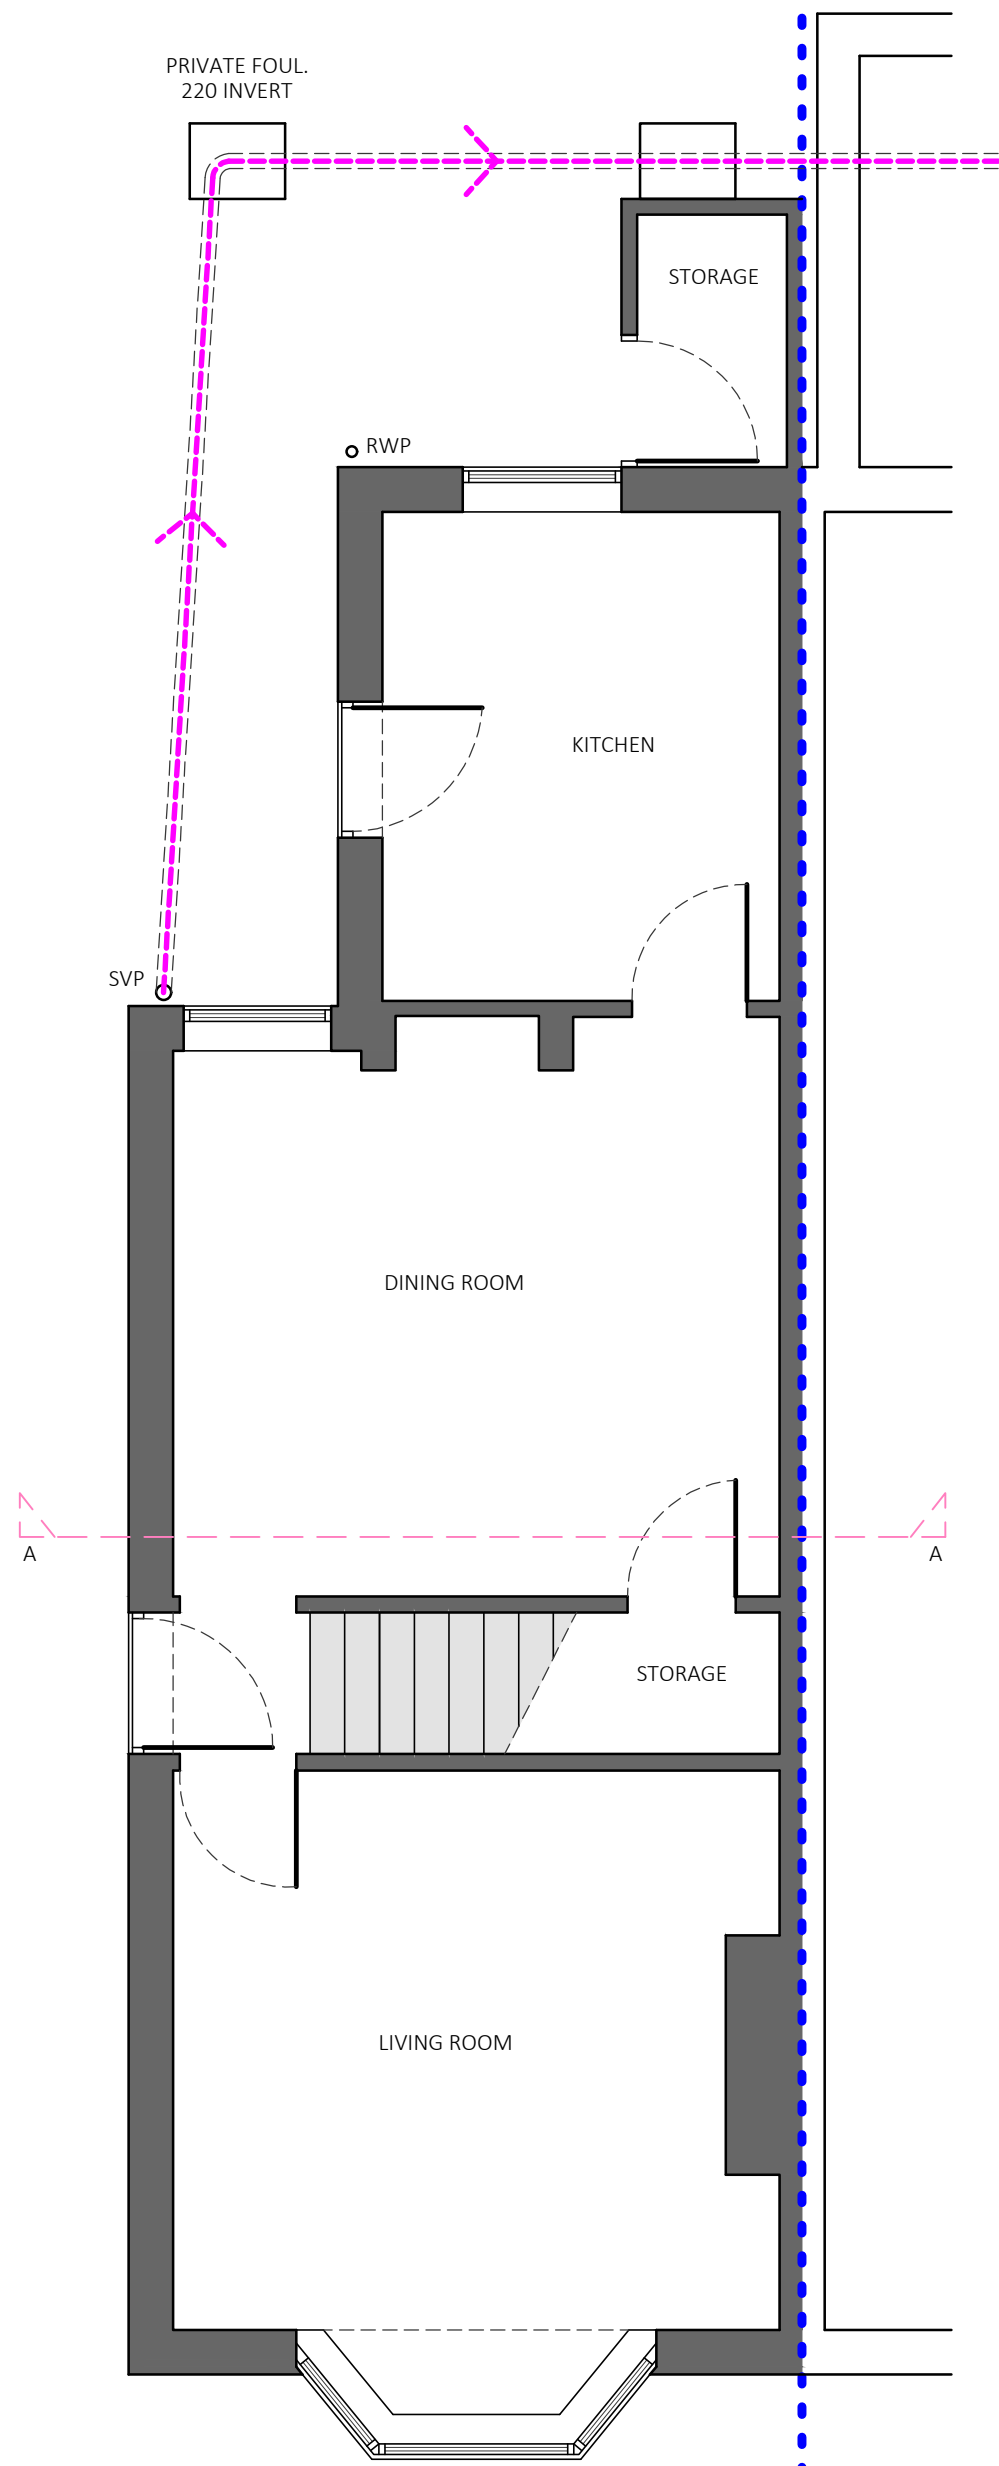


EXISTING GROUND FLOOR PLAN - 1:50@A1

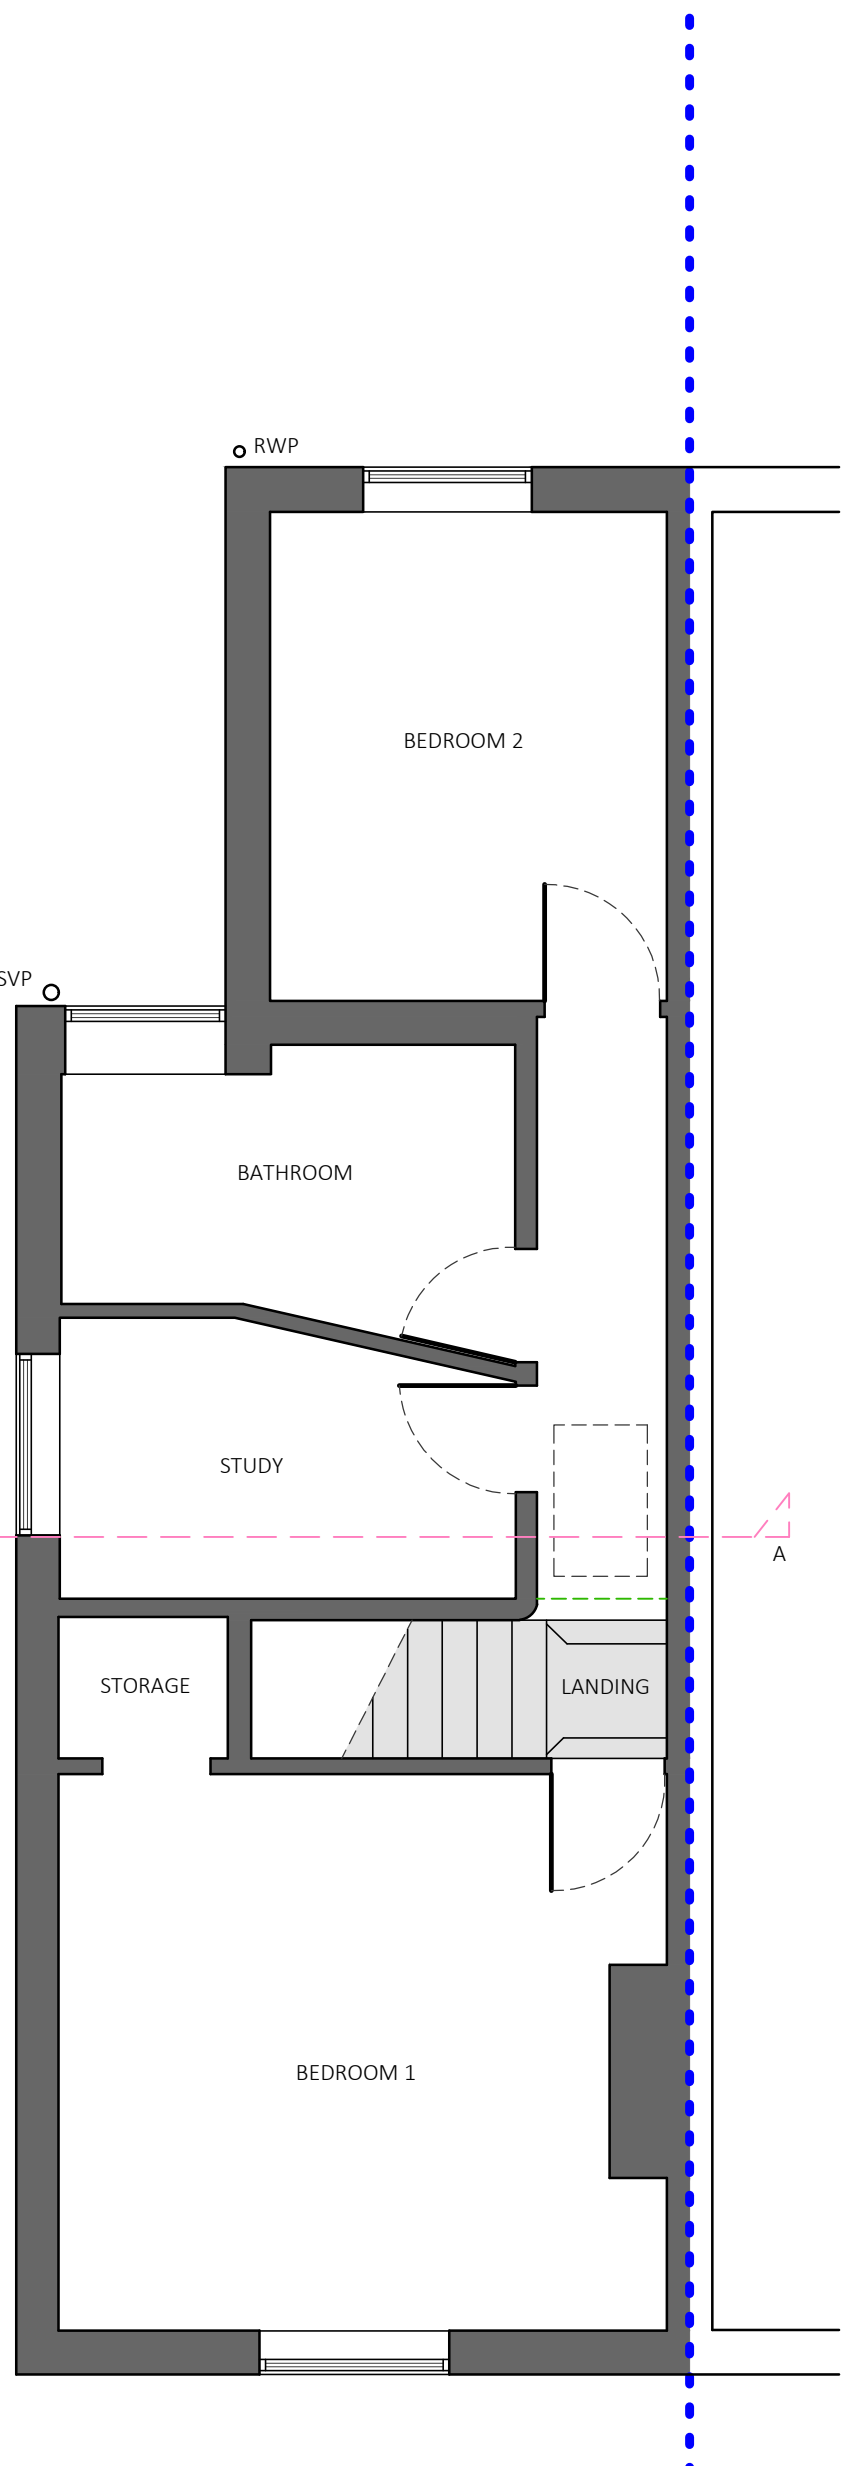


EXISTING FIRST FLOOR PLAN - 1:50@A1

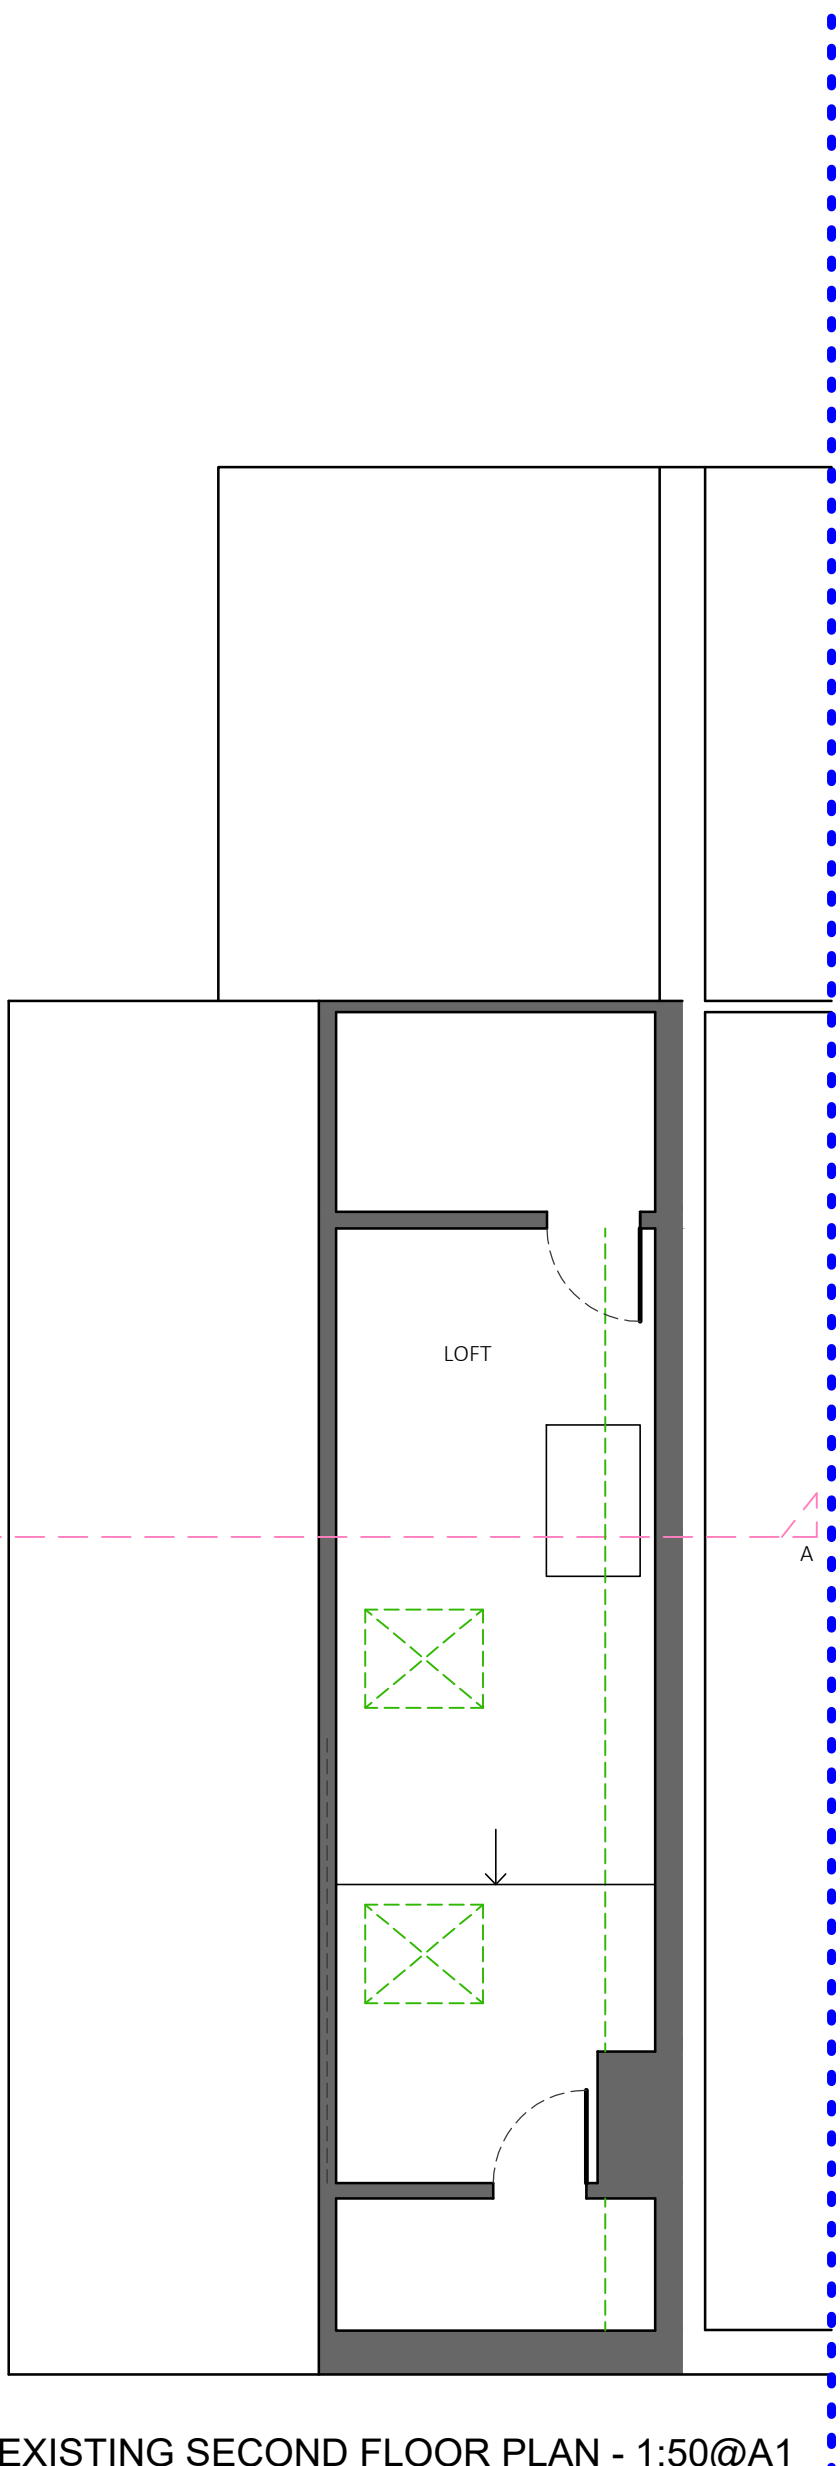


EXISTING SECOND FLOOR PLAN - 1:50@A1

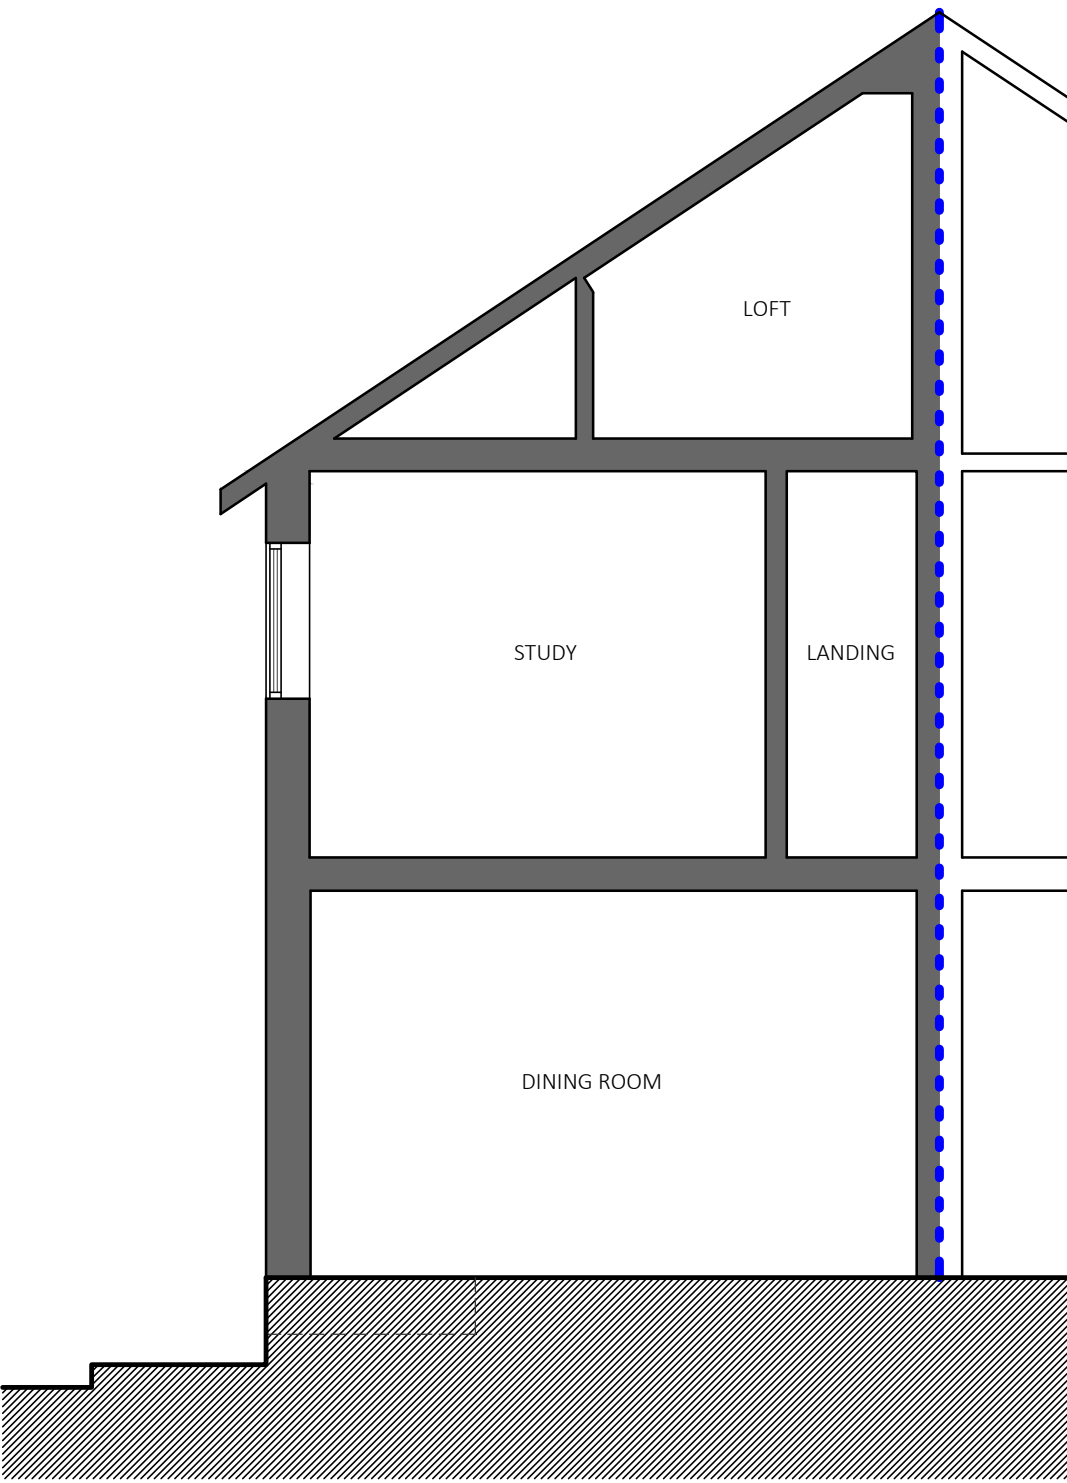


EXISTING SECTION A-A - 1:50@A1

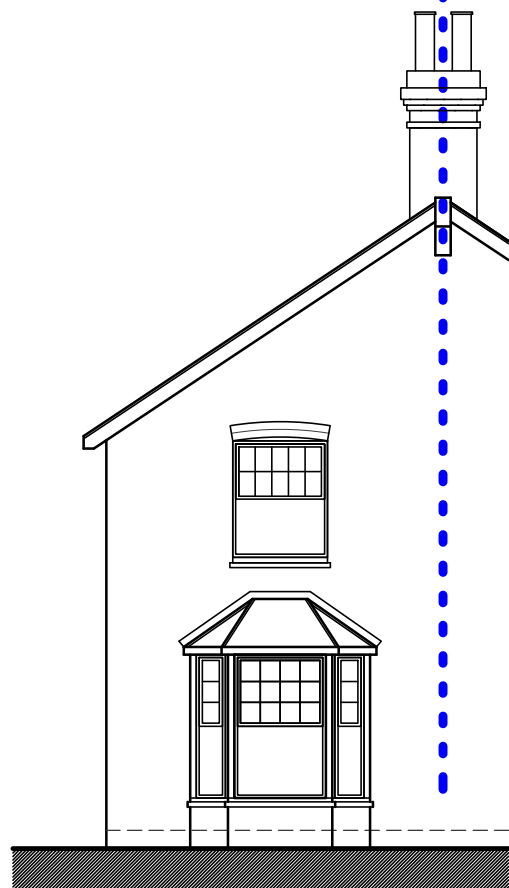


FRONT ELEVATION - 1:100@A1

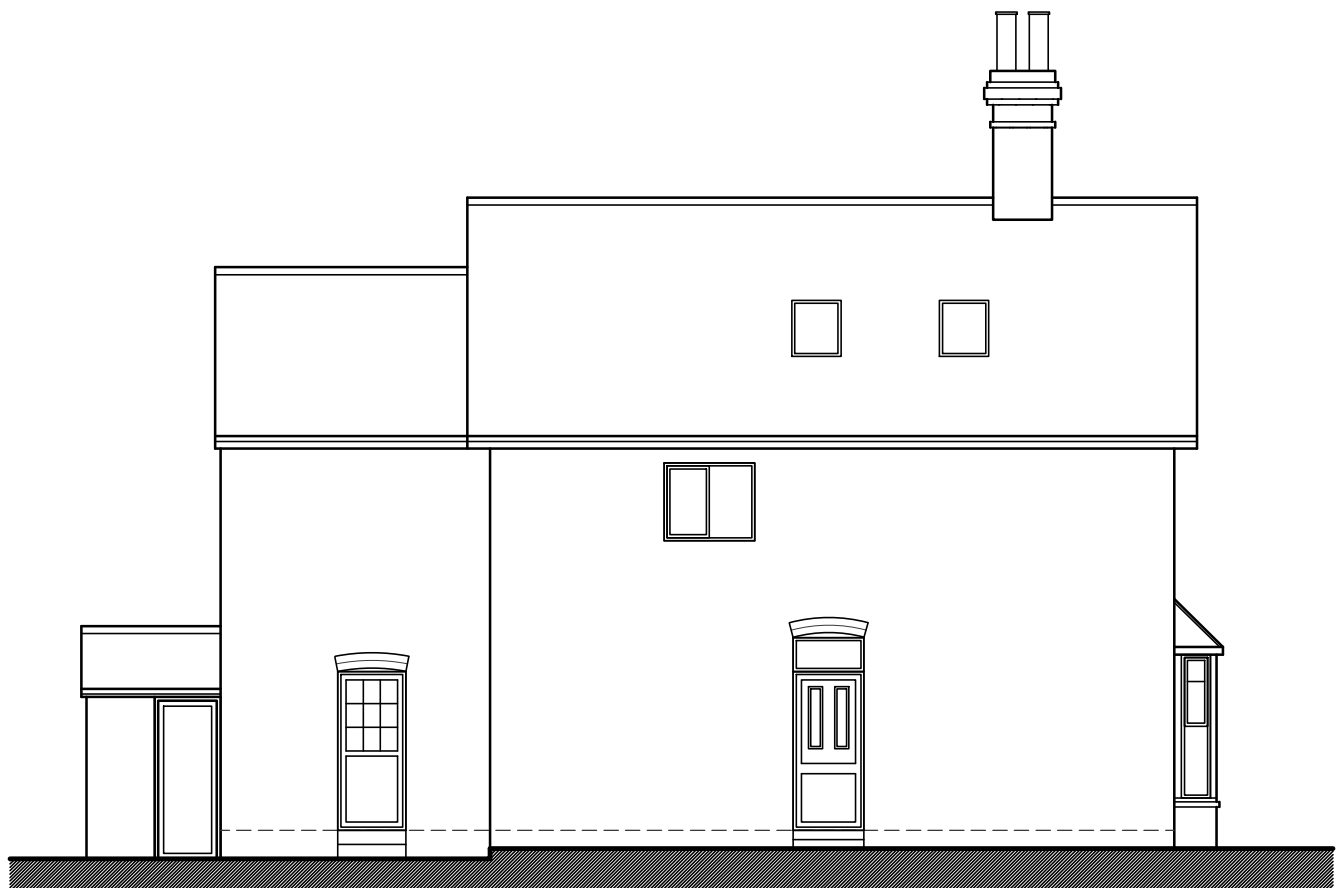


SIDE ELEVATION - 1:100@A1

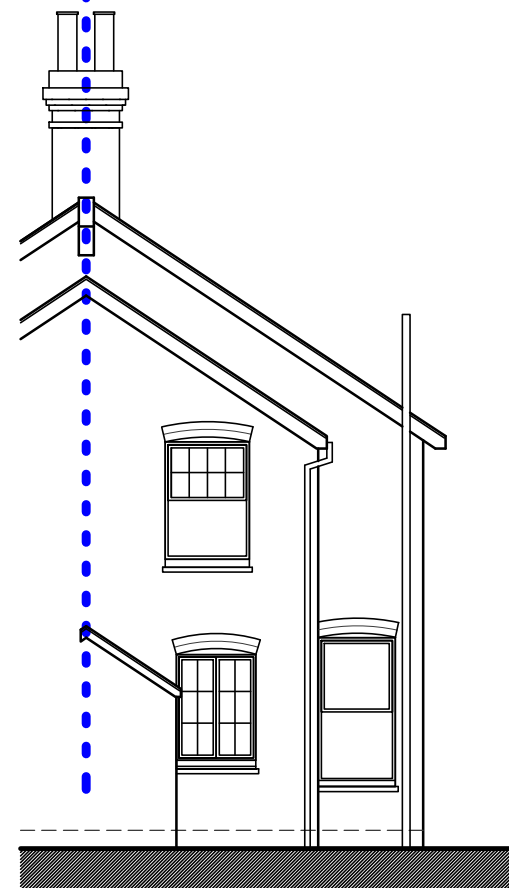

REAR ELEVATION - 1:100@A1

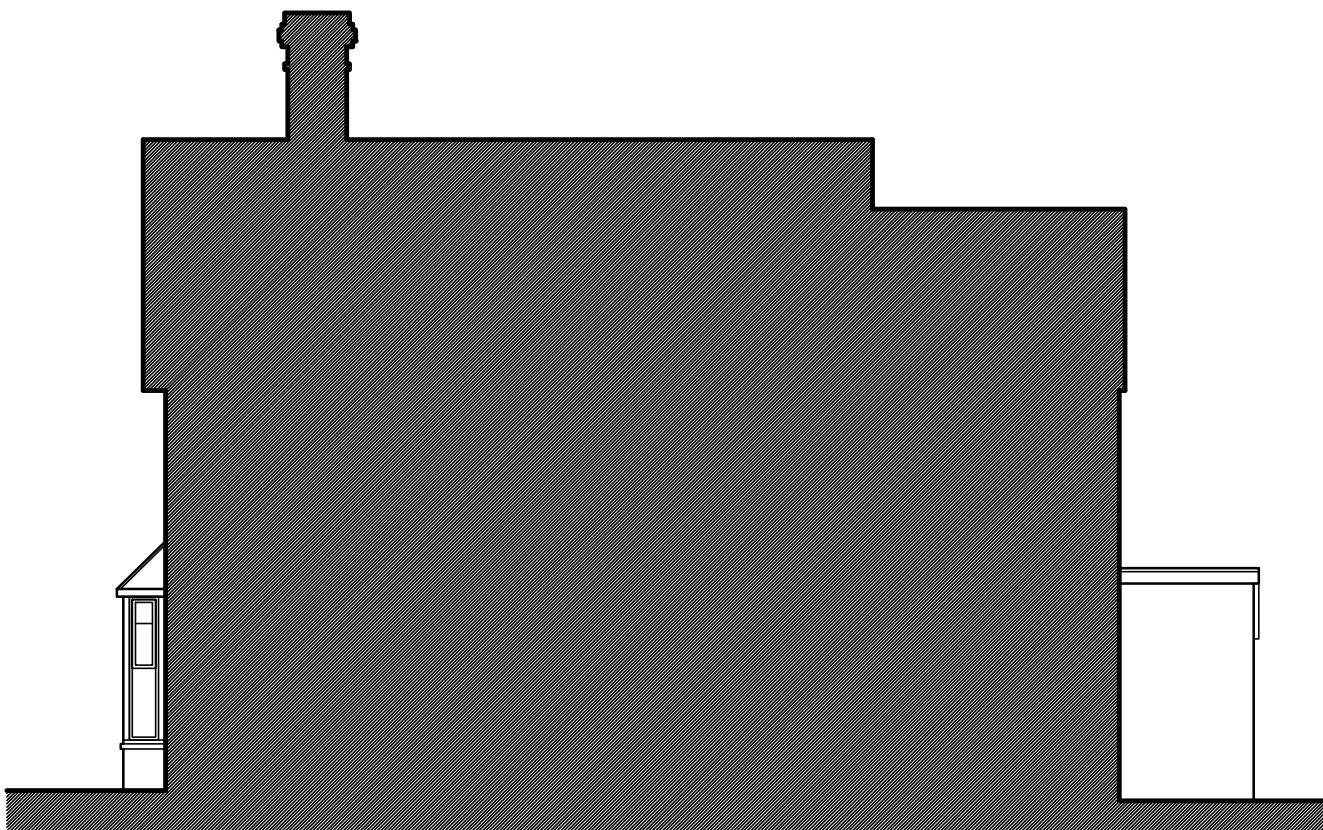


SIDE ELEVATION - 1:100@A1

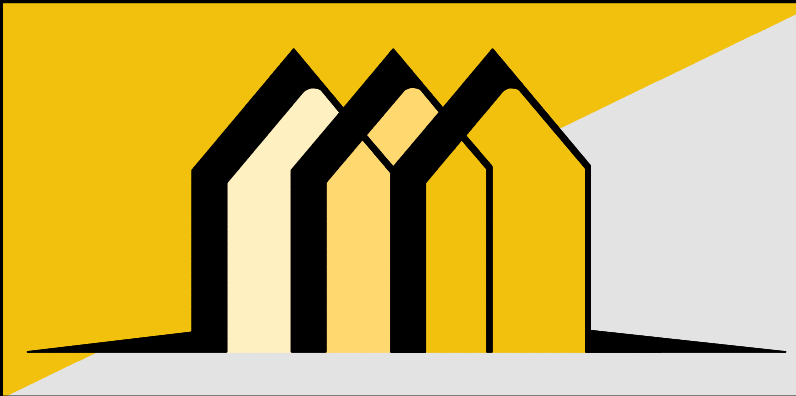

CONTACT INFO

E: Scott@EllisdonArchitecturalAssociates.co.uk  
W: WWW.EllisdonArchitecturalAssociates.co.uk  
M: 07828 189525

SCALE BARS

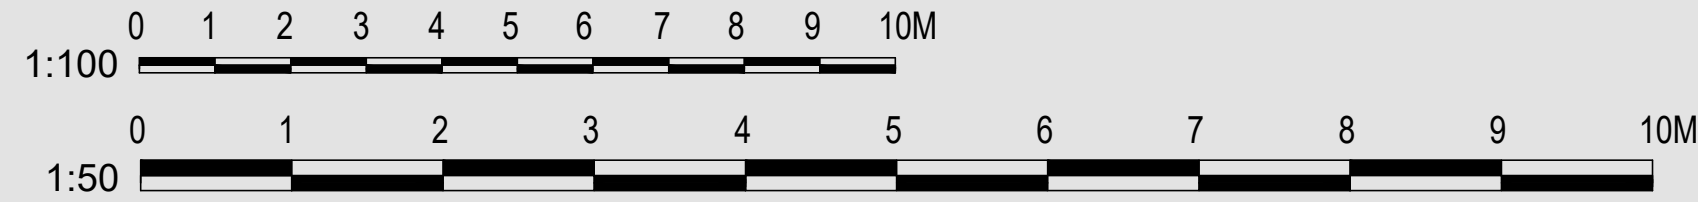

| REVISION | DESCRIPTION | STATUS   | CLIENT:     | MR CAMERON PARDUE | SITE ADDRESS:      |
|----------|-------------|----------|-------------|-------------------|--------------------|
| 0        | FIRST ISSUE | PLANNING | JOB REF:    | 721               | 40 MILL GREEN ROAD |
|          |             |          | DRG. NO:    | 01                | HAYWARDS HEATH     |
|          |             |          | DRG. TITLE: | EXISTING PLANS    | RH16 1XQ           |
|          |             |          | DATE:       | JULY 2026         |                    |
|          |             |          | SCALE:      | 1:50@A1           |                    |