


SIGNIFICANT SURFACE WATER SEWER /
STREAM. INDICATIVE POSITION ONLY
AND TAKEN FROM INFORMATION
SUPPLIED BY SOUTHERN WATER -
SONDE & TRACE / RADAR SURVEY
TO BE UNDERTAKEN BEFORE
COMMENCEMENT OF ANY GROUND
WORKS. SIZE, CONDITION, DEPTH AND
MATERIAL UNKNOWN BUT BUT
ASSUMED TO BE 1800 DIAMETER

EXISTING STRUCTURE


DEMOLISHED STRUCTURE

PROPOSED STRUCTURE


STRUCTURAL BEAM BY ENGINEER

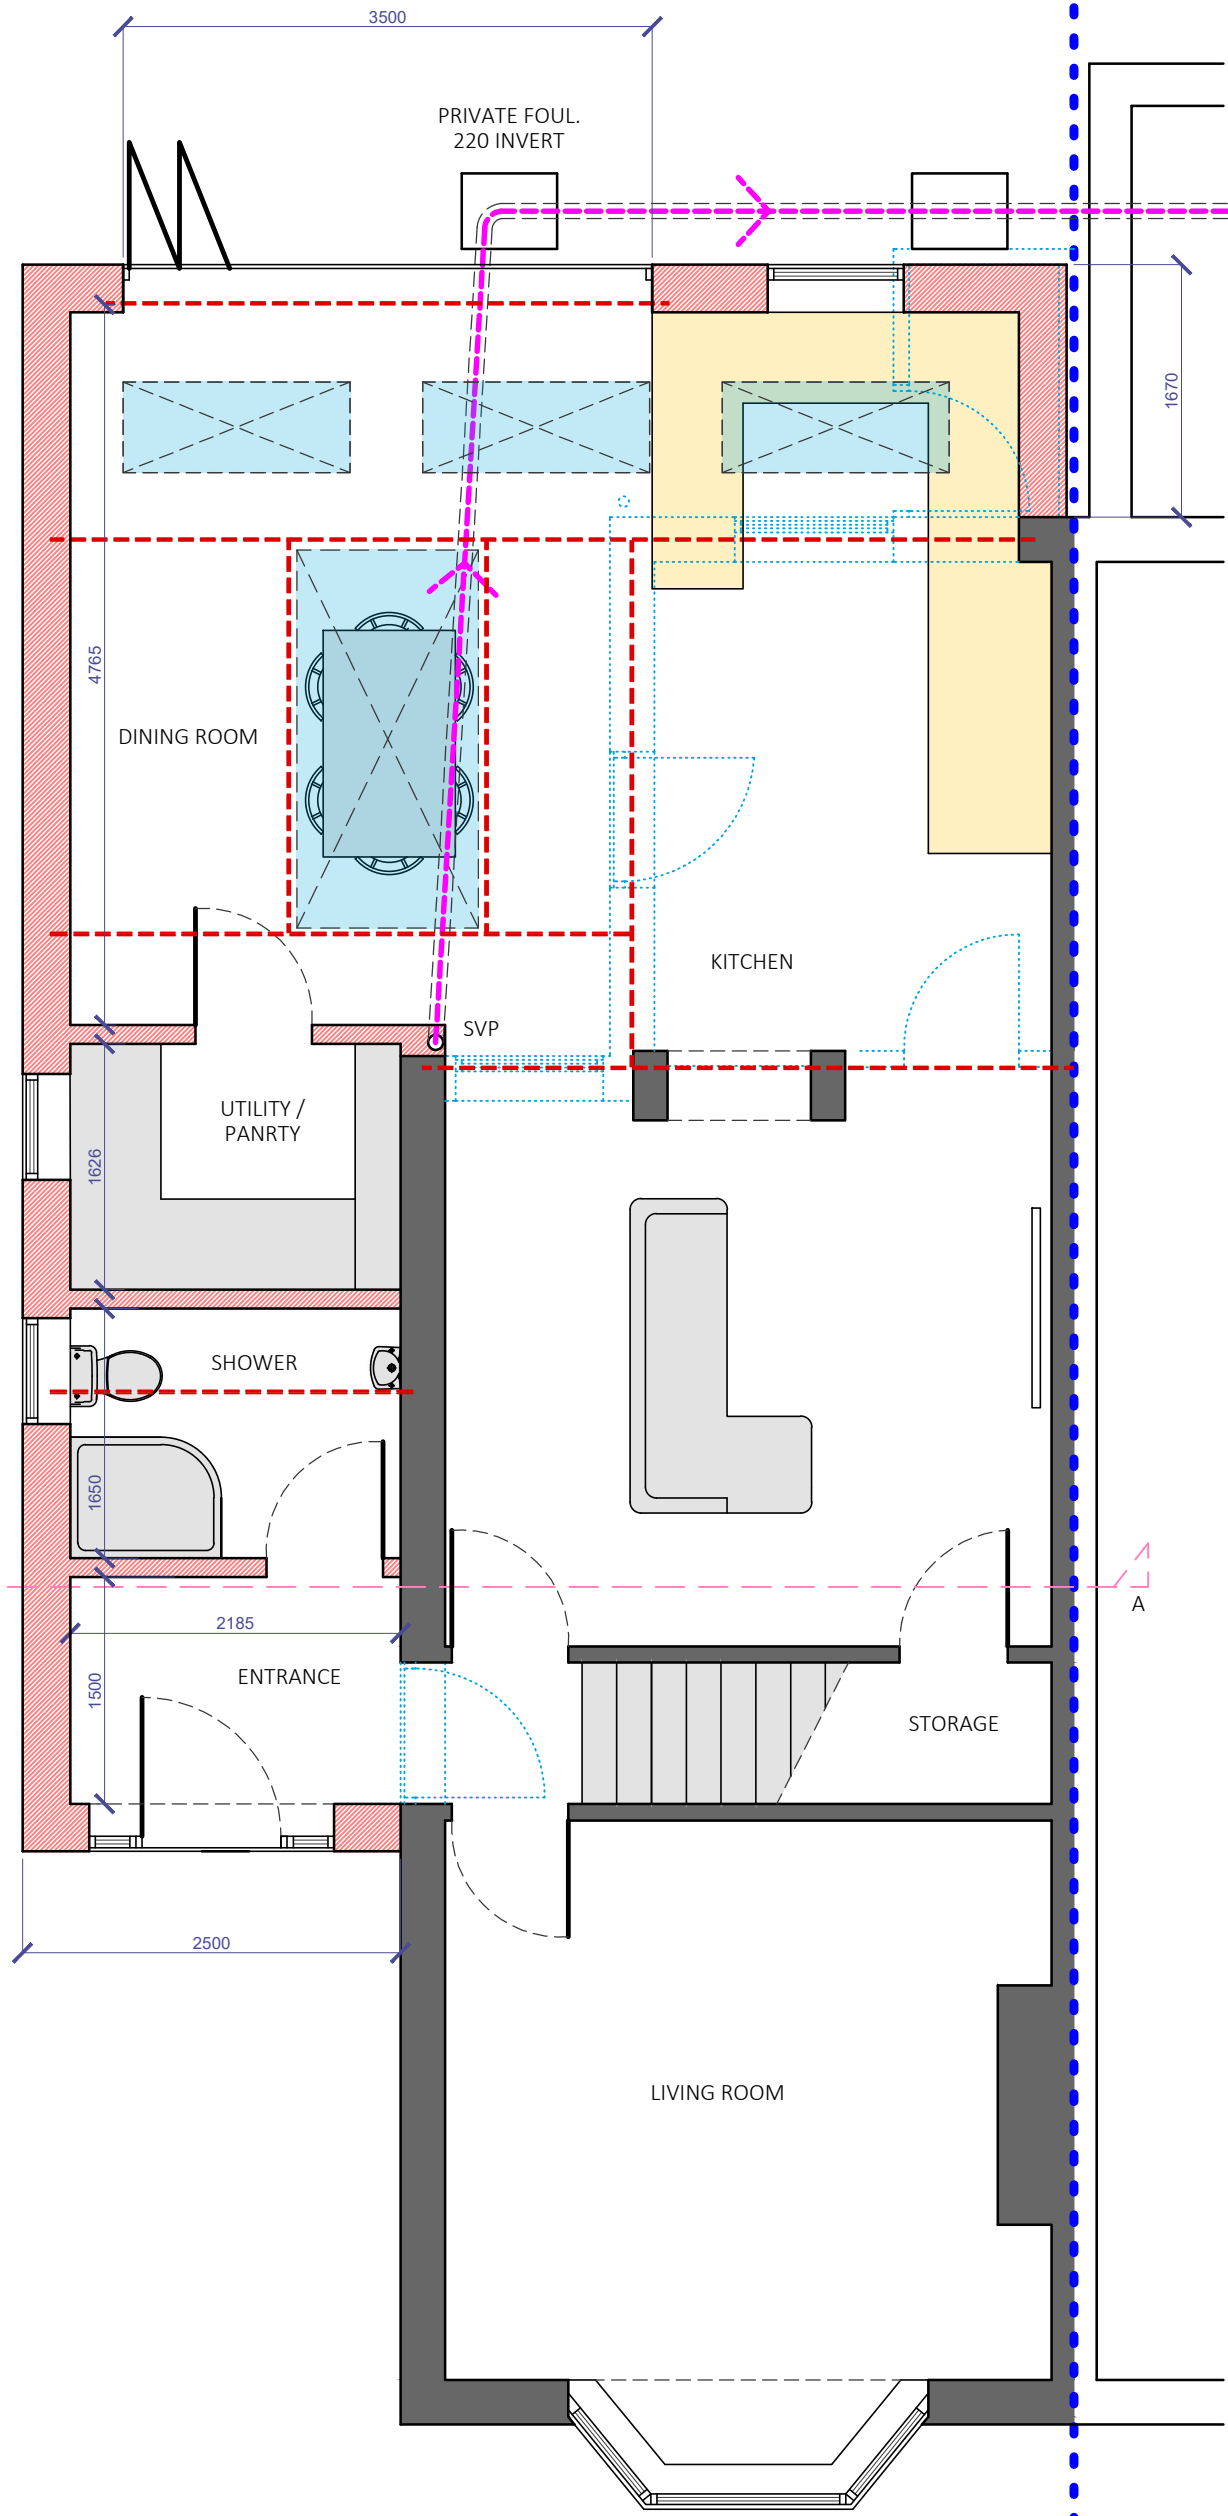


PROPOSED GROUND FLOOR PLAN - 1:50@A1

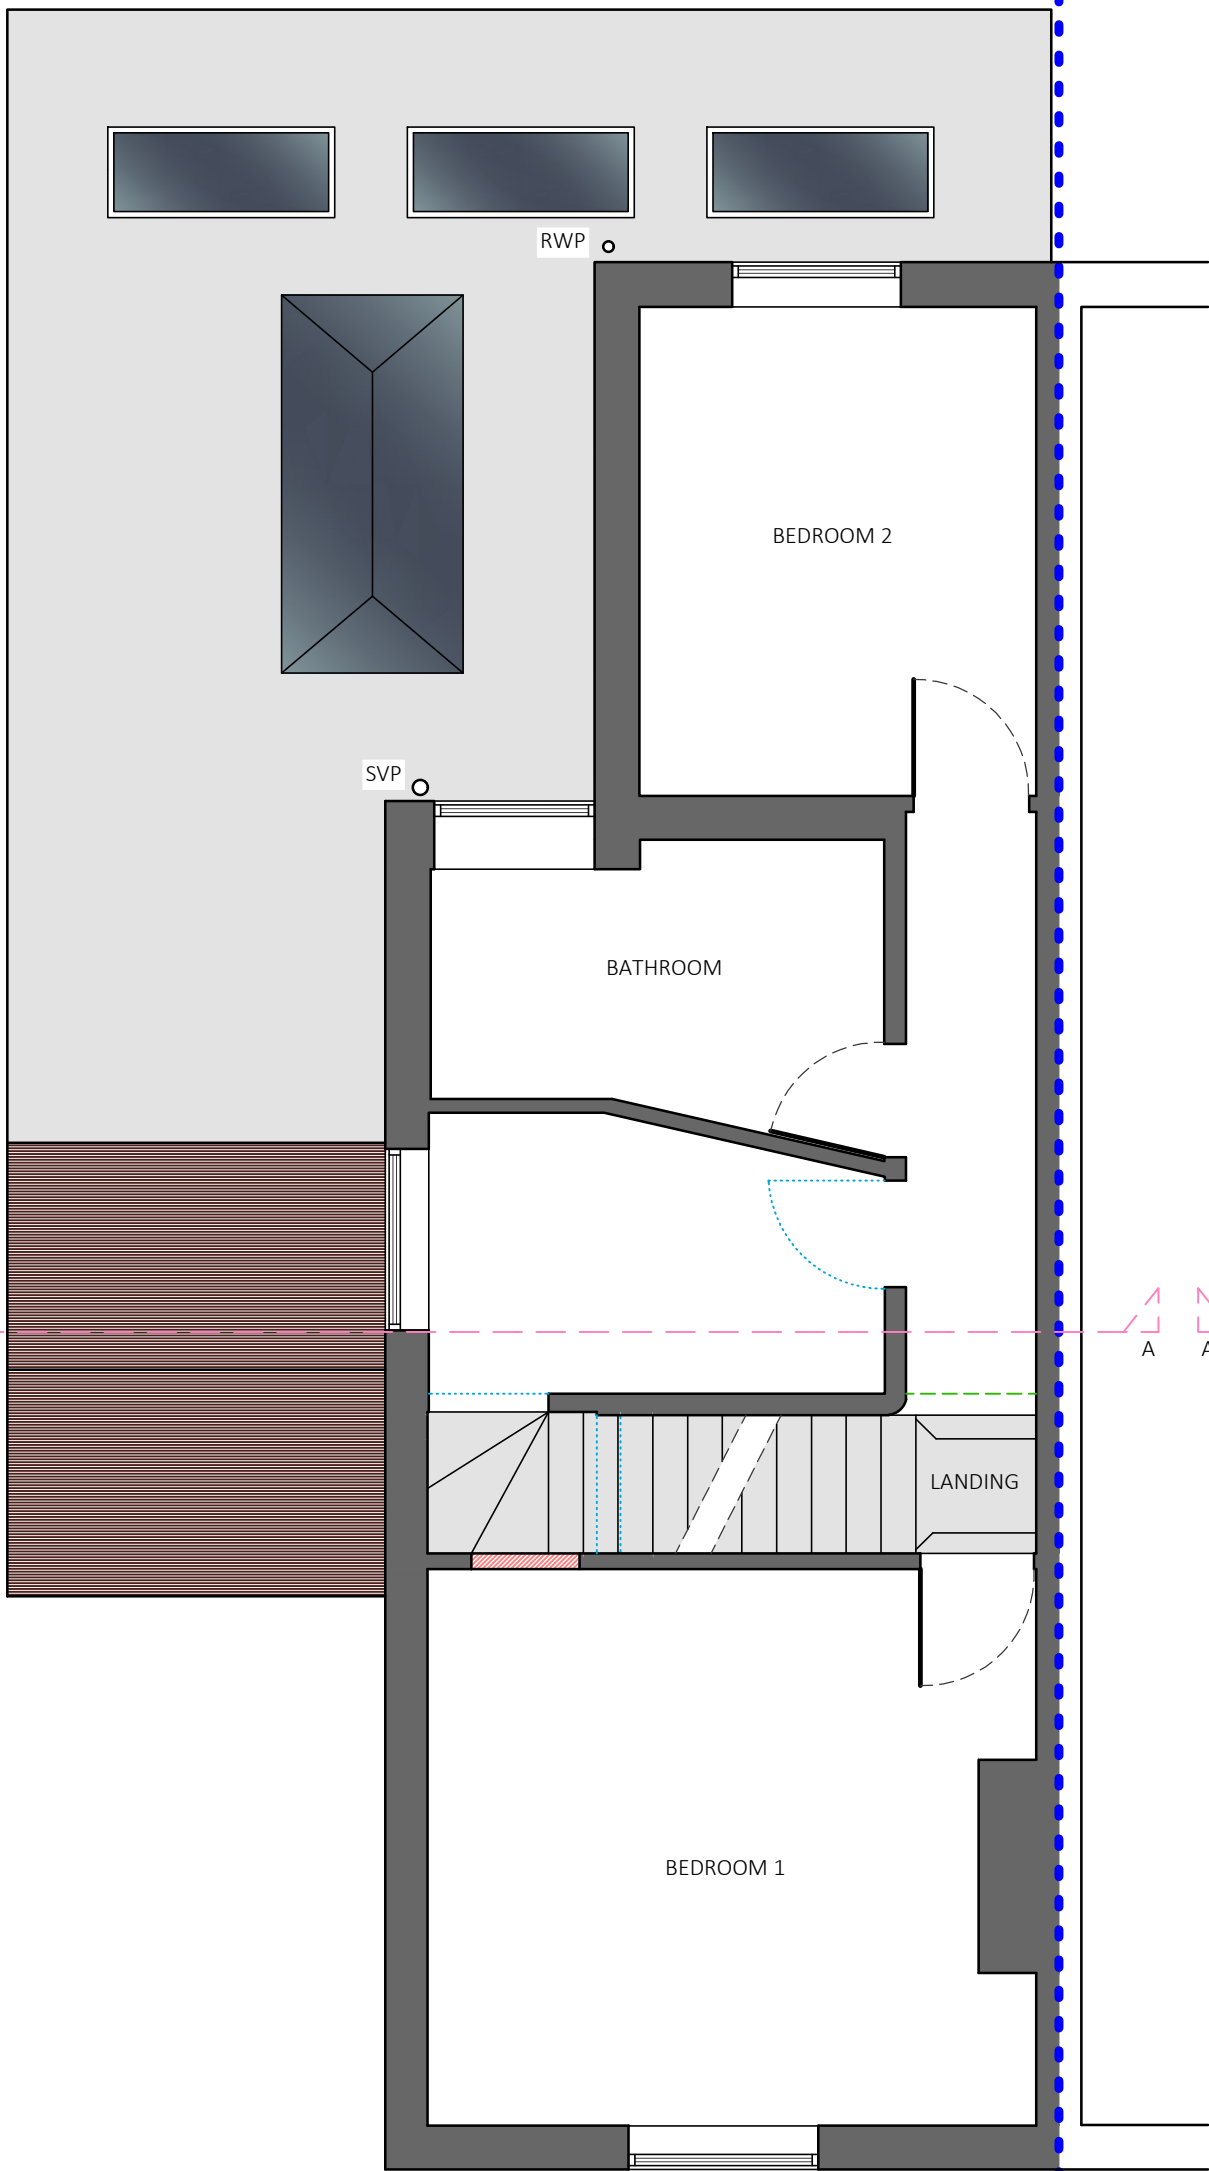


PROPOSED FIRST FLOOR PLAN - 1:50@A1

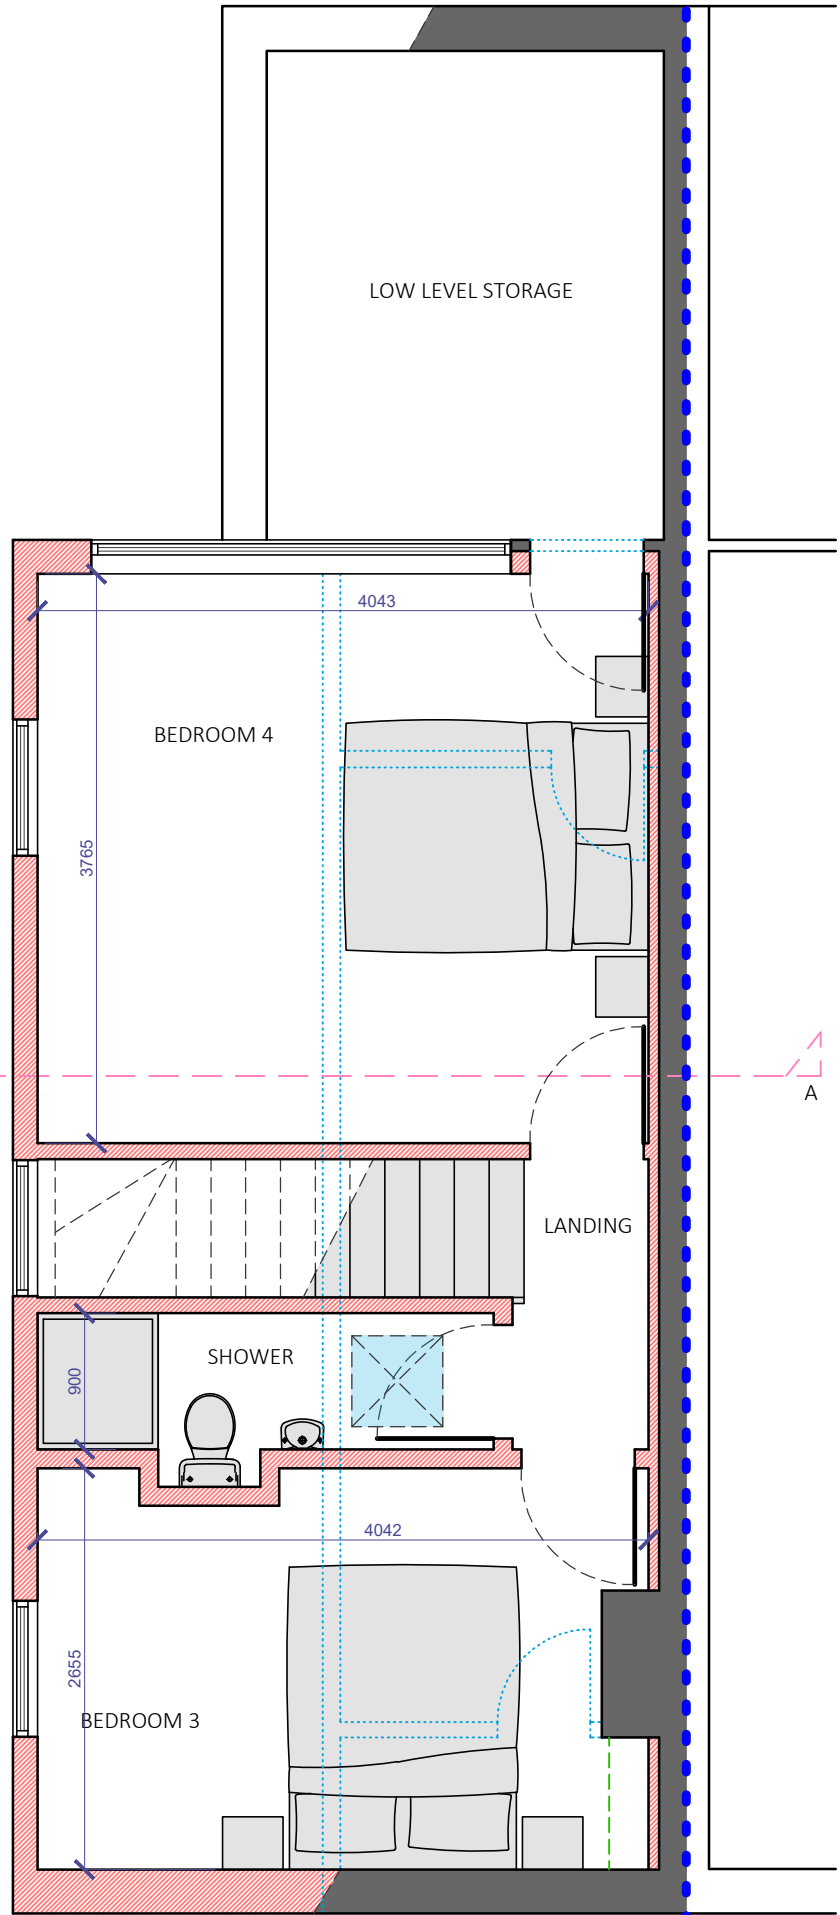


PROPOSED SECOND FLOOR PLAN - 1:50@A1

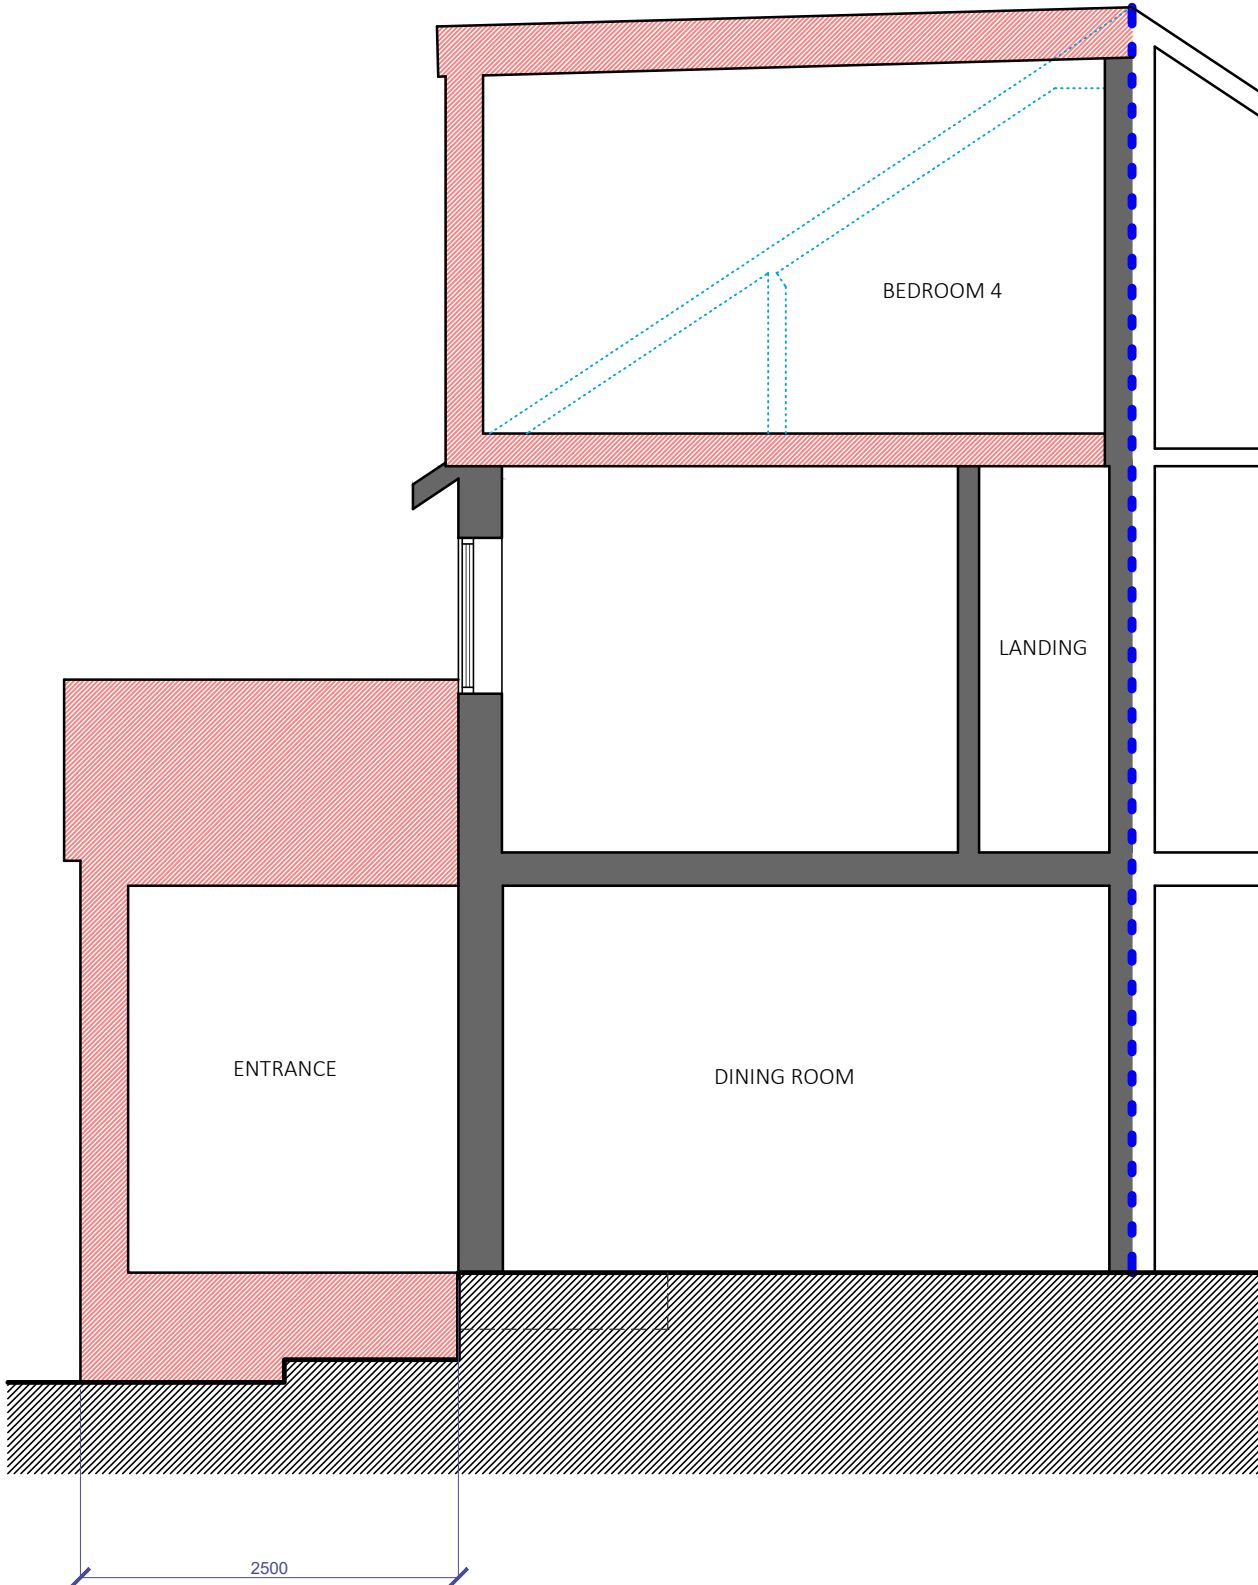

PROPOSED SECTION A-A - 1:50@A1

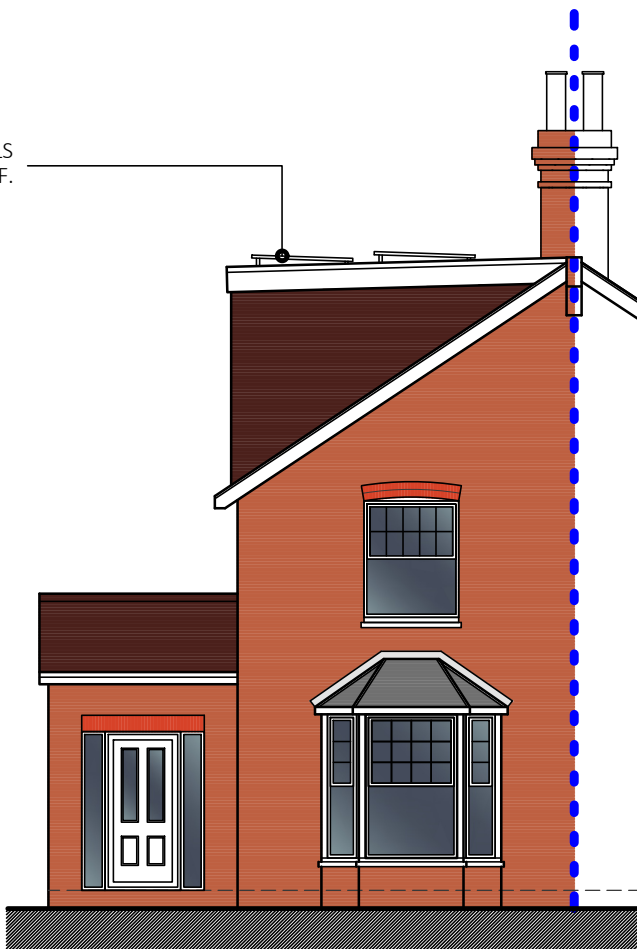


FRONT ELEVATION - 1:100@A1

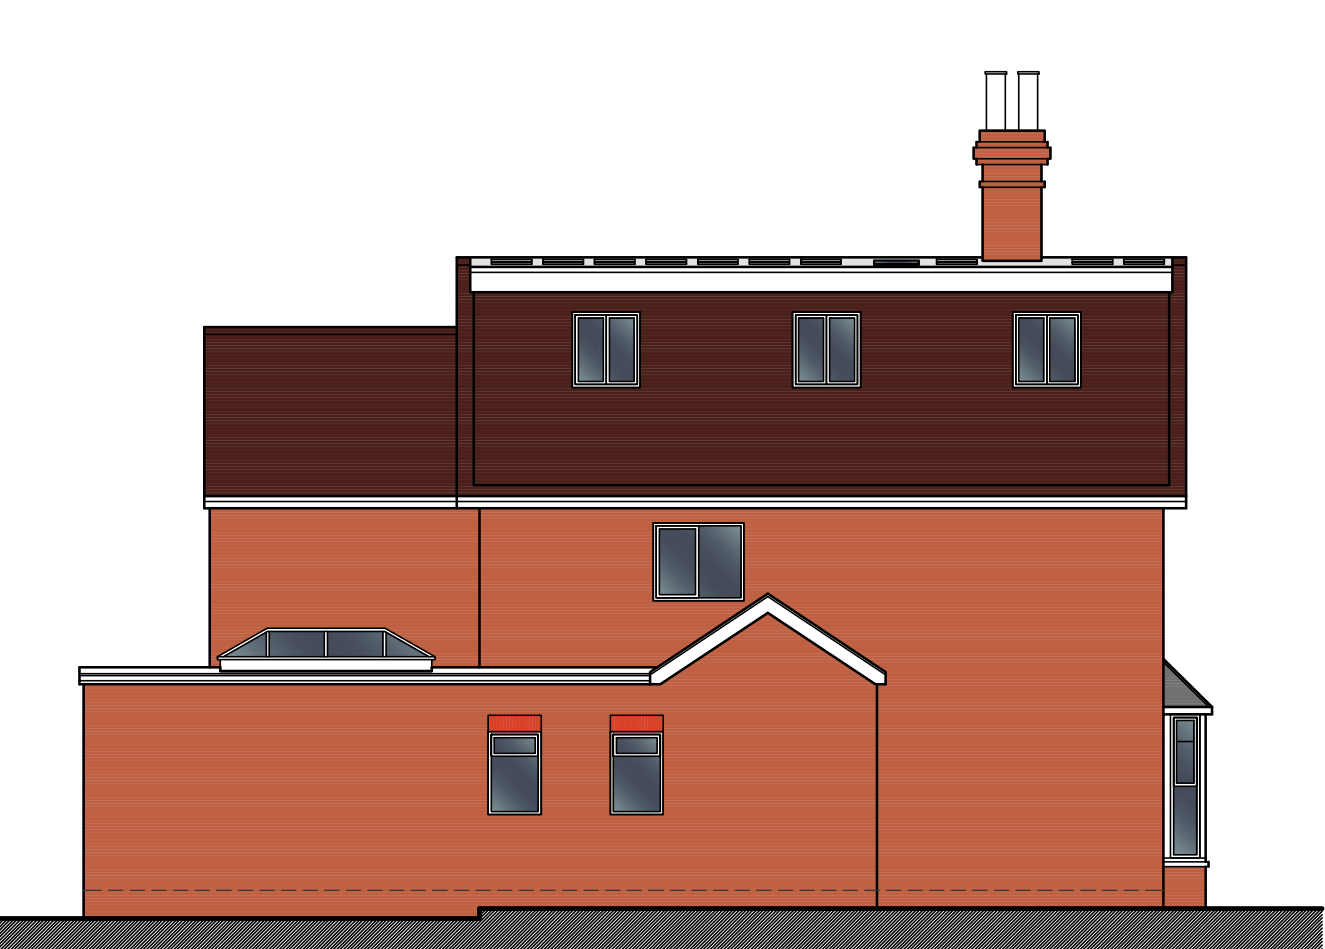


SIDE ELEVATION - 1:100@A1



REAR ELEVATION - 1:100@A1

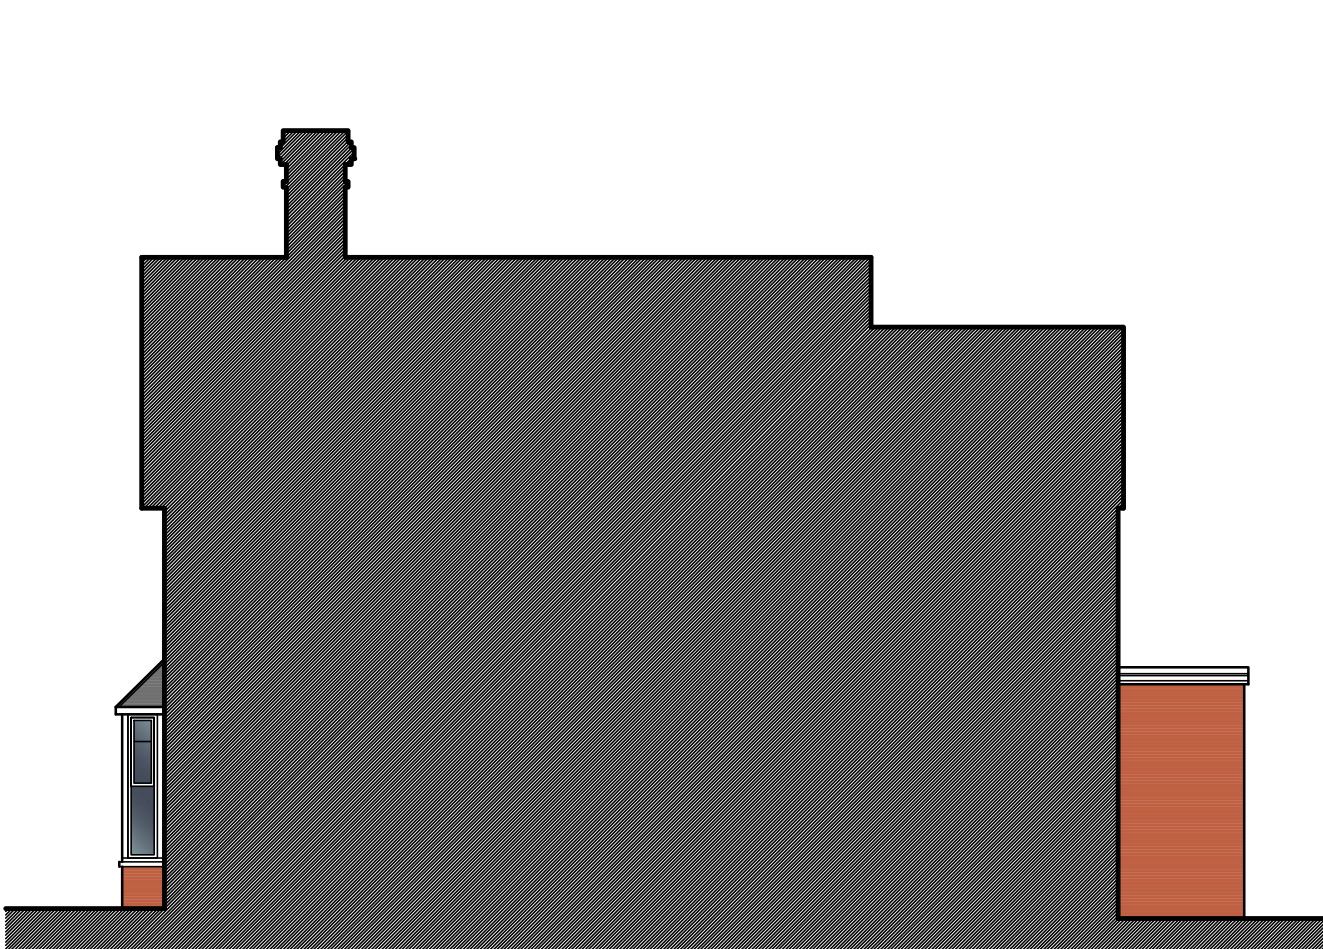

SIDE ELEVATION - 1:100@A1

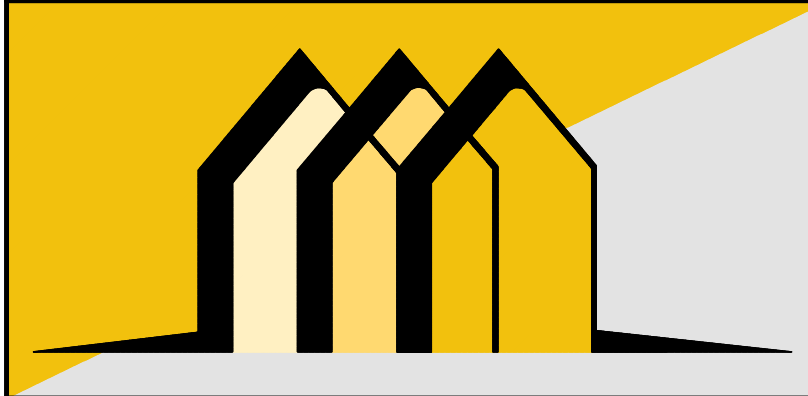

CONTACT INFO

E: Scott@EllisdonArchitecturalAssociates.co.uk
W: WWW.EllisdonArchitecturalAssociates.co.uk
M: 07828 189525

SCALE BARS



REVISION	DESCRIPTION	STATUS:	CLIENT:	MR CAMERON PARDUE	SITE ADDRESS:
0	FIRST ISSUE	PLANNING	JOB REF:	721	40 MILL GREEN ROAD HAYWARDS HEATH RH16 1XQ
A	CLIENT UPDATE		DRG. NO:	02	
B	CLIENT UPDATE		DRG. TITLE:	PROPOSED PLANS	
			DATE:	JULY 2026	
			SCALE:	1:50@A1	