


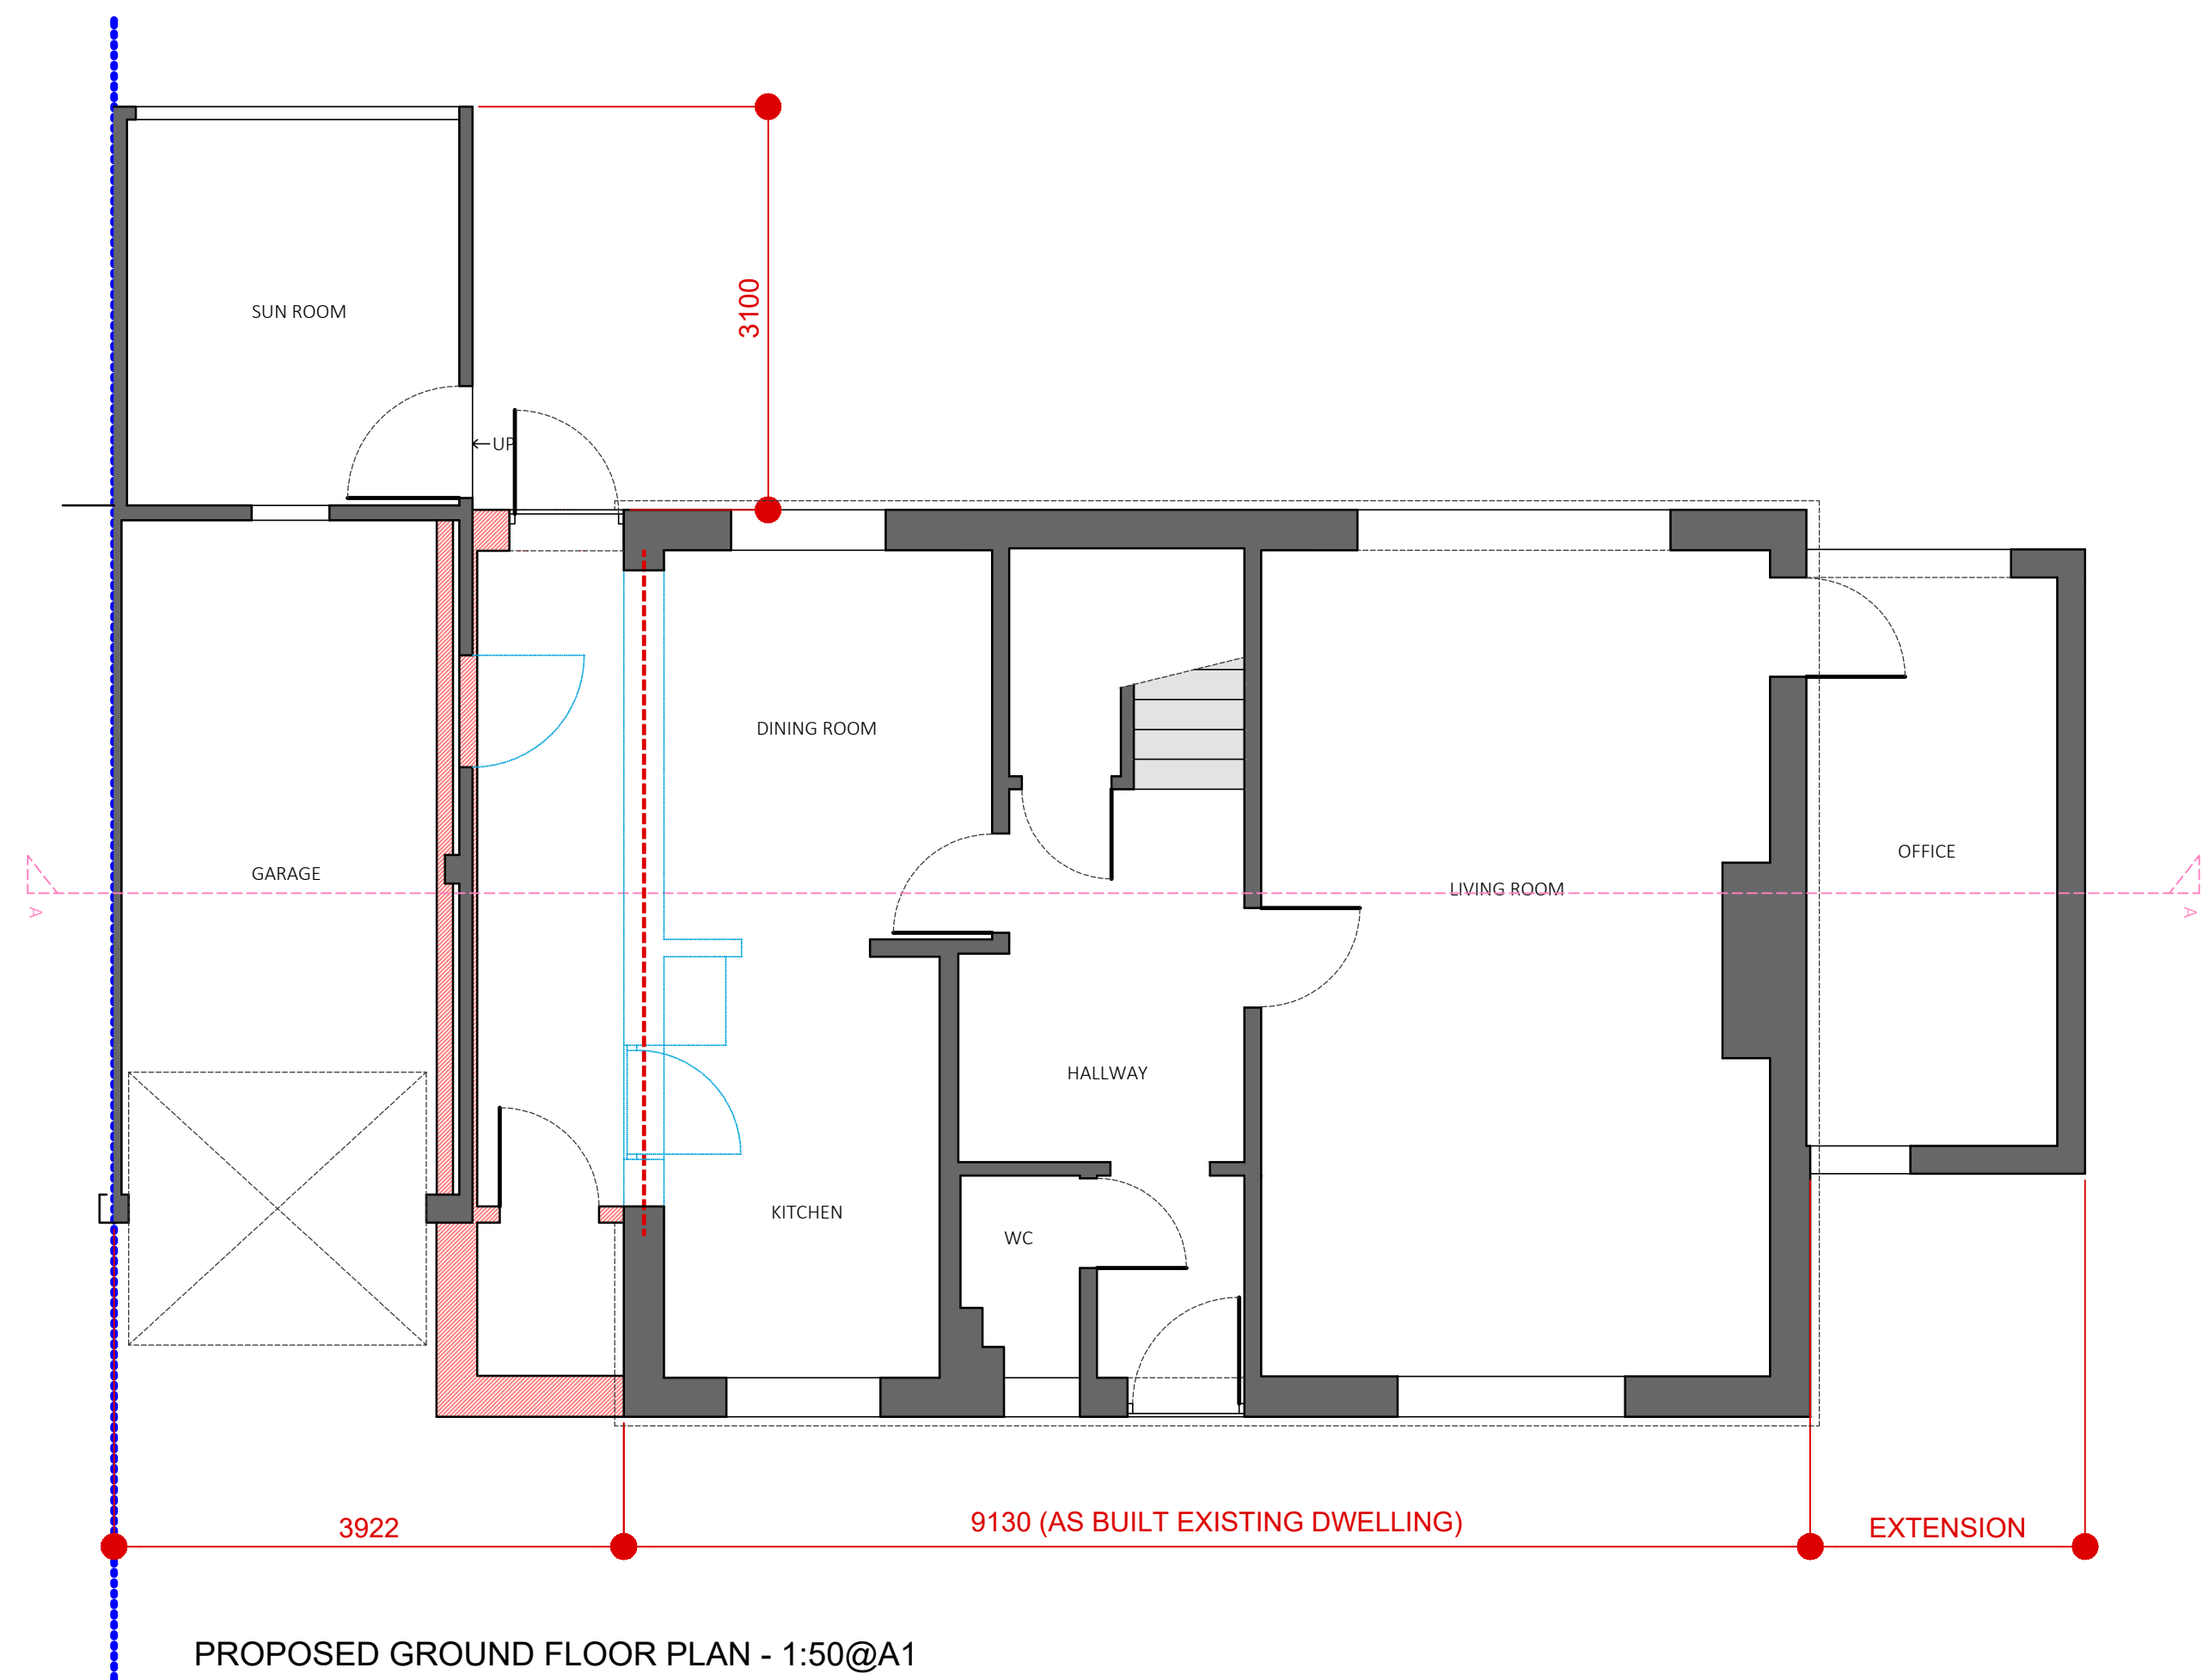

EXISTING STRUCTURE


DEMOLISHED STRUCTURE

PROPOSED STRUCTURE

STRUCTURAL BEAM BY ENGINEER




FRONT ELEVATION - 1:100@A1

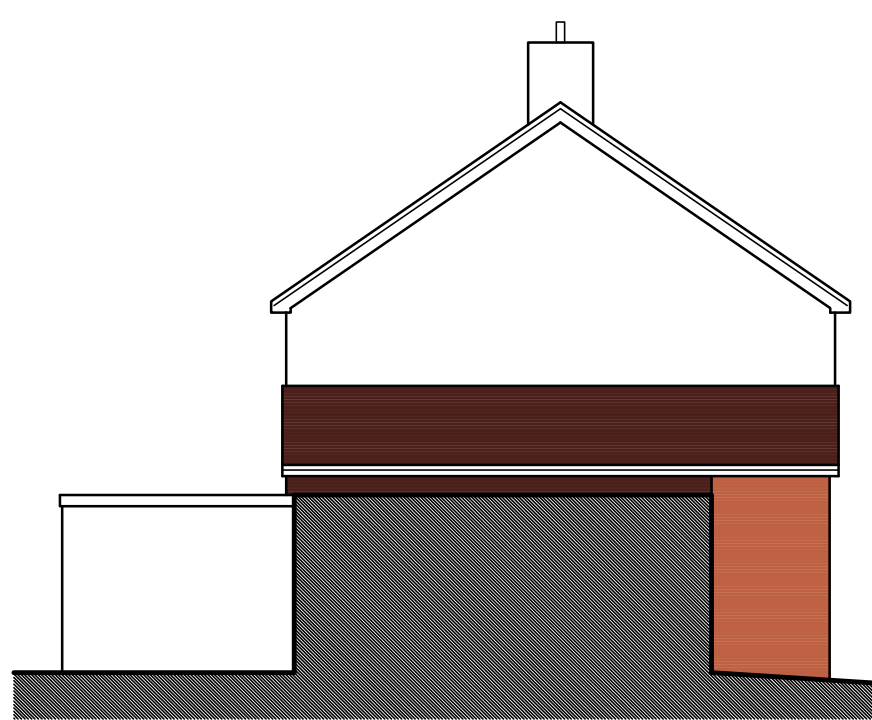


SIDE ELEVATION - 1:100@A1



REAR ELEVATION - 1:100@A1

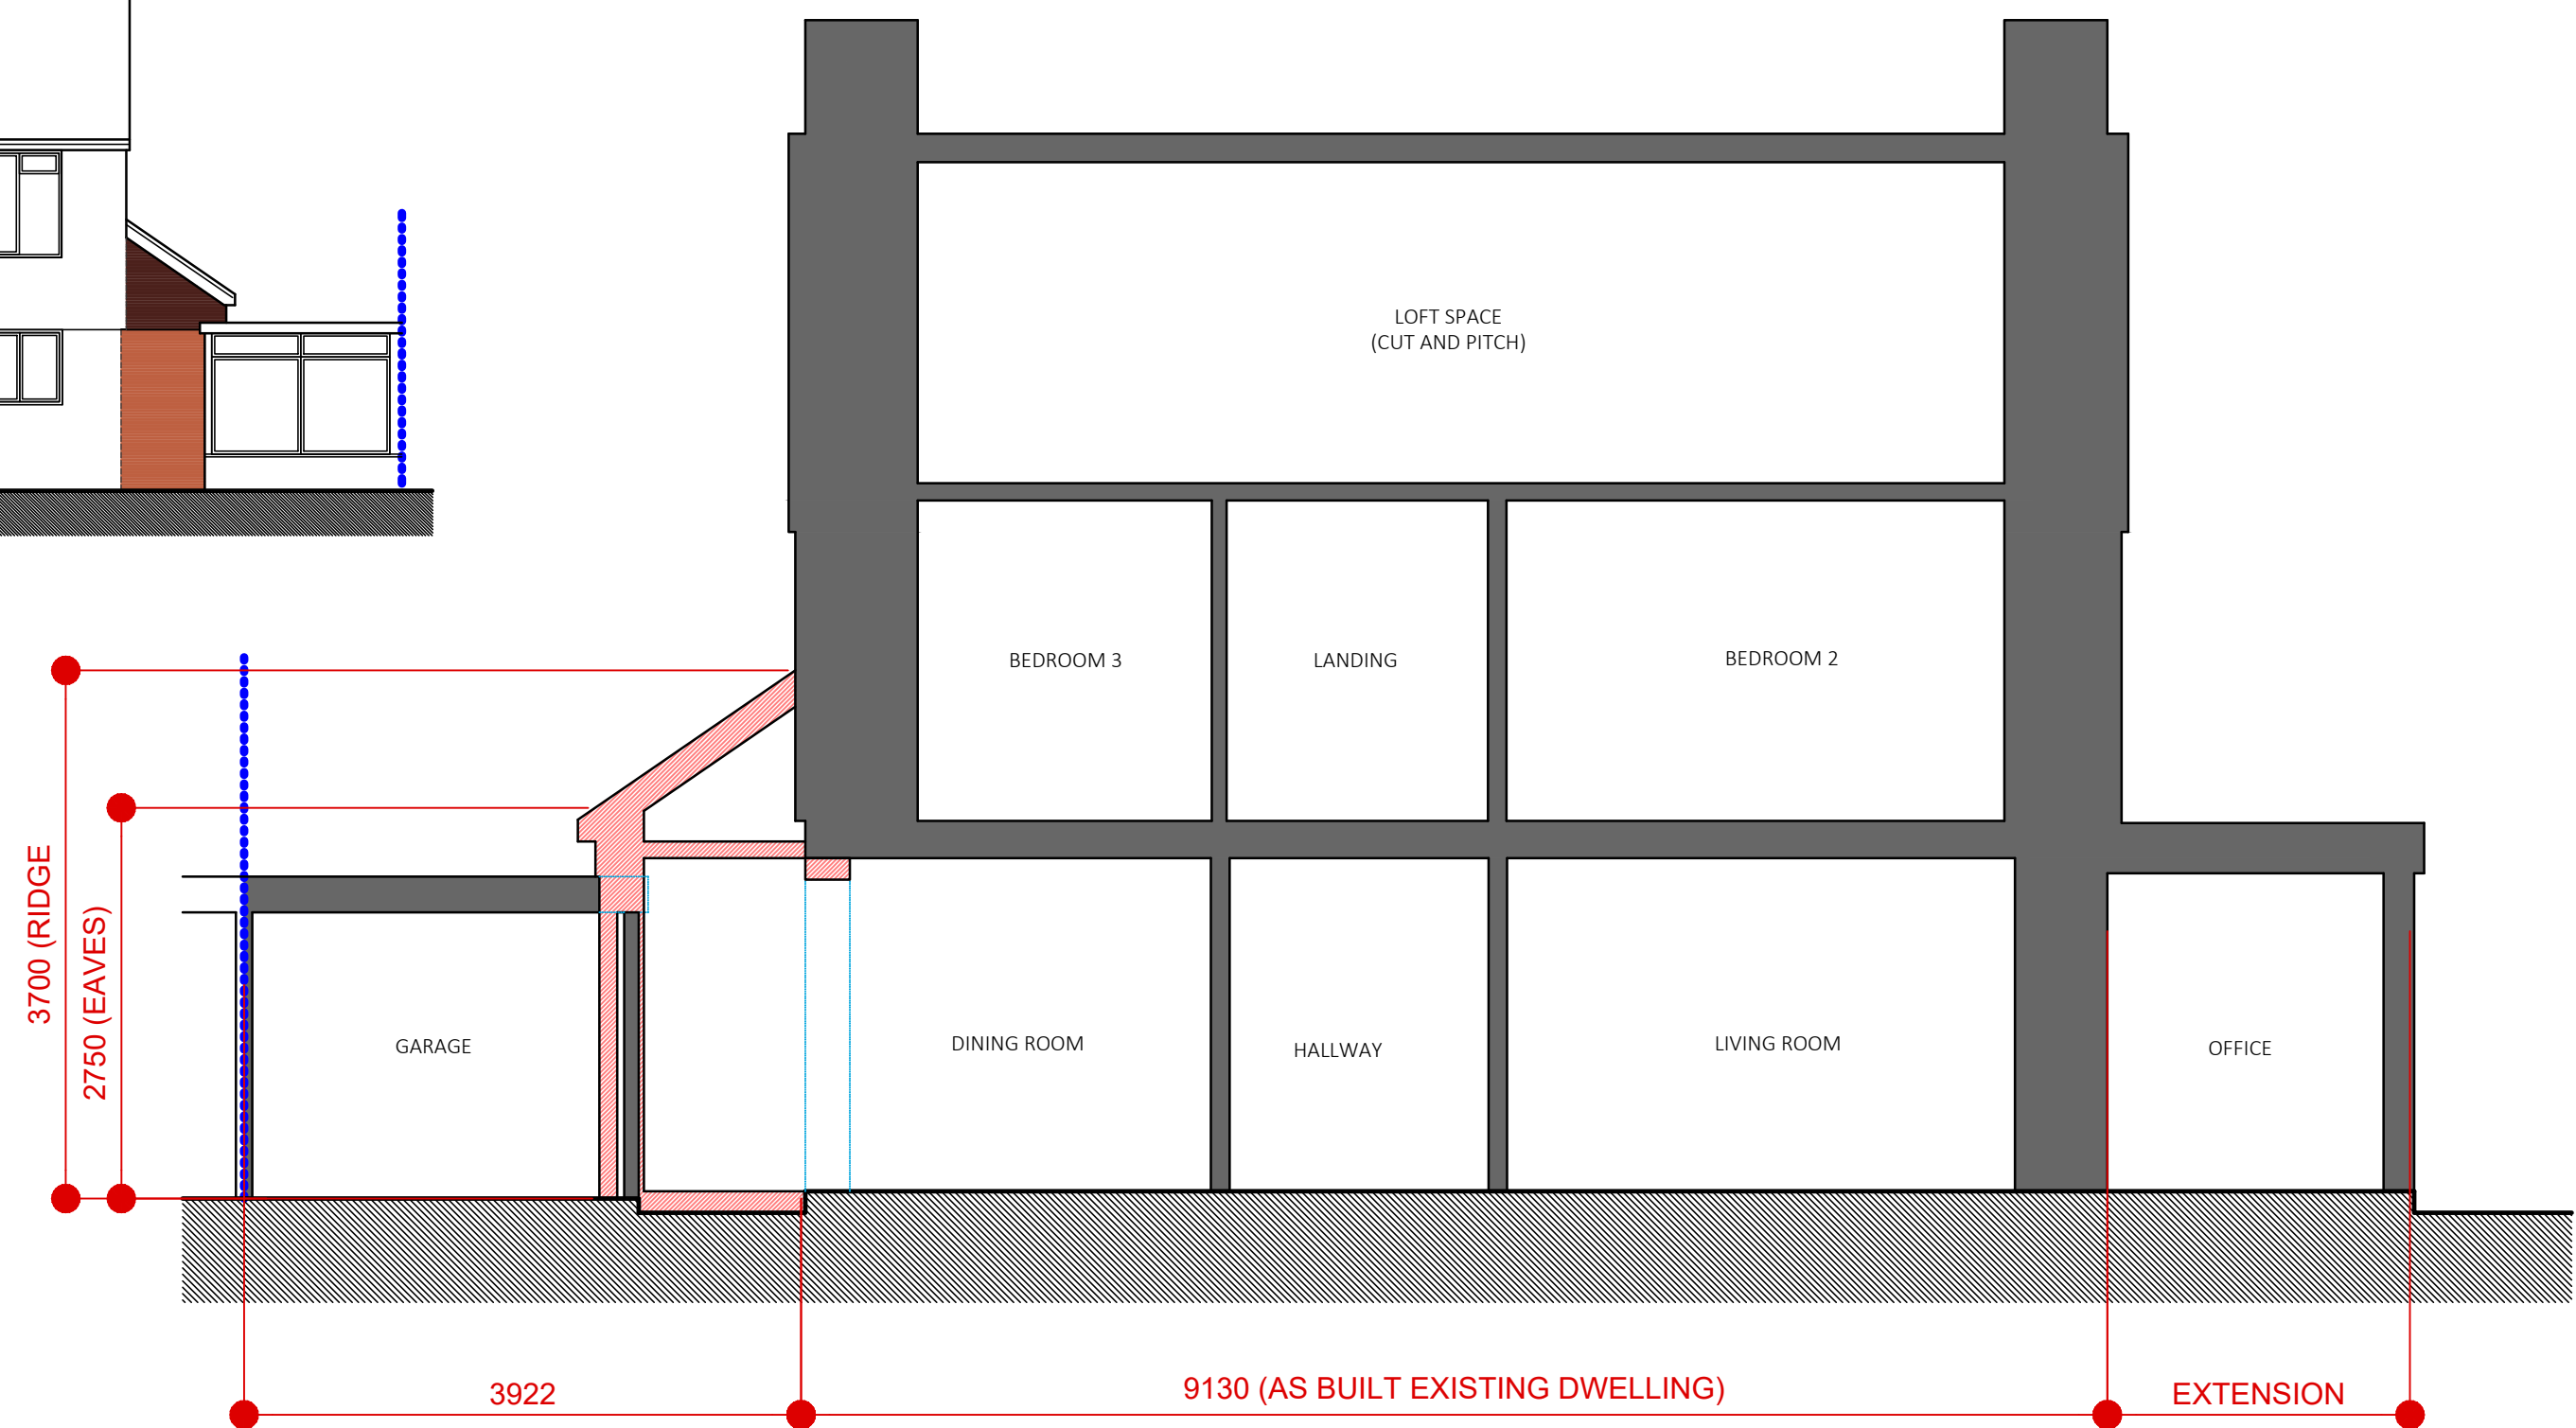


PROPOSED SECTION A-A - 1:50@A1

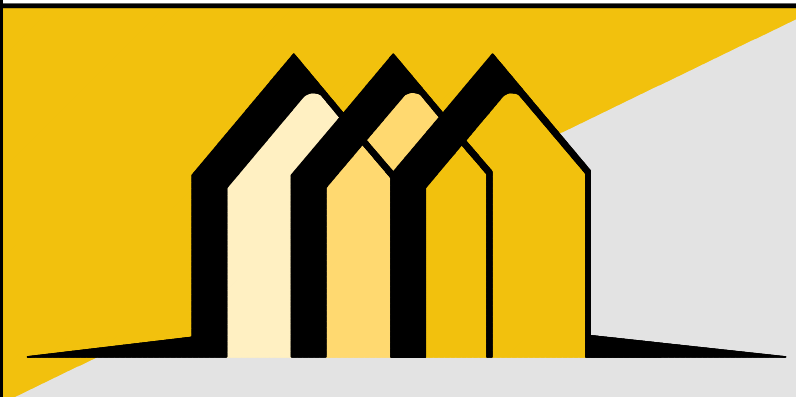

CONTACT INFO

E: Scott@EllisdonArchitecturalAssociates.co.uk
W: WWW.EllisdonArchitecturalAssociates.co.uk
M: 07828 189525

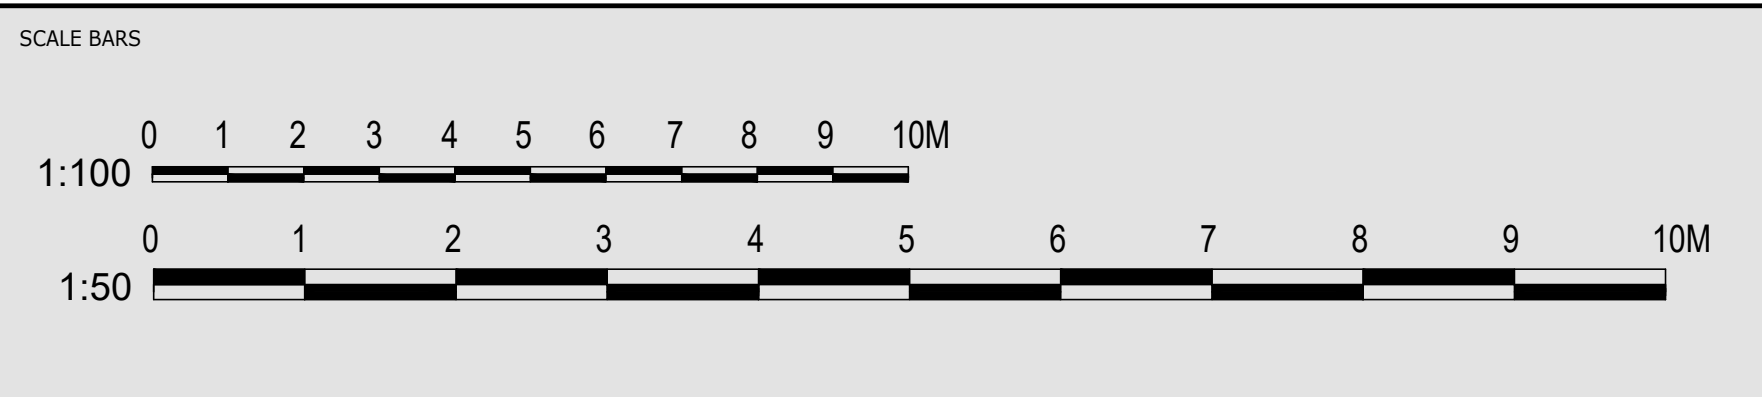

REVISION	DESCRIPTION	STATUS:	CLIENT:	MR AND MRS WEATHERSEEDS	SITE ADDRESS:
0	FIRST ISSUE	PLANNING	JOB REF:	706	3 WILMINGTON CLOSE HAS SOCKS BN6 8QB
A	MINOR		DRG. NO:	01	
B	NEW SUBMISSION AUG 26		DRG. TITLE:	PROPOSED PLANS	
C	NEW SUBMISSION AUG 26		DATE:	AUGUST 2026	
			SCALE:	1:50@A1	