



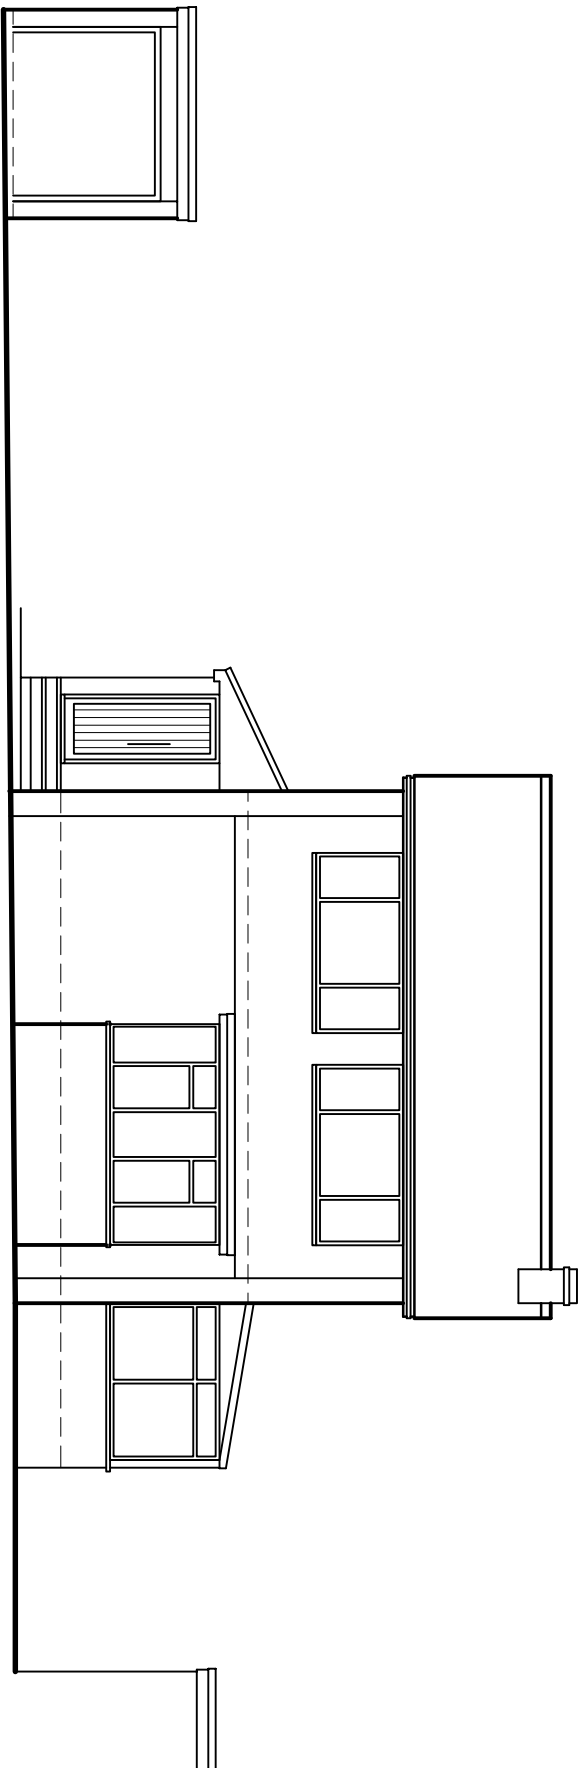


West Elevation

As Existing
1:100

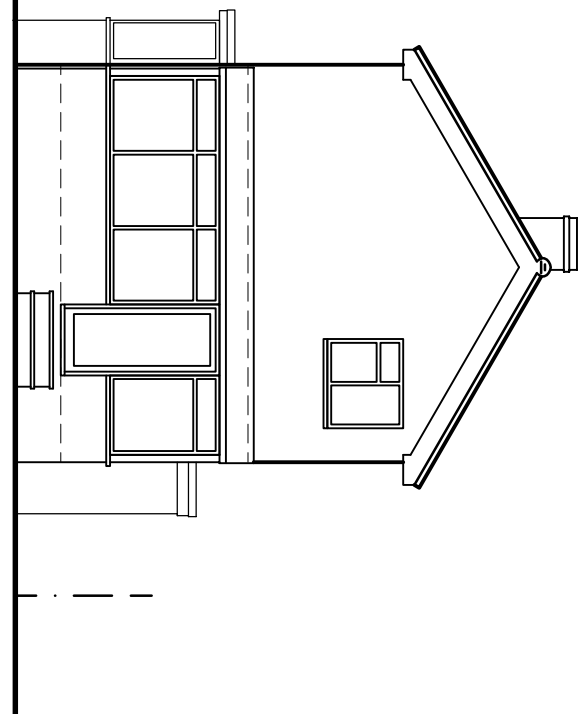


South Elevation

As Existing
1:100

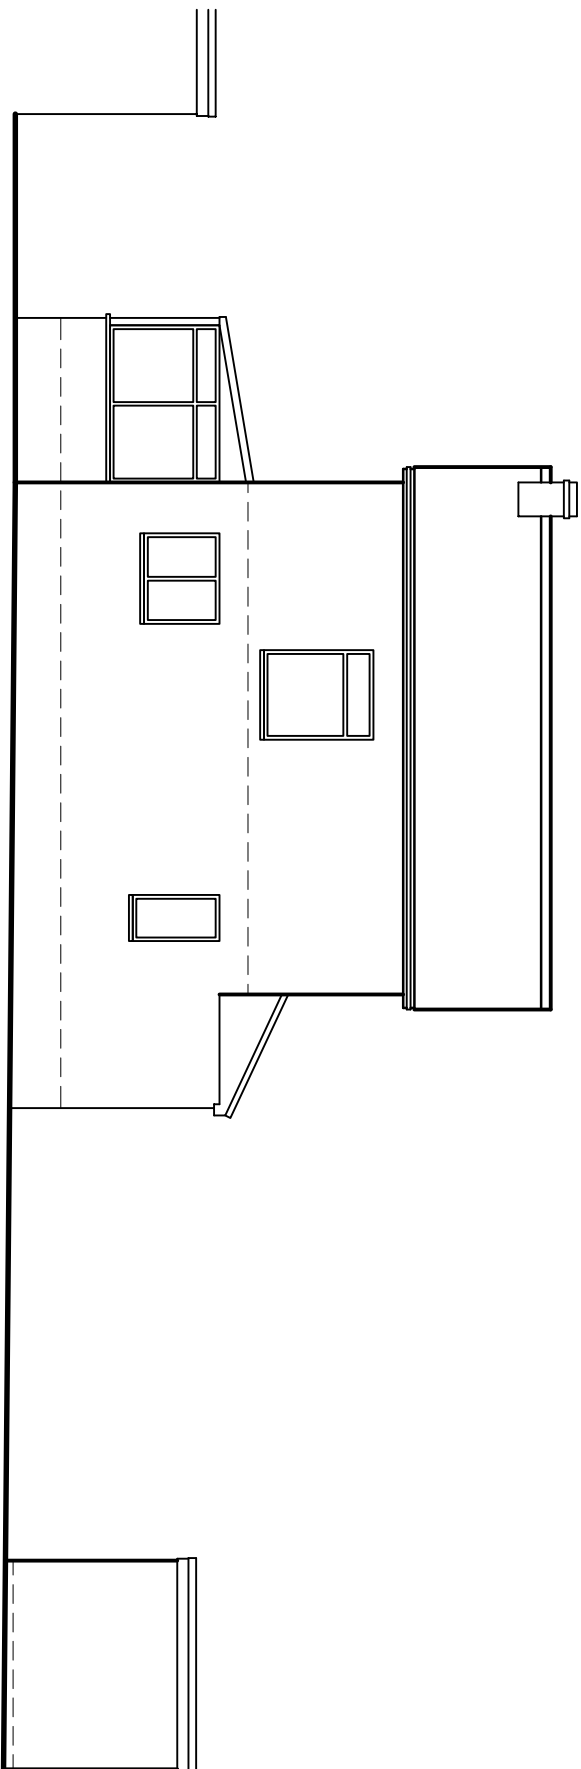


East Elevation

As Existing
1:100

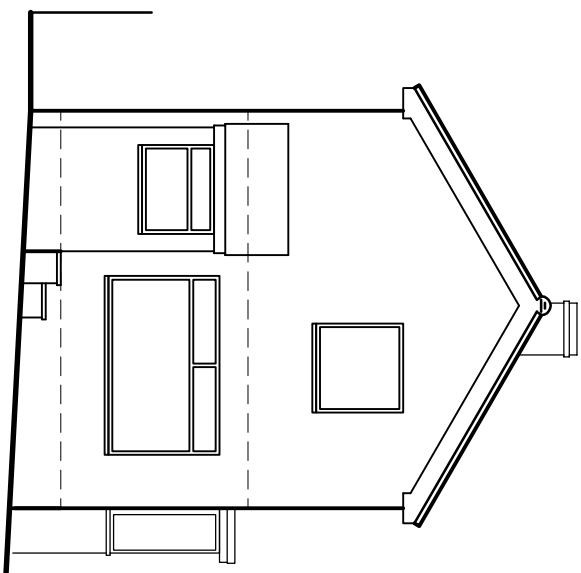


North Elevation

As Existing
1:100

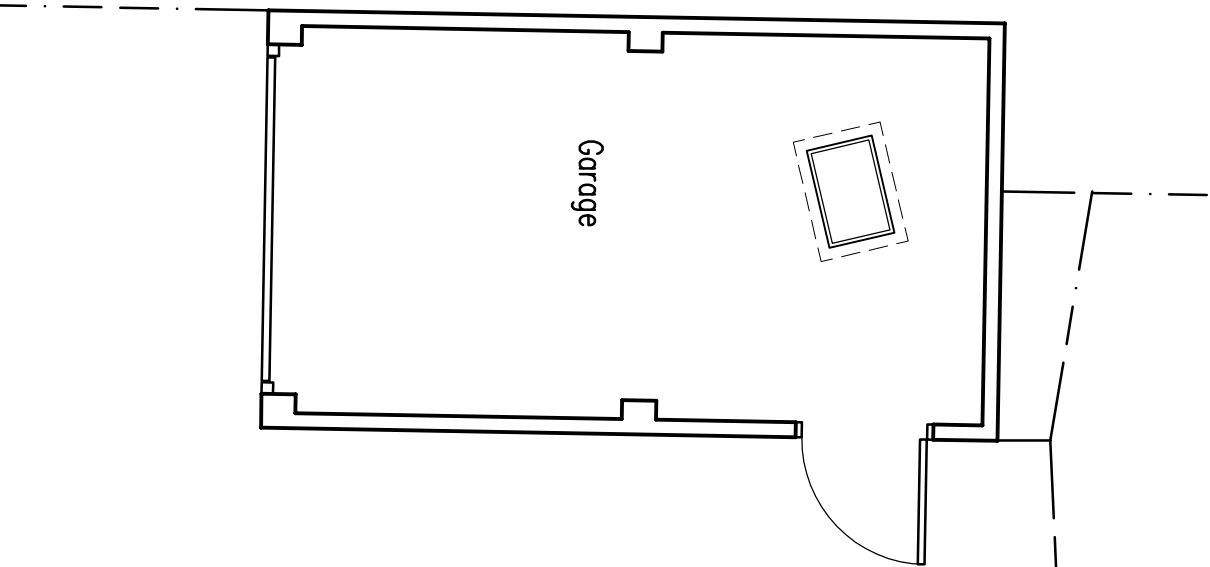


Ground Floor Plan

As Existing
1:50

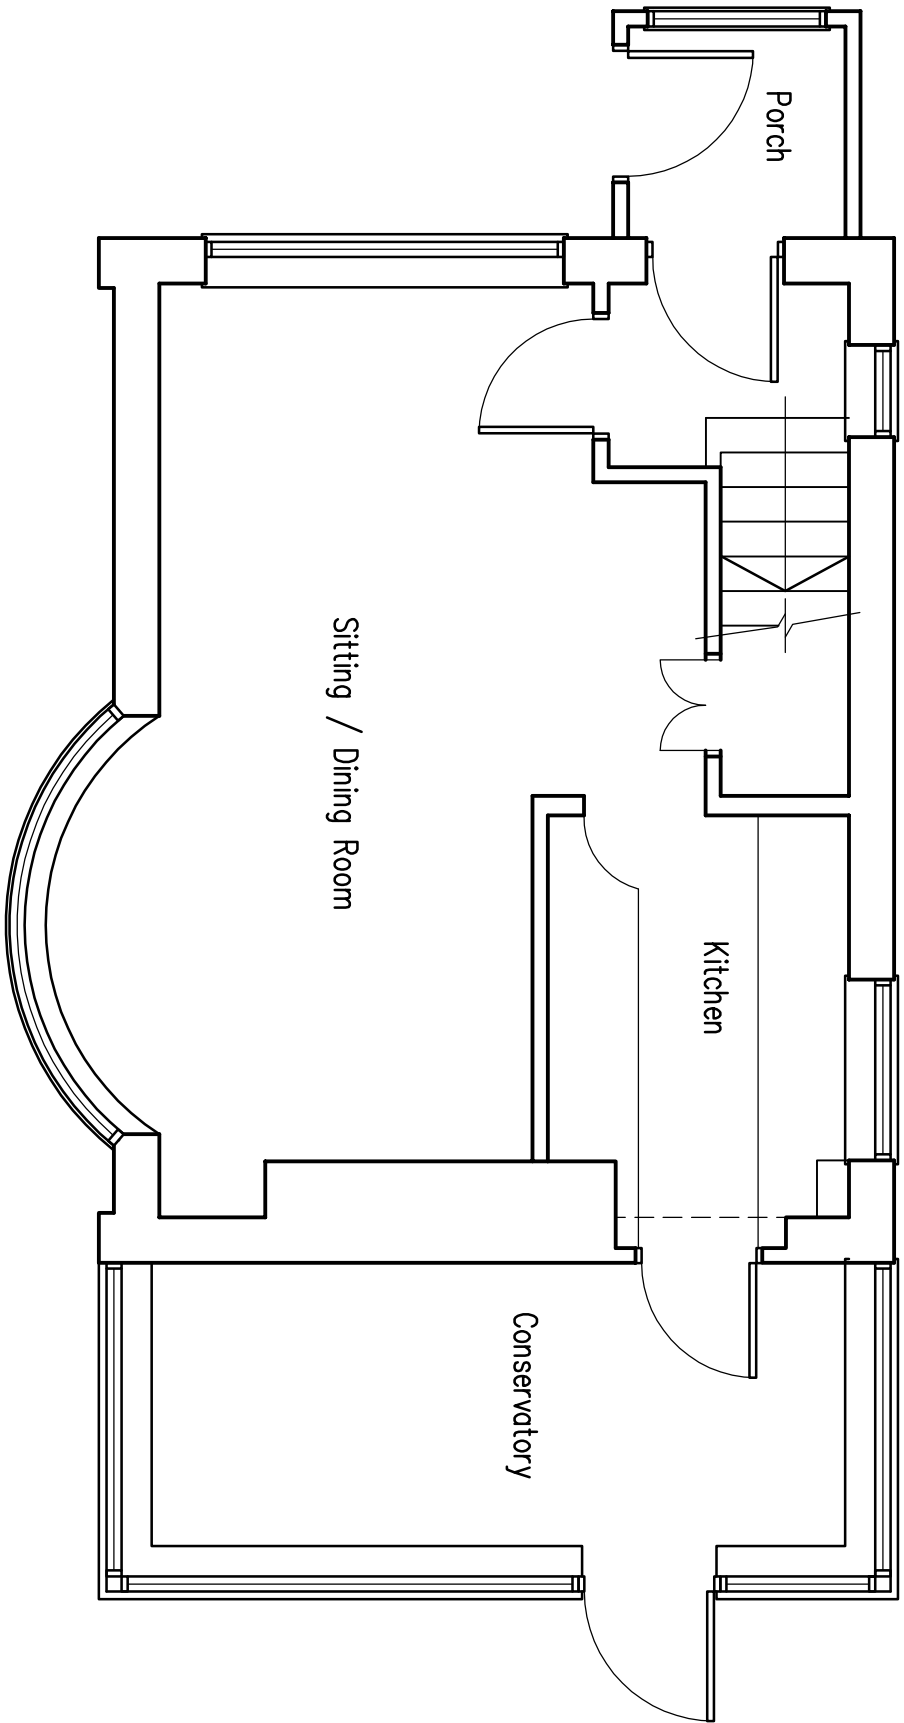


First Floor Plan

As Existing
1:50

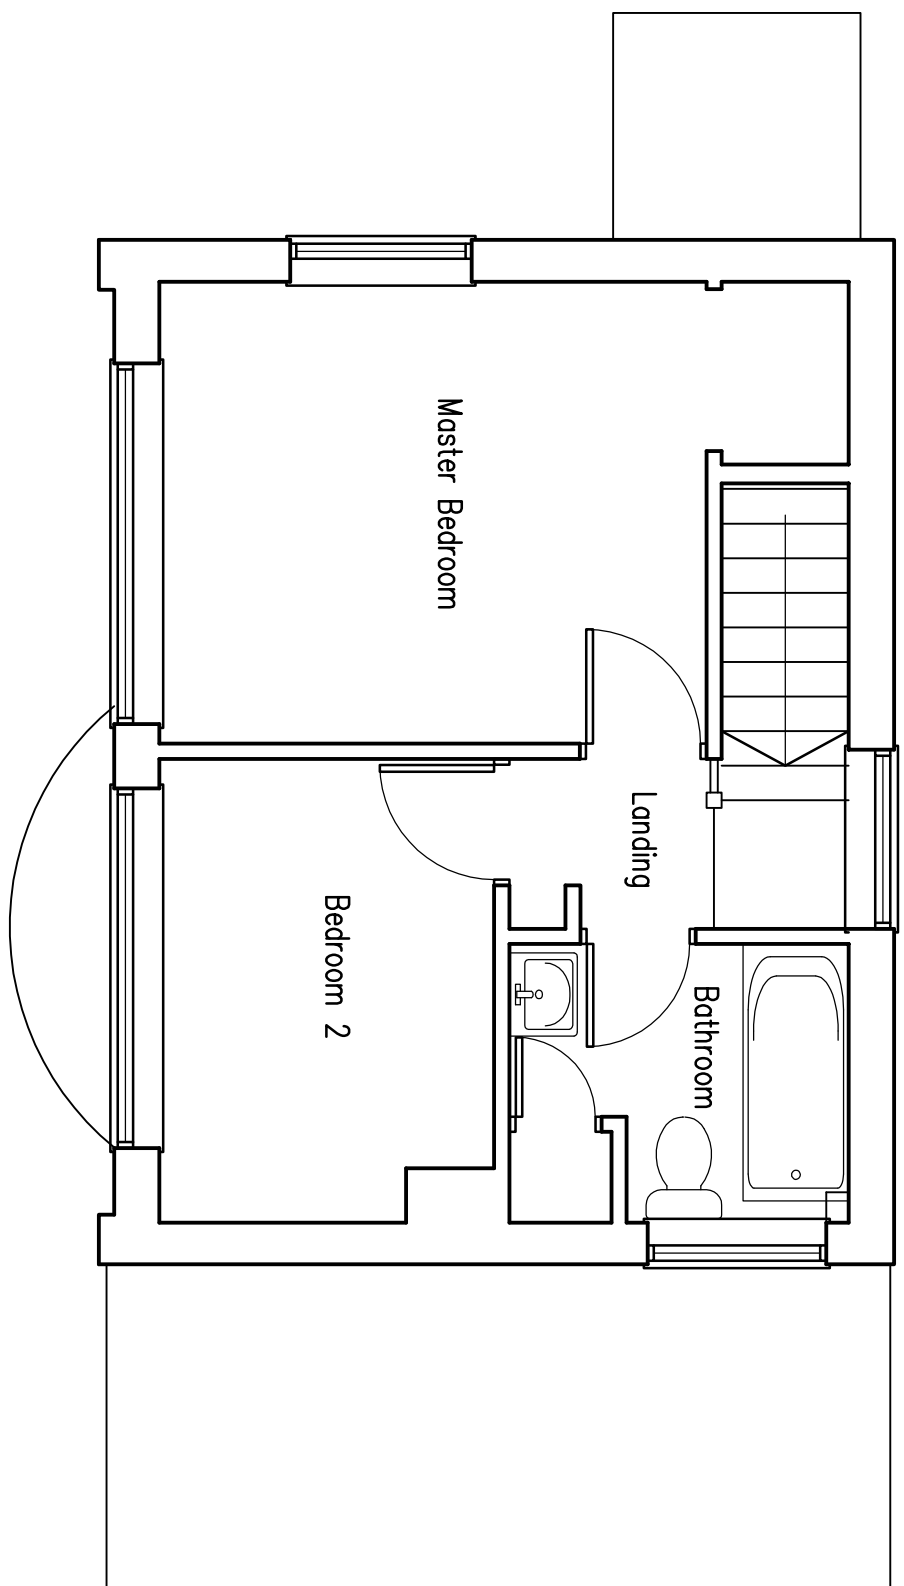



Location Plan

1:1250

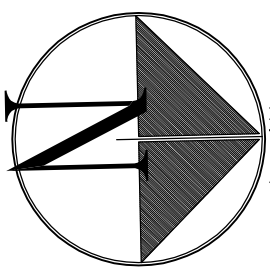

Block Plan

1:500

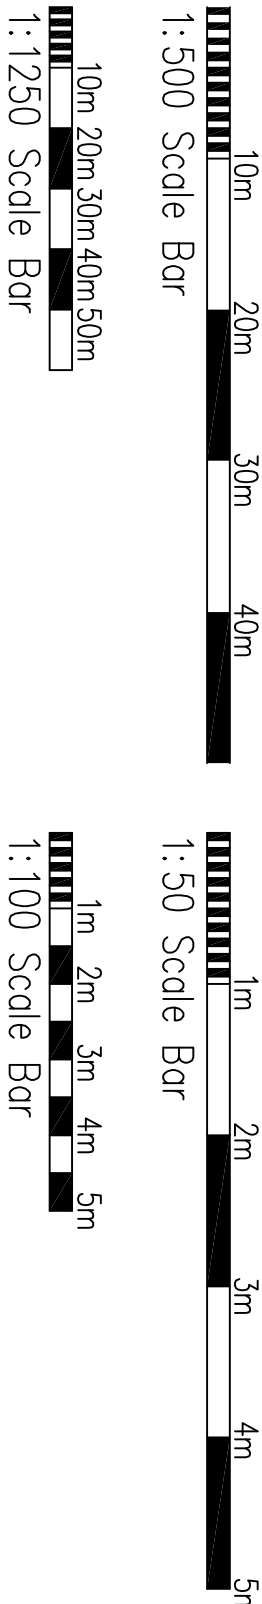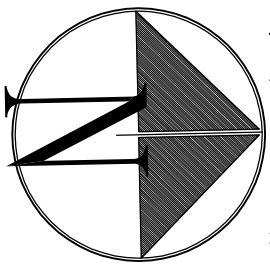

1:1 Dec 2025 Block & Location plans added

Project:
Proposed Extension at:
12a Grand Avenue
Hossocks

Drawing title:
Floor Plans & Elevations
As Existing
Block & Location Plans

Client:
Mr J Rowehurst / A Vangelova

Copyright of:
Clive Voller Associates
Chartered Building Surveyors
15 Station Road
Burgess Hill
West Sussex
RH15 9DE
Tel: 01444 871010
Fax: 01444 870099
Web: www.clivevoller.com



Scale:
1:50, 1:100, 1:500, 1:1150 @ A1

Date:
Dec 2025

Drawn:

Dwg No.

01

Rev'n

A