

West Elevation

As Proposed
1:100

South Elevation


As Proposed
1:100

East Elevation

As Proposed
1:100


North Elevation

As Proposed
1:100

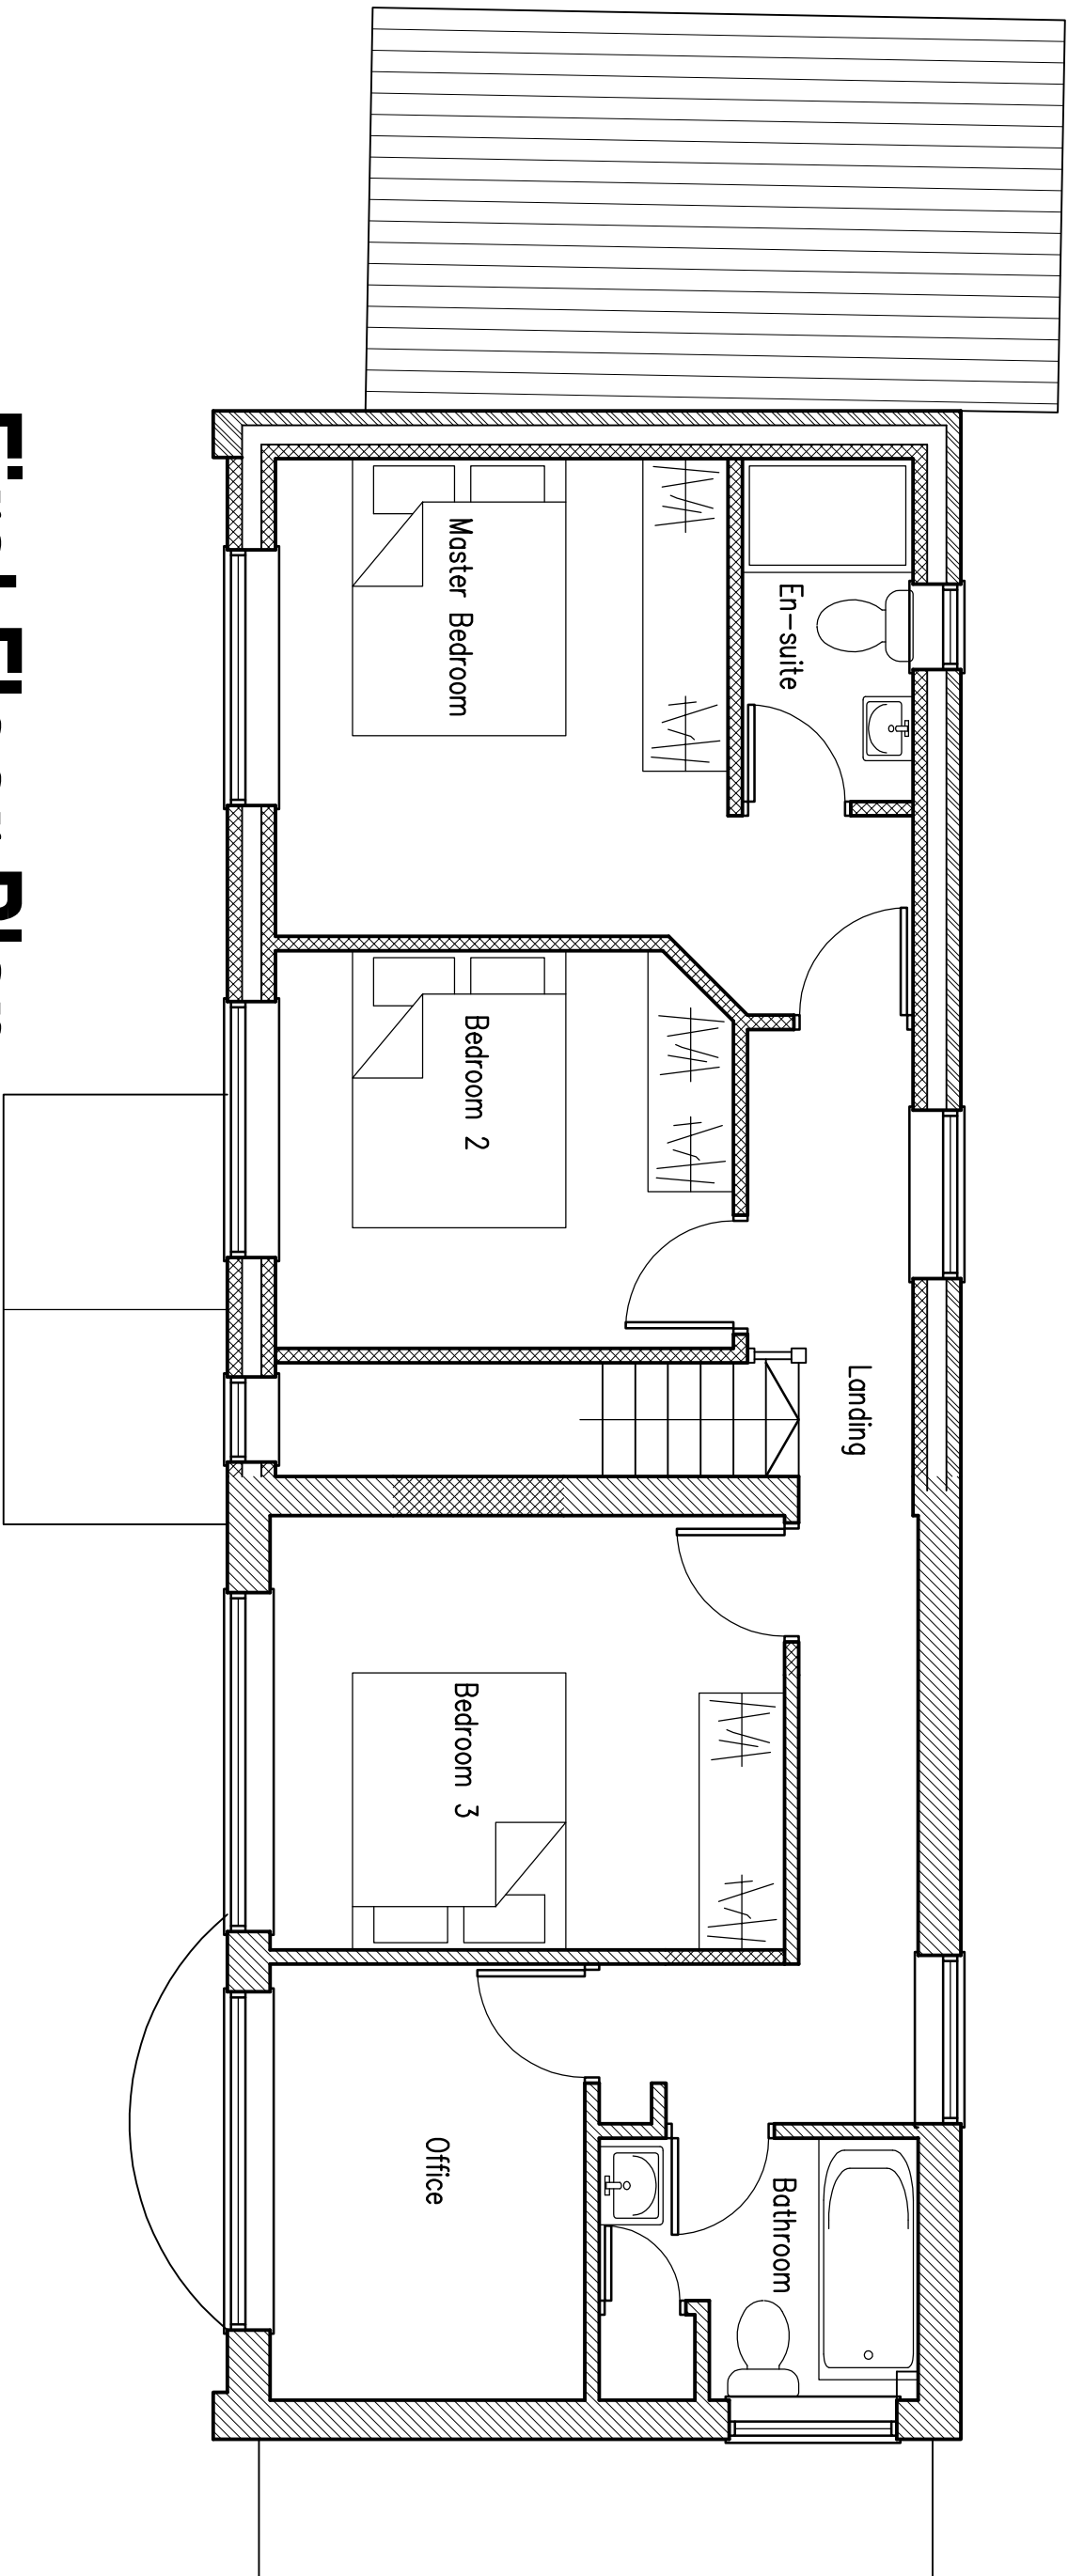


First Floor Plan

As Proposed
1:50

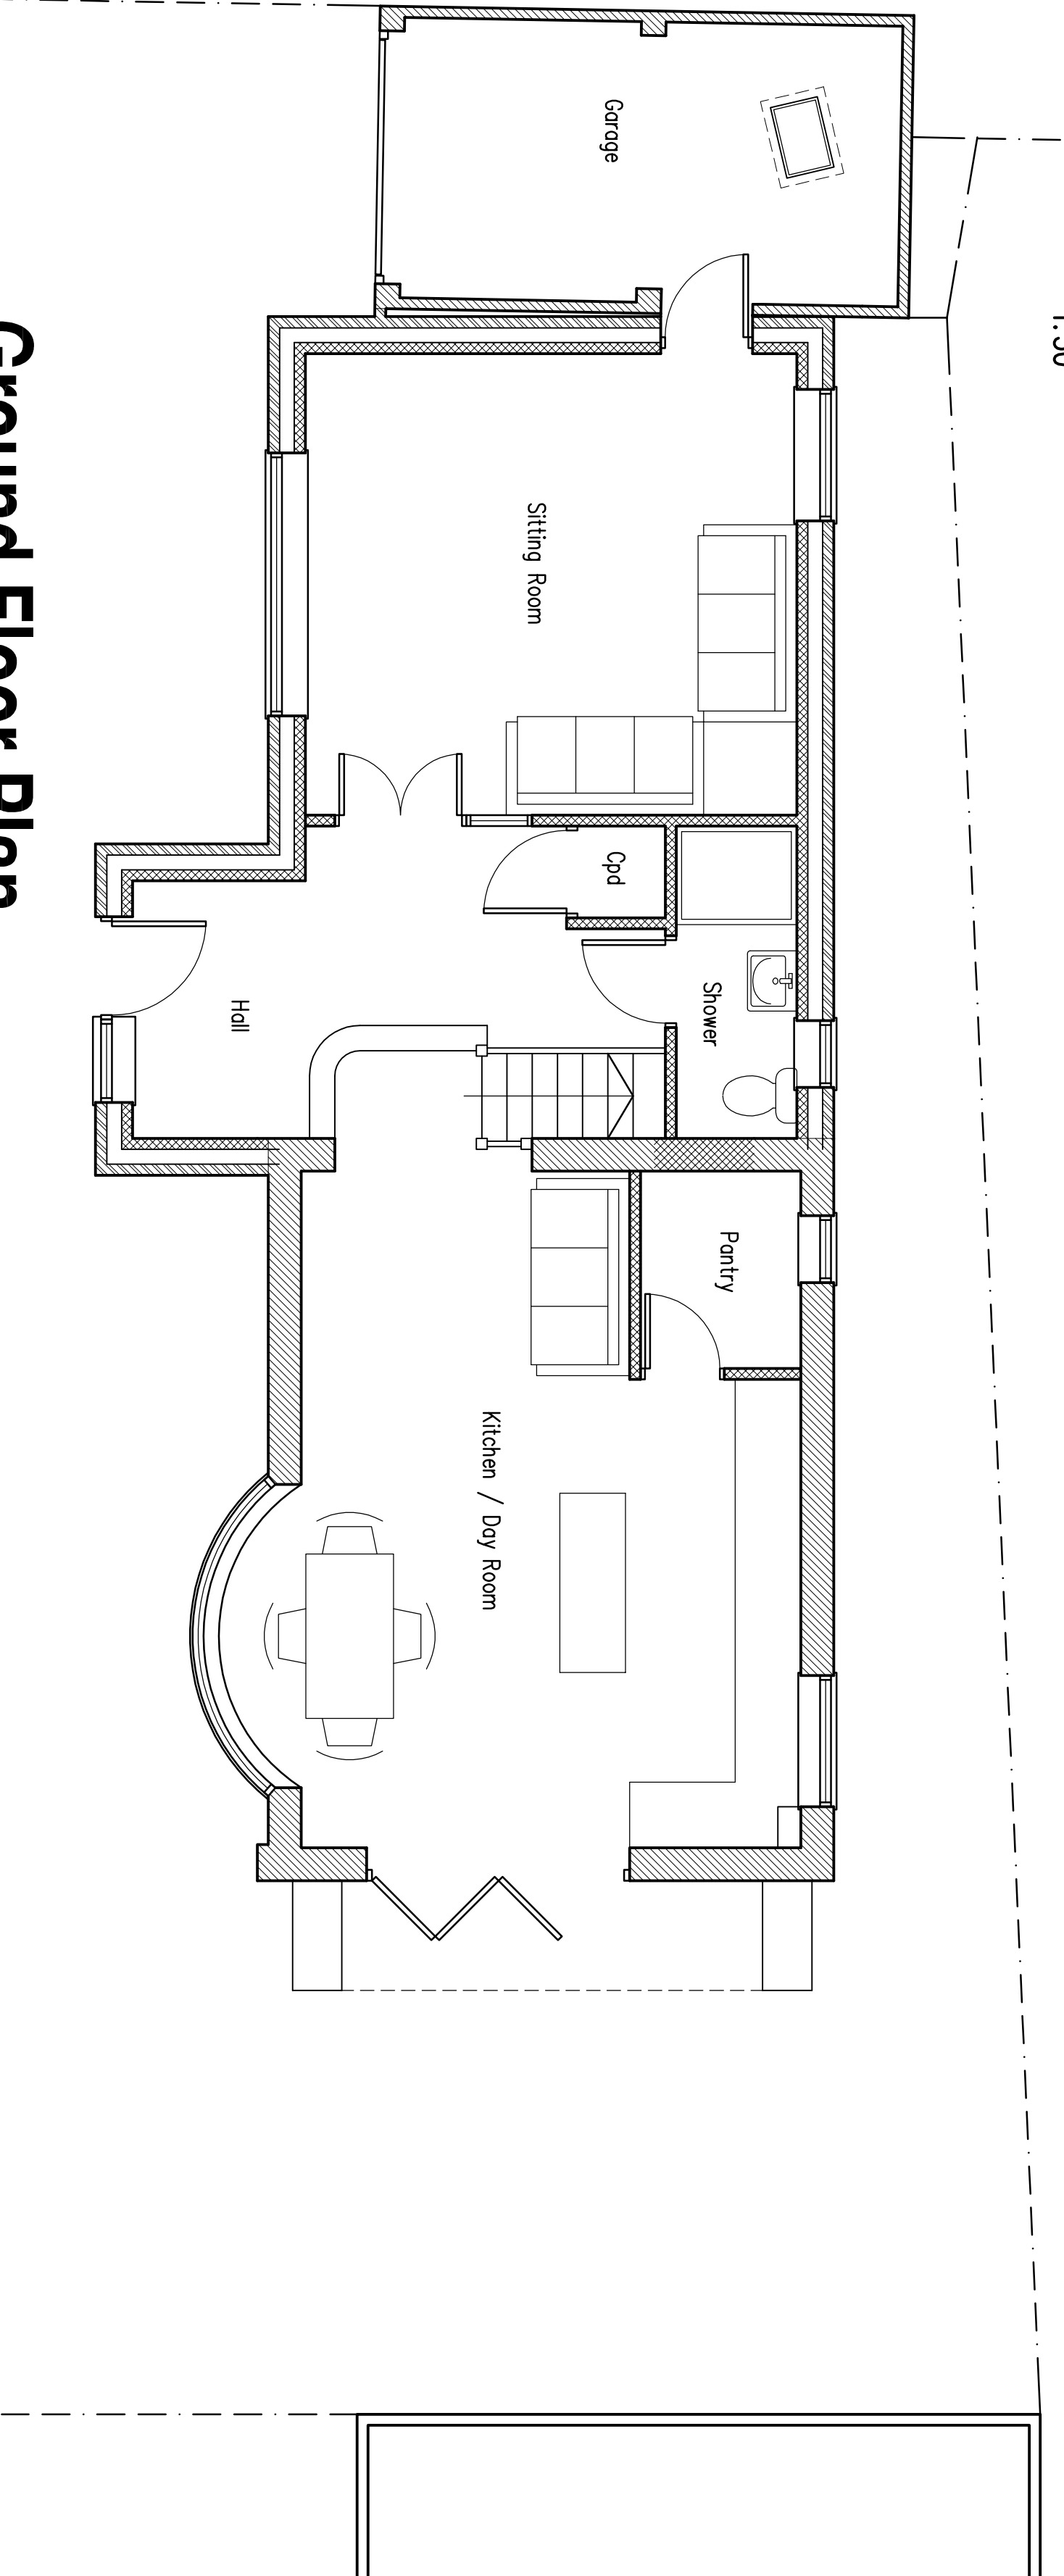

Ground Floor Plan

As Proposed
1:50

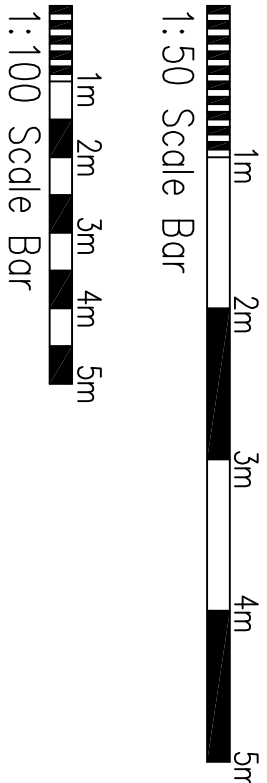

B Dec 2025 Amended to client's comments	
A Dec 2025 Amended to client's comments	
Project: Proposed Extension at: 12a Grand Avenue Hassocks	
Drawing title: Floor Plans & Elevations As Proposed	
Client: Mr J Rowehurst / A Vangelova	
Copyright of: Clive Voller Associates Chartered Building Surveyors 15 Station Road Burgess Hill West Sussex RH15 9DE Tel: 01444 871010 Fax: 01444 870099 Web: www.clivevoller.com	
RICS	
Scale: 1:50, 1:100 @ A1	Scale: 1:50, 1:100 @ A1
Date: Dec 2025	Drawn:
Dwg. No. 02	Rev'n B