


 


Stonewick lodge - New Entrance

Scale 1 : 100 


Street scene view

Front Elevation (from road) Existing

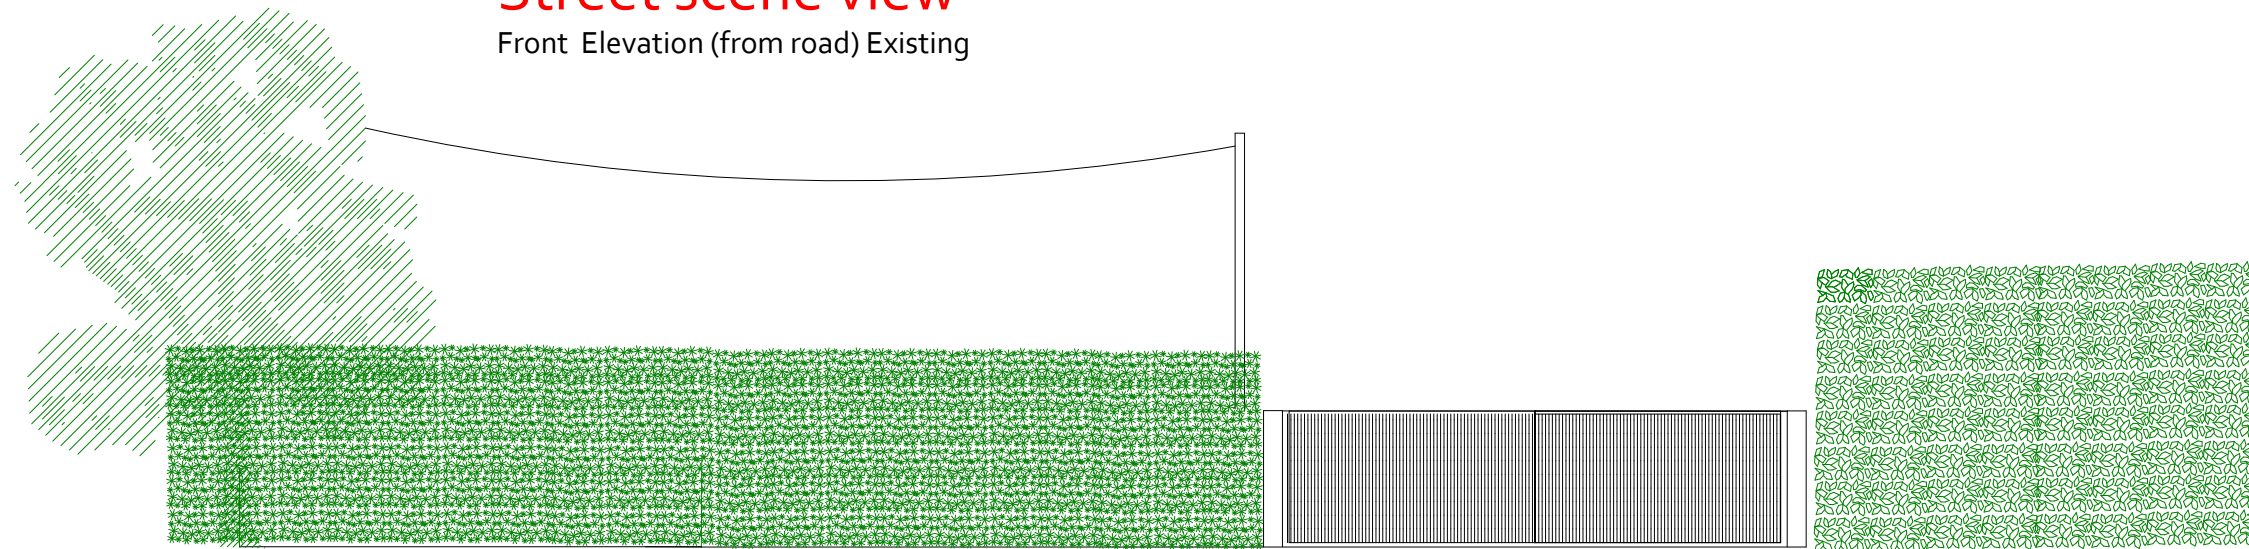

Street scene view

Front Elevation (from road) Proposed

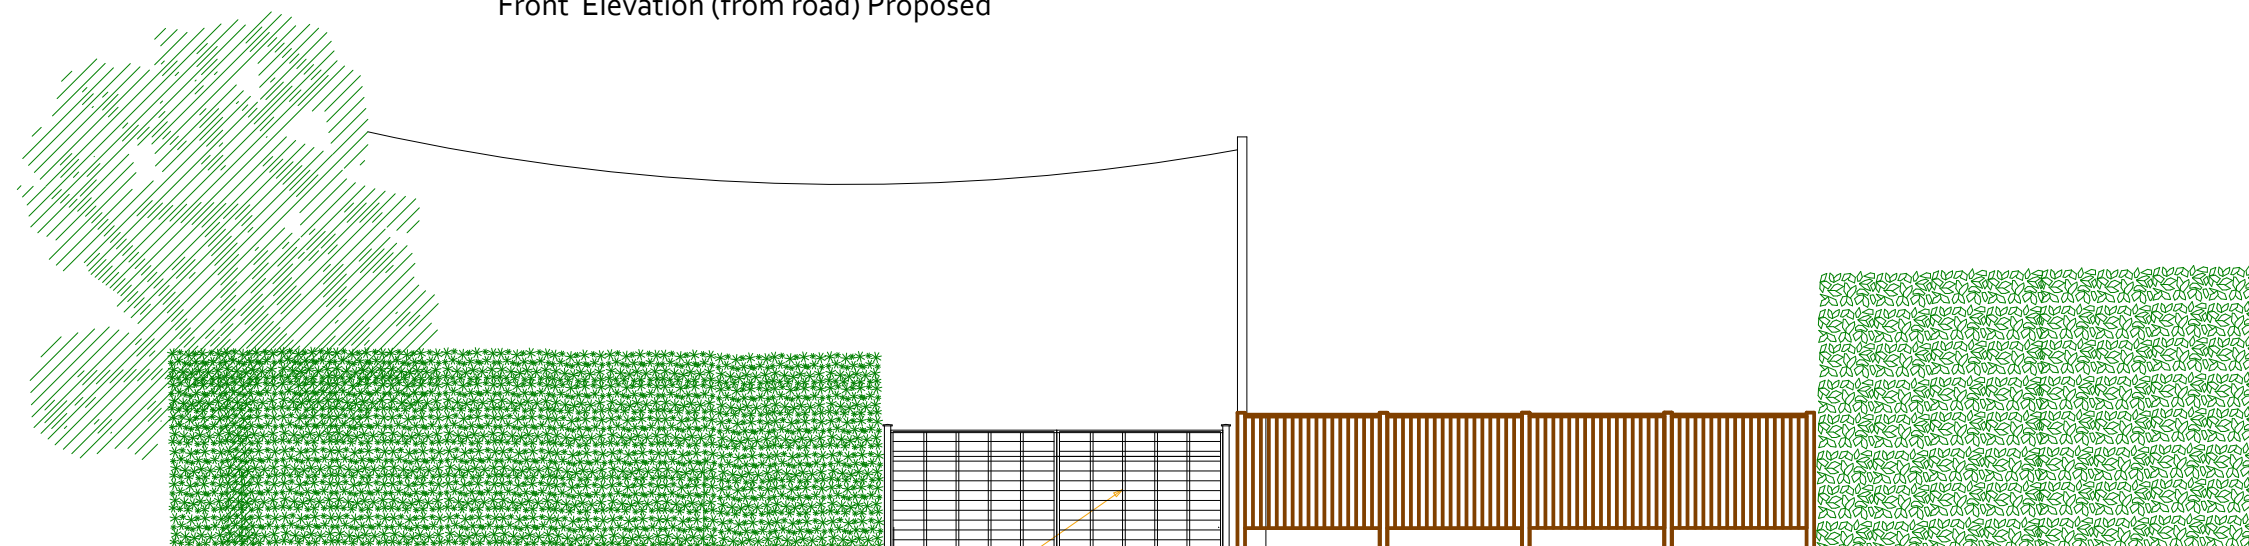

Black Aluminium gates
New Entrance Park lands



Client - Steve Newton

Address - Stonewick Lodge,
Warninglid Lane,
Warninglid,
RH17 5TQ

Page Size - A3 