




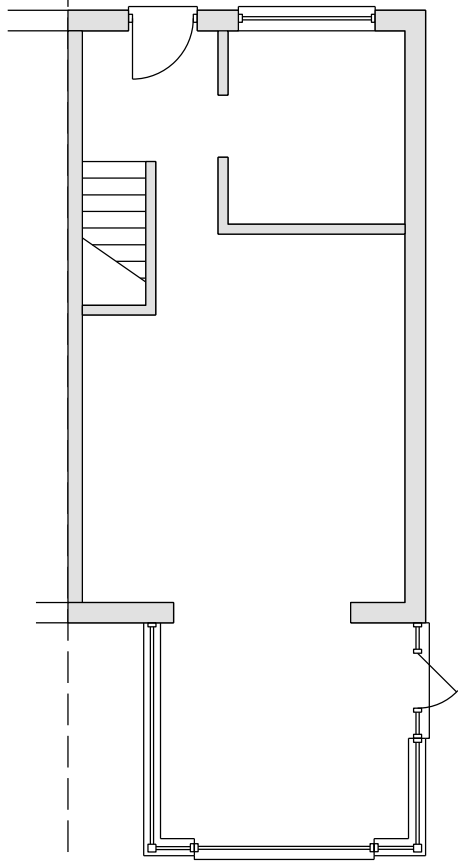


Existing Groung Floor Plan
Scale 1:100

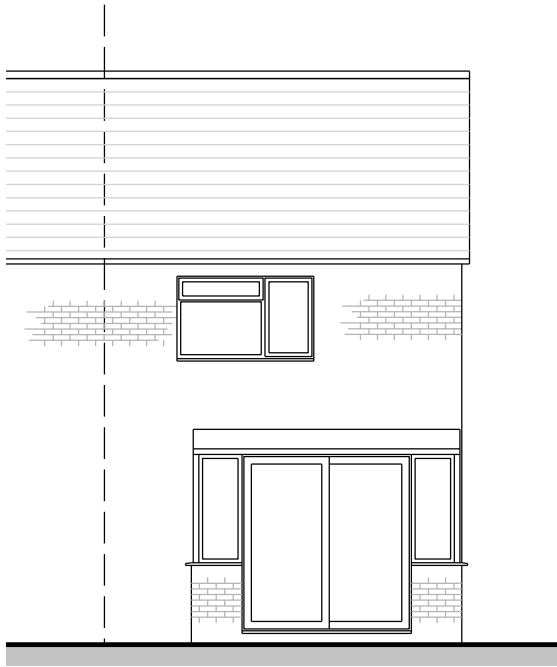

Existing Rear Elevation
Scale 1:100

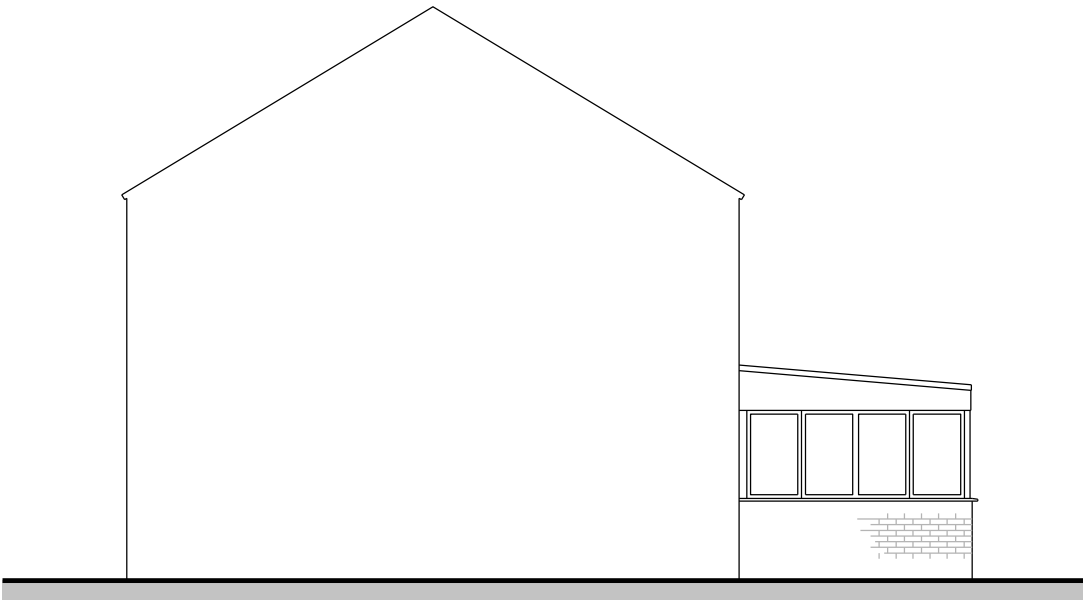

Existing Side Elevation
Scale 1:100

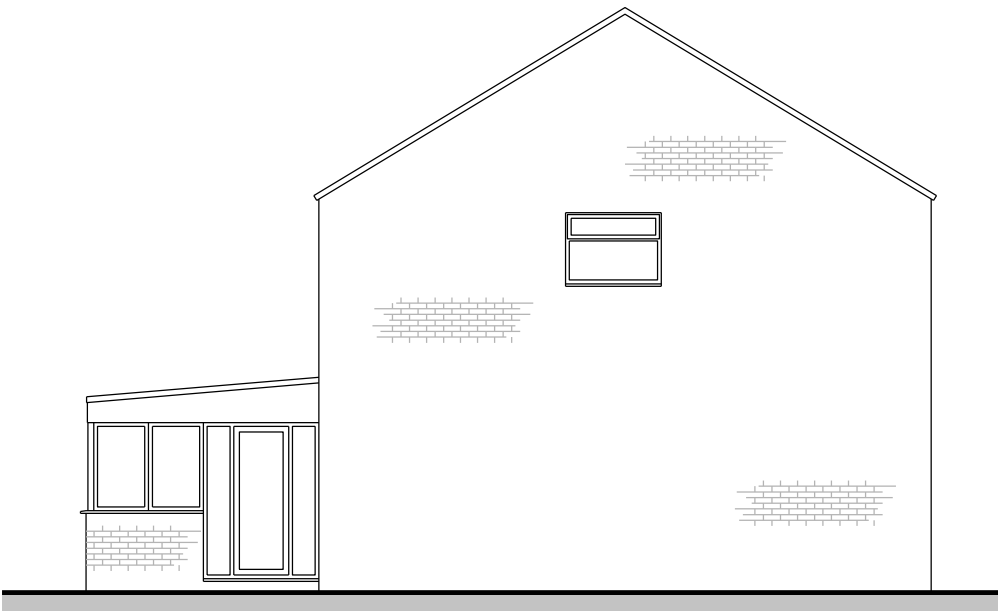

Existing Side Elevation
Scale 1:100



Client Mr & Mrs McLean	Title Proposed Single Storey Rear Extension to Repace Conservatory Existing Plan & Elevations	Drawn By	Size A3	Date 30/12/25
		Drawing Number JBD/RH19/3UJ/051		Rev A