




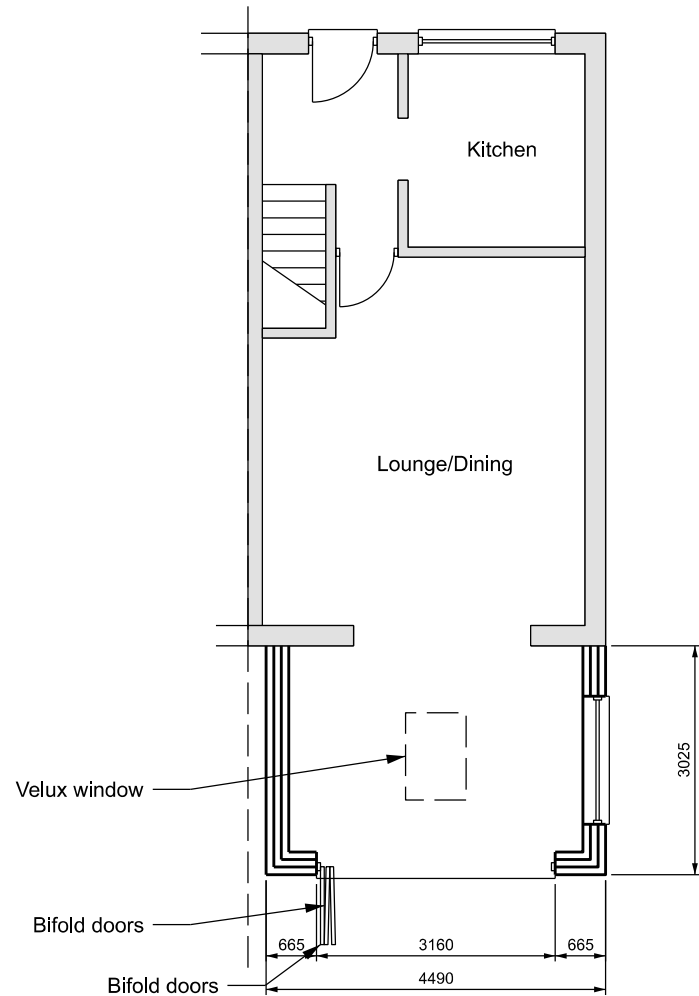


Proposed Front Elevation
Scale 1:100

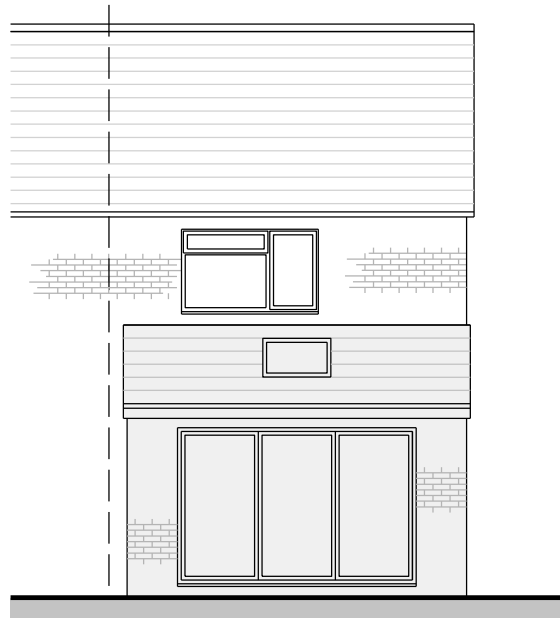

Proposed Rear Elevation
Scale 1:100

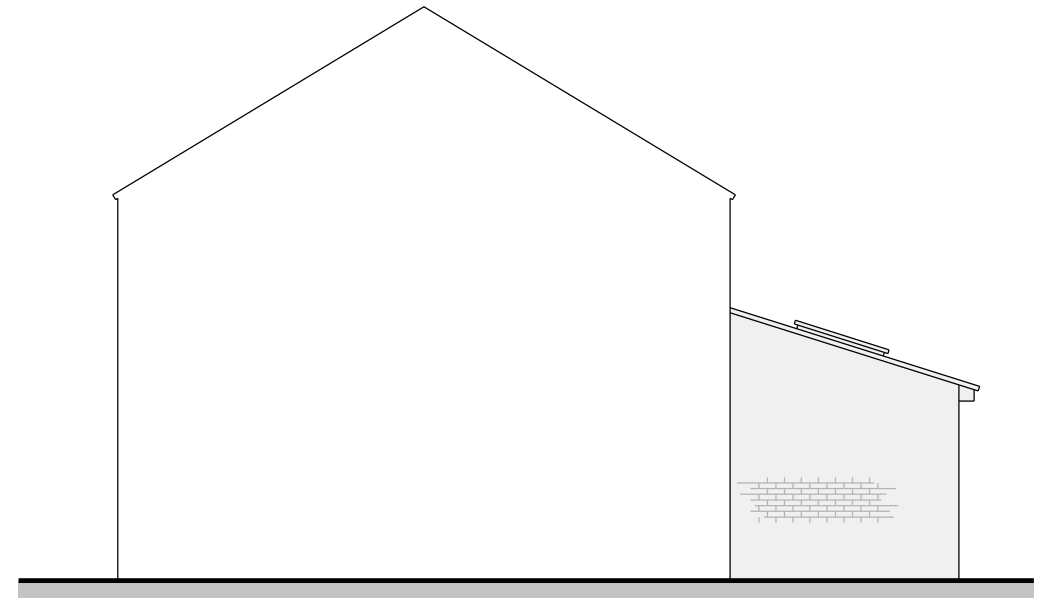

Proposed Side Elevation
Scale 1:100

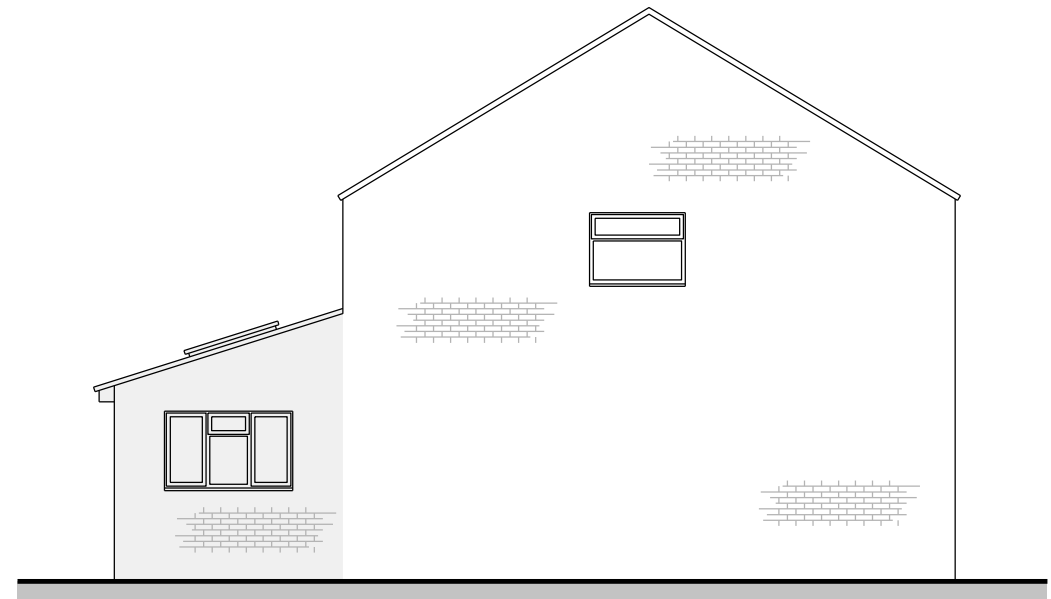

Proposed Side Elevation
Scale 1:100



Client Mr & Mrs McLean	Title Proposed Single Storey Rear Extension to Repace Conservatory	Drawn By	Size A3	Date 30/12/25
		Drawing Number JBD/RH19/3UJ/052		Rev A