


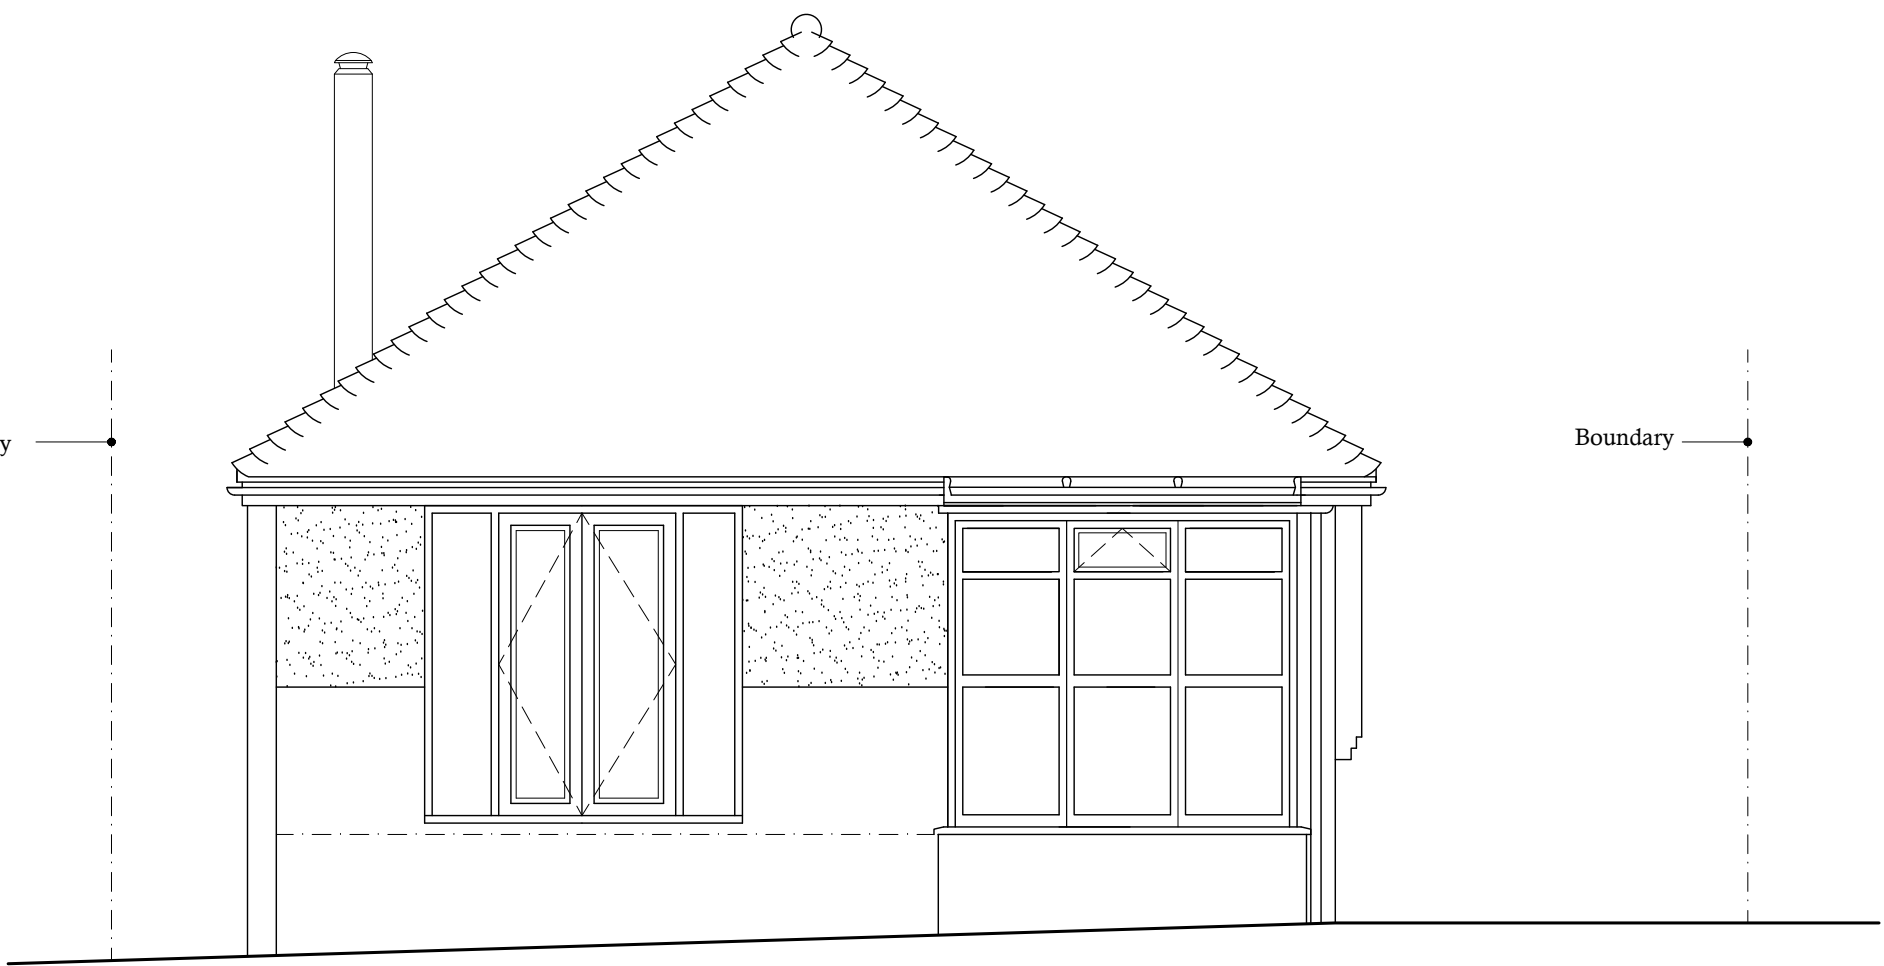


EXISTING FRONT EAST ELEVATION




EXISTING SIDE SOUTH ELEVATION




EXISTING REAR WEST ELEVATION

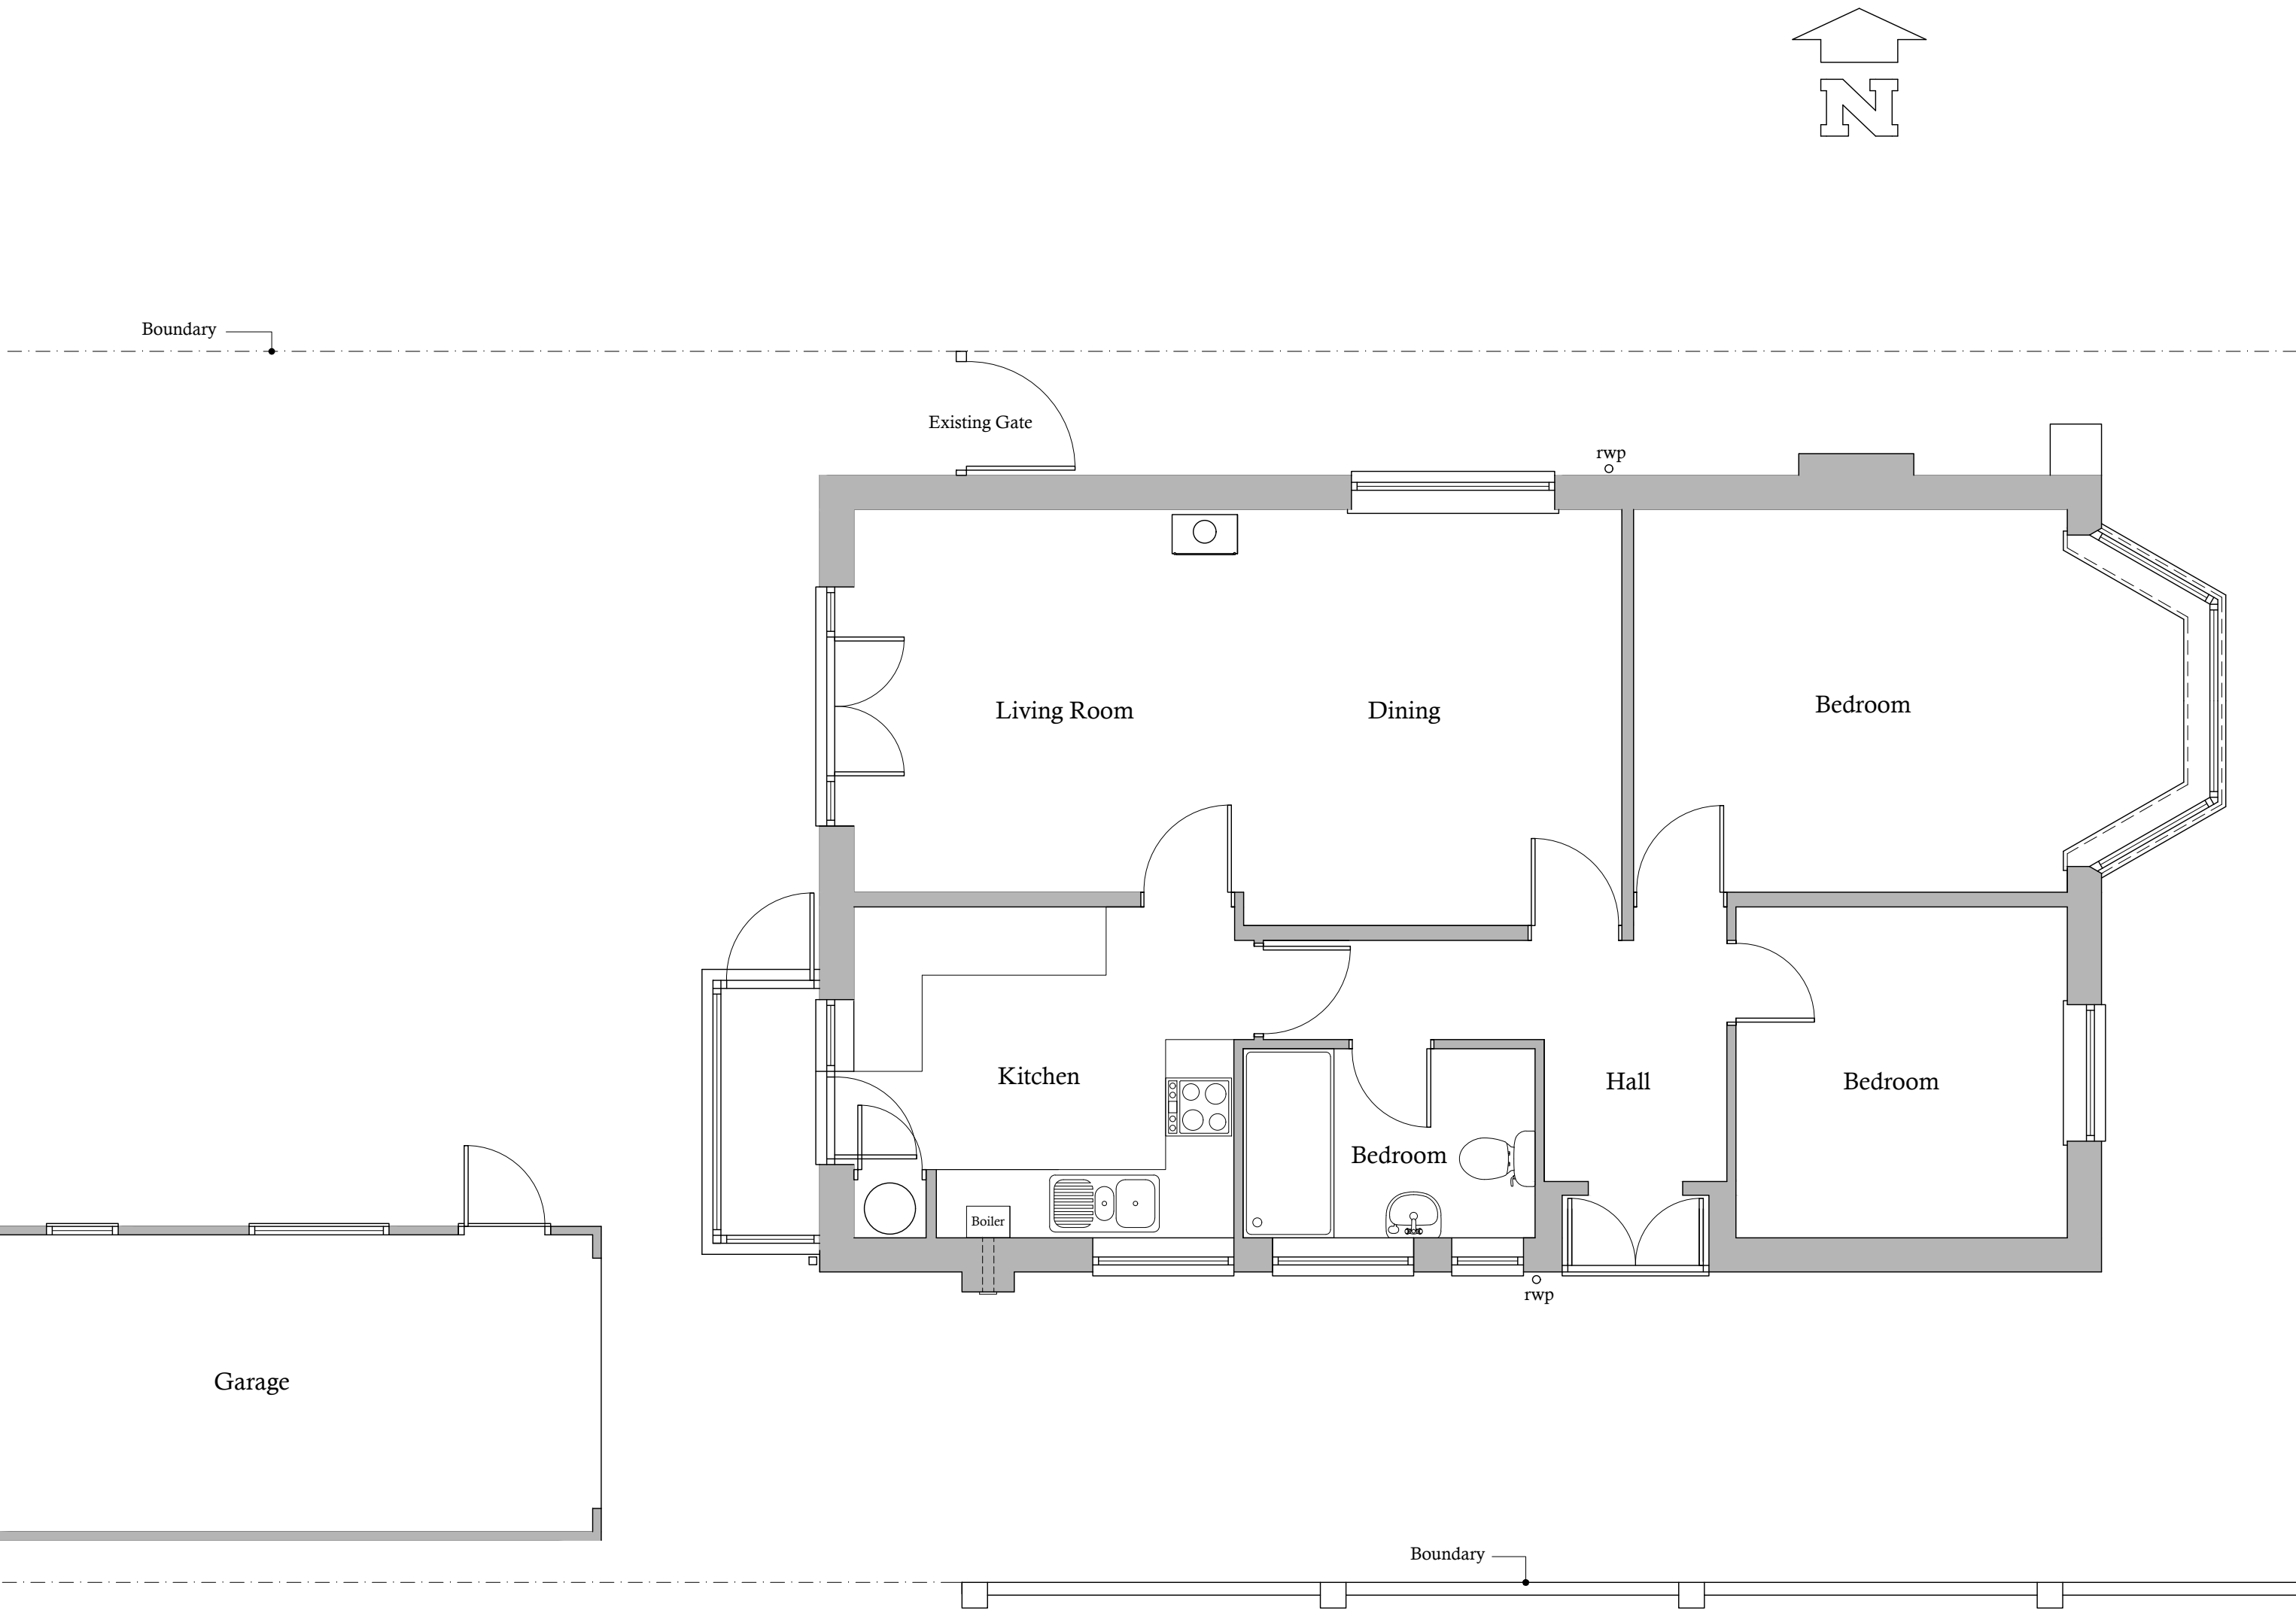

EXISTING GROUND FLOOR PLAN

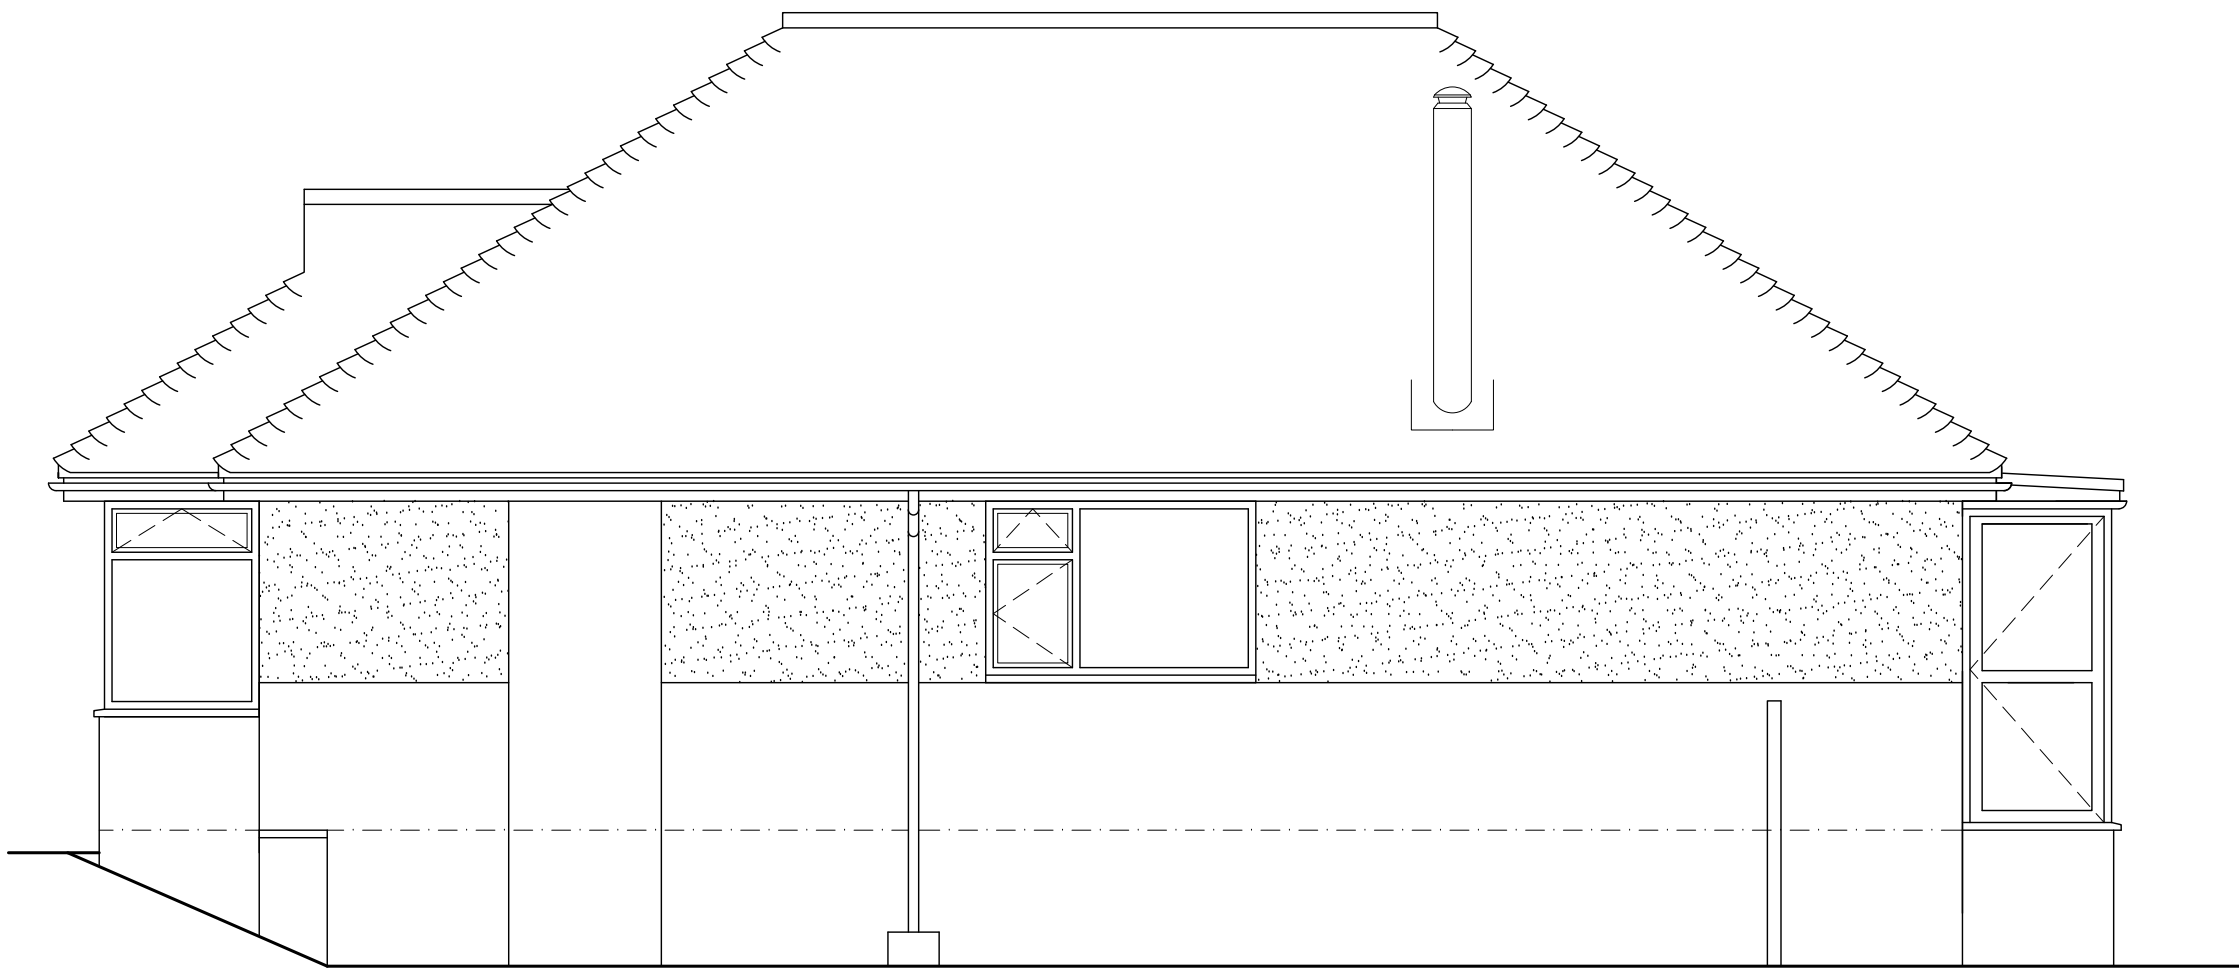

EXISTING SIDE NORTH ELEVATION

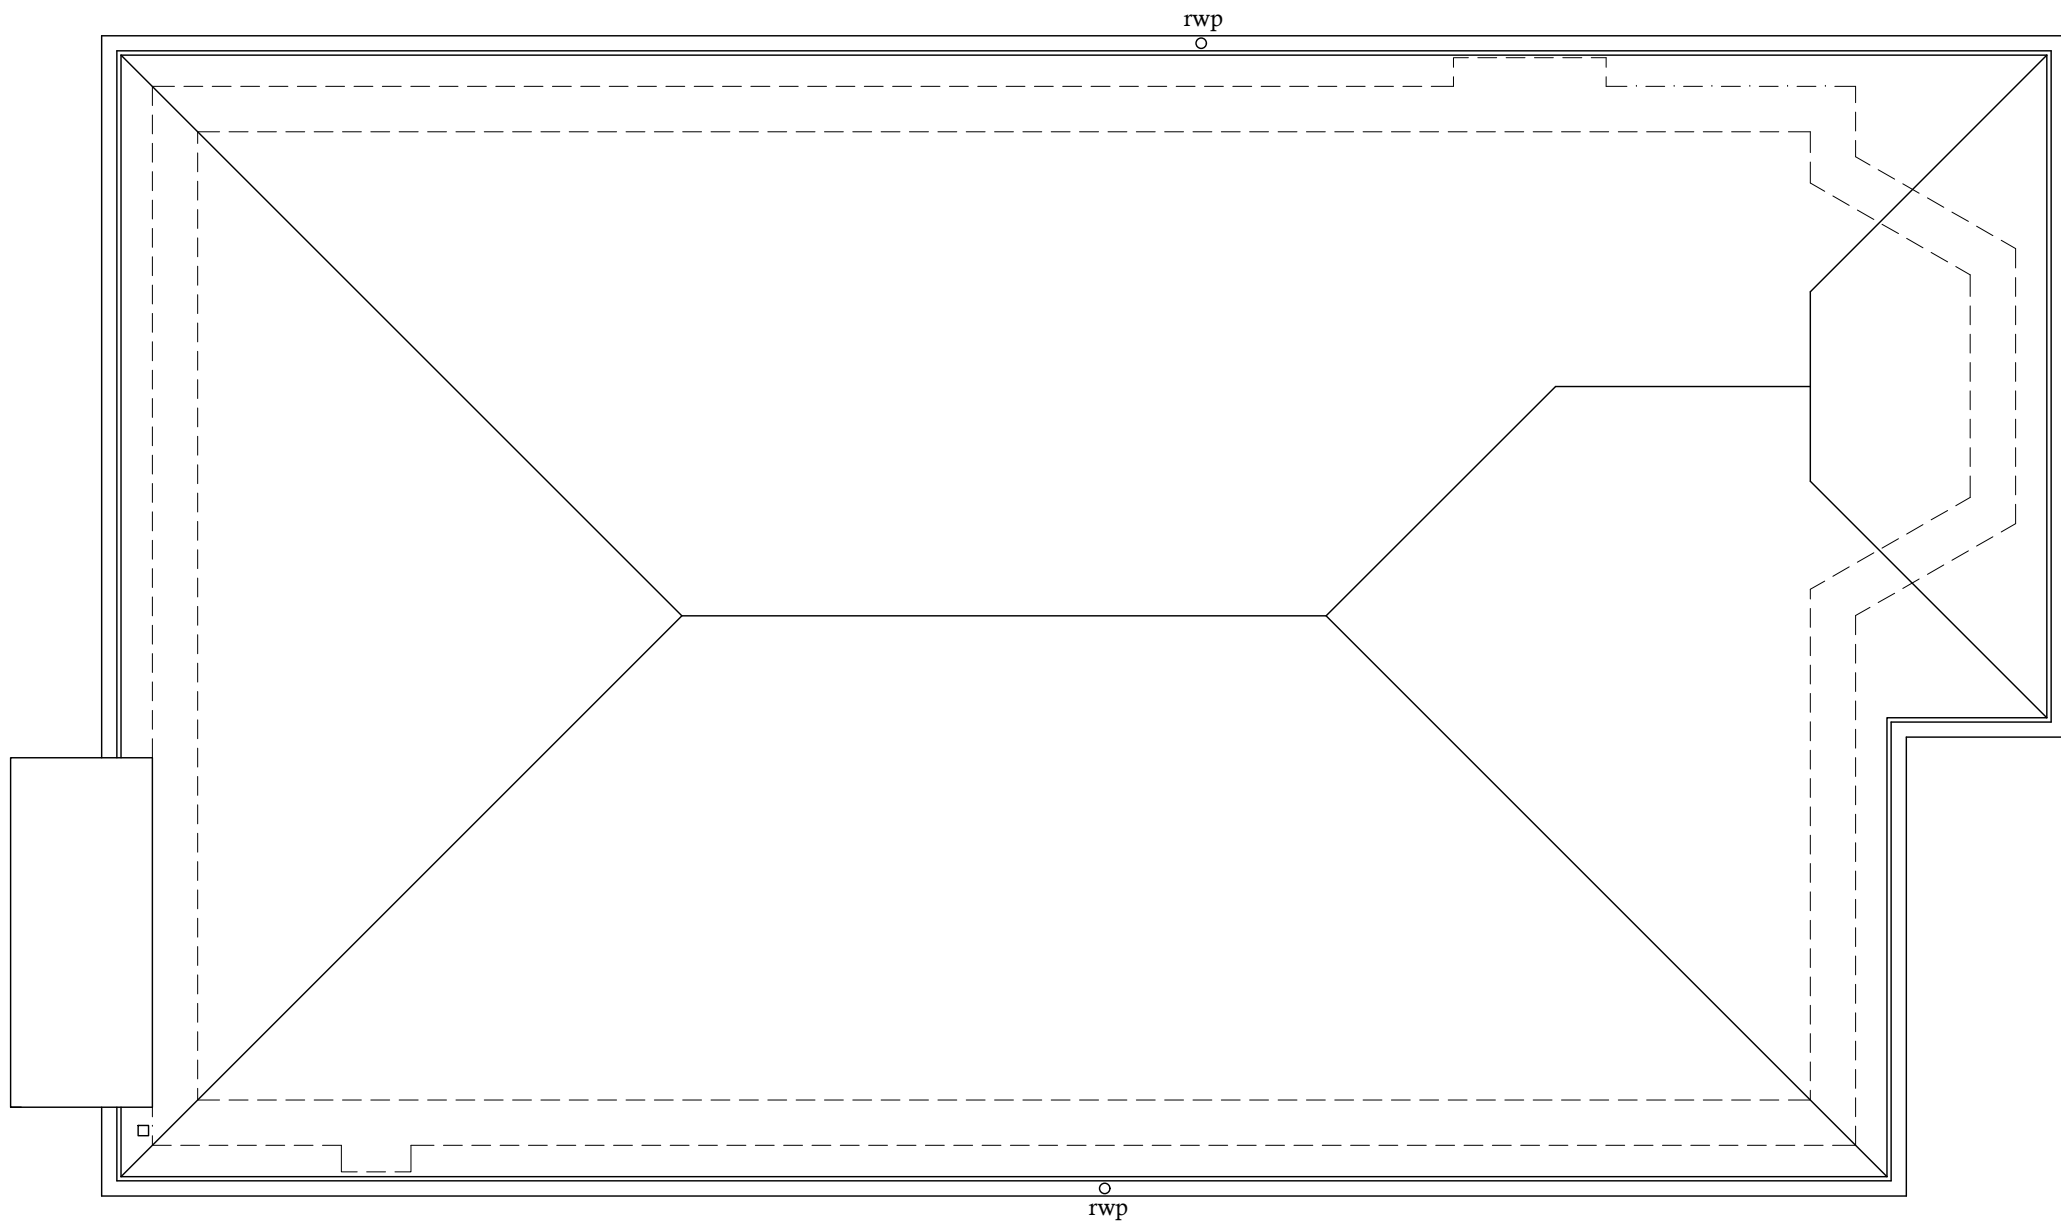

EXISTING ROOF LAYOUT PLAN

3 The Moorings, Felbridge, East Grinstead, West Sussex. RH19 2TD. 01732 808238 www.arcarch.co.uk		
Job Title: 13 FAIRLAWN CRESCENT, EAST GRINSTEAD, WEST SUSSEX RH19 1NX.		
Description: Existing Floor Plans and Elevations.		
Scale : 1:50 @ A1 Drawn By : mpp		Date : September 2025 Checked By : ajp
Drawing No: EG.FF.25/P/01		