





PROPOSED FRONT EAST ELEVATION

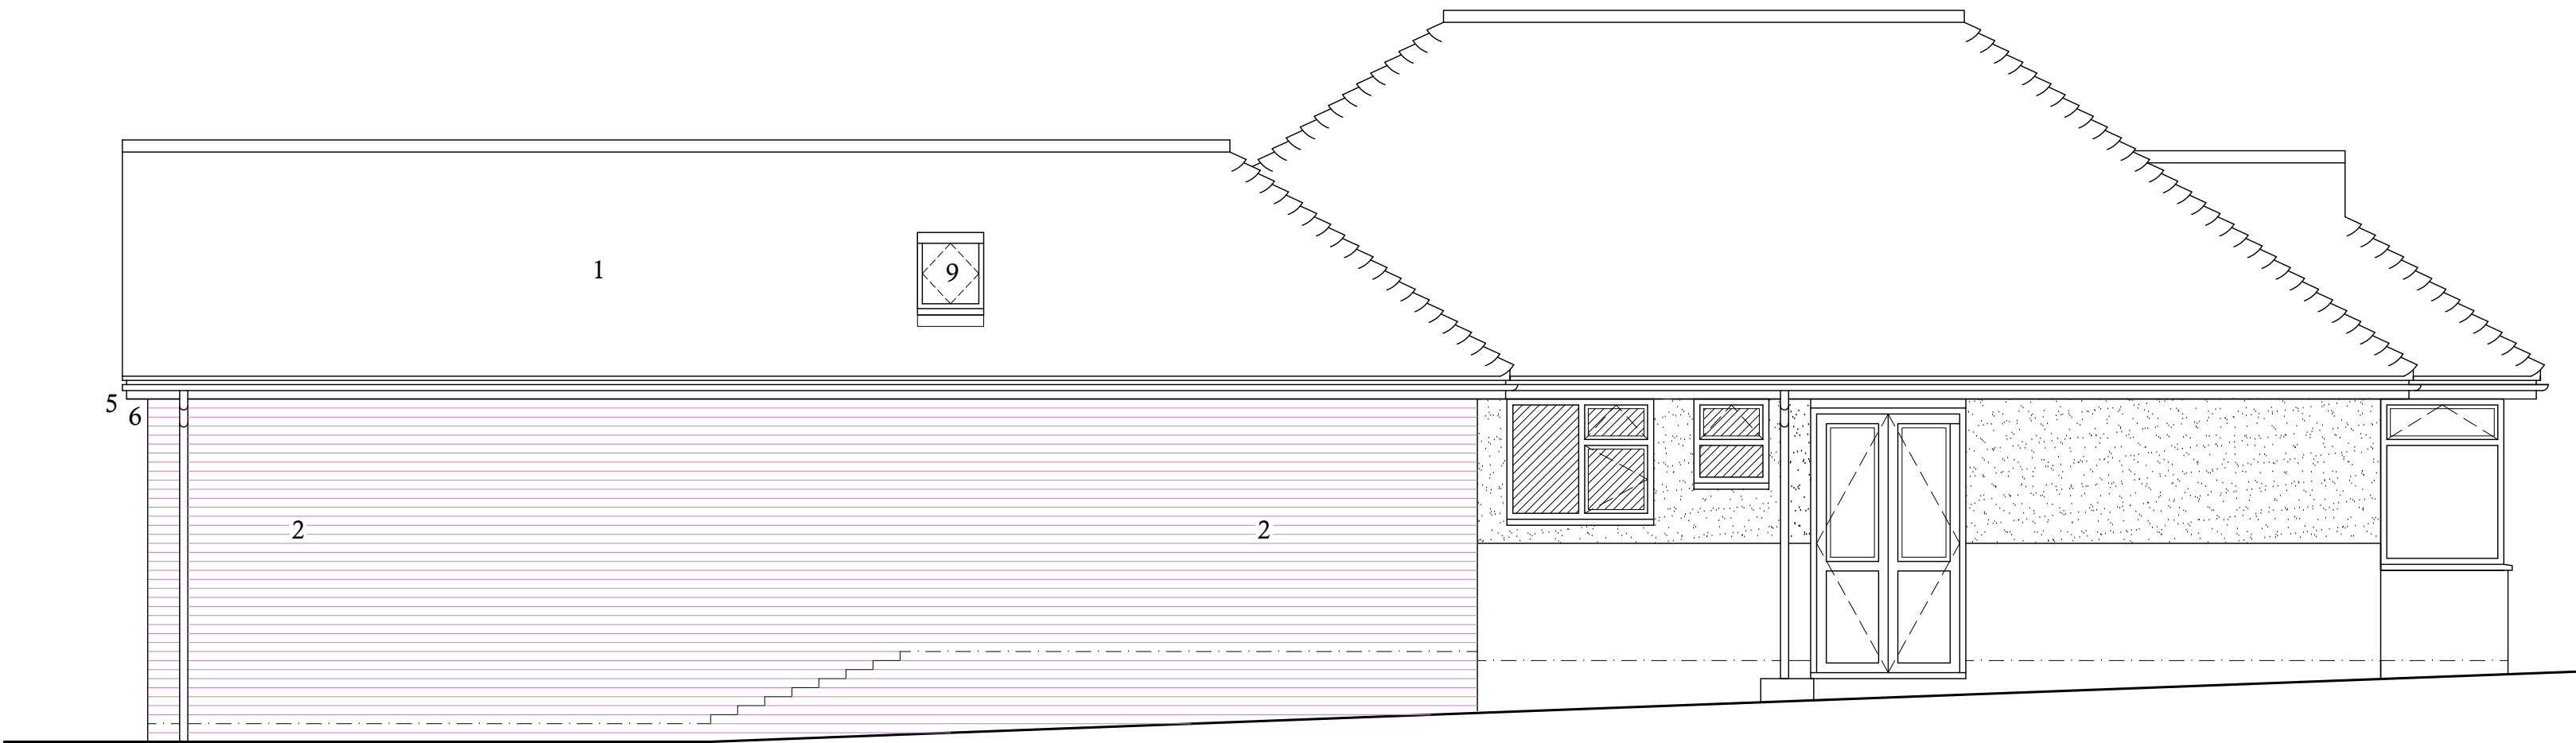

PROPOSED SIDE SOUTH ELEVATION

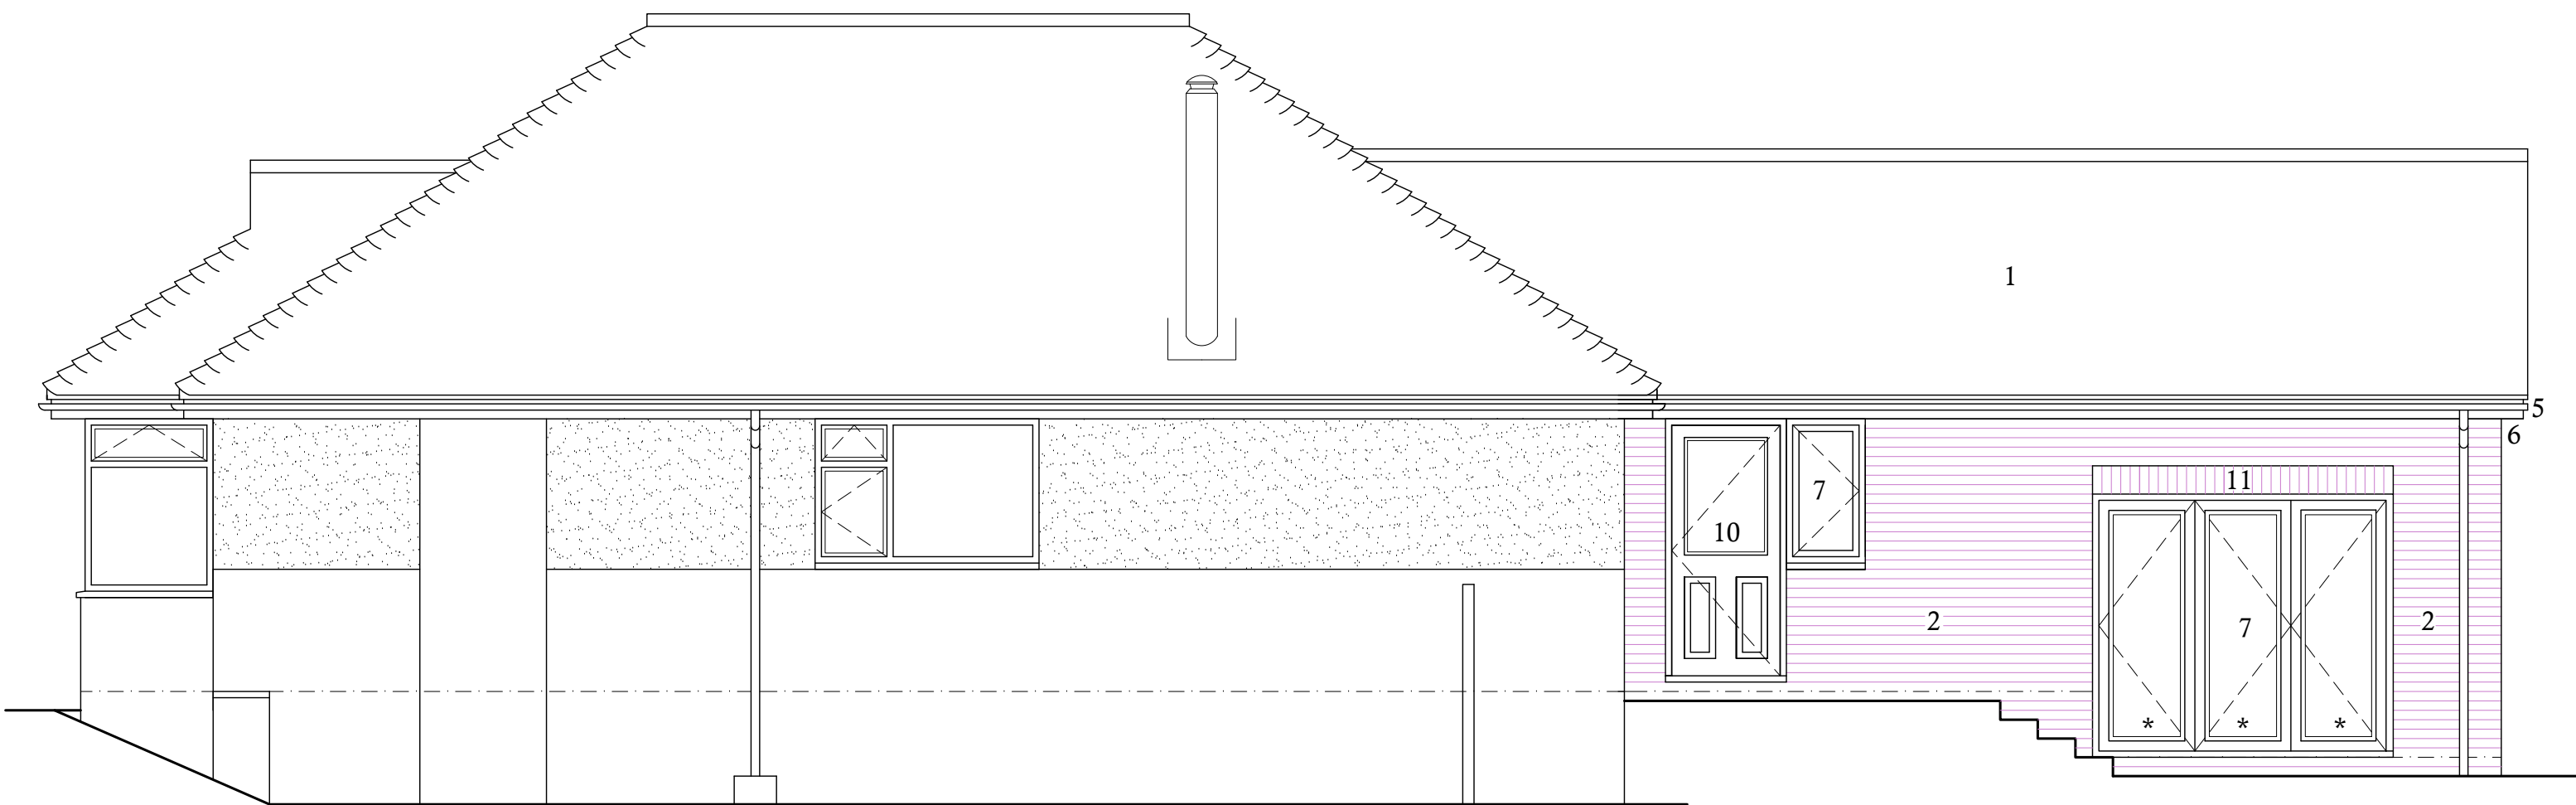

* Denotes safety glazing.


PROPOSED SIDE NORTH ELEVATION




PROPOSED REAR WEST ELEVATION

SCHEDULE OF MATERIALS

1. Plain concrete tiles with bonnet hip tiles to match existing.
2. Facing brickwork to match existing.
3. Render to match existing.
4. Hardie Plank boarding.
5. Black PVCu rainwater goods to match existing.
6. White PVCu fascia, soffit and barge board to match existing.
7. PVCu double glazed window to match existing.
8. Sliding folding powder coated aluminium doors.
9. Velux roof window.
10. Double glazed door.
11. Brick on end soldier course.

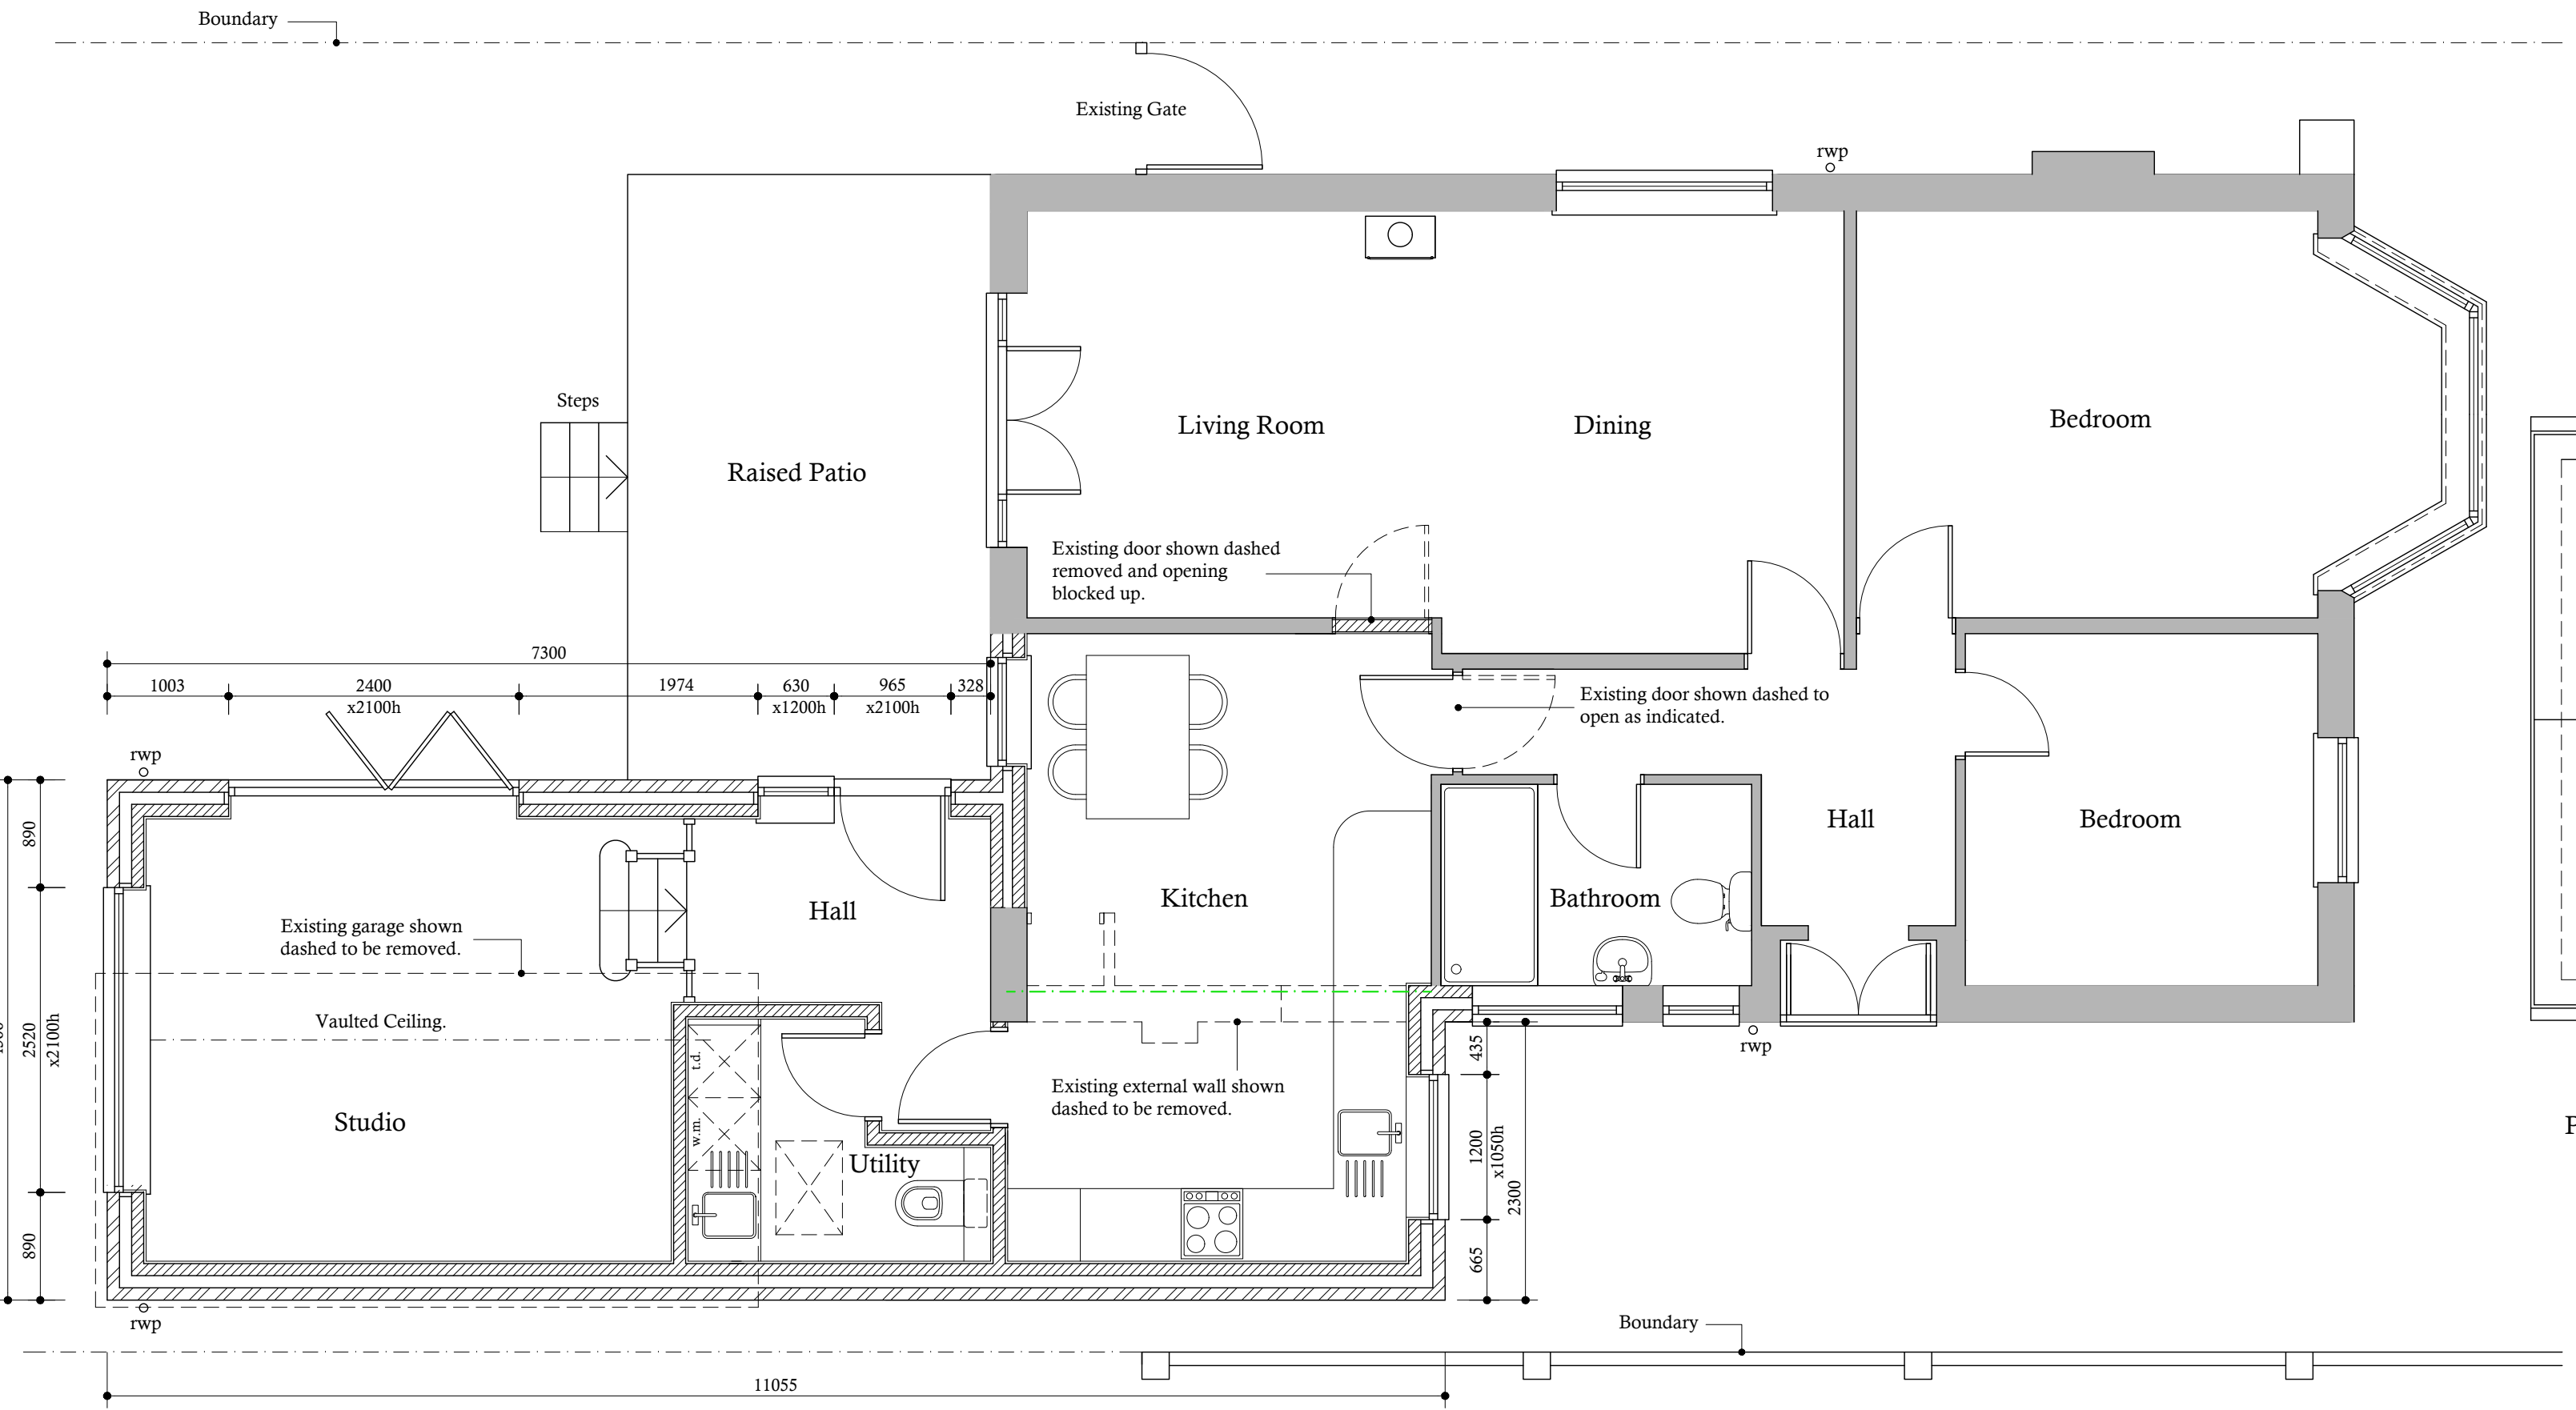


PROPOSED GROUND FLOOR PLAN

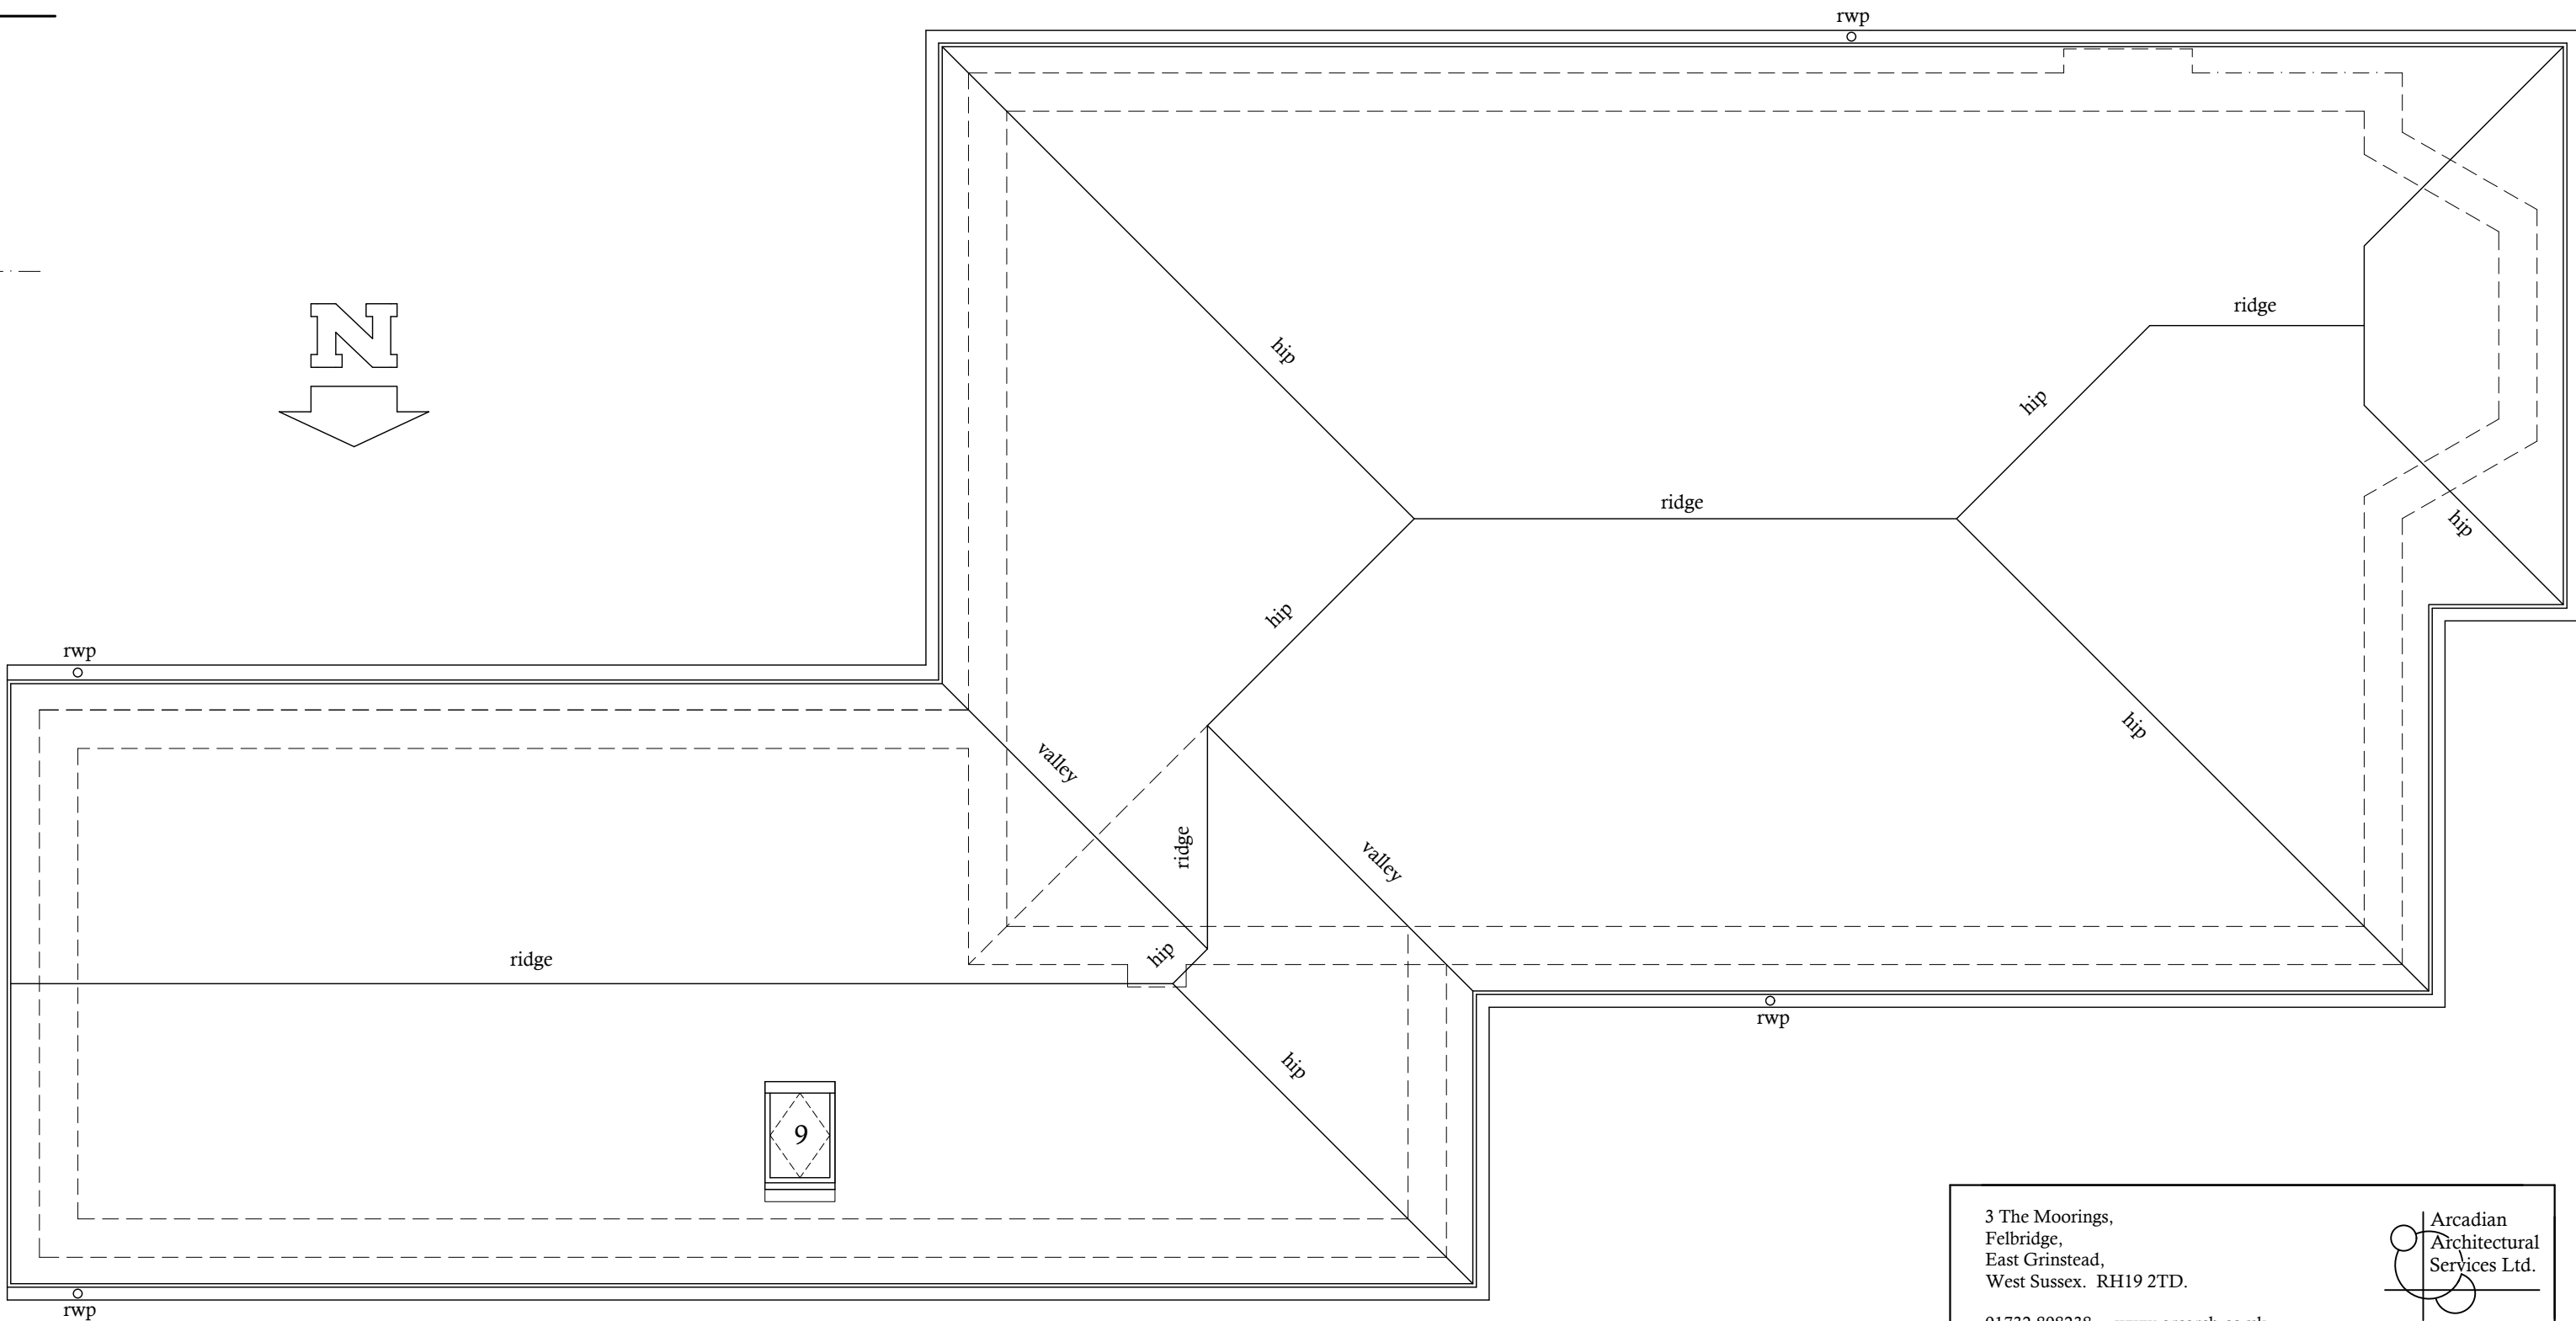

PROPOSED ROOF LAYOUT PLAN

3 The Moorings,
Fetbridge,
East Grinstead,
West Sussex. RH19 2TD.
01732 808238 www.arcarch.co.uk

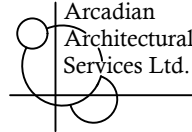

Job Title.
13 FAIRLAWN CRESCENT,
EAST GRINSTEAD,
WEST SUSSEX RH19 1NX.

Description.
Proposed Floor Plans and Elevations.

Scale : 1:50 @ A1
Drawn By : mpp
Date : December 2025
Checked By : ajp

Drawing No: EG.FF.25/P/02

SCALE 1:50
0m 0.5 1 2 2.5 5