


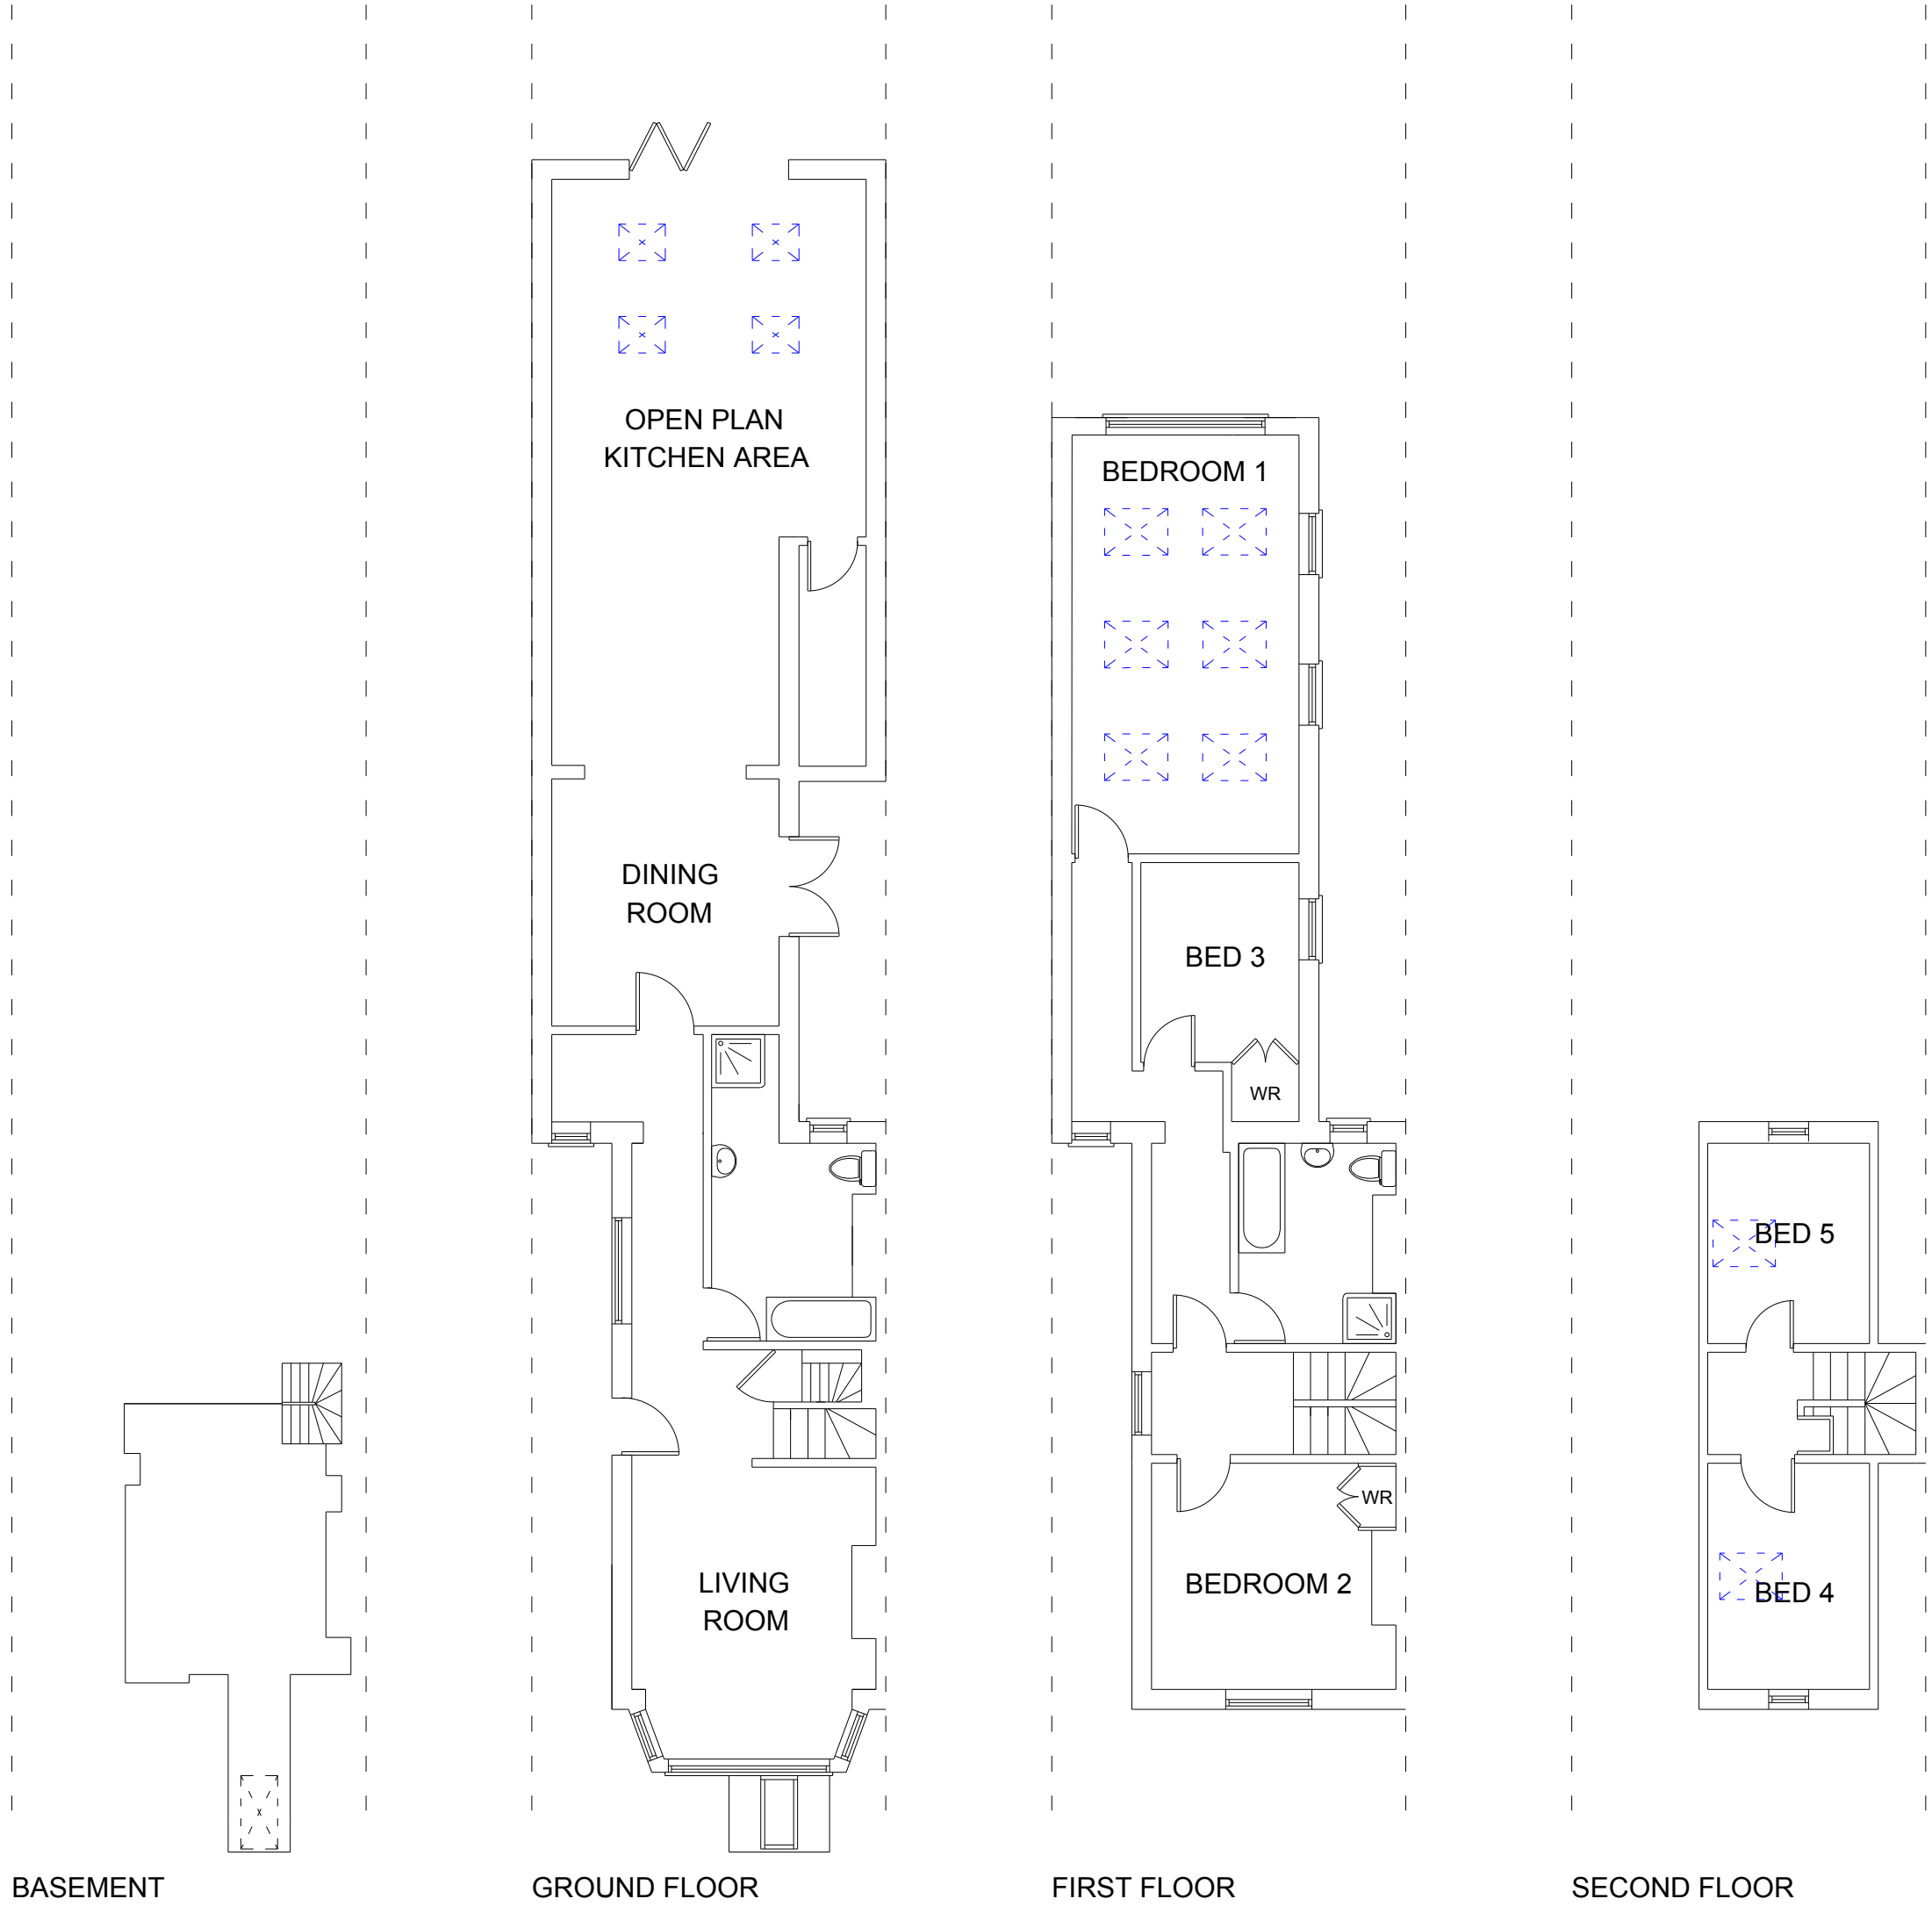

-		Not to be scaled. Measurements to be taken on site.
NAME OF ORGANISATION		
AJW-CS		
JOB ARCHITECT		
JOB TITLE		
Kimberley High Street Handcross Haywards Heath West Sussex, RH17 6BJ		
DRAWING TITLE		
FLOOR PLANS		
JOB NO.		DRAWING NO.
		BR 001
		REVISION.
		1
SCALE	DATE	DRAWN BY
1:100 A2	26/08/25	L MURR
		CHECKED BY